

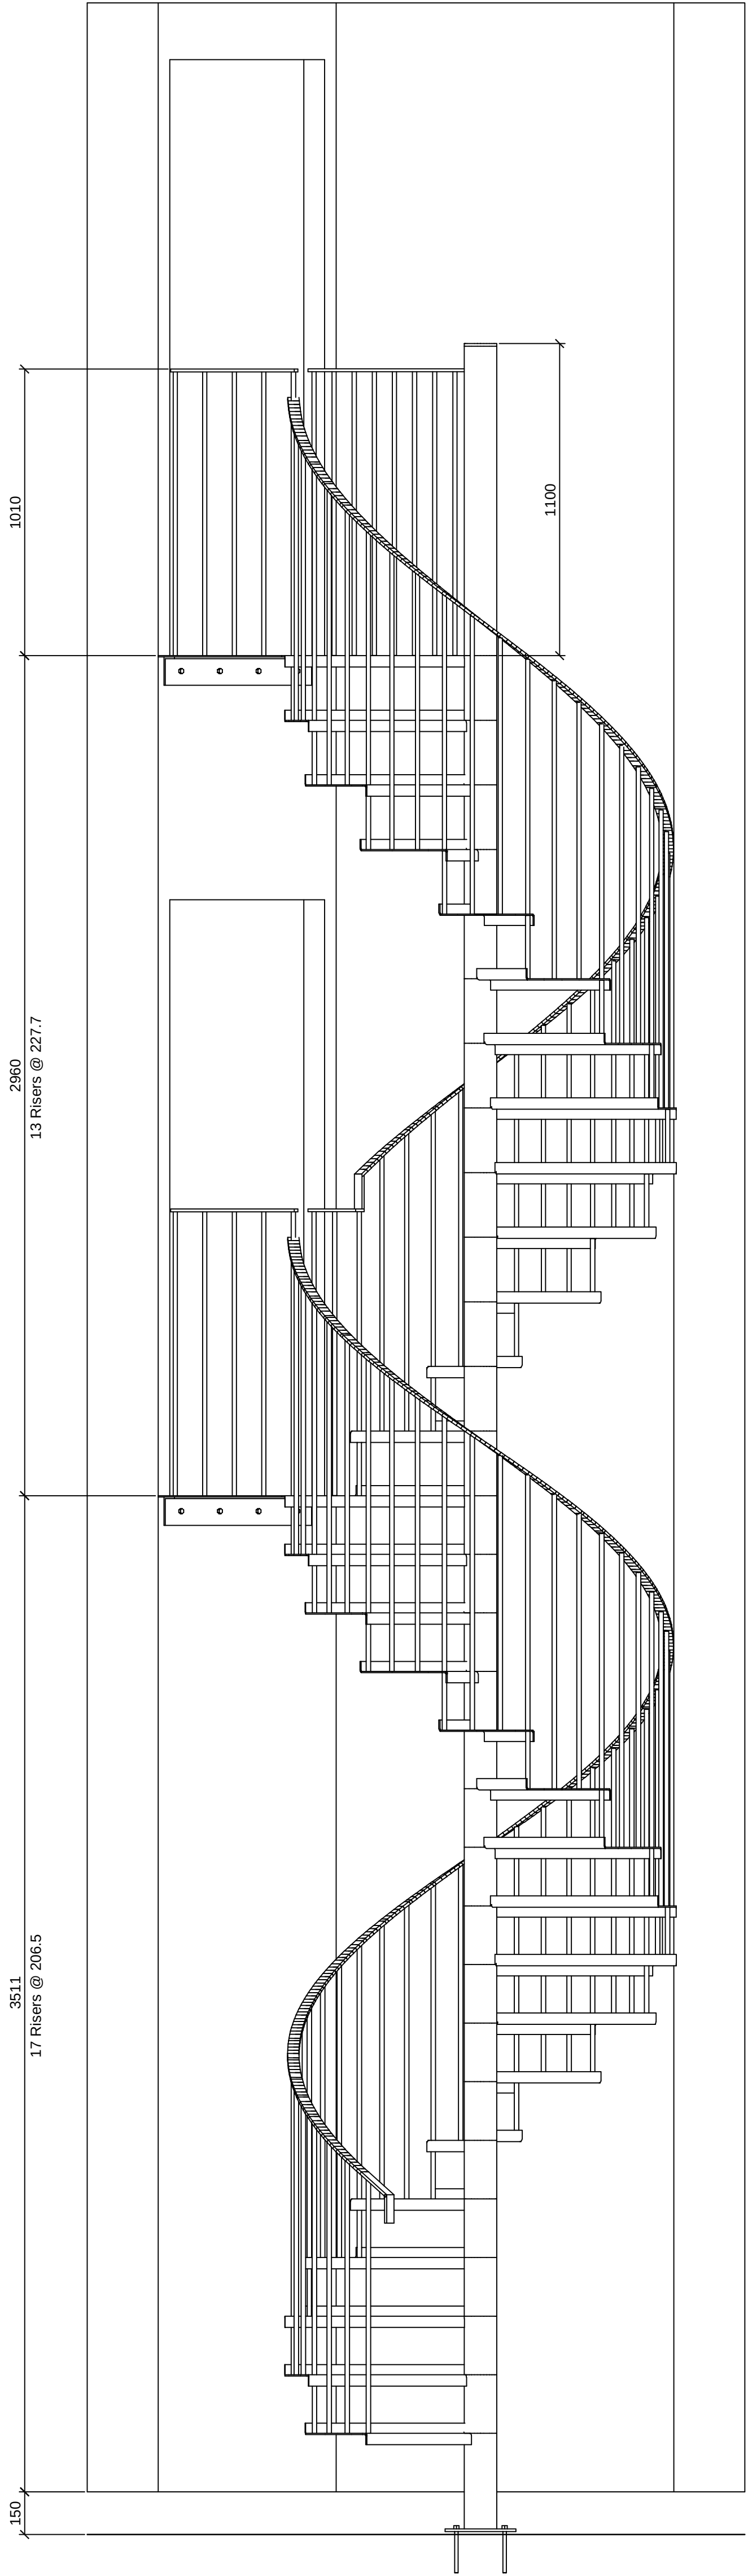


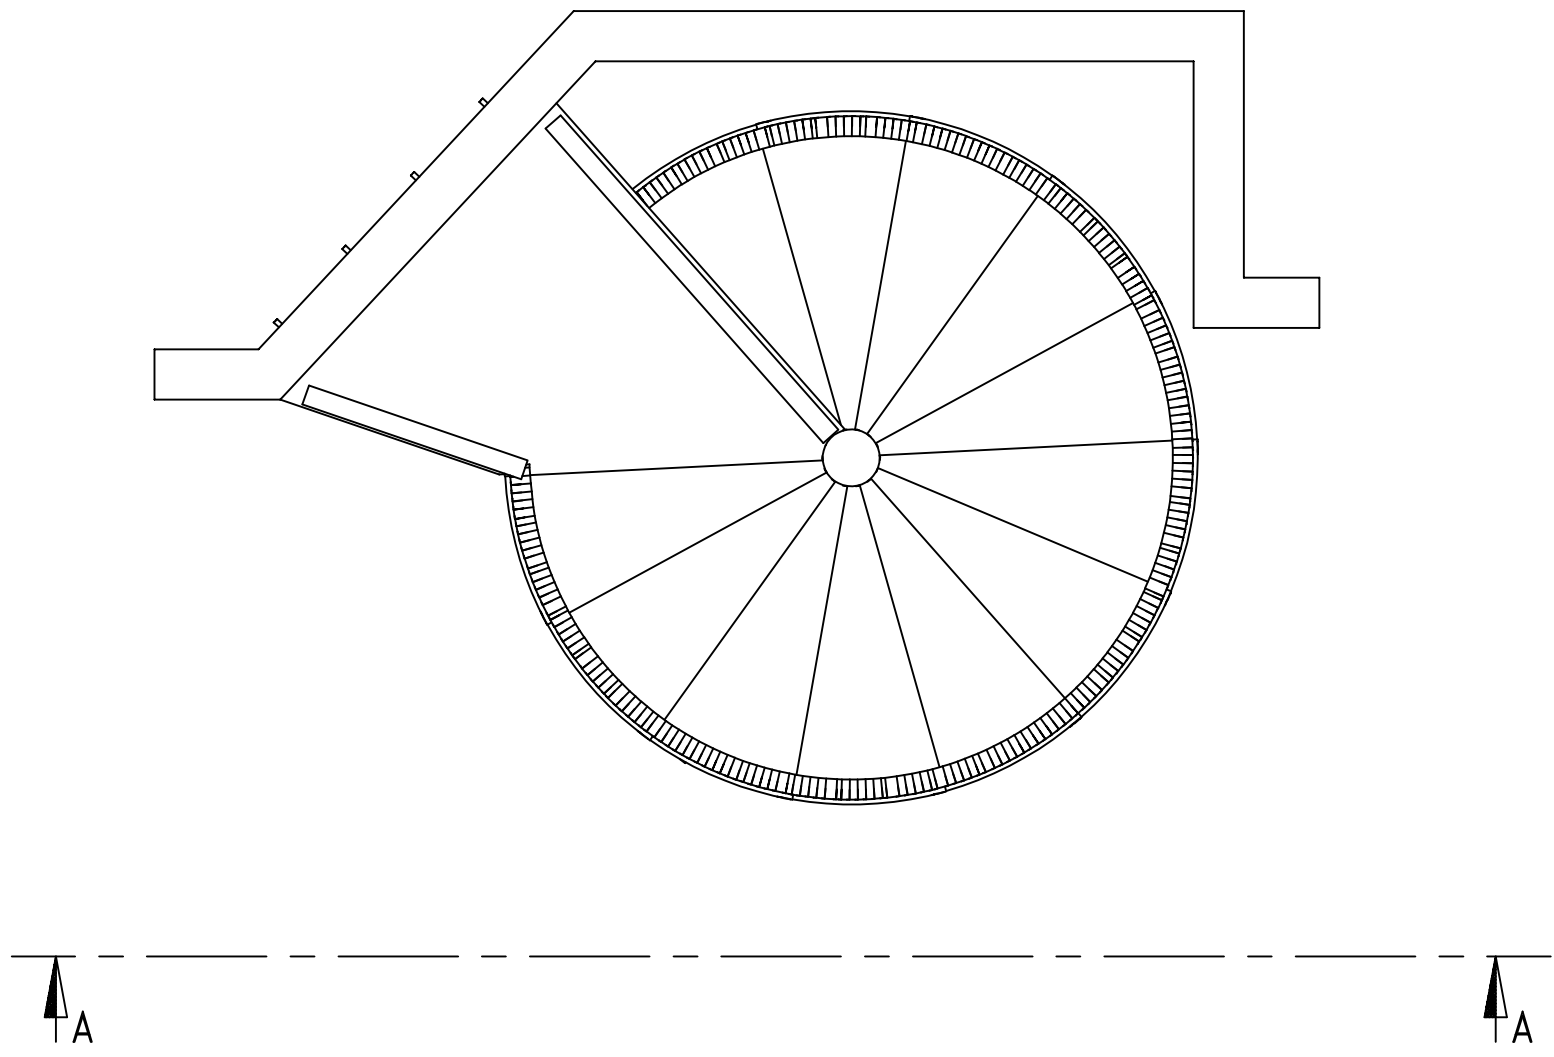

VIEW ON A-A

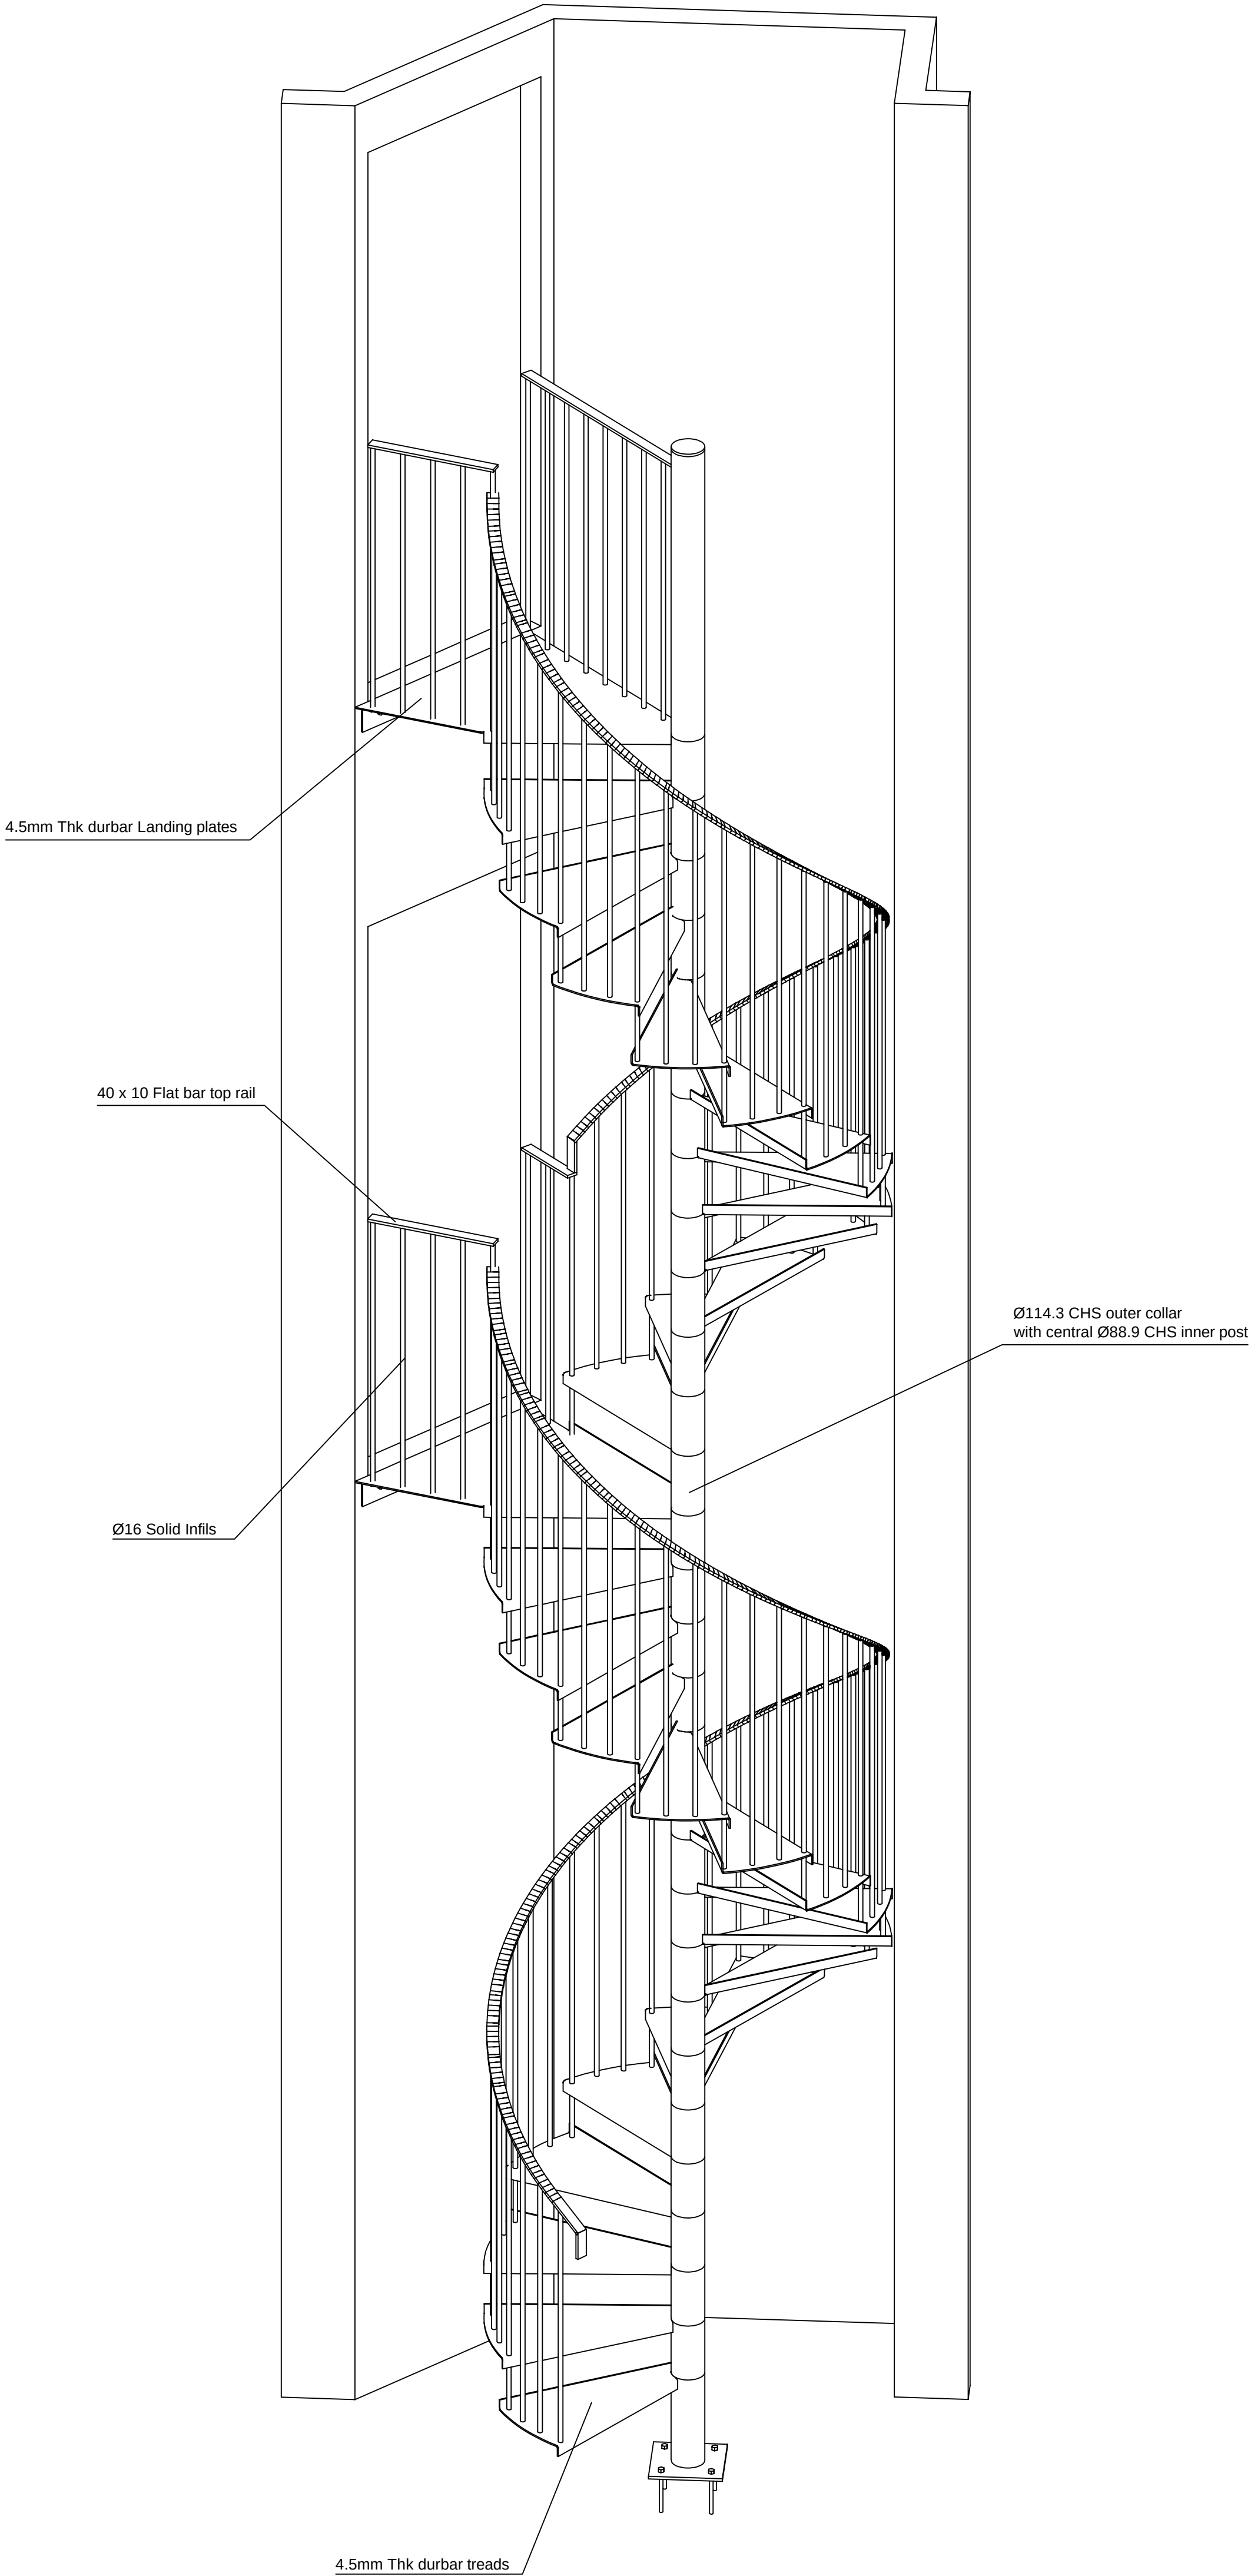

Index	Date	Description	Author
REVISIONS			
JPS STEEL FABRICATION LTD			
Unit 1, Birchwood Industrial Estate Hoe Lane, Nazeing Essex EN9 2RJ Tel: 01992 896 590			
CLIENT			
Private			
PROJECT			
External Helical stair			
DRAWING TITLE			
External Helical stair Layout and connection details General Arrangement Drawing			
DRAWN BY	CHECKED BY	DATE	SCALE
RAP		21/12/2021	1:15
PROJECT No.	DRAWING No.		REV
7004	[G] - 7004-01-01		