
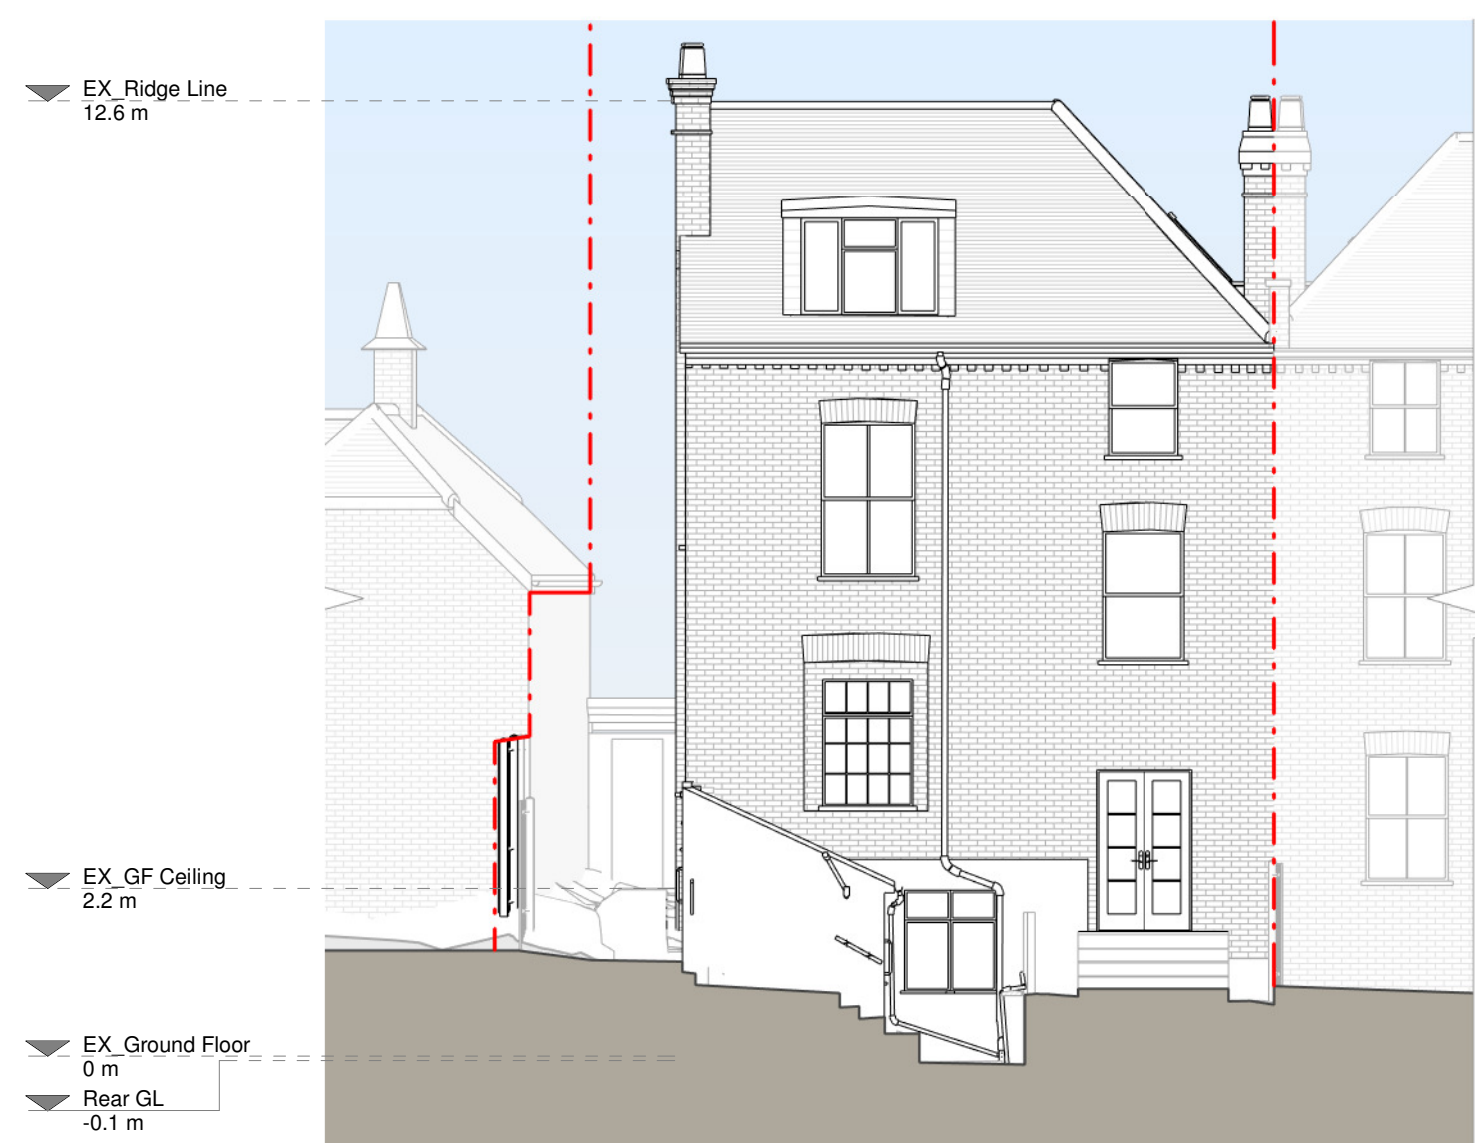
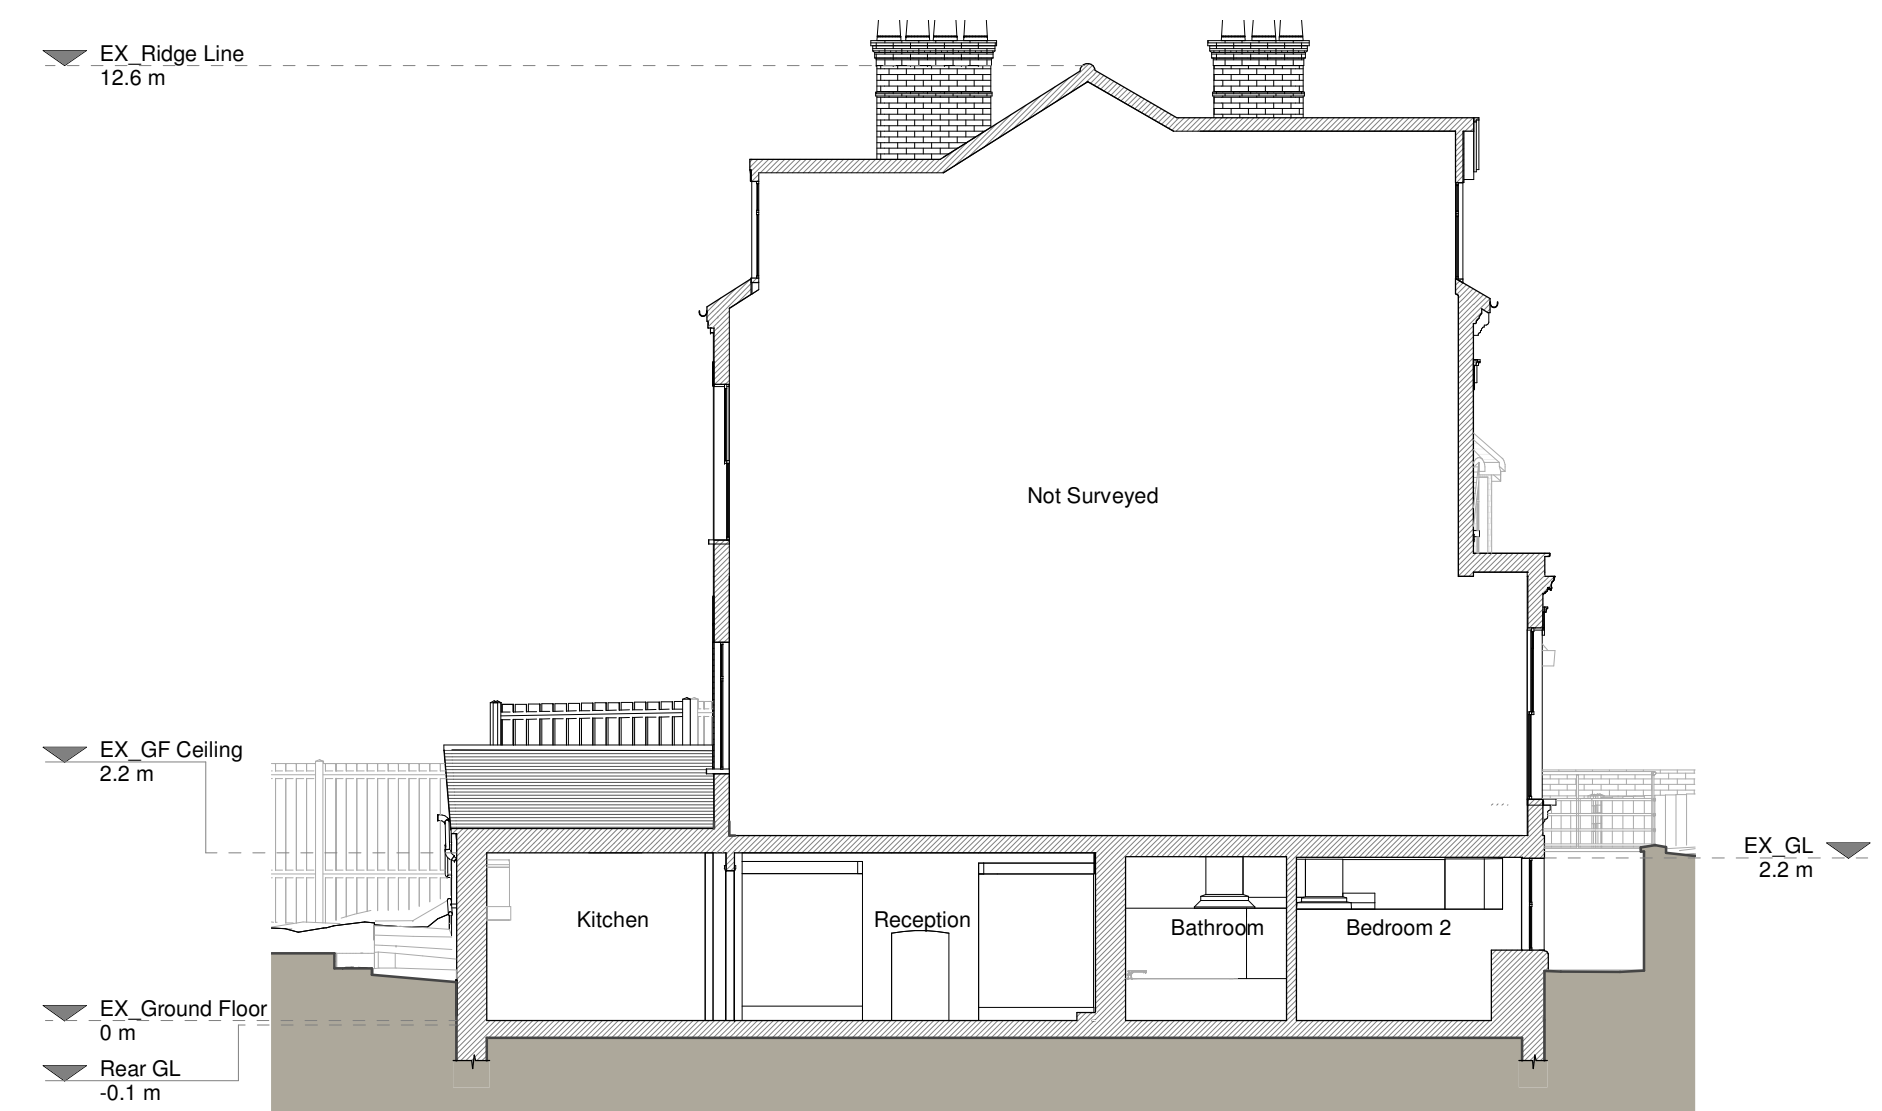
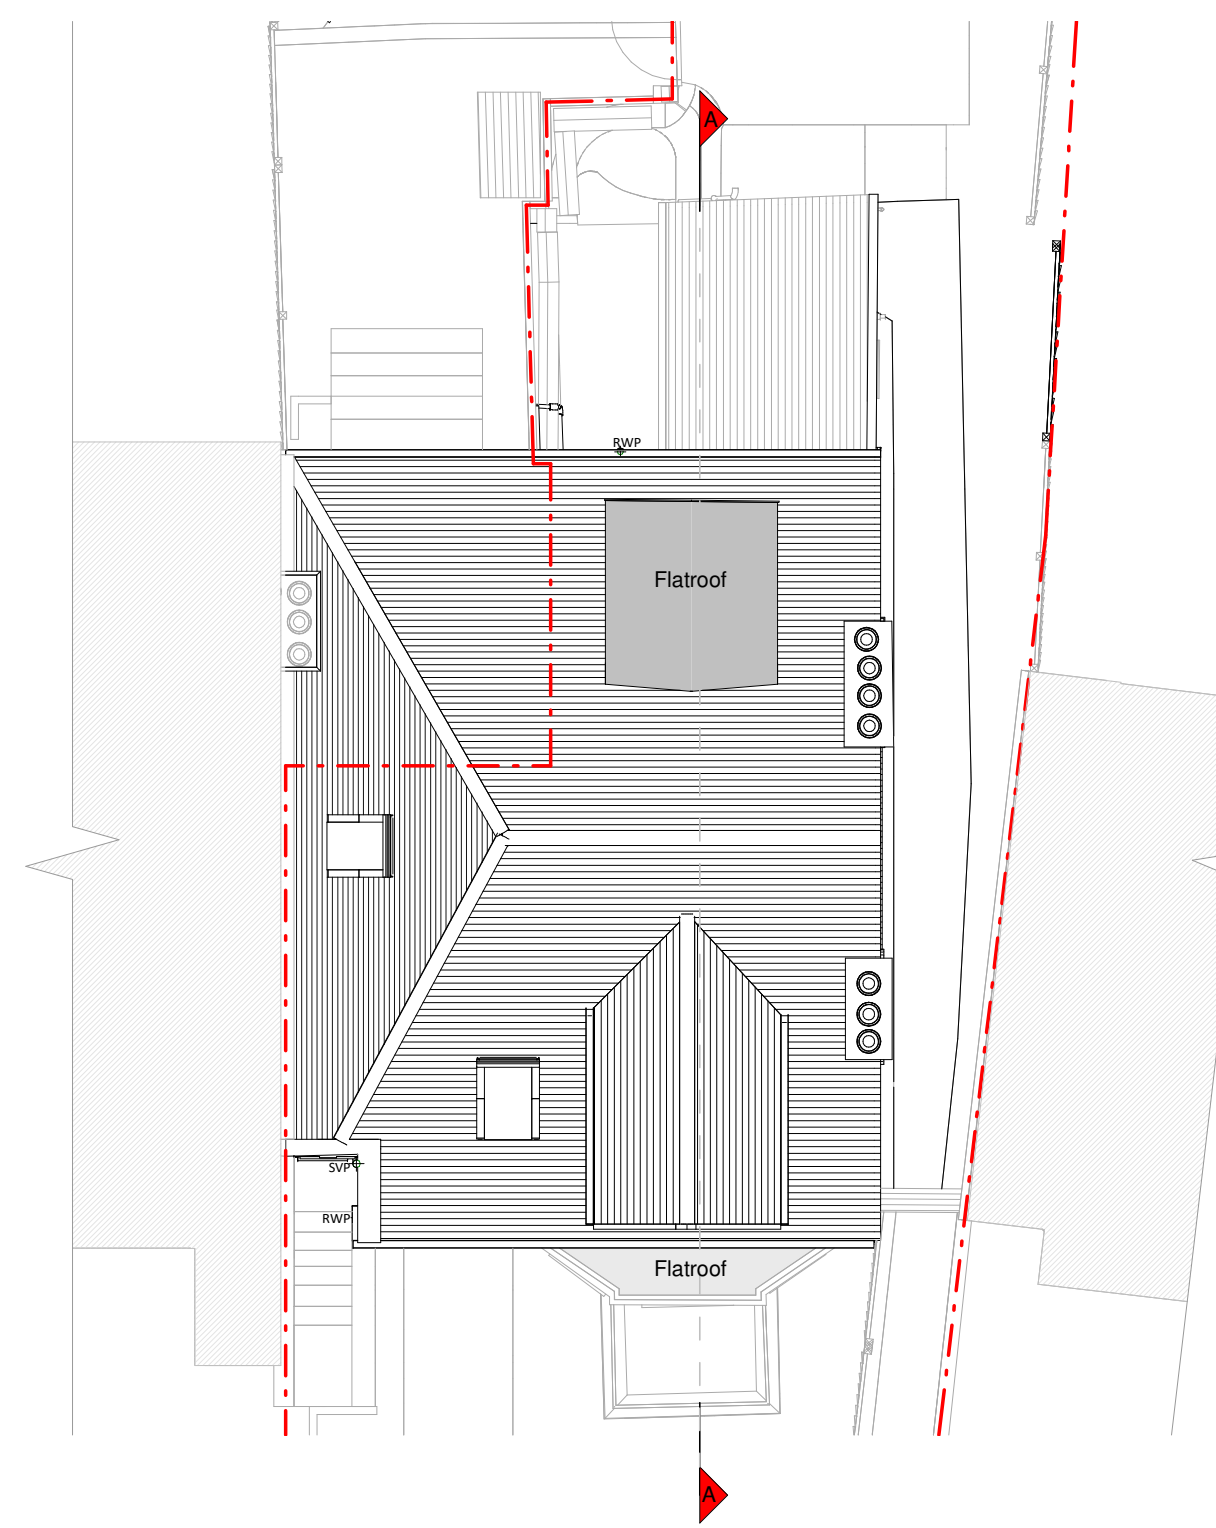


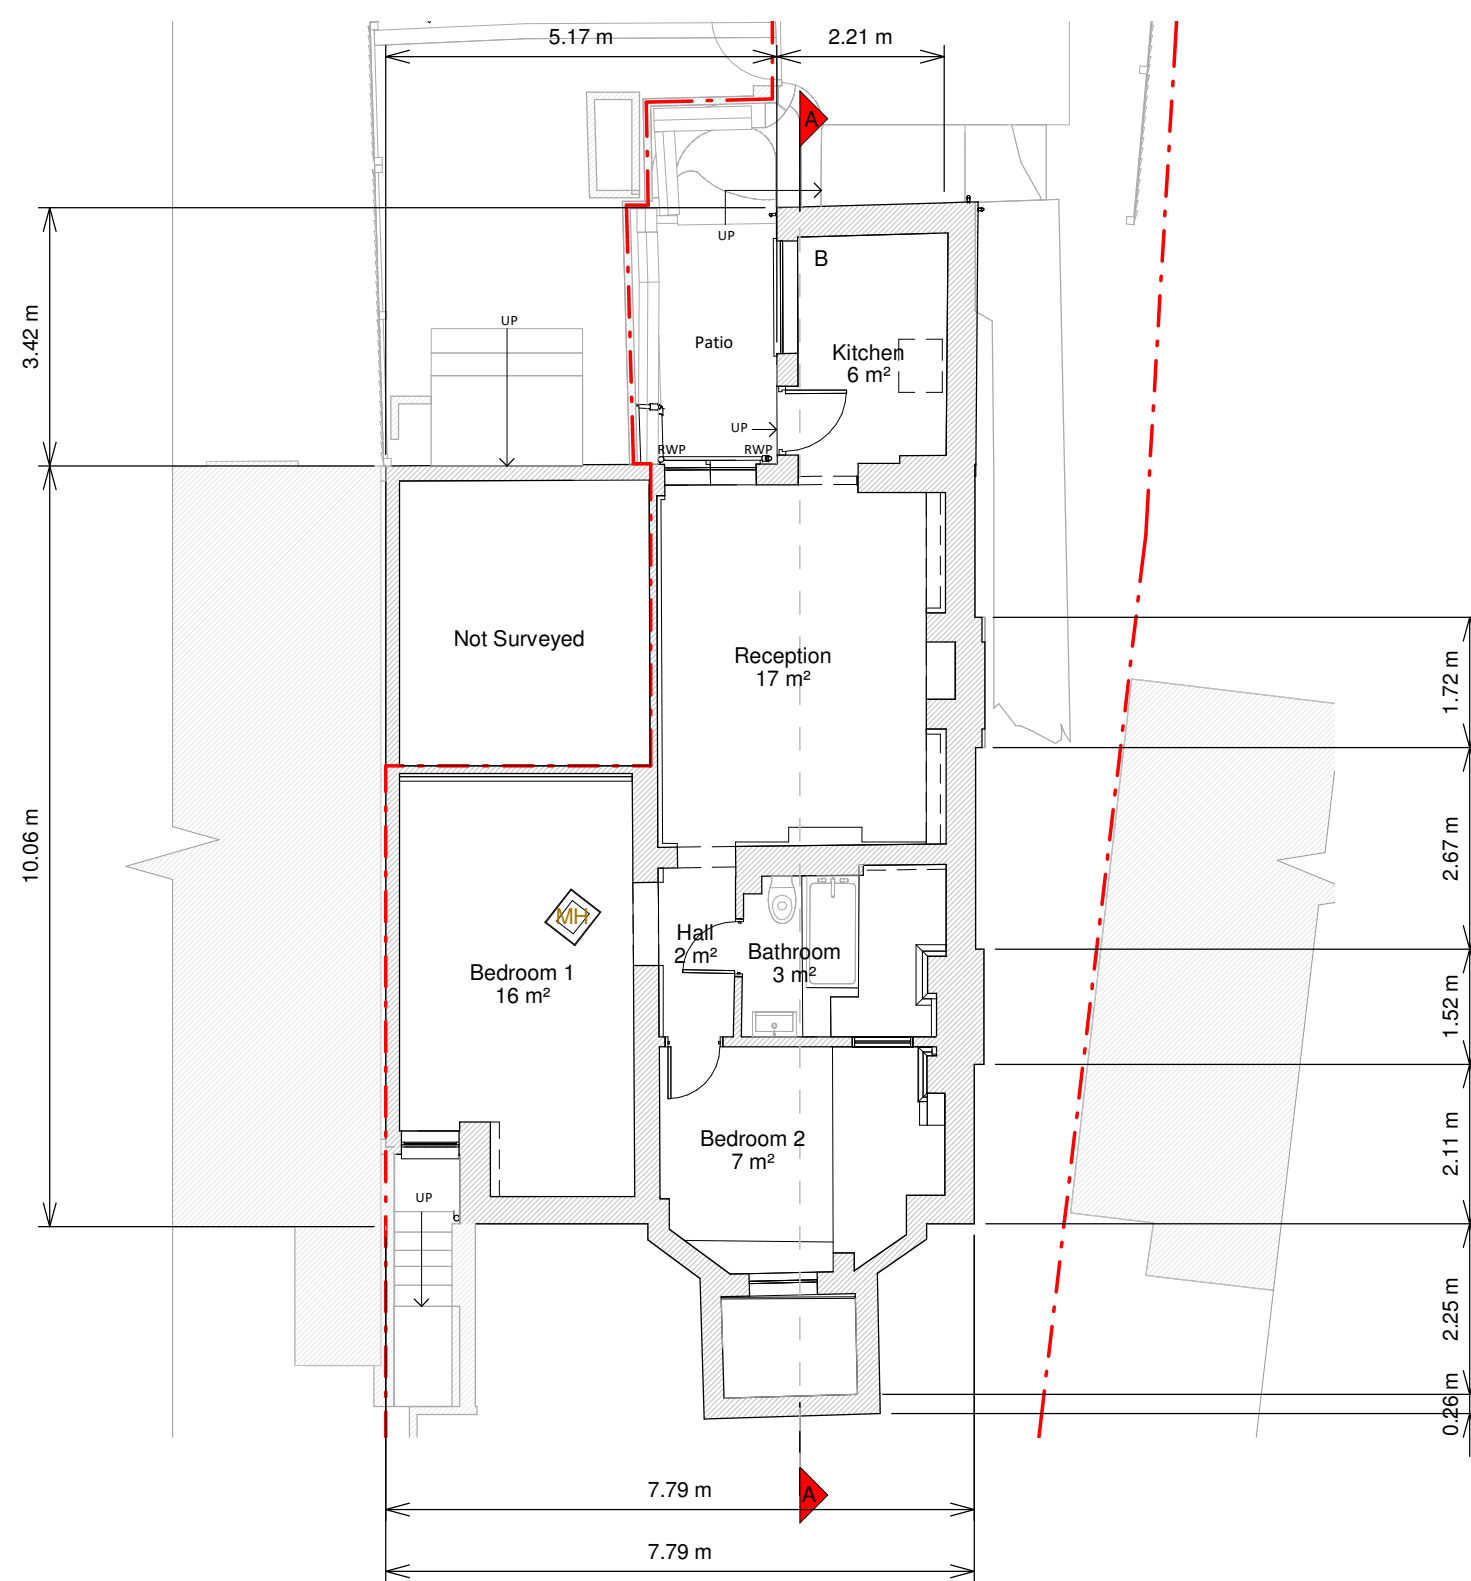

RIGHT in the design and this drawing is the property of RESI. Reproduction in whole or in part is forbidden without written sanction of RESI. This drawing must be used in conjunction with all other relevant information and drawings.

RESI accepts no liability for any expense, loss or damage whatsoever nature and however arising from any action which has not been referred to them and their approval obtained.


It must be used to actual scale. Do not scale from this drawing. All figured dimensions are to be used. All dimensions to rough-checked on-site prior to manufacture and construction. Any discrepancies to be reported to RESI immediately.

Finishing Materials:

- Walls - Red brick walls to front, London stock brick to side and rear walls, and white rendered walls to extension
- Roof - Shed roof - Slate tiles
- Windows - White uPVC windows
- Doors - White uPVC doors
- Roofline - Gutter's / Fascia's - Black uPVC
- Roofline - Rainwater pipes, gutters and white painted timber bargeboards

EY

Existing walls - - - Boundary line
Existing furniture - - - Level line
 - - - 1.5m head height
 - - - 1.8m head height

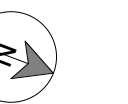[illegible]

Ground Floor rear extension,
Floor plan redesign and all
associated works at Flat 1, 31
any Road, N4 4RR

Learning Drawings

lie Joyce and Samuel Hill

Testing Drawings

00 @ A1	Drawn AR
022	Checked MF
g No. 26-1100	Rev A

