




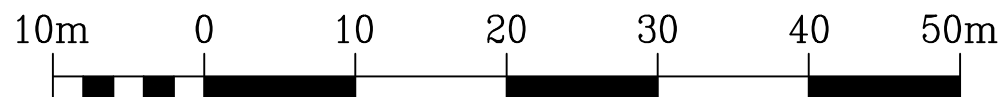


BLOCK PLAN
Scale 1:500

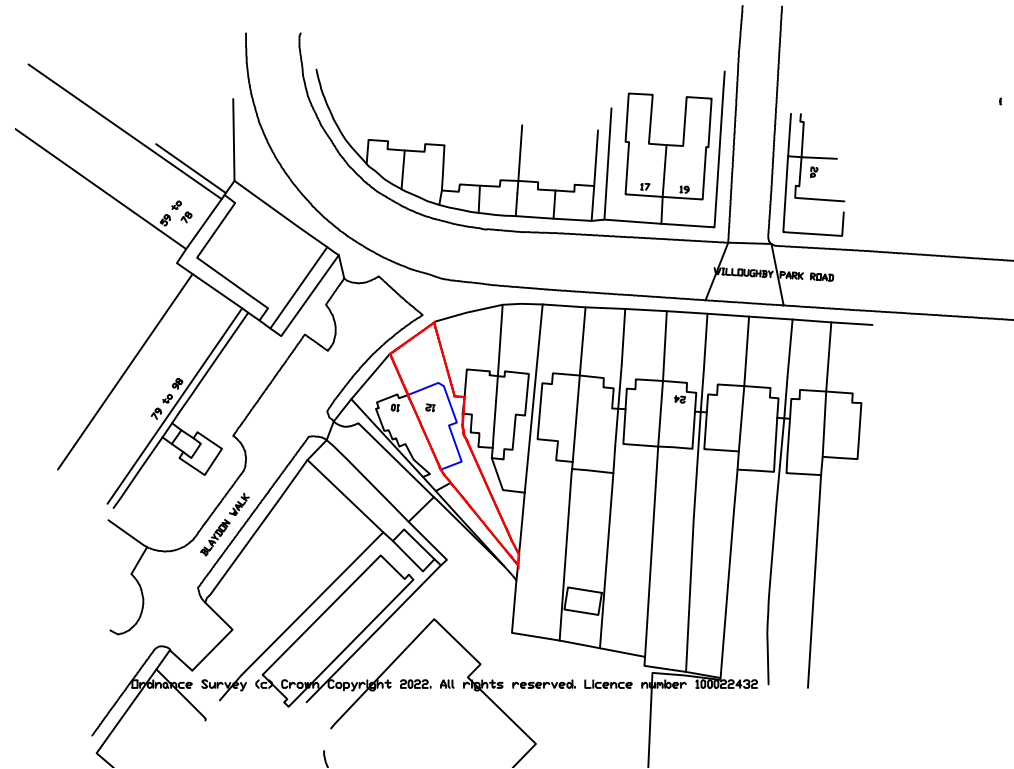

Scale 1:500

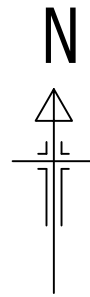

LOCATION PLAN
Scale 1:1250

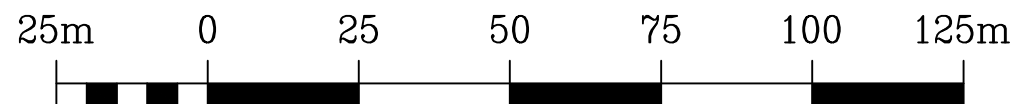

Scale 1:1250

Rev.	Description.	Date.
------	--------------	-------

Do not scale from this drawing. Dimensions to be verified on site by contractor prior to commencement of work.
This drawing is the copyright of the practice and may not be reproduced in part or in whole without the prior written consent of the practice.
©2022 Faithorn Farrell Timms LLP



Faithorn Farrell Timms

Central Court
1 Knoll Rise
Orpington
Kent BR6 0JA
T 01689 885080
F 01689 885081

Client
**METROPOLITAN THAMES
VALLEY HOUSING**

Project
**12 WILLOUGHBY PARK ROAD
LONDON
N12 0RA**

Drawing Title
**LOCATION AND
BLOCK PLAN**

Date 25/07/22	Scale AS STATED @ A3
-------------------------	--------------------------------

Drawn By EK	Checked By KA
-----------------------	-------------------------

Project No. T1-6192	Drawing No. 1	Rev.
-------------------------------	-------------------------	------