
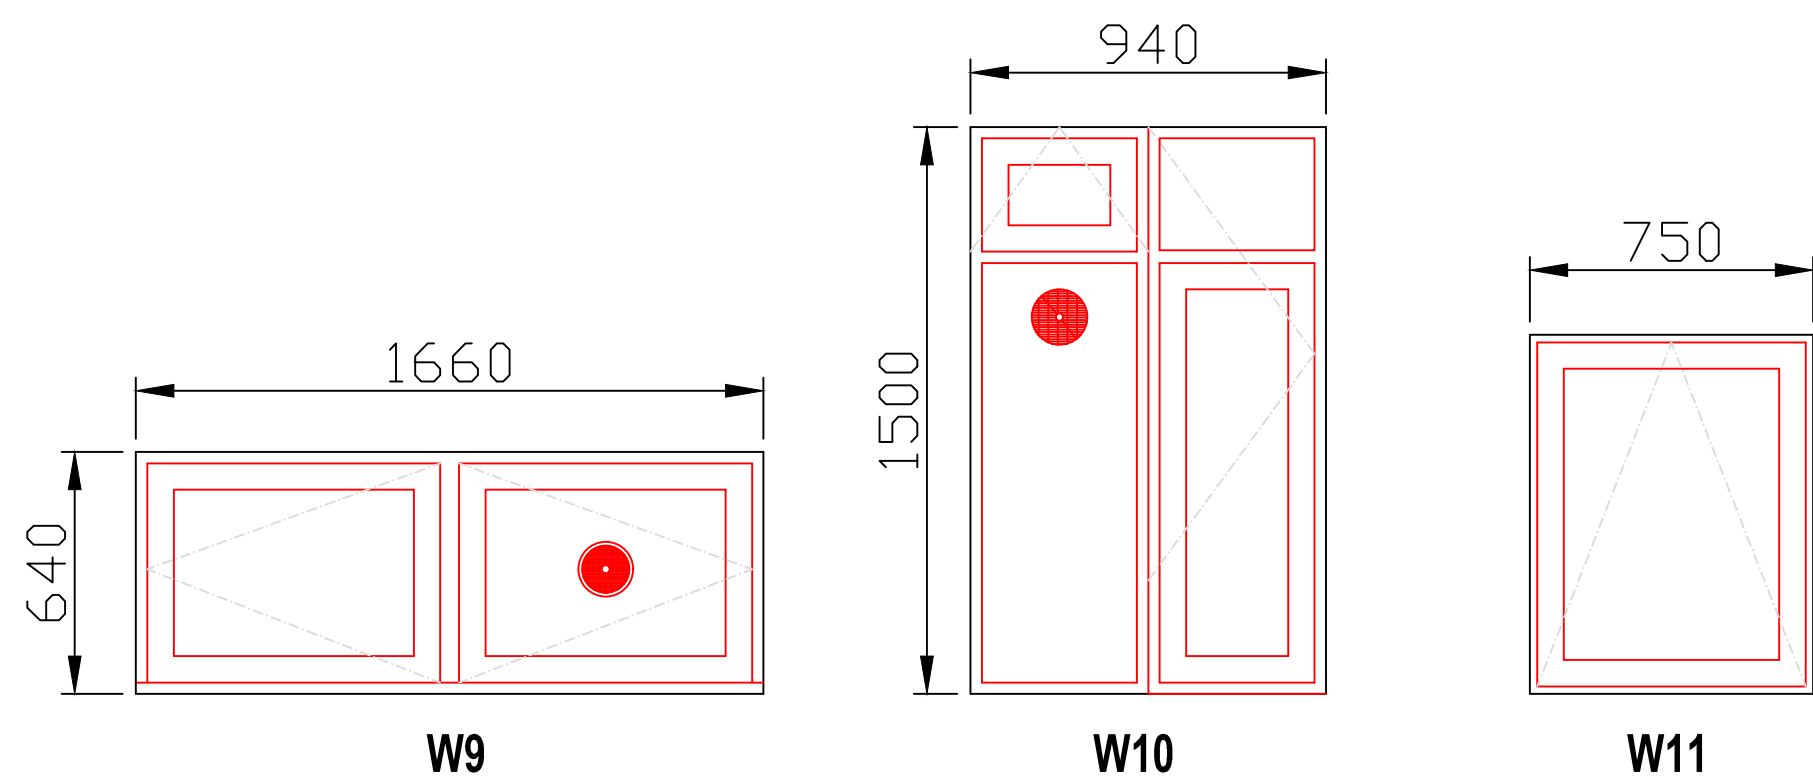
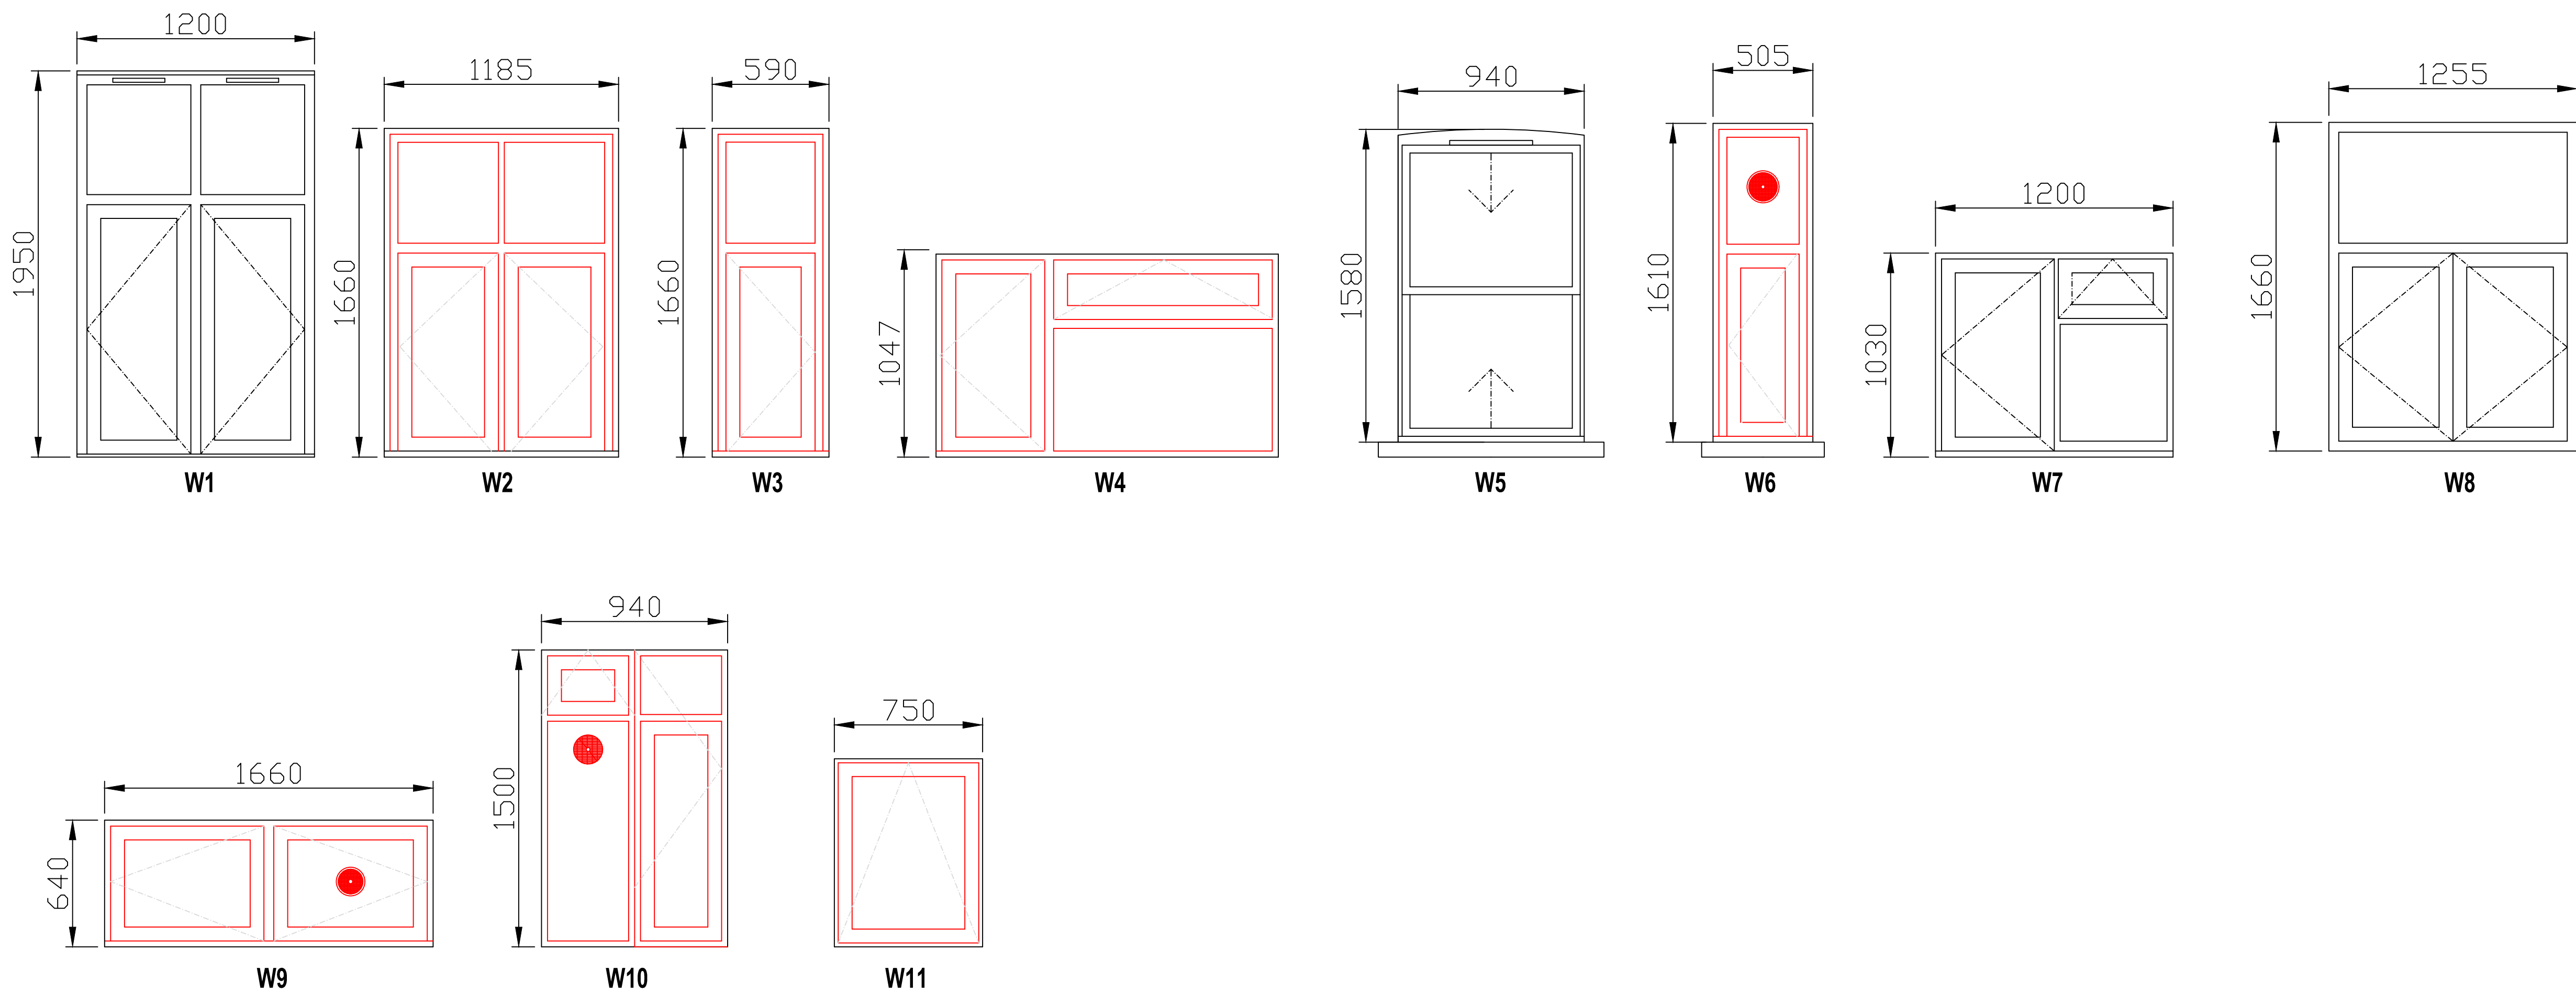
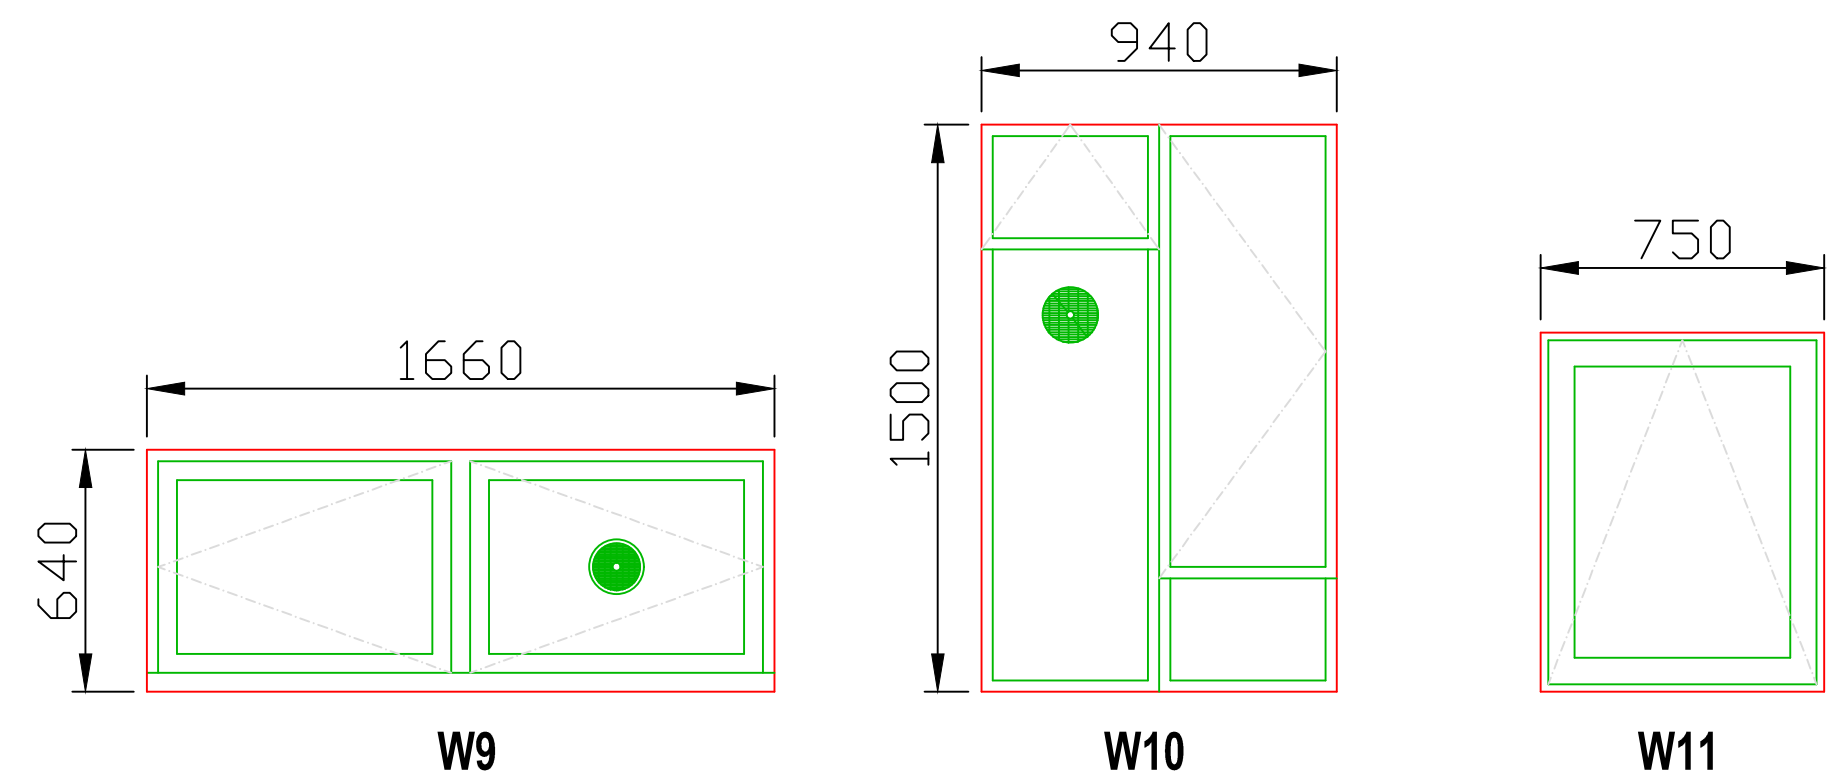


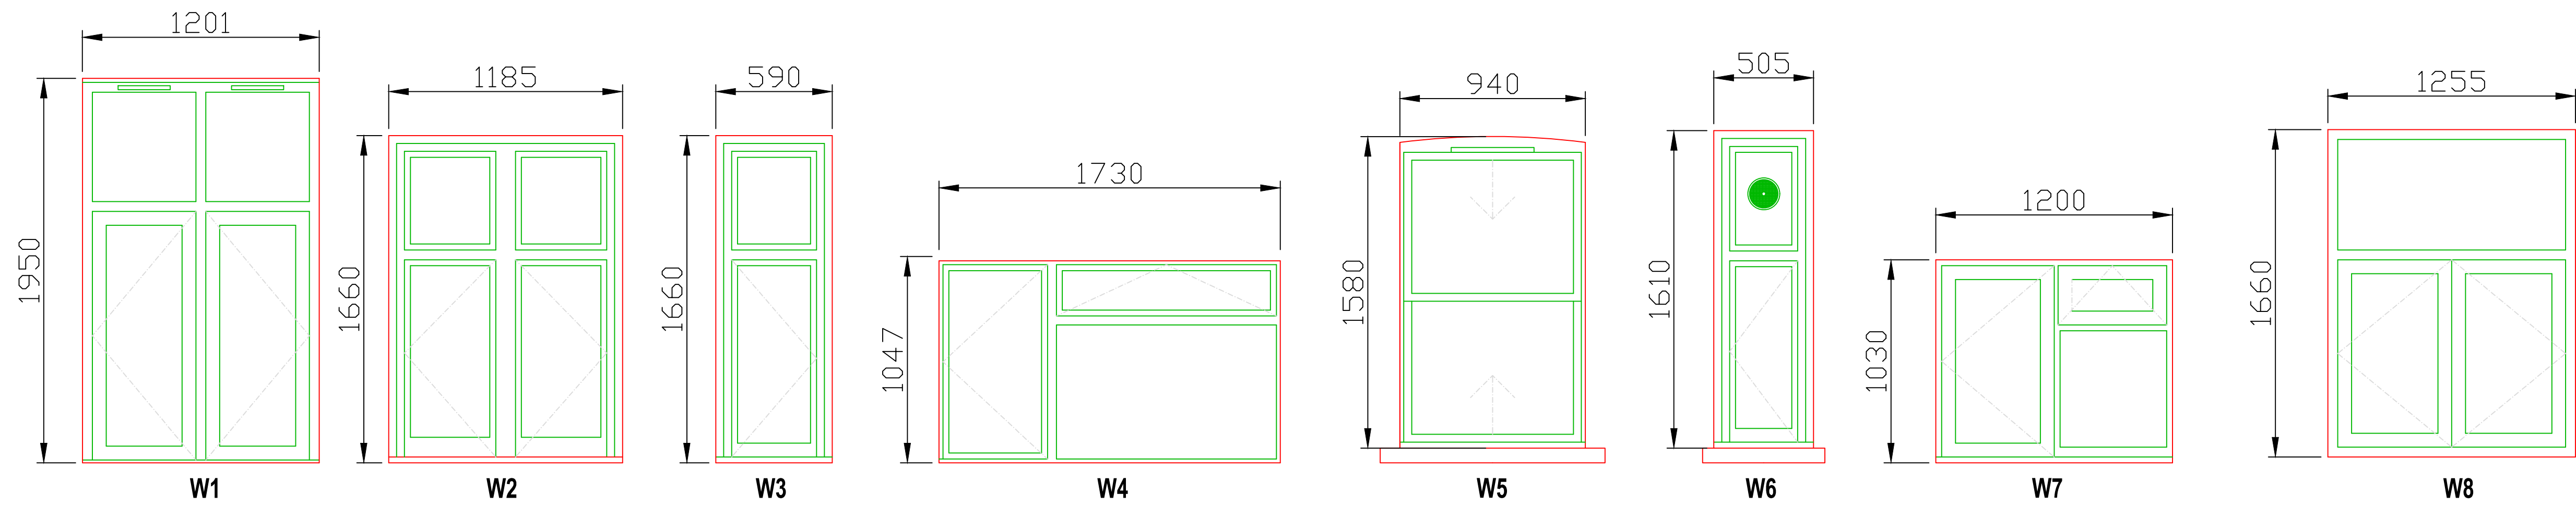

Window Schedule		
TYPE	QUANTITY	QUANTITY TO REPLACE
W1	2	0
W2	1	1
W3	1	1
W4	1	0
W5	1	1
W6	1	0
W7	1	0
W8	1	1
W9	1	1
W10	1	1
TOTAL	11	6

NOTES:

THE EXISTING SINGLE GLAZED
TIMBER AND CRITALL
WINDOWS TO THE FIRST
FLOOR OF 12 WILLOUGHBY
PARK ROAD ARE TO BE
REPLACED WITH DOUBLE
GLAZED PVCU WINDOWS.

FOR MORE INFORMATION
PLEASE SEE THE VEKA
HALOSYSTEM WINDOW
BROCHURE WHICH IS
ATTACHED WITH THIS
APPLICATION.

DRAWINGS NOT SUITABLE
FOR MANUFACTURING
PURPOSES.

Rev.	Description.	Date.

Do not scale from this drawing. Dimensions to be verified on site by contractor prior to commencement of work.
This drawing is the copyright of the practice and may not be reproduced in part or in whole without the prior written consent of the practice.
©2022 Faithorn Farrell Timms LLP



Faithorn Farrell Timms
Central Court
1 Knoll Rise
ORPINGTON
Kent BR6 0JA
T 01689 885080
F 01689 885081

Client
METROPOLITAN THAMES
VALLEY HOUSING

Project
12 WILLOUGHBY PARK ROAD
LONDON
N17 0RA

Drawing Title
WINDOW
SCHEDULE

Date
26/07/22

Scale
1:20 @ A1

Drawn By
EK

Checked By
KA

Project No.
T1-6192

Drawing No.
4

Rev.

