



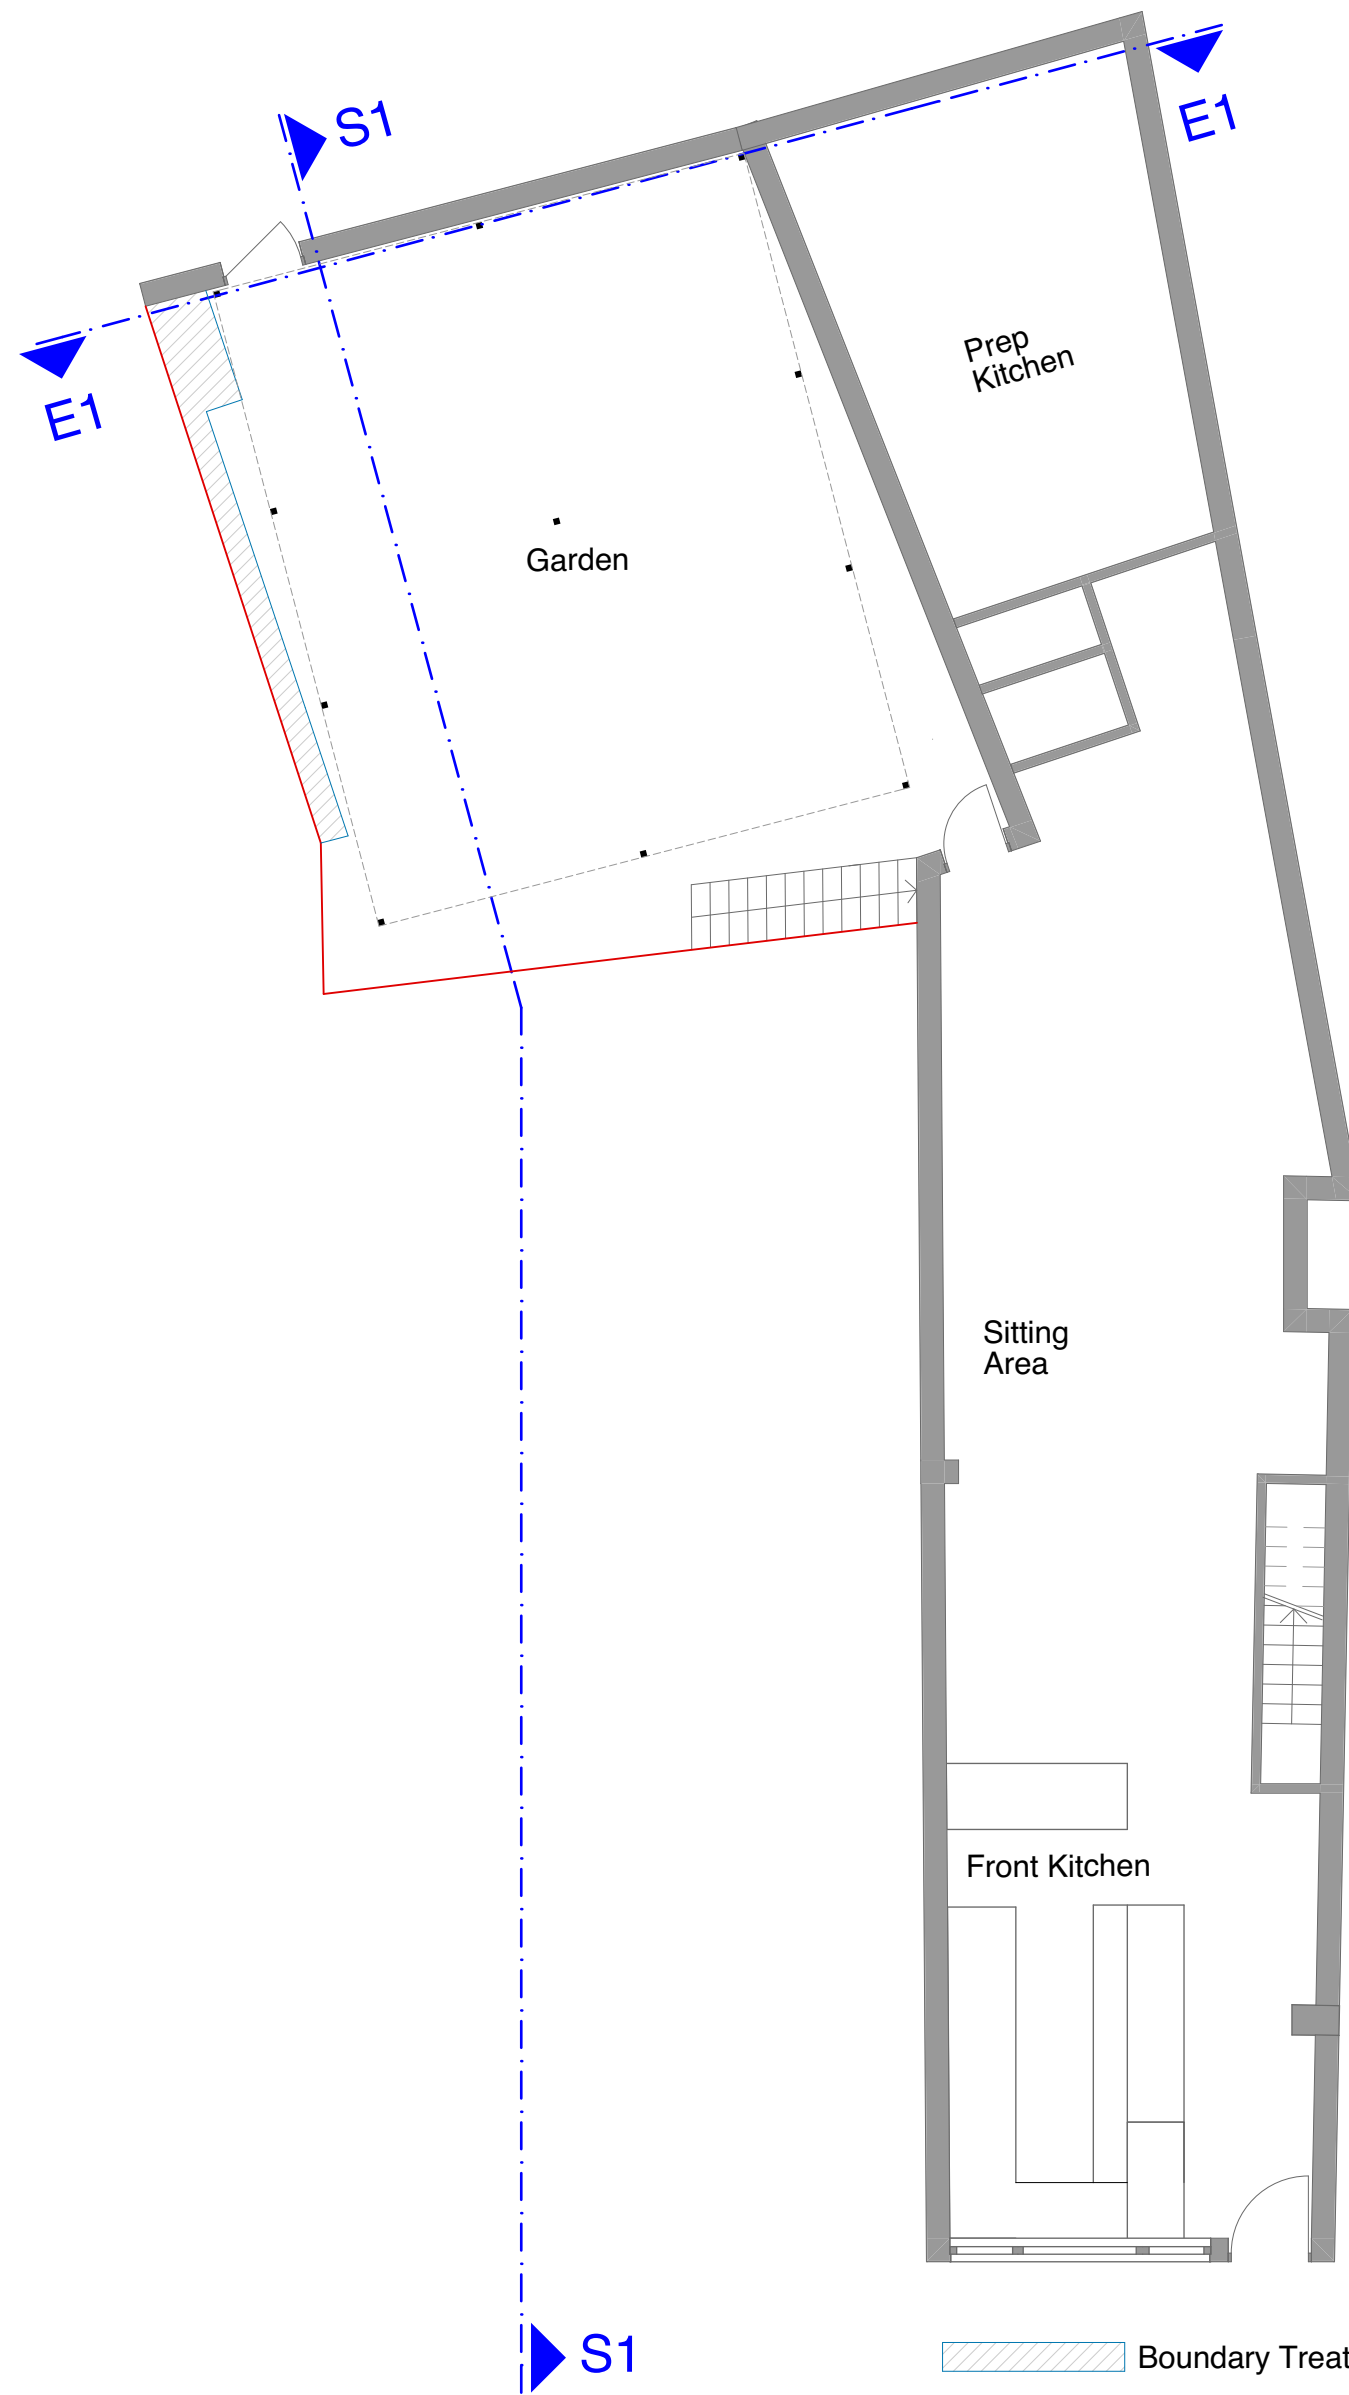

10 PROPOSED PLANS - Ground Floor
1:100

- Boundary Treatments
- Boundary Line
- Projected pillars of Pergola

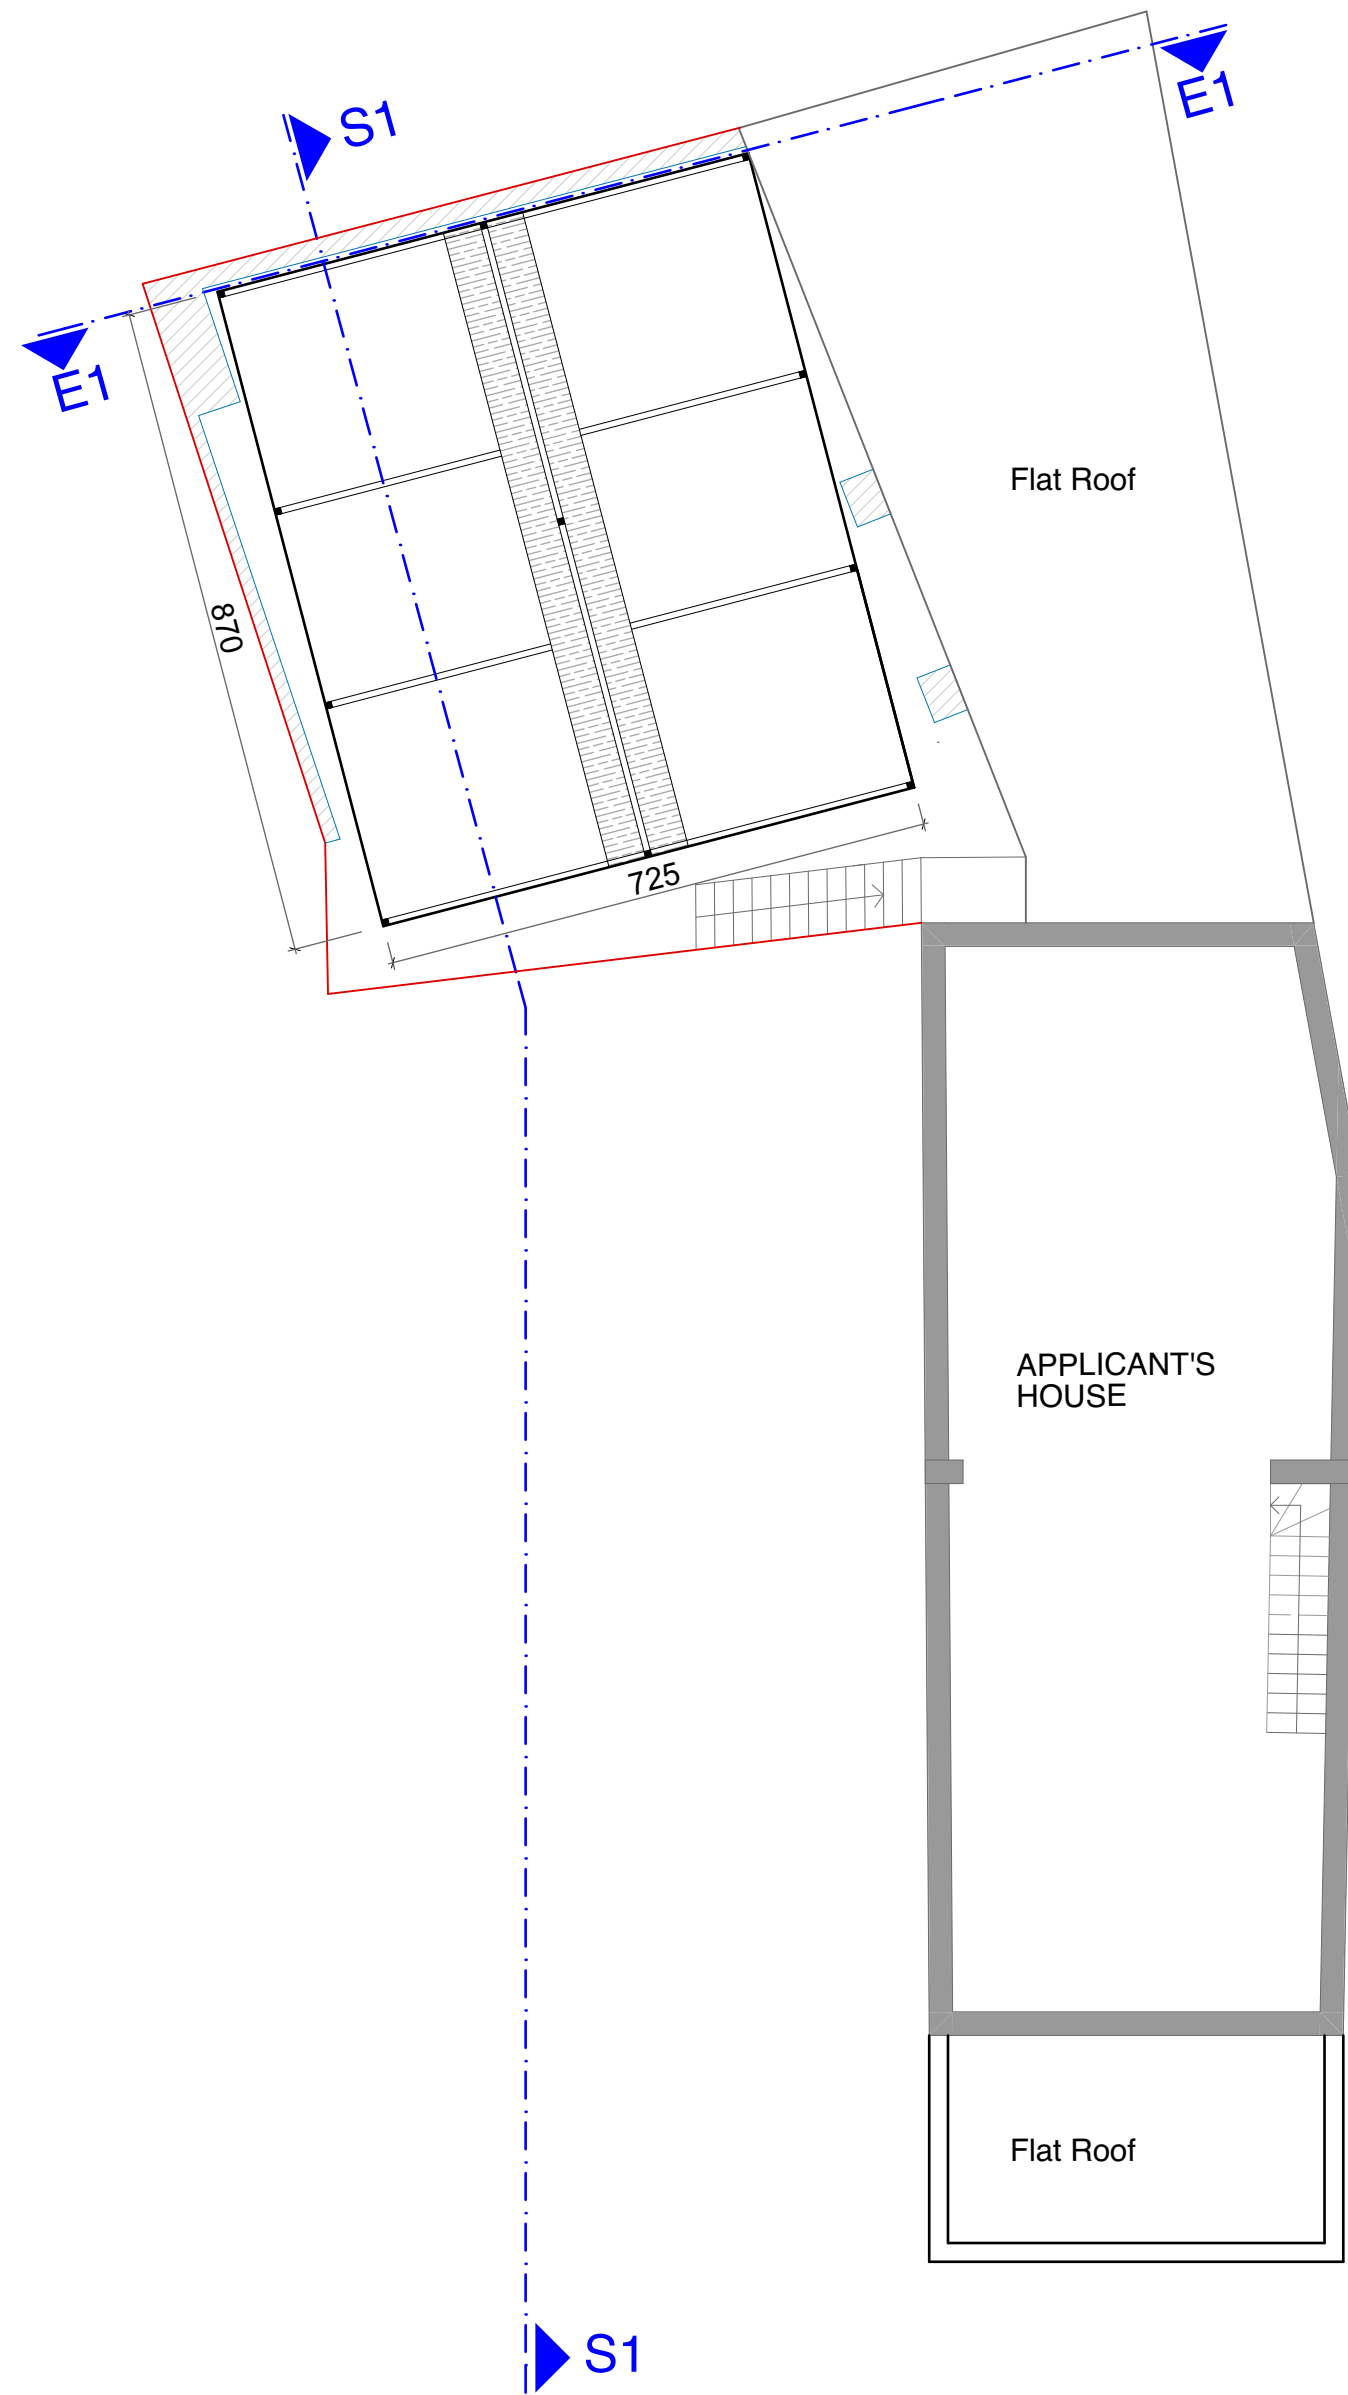

11 PROPOSED PLANS - First Floor
1:100