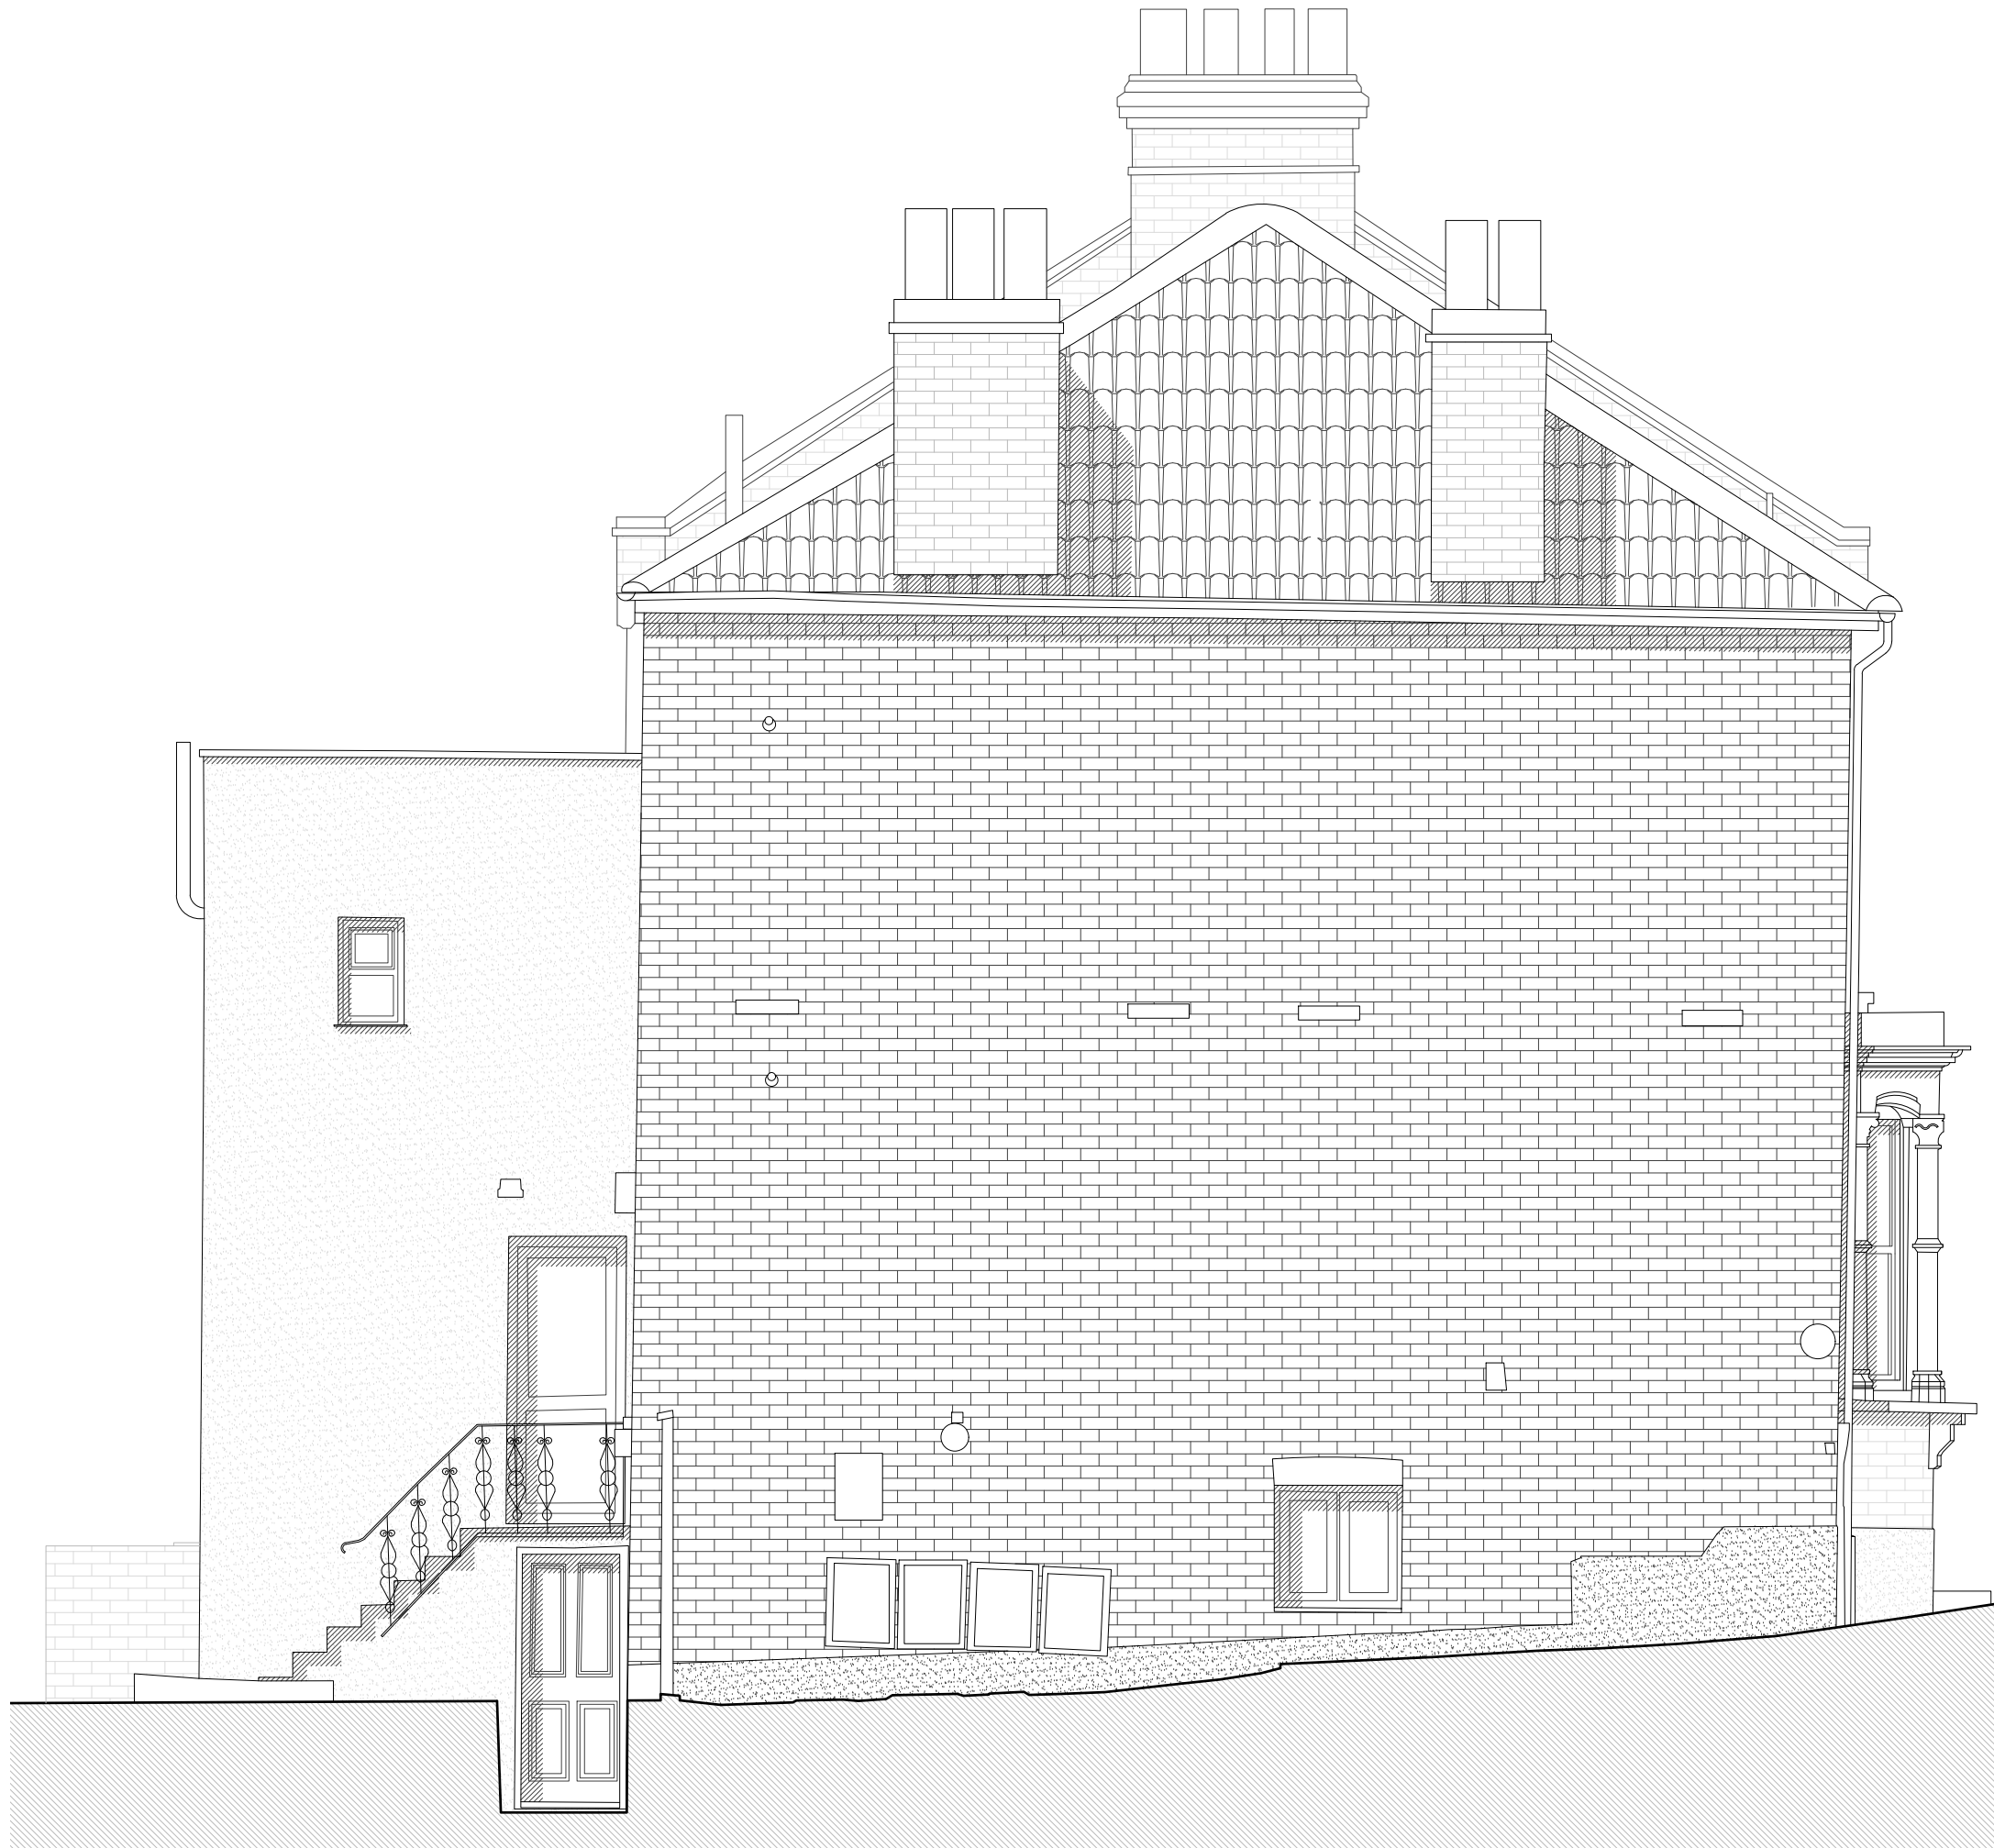


[illegible]

Title	Orientation
Existing Flank Elevation	

Drawing No	
UTP.90_GA-EX05	Scale Bar

Revision _____

<u>Stage</u>	<u>Client</u>
3 - Planning	L Gorman & J Birkett

Date	Client Address
Aug 2022	90A Upper Tollington Park, London N4

Scale	Project Address
1:50 @A3	90A Upper Tollington Park, London N4

melissa white architects

Do not scale this drawing | All dimensions to be checked and confirmed on site prior to commencement of any work. Any discrepancies to be reported to the architect | All work and materials to be in accordance with current legislation, regulations, and codes of practice and British Standards | Drawing to be read in conjunction with relevant consultants, sub-contractors, and manufacturers information and specifications.