


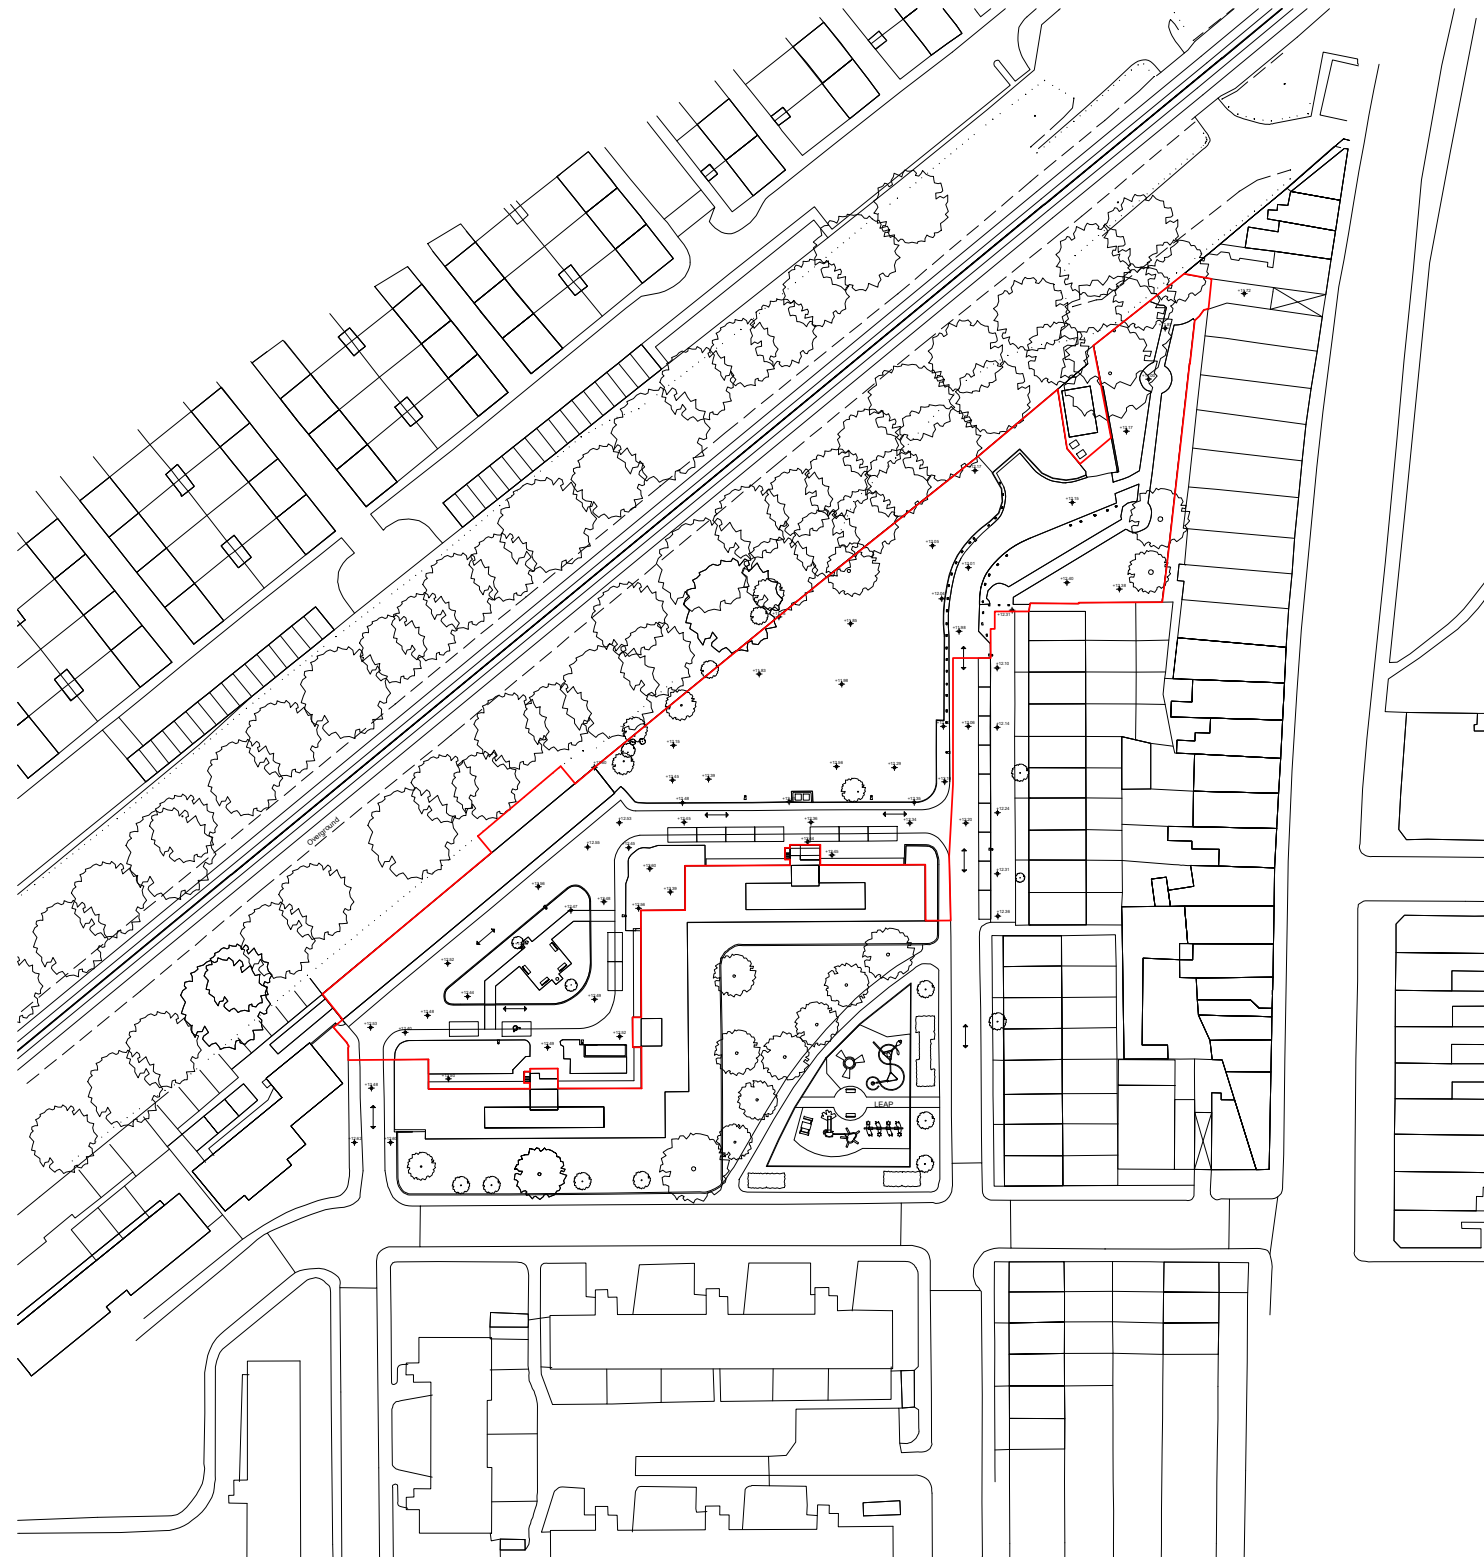

SITE LOCATION PLAN
Scale 1:1250

Copyright reserved

— Site Boundary Line

All dimensions to be checked on site before work commences. Figured dimensions to be taken in preference to scaled dimensions. If in doubt please ask.



P1 First Issue 11/05/22		
Revision	Description	Date

STATUS
Preliminary
PROJECT
Remington Road
DRAWING
Site Location Plan

DRAWN BY	CHECKED BY	DATE
LB	CB	May 2022
SCALE (@ A3)	PROJECT NUMBER	
As indicated	21019	
DRAWING NUMBER	REV	
CFE2 - DAR - XX - XX - DR - A - 0112	P1	
Project Identifier	Originator	Revision
Zone	Level	Type
Discipline	Number	



Delta Architects
1 Batemans Row
London
EC2A 3HH
T 020 7613 5702