


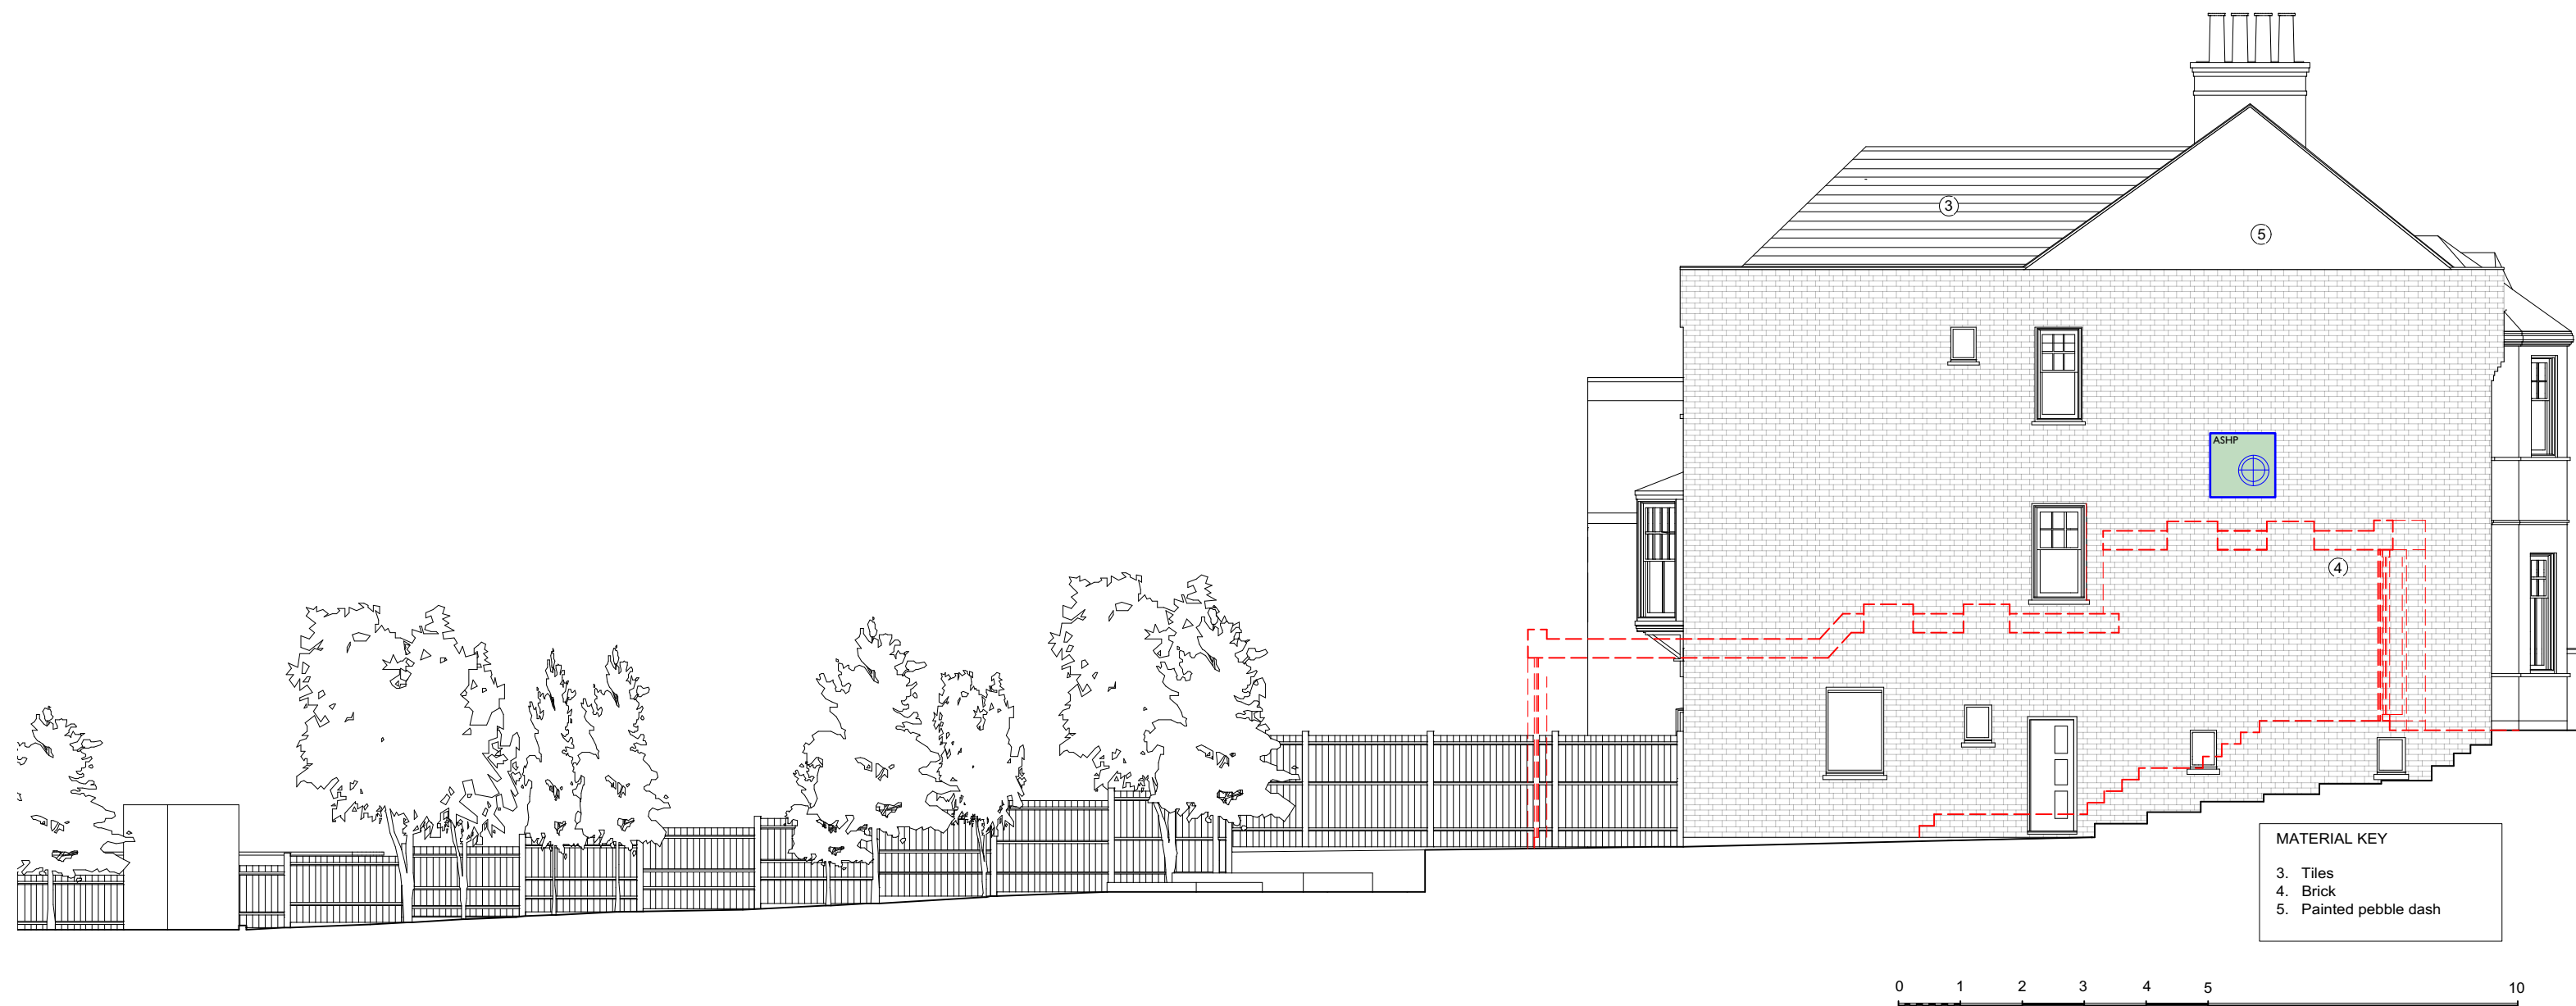

NOTE : dotted red line indicates proposed side extension granted planning permission
ref: HGY/2021/3537 dated 02/02/22

blustindesign
architecture • interiors

13 Grayling Road London N16 0BL
T: 0044 797 965 7073

Notes:

1. Copyright of Blustin Design Ltd
2. Do not scale off this drawing for construction, check dimensions on site.
3. Always use figured dimensions
4. Any discrepancies report immediately to the Architect
5. If in any doubt about any part of this drawing, contact the Architect
6. This drawing has been created on a computer and should not be amended by hand

date
01.12.21

issue
planning

revision

Project: Alterations and extensions to
ground and lwr gr floors : 49 Glasslyn Road

drawing no :
108

description :
SIDE ELEVATION

date : 15-10-21

scale
1 : 100 @ A3

client:
Beth Unwin & Stephen Whitbread
49 Glasslyn Road
London
N8 8RJ