



DEVONSHIRE HILL
N17 7NE

The drawing is copyright of GOLDENSWORD LTD. This drawing shall not be scaled. All dimensions are in mm unless otherwise stated. All dimensions shall be checked on site prior to commencing the works and any discrepancies to be reported to GOLDENSWORD LTD. All works shall conform to the current edition of the building regulations and all relevant statutory requirements. All materials used shall conform with the relevant British Standard specifications and codes of practice.

If this drawing forms part of an application for planning permission, it shall not be used for any other purpose without the express permission of GOLDENSWORD LTD. No liability shall be accepted for information from other professionals.

GOLDENSWORD LTD cannot accept responsibility for the integrity and accuracy of such information. Any clarification and/or additions that are required are pertaining to such information should be sought from the relevant professional or the appointment representative.

Drawings, specifications and schedules are to be read in conjunction with the following where applicable: Employer's Requirements documents, Agreements to Lease, Structural Engineer's drawings and specifications, Civil Engineer's drawings and specifications, Survey Drawings, Party Wall/Boundary Awards. Other specialist design consultant's requirements as appointed by the Main Contractor. Other specialist design sub-contractor's requirements as appointed by the Main Contractor.

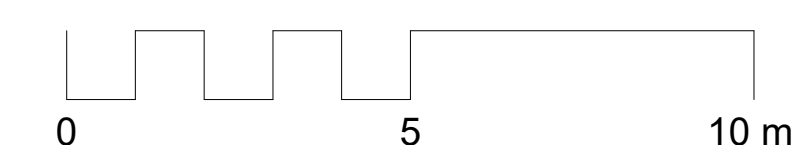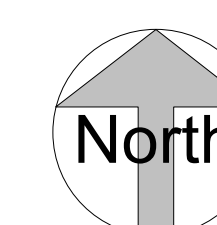

MR HACI KALLI
105 DEVONSHIRE HILL
ENFIELD LONDON N17 7NE

TITLE

Existing Plans

DATE	PROJECT	PROJECT NUMBER
------	---------	----------------

DATE	PROJECT	PROJECT NUMBER
Issue Date		Project Number

STAGE	REVISION	DRAWING NO
-------	----------	------------

SCALE 1: 50

GOLDENSWORD DESIGN LTD
38 Raleigh Avenue
Swindon, SN3 3DT
www.goldensword.co.uk
goldensworddesign@gmail.com

