
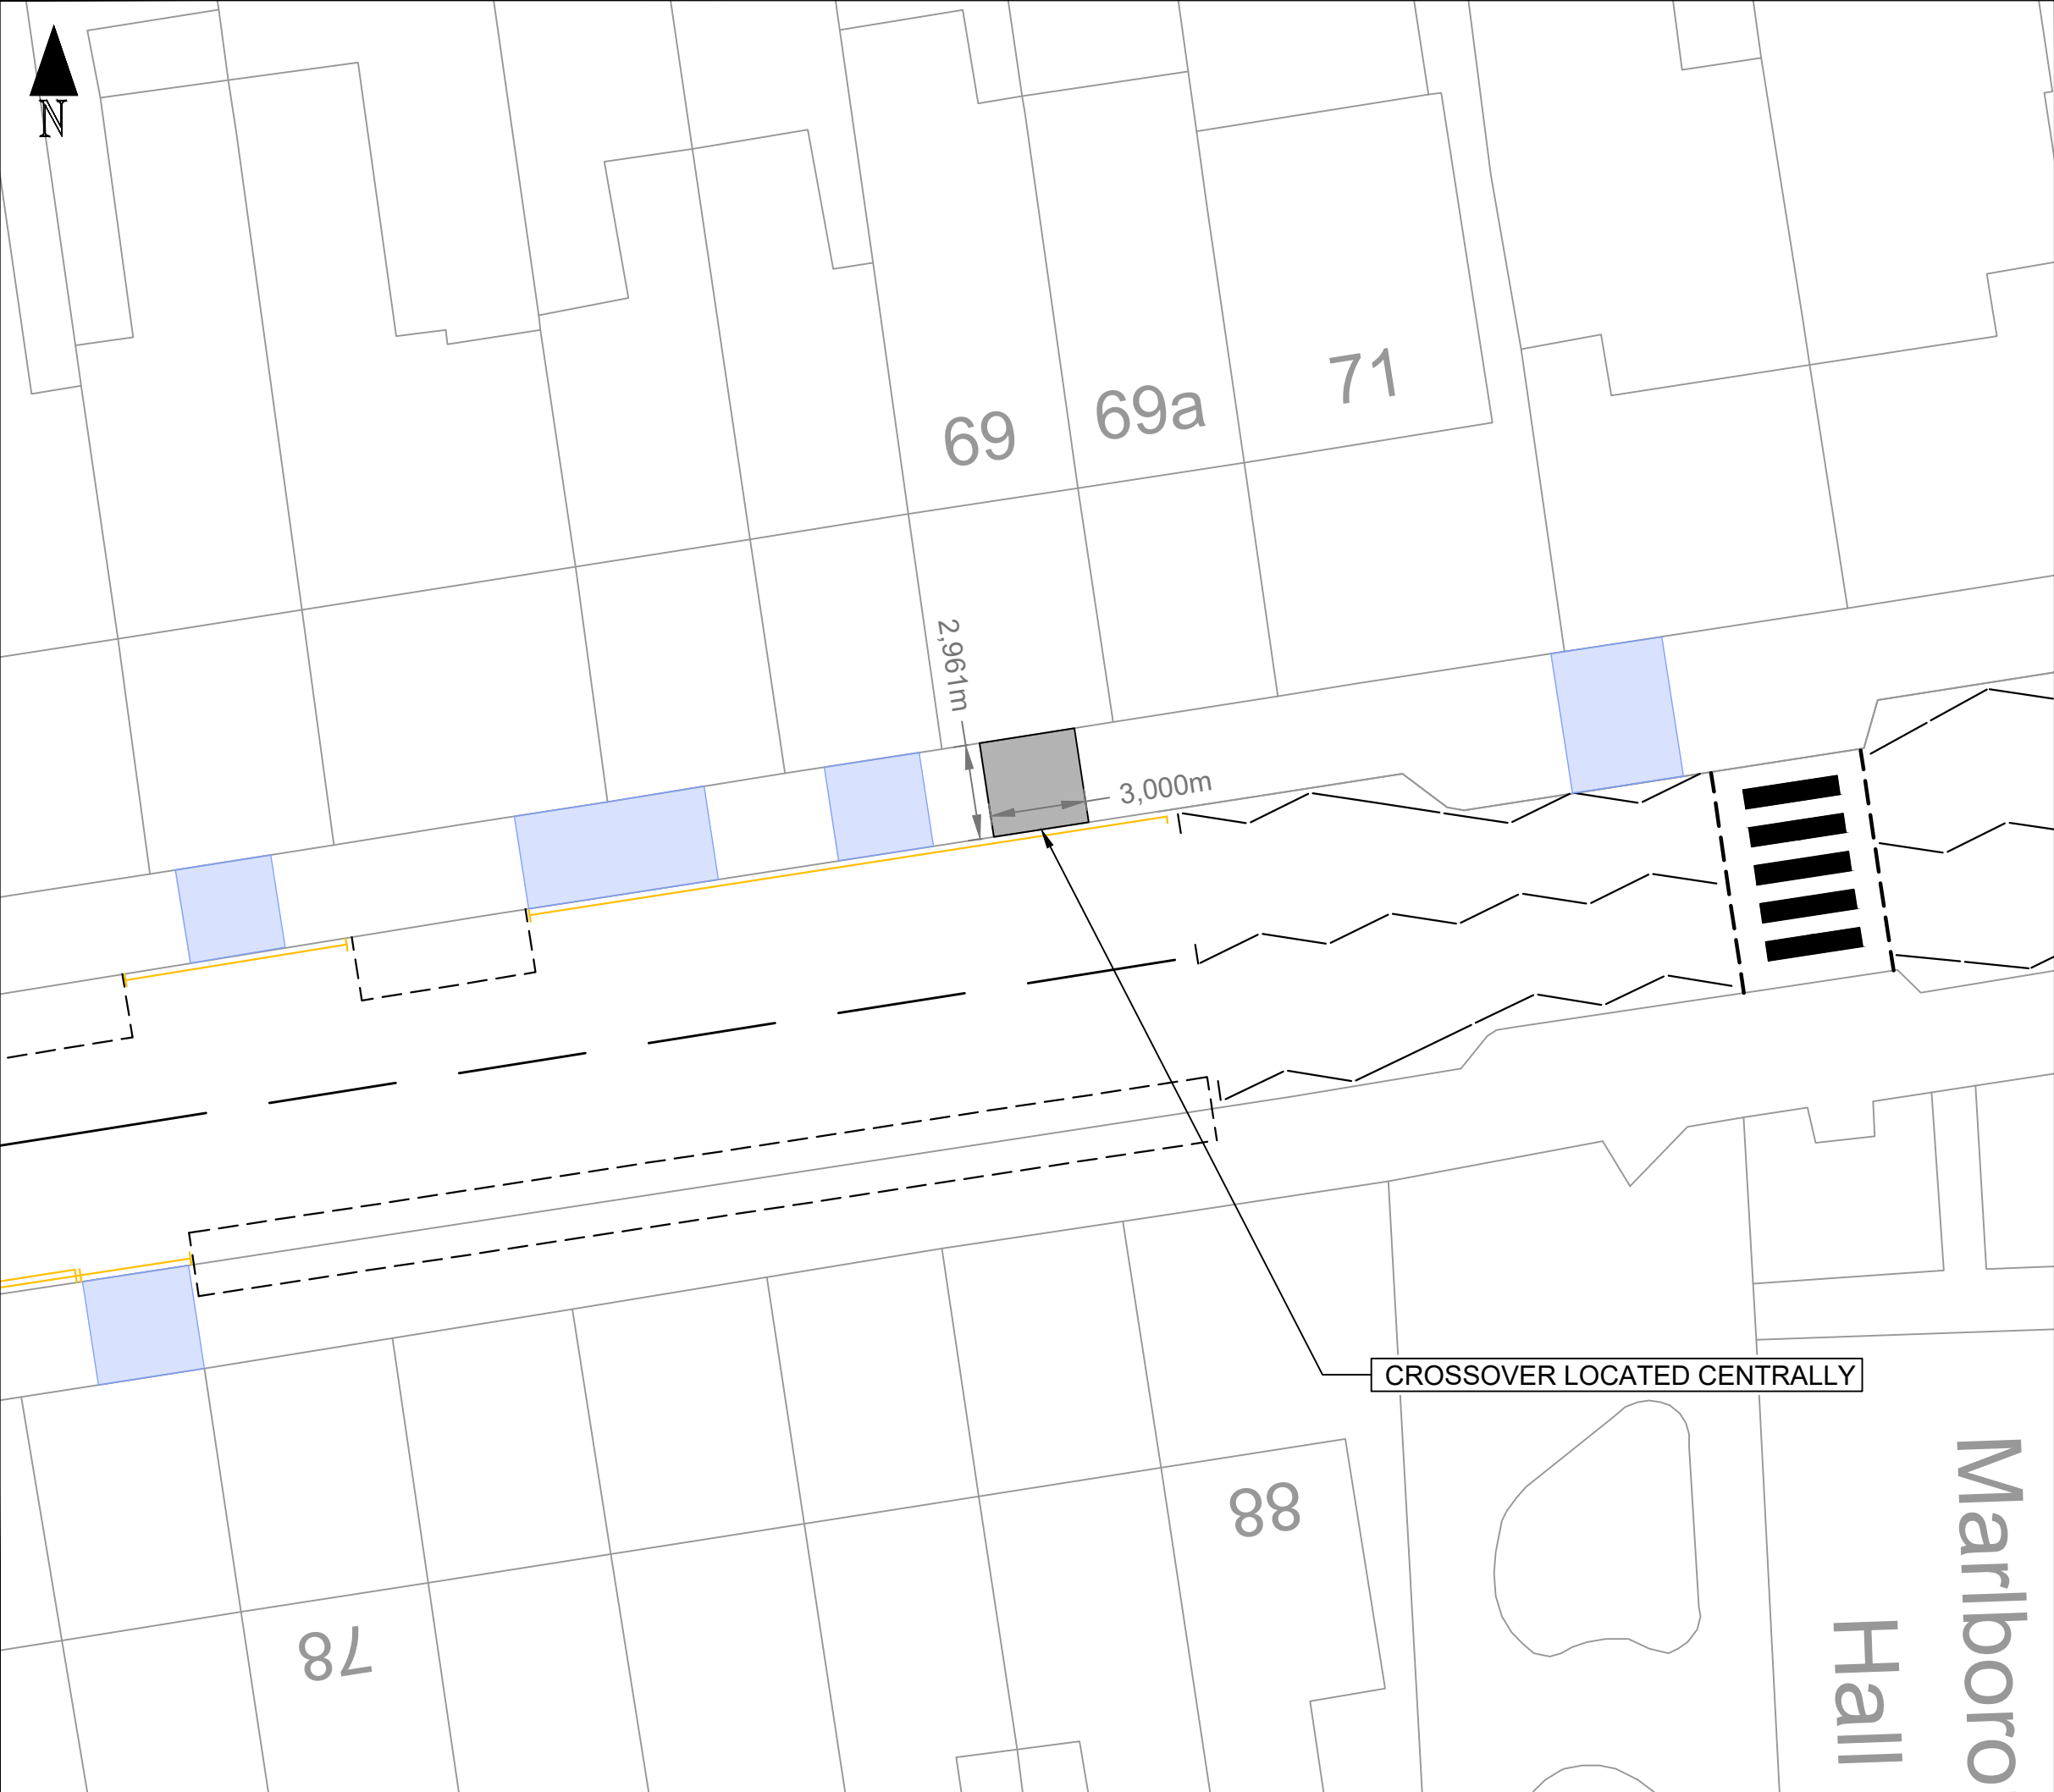


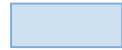

- NOTES :**
- 1. Do not scale from this drawing.
 - 2. This drawing to be read & printed in colour.
 - 3. This drawing is for illustrative purposes only, and not for construction.

	Existing Crossovers
	Proposed Crossover

...	...	...	...	...
REV	DETAILS	DRAWN	CHECKED	DATE

CLIENT	
Mr. N. Eser	
PROJECT	
69 Lansdowne Road, Tottenham	
DRAWING TITLE	
Proposed Crossover	
SCALE	SIZE
1:200@A3	A3
DRAWN BY	CHECKED BY
AEG	KH
DATE	12.10.22
	
48 Charlotte Street, London, W1T 2NS Tel: 020 3701 0400 www.pulsartransport.co.uk	
PROJECT REF	DWG NO
22081	004
REV	...