



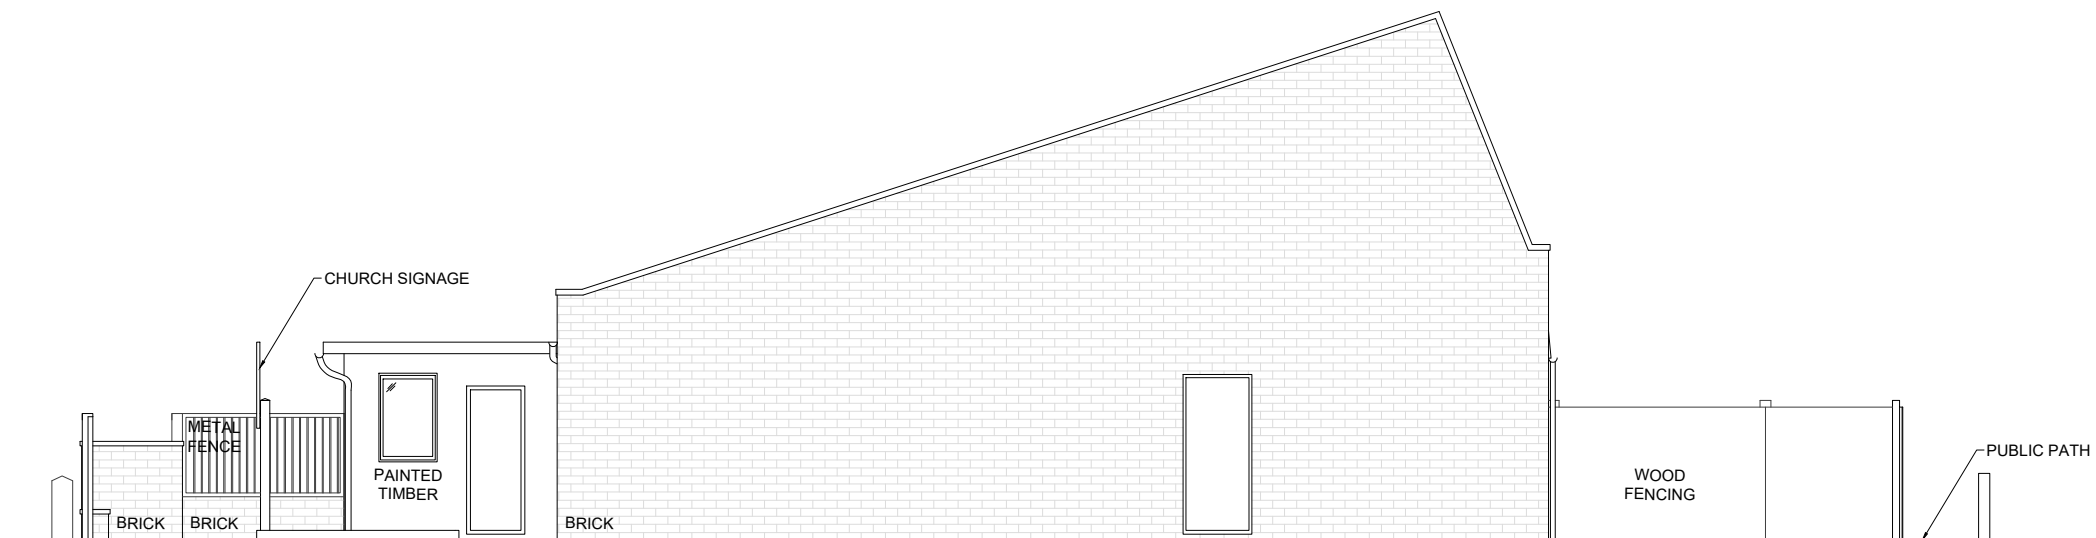

1 EXISTING FLANK ELEVATION
1:100@A1

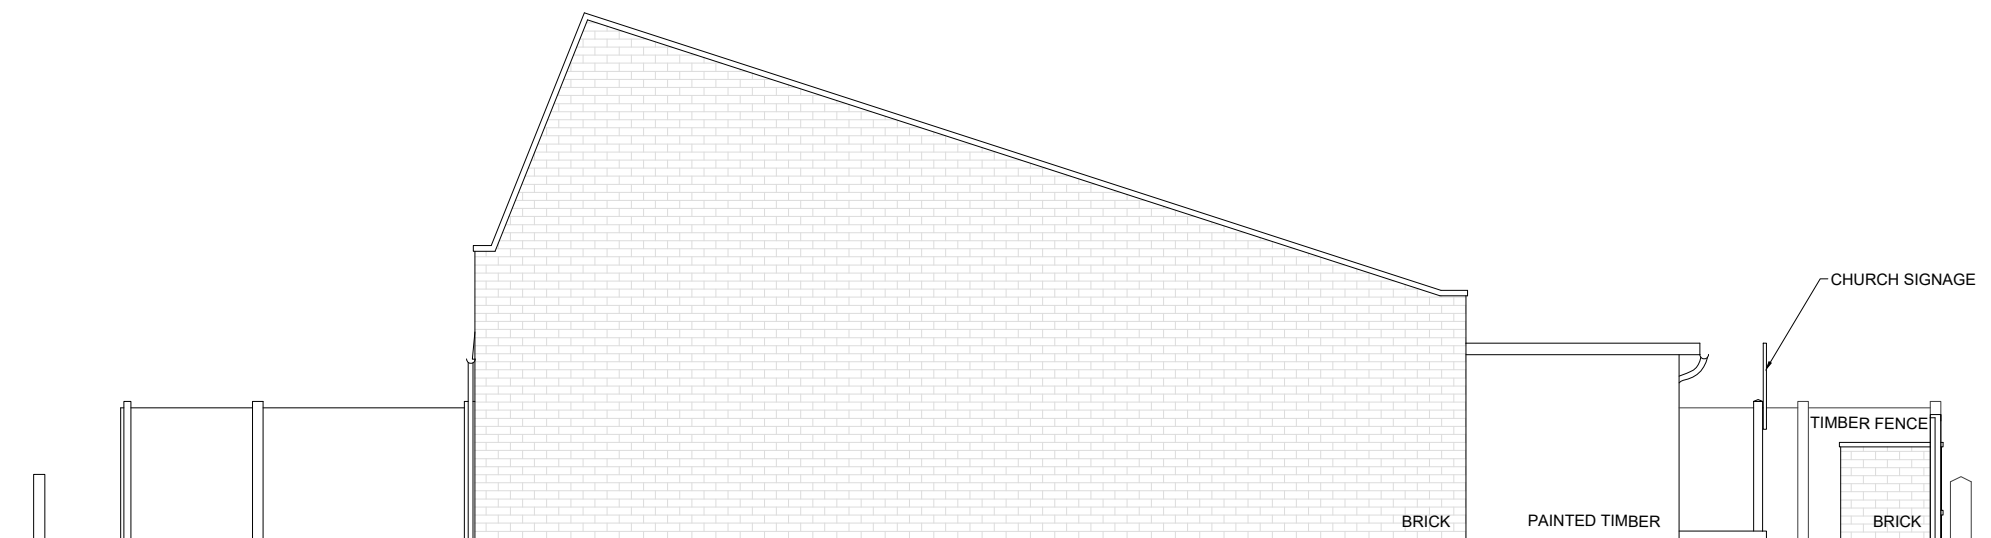

2 EXISTING SIDE ELEVATION
1:100@A3

A FOR PLANNING 21.09.2022

REV	DESCRIPTION	BY	CHK
		DATE	DATE

PROJECT

SINGLE STOREY REAR EXTENSION
CARMEL CHURCH, 1 LEALAND ROAD
TOTTENHAM, NI5 6JS

JOB No.	WORKSTAGE	DWG No.	REV.
PP51	01 - 03	00III	A

CLIENT

CARMEL ROMANIAN PENTECOSTAL
CHURCH OF GOD

DRAWING TITLE

EXISTING ELEVATIONS
FLANK & SIDE ELEVATIONS

SCALE	DATE	DRAWN	CHECKED
1:100	21.09.2022	RK	ST



Property Pastors
Developments
DELIVERING SPACE FOR CHRISTIAN
MINISTRY

Property Pastors Developments is a trading name
of Pario Walls Construction Services Limited. CR:
12381758. VN: 340251348. A: 10 Wellington
Street, Cambridge, England, CB1 1HW. P:
07875550002. E: robert@propertypastors.com