
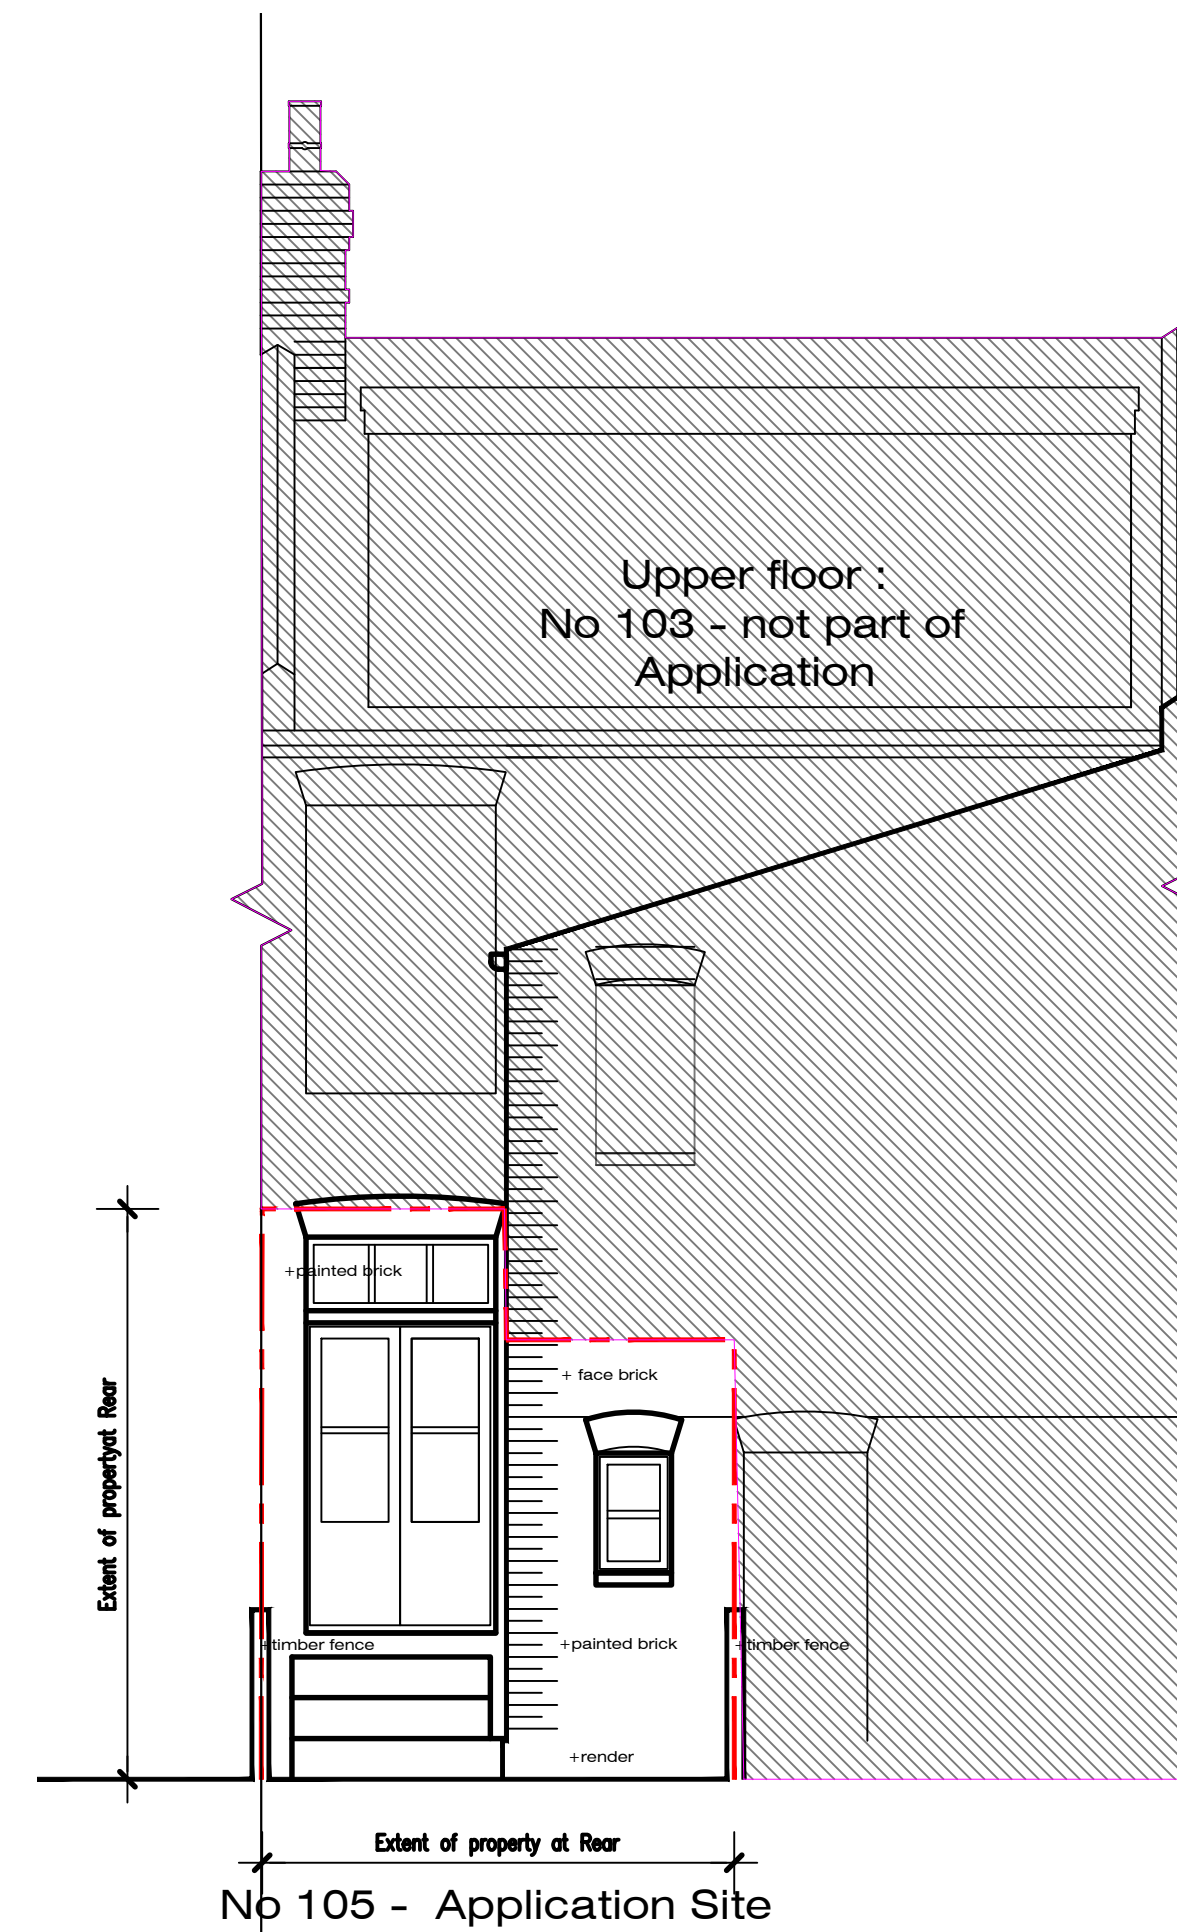


Notes:
This Drawing is for the purpose of Planning Only, it is not a Construction drawing. Contractor to verify all dimensions and levels on Site before starting any work.

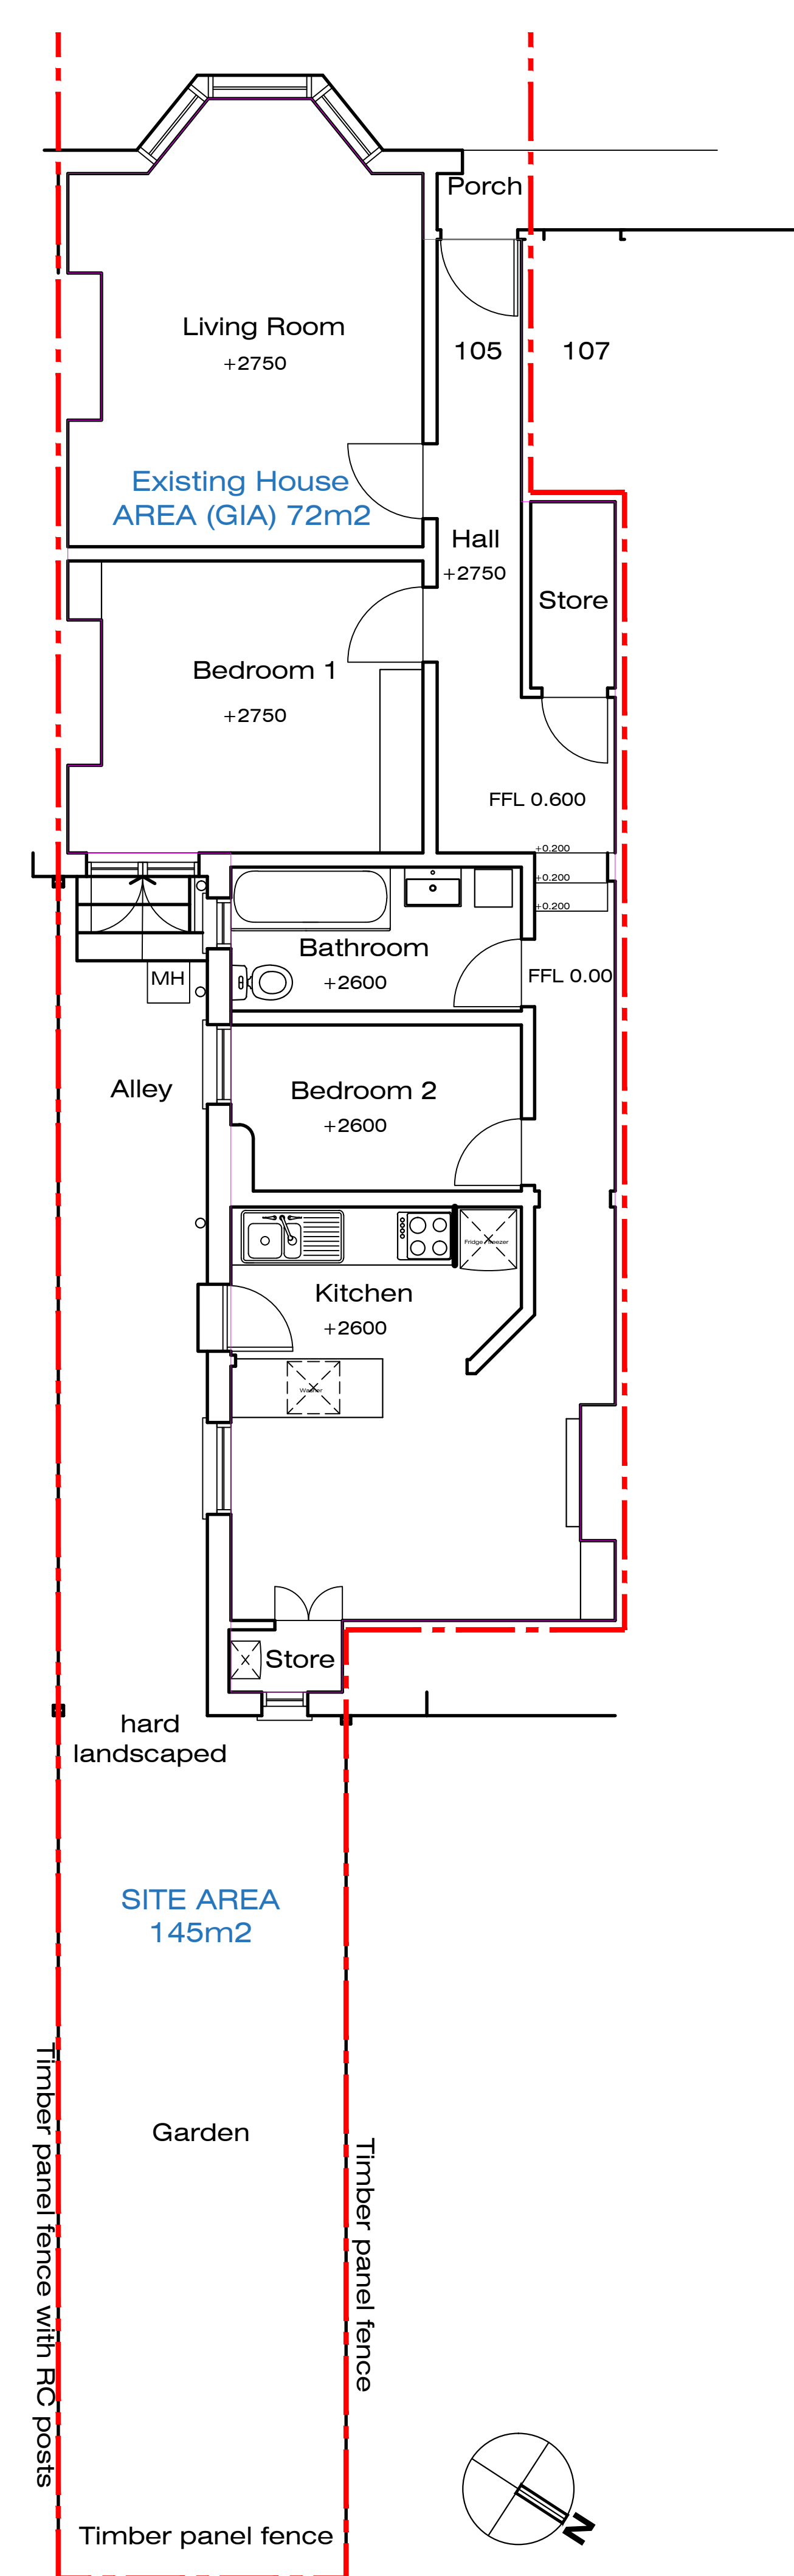

A	R	E	A
Existing House AREA (GIAm ²)			
Ground Floor	72		
TOTAL	72m ²		
Existing Site Area 145m ²			

PLANNING

PROPOSED SIDE
EXTENSION

105 Crescent Ave.
N22 7RU

EXISTING PLANS

Dwg.no. 01
ISSUED : Oct 2022

1:100 @ A1
ISSUED FOR PLANNING