


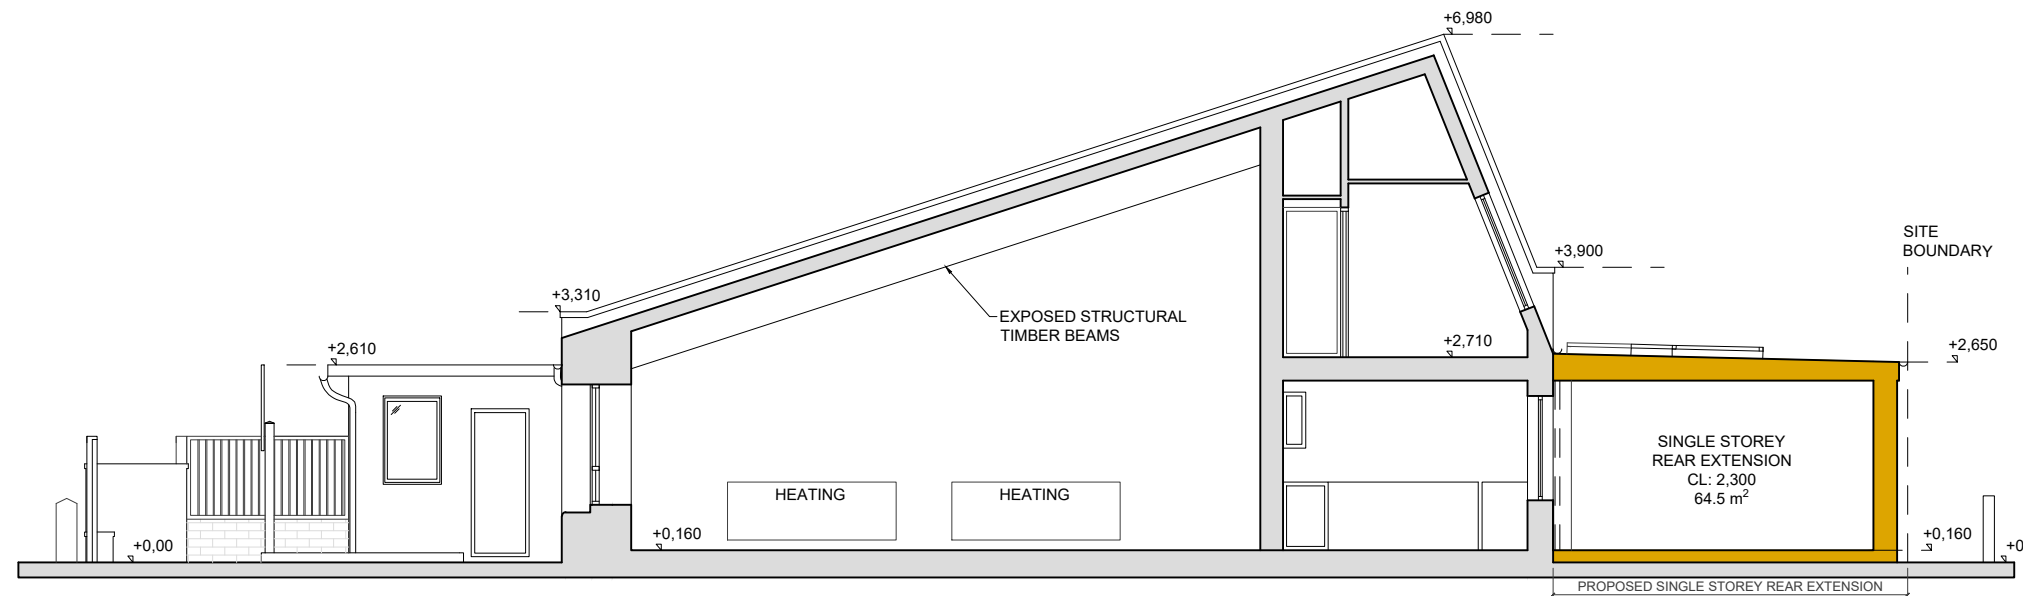

1 PROPOSED SECTION AA
1:100@A3

A FOR PLANNING 21.09.2022

REV	DESCRIPTION	BY	CHK
		DATE	DATE

PROJECT

SINGLE STOREY REAR EXTENSION
CARMEL CHURCH, 1 LEALAND ROAD
TOTTENHAM, NI5 6JS

JOB No.	WORKSTAGE	DWG No.	REV.
PP5I	01 - 03	10200	A

CLIENT

CARMEL ROMANIAN PENTECOSTAL
CHURCH OF GOD

DRAWING TITLE

PROPOSED SECTIONS
SECTION AA

SCALE	DATE	DRAWN	CHECKED
1:100	21.09.2022	RK	ST