



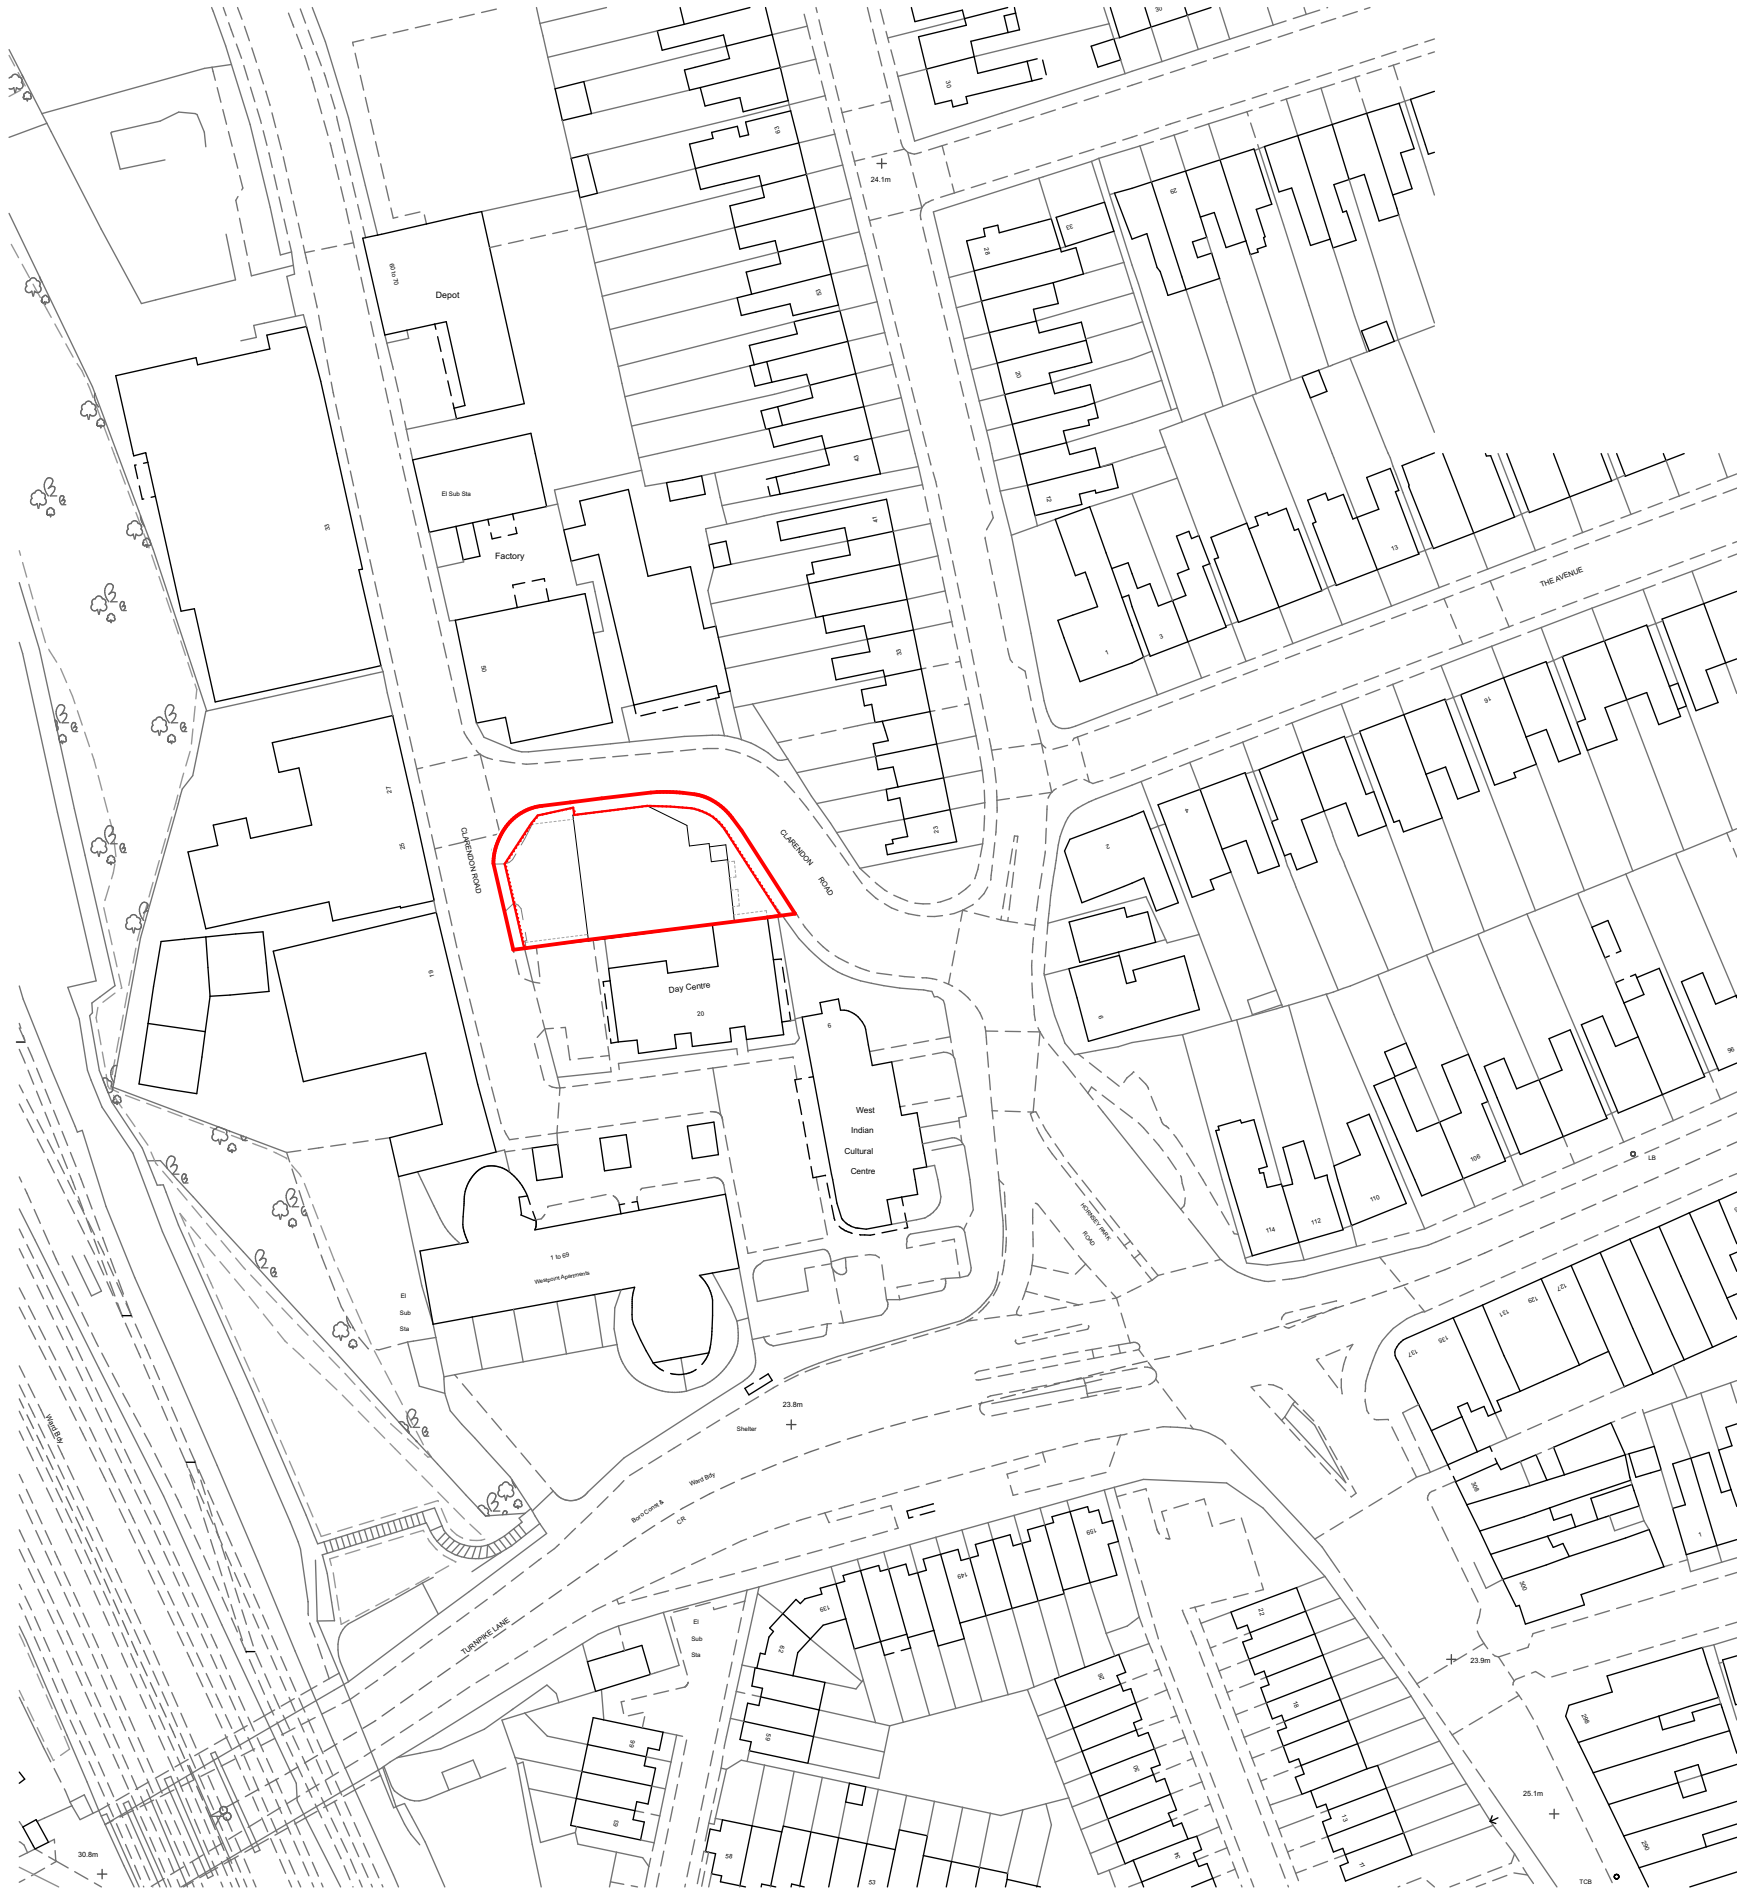

KEY:

N

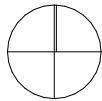

0 10 20 30 40 50m



APPLICATION BOUNDARY -
PSMG OWNERSHIP



OWNERSHIP BOUNDARY -
PSMG OWNERSHIP

P0	Work in	Planning Submission
WIP	Progress	
rev	date	description

stock
wool

The Pump House 19 Hooper Street
London E1 8BU 020 7264 8600
info@stockwool.co.uk

Client
Magic Living Ltd
Paul Simon Homes

Project
30-36 Clarendon Road, N8 ODJ
(Jessica Buttons Factory)

Drawing
Location Plan

Project status
PLANNING

Scale 1:1250@A3
CAD File 3572 - Buttons Factory_MainFile_221005.pln
Date created 28.09.22
Drawn AS
Checked YUJW

Project no_Drawing no_Revision
3572_PL(90)000_P0 - WIP