

# Pencil and Brick

6 Links Yard, 29a Spelman Street, E1 5LX  
studio@pencilandbrick.co.uk

Client  
Concealed for privacy reasons

Site  
4 Mount Pleasant Villas, N4 4HD, Haringey, London


Drawing Title  
Existing and Proposed Basement Plan


|               |            |
|---------------|------------|
| Drawing No.   | Date       |
| 100-EX+PR-110 | 25/10/2022 |

|            |          |
|------------|----------|
| Scale      | Revision |
| 1:100 @ A3 |          |

Status  
For Planning

| Rev | Date | Detail |
|-----|------|--------|
|-----|------|--------|

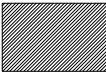 Existing Wall

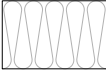
 Insulation




Existing and Proposed Basement Plan  
Scale 1:100 @A3



All dimensions in millimetres unless otherwise indicated. Drawing is issued for information purposes only. All dimensions to be verified on site prior to commencement of any work or the production of any shop drawing. All discrepancies to be reported to Pencil and Brick immediately. This drawing is to be read with all consultants drawings and any other related information.

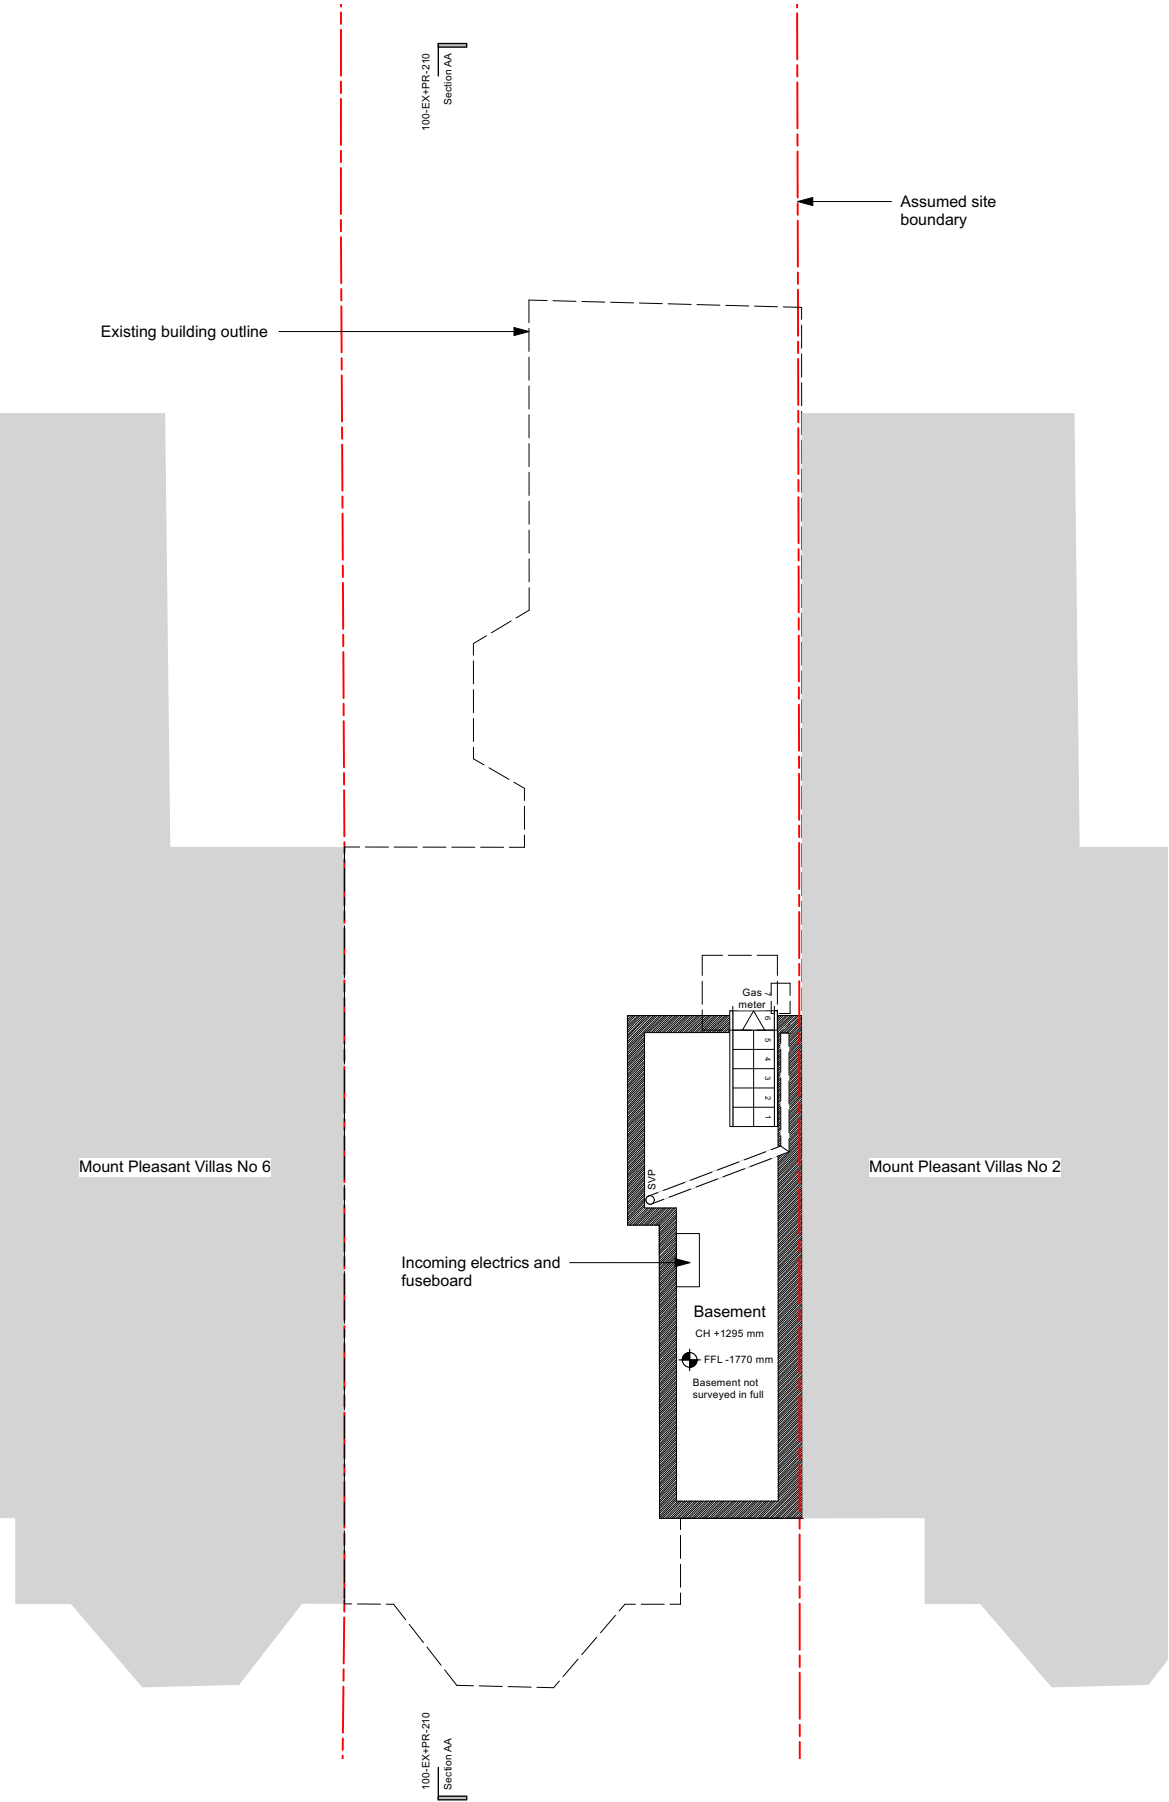

Existing Basement Plan

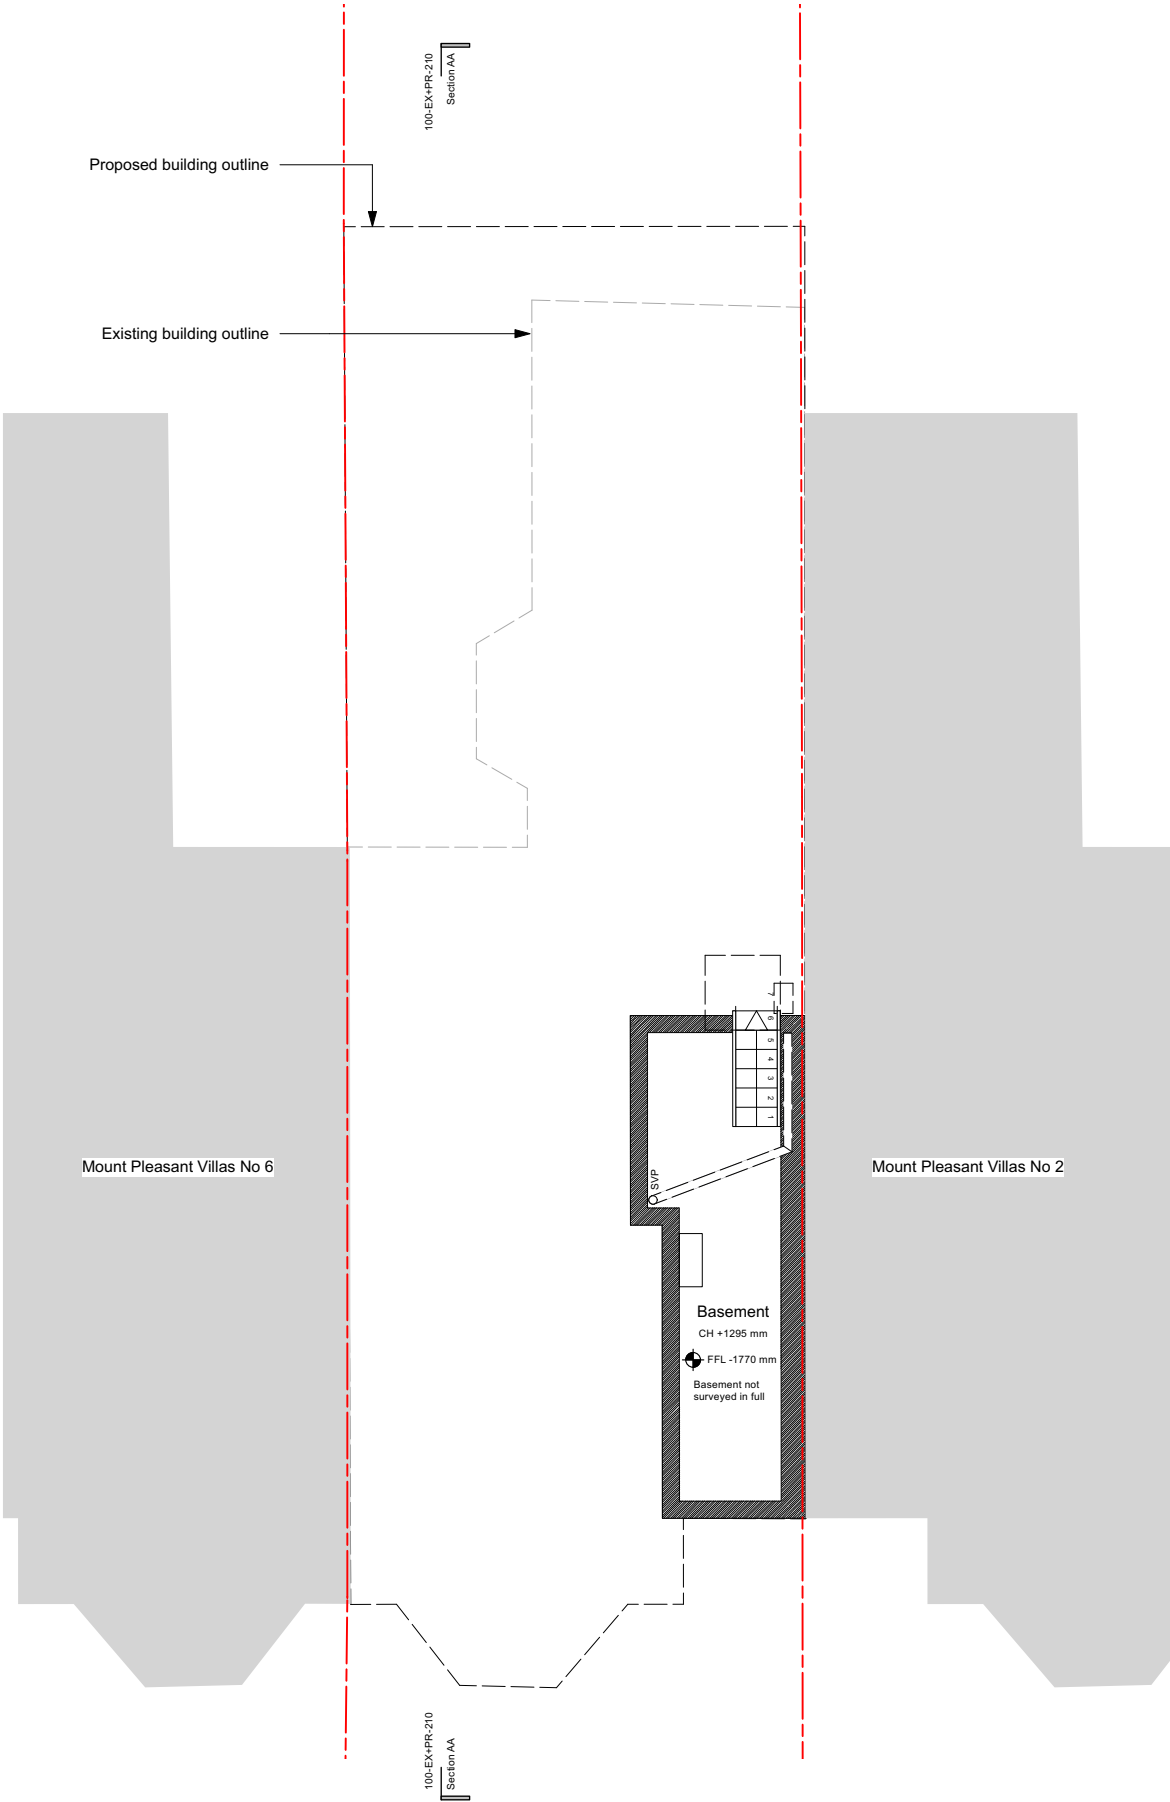

Proposed Basement Plan