




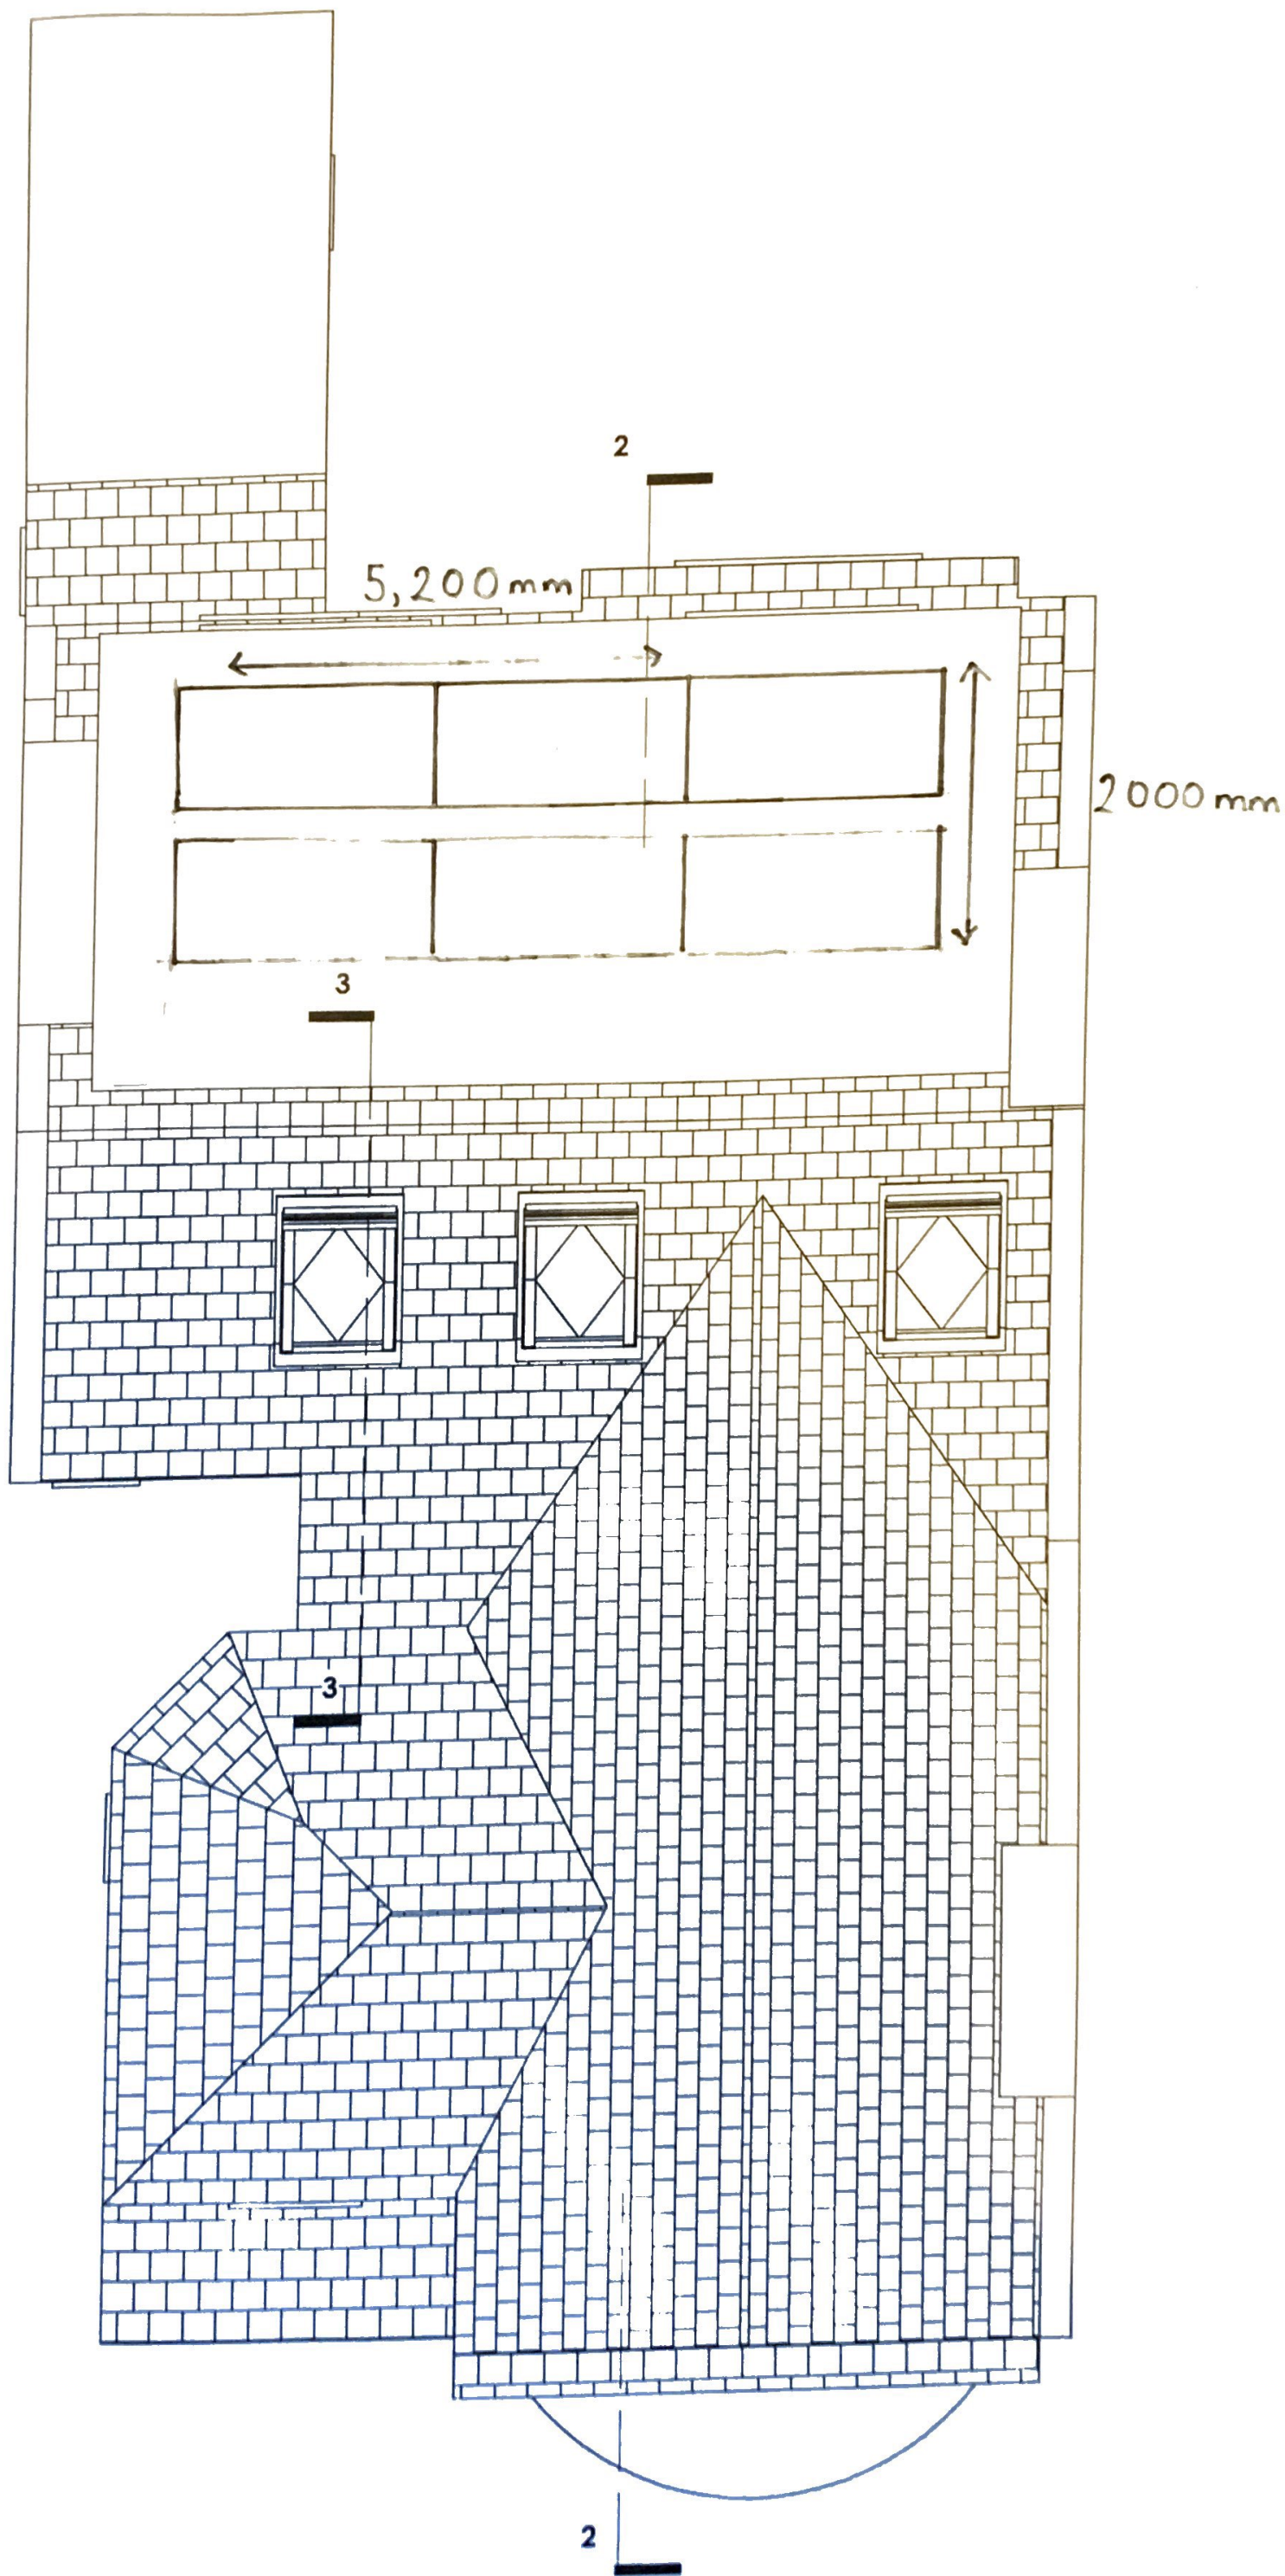

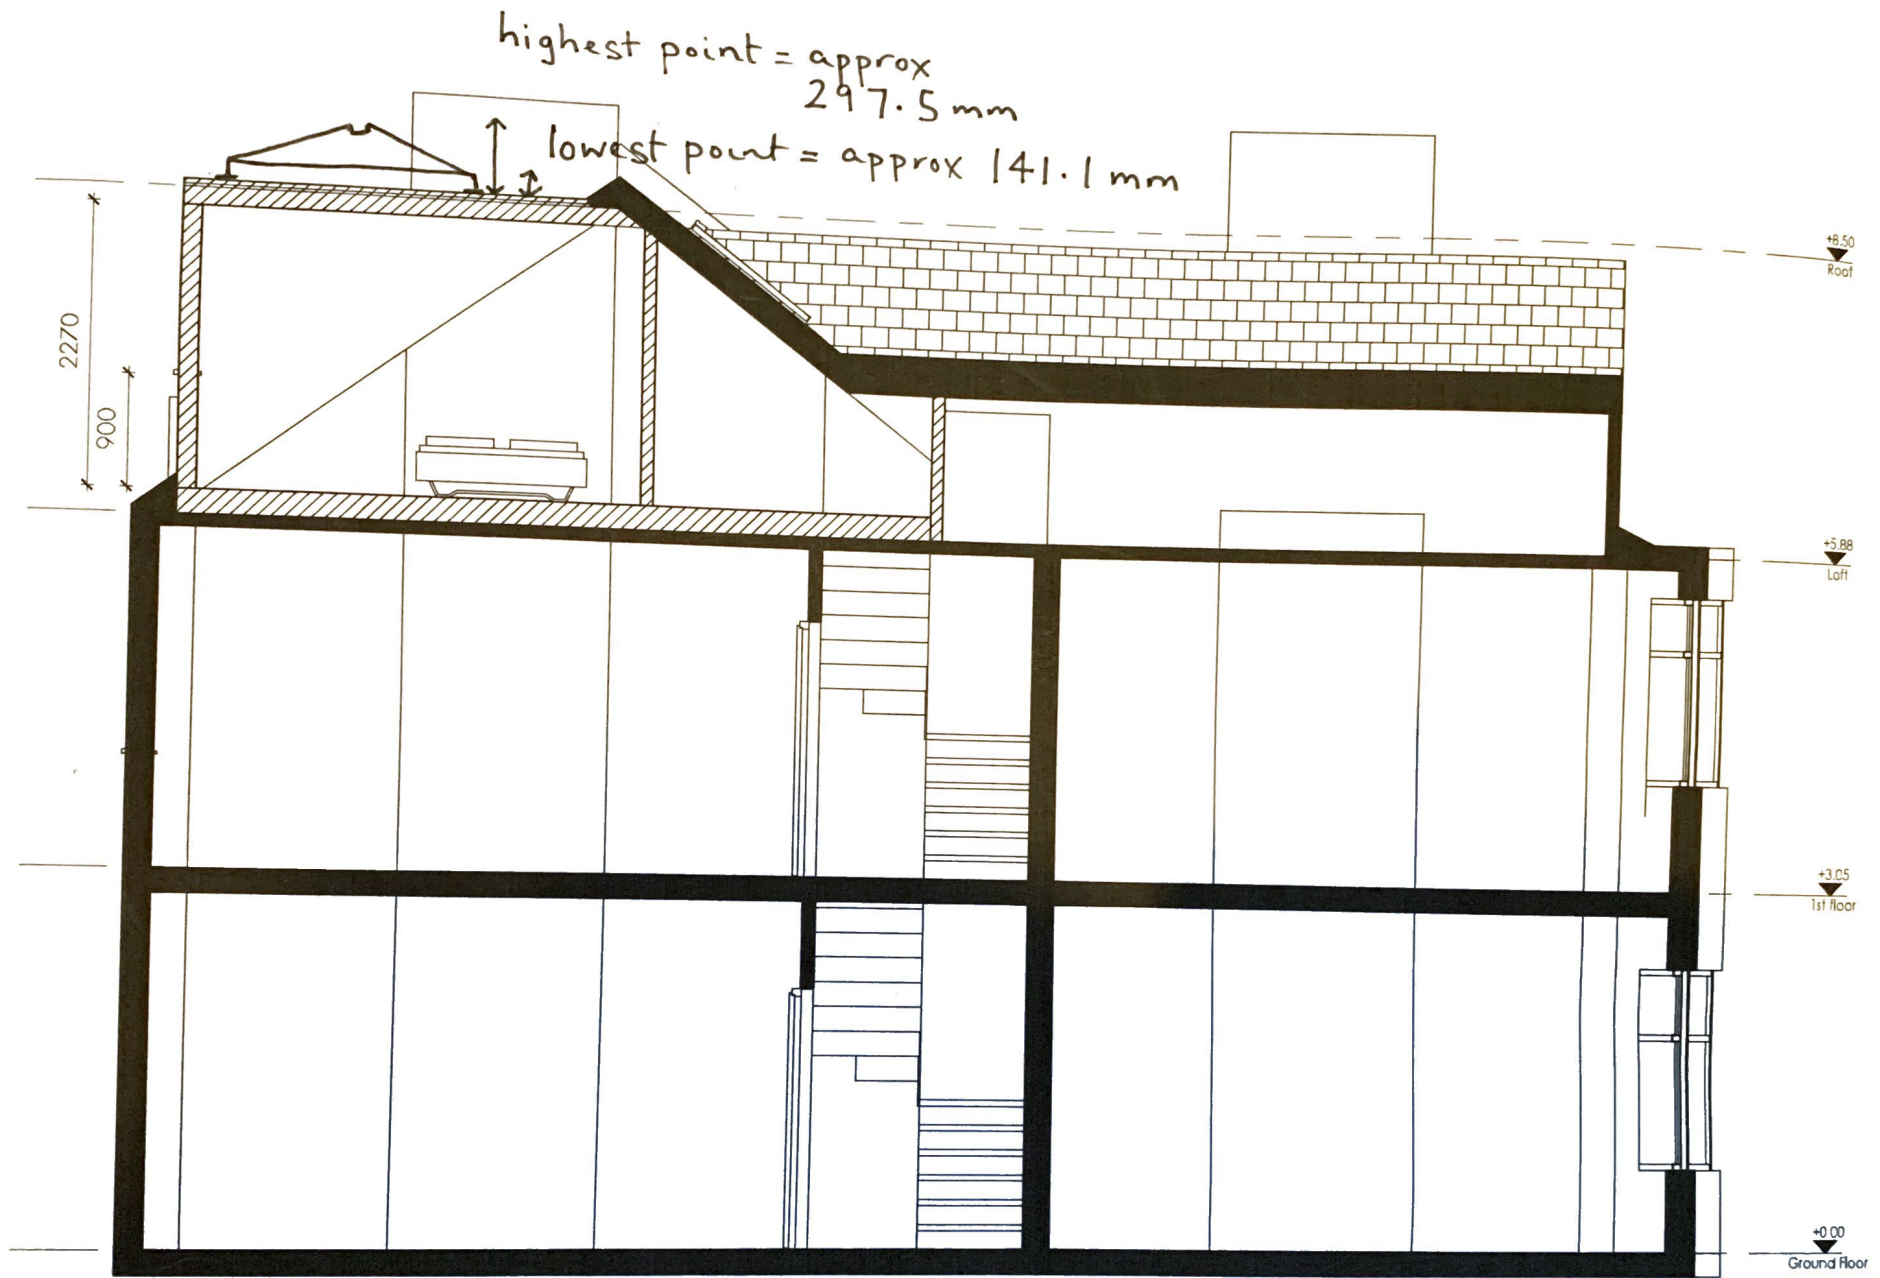

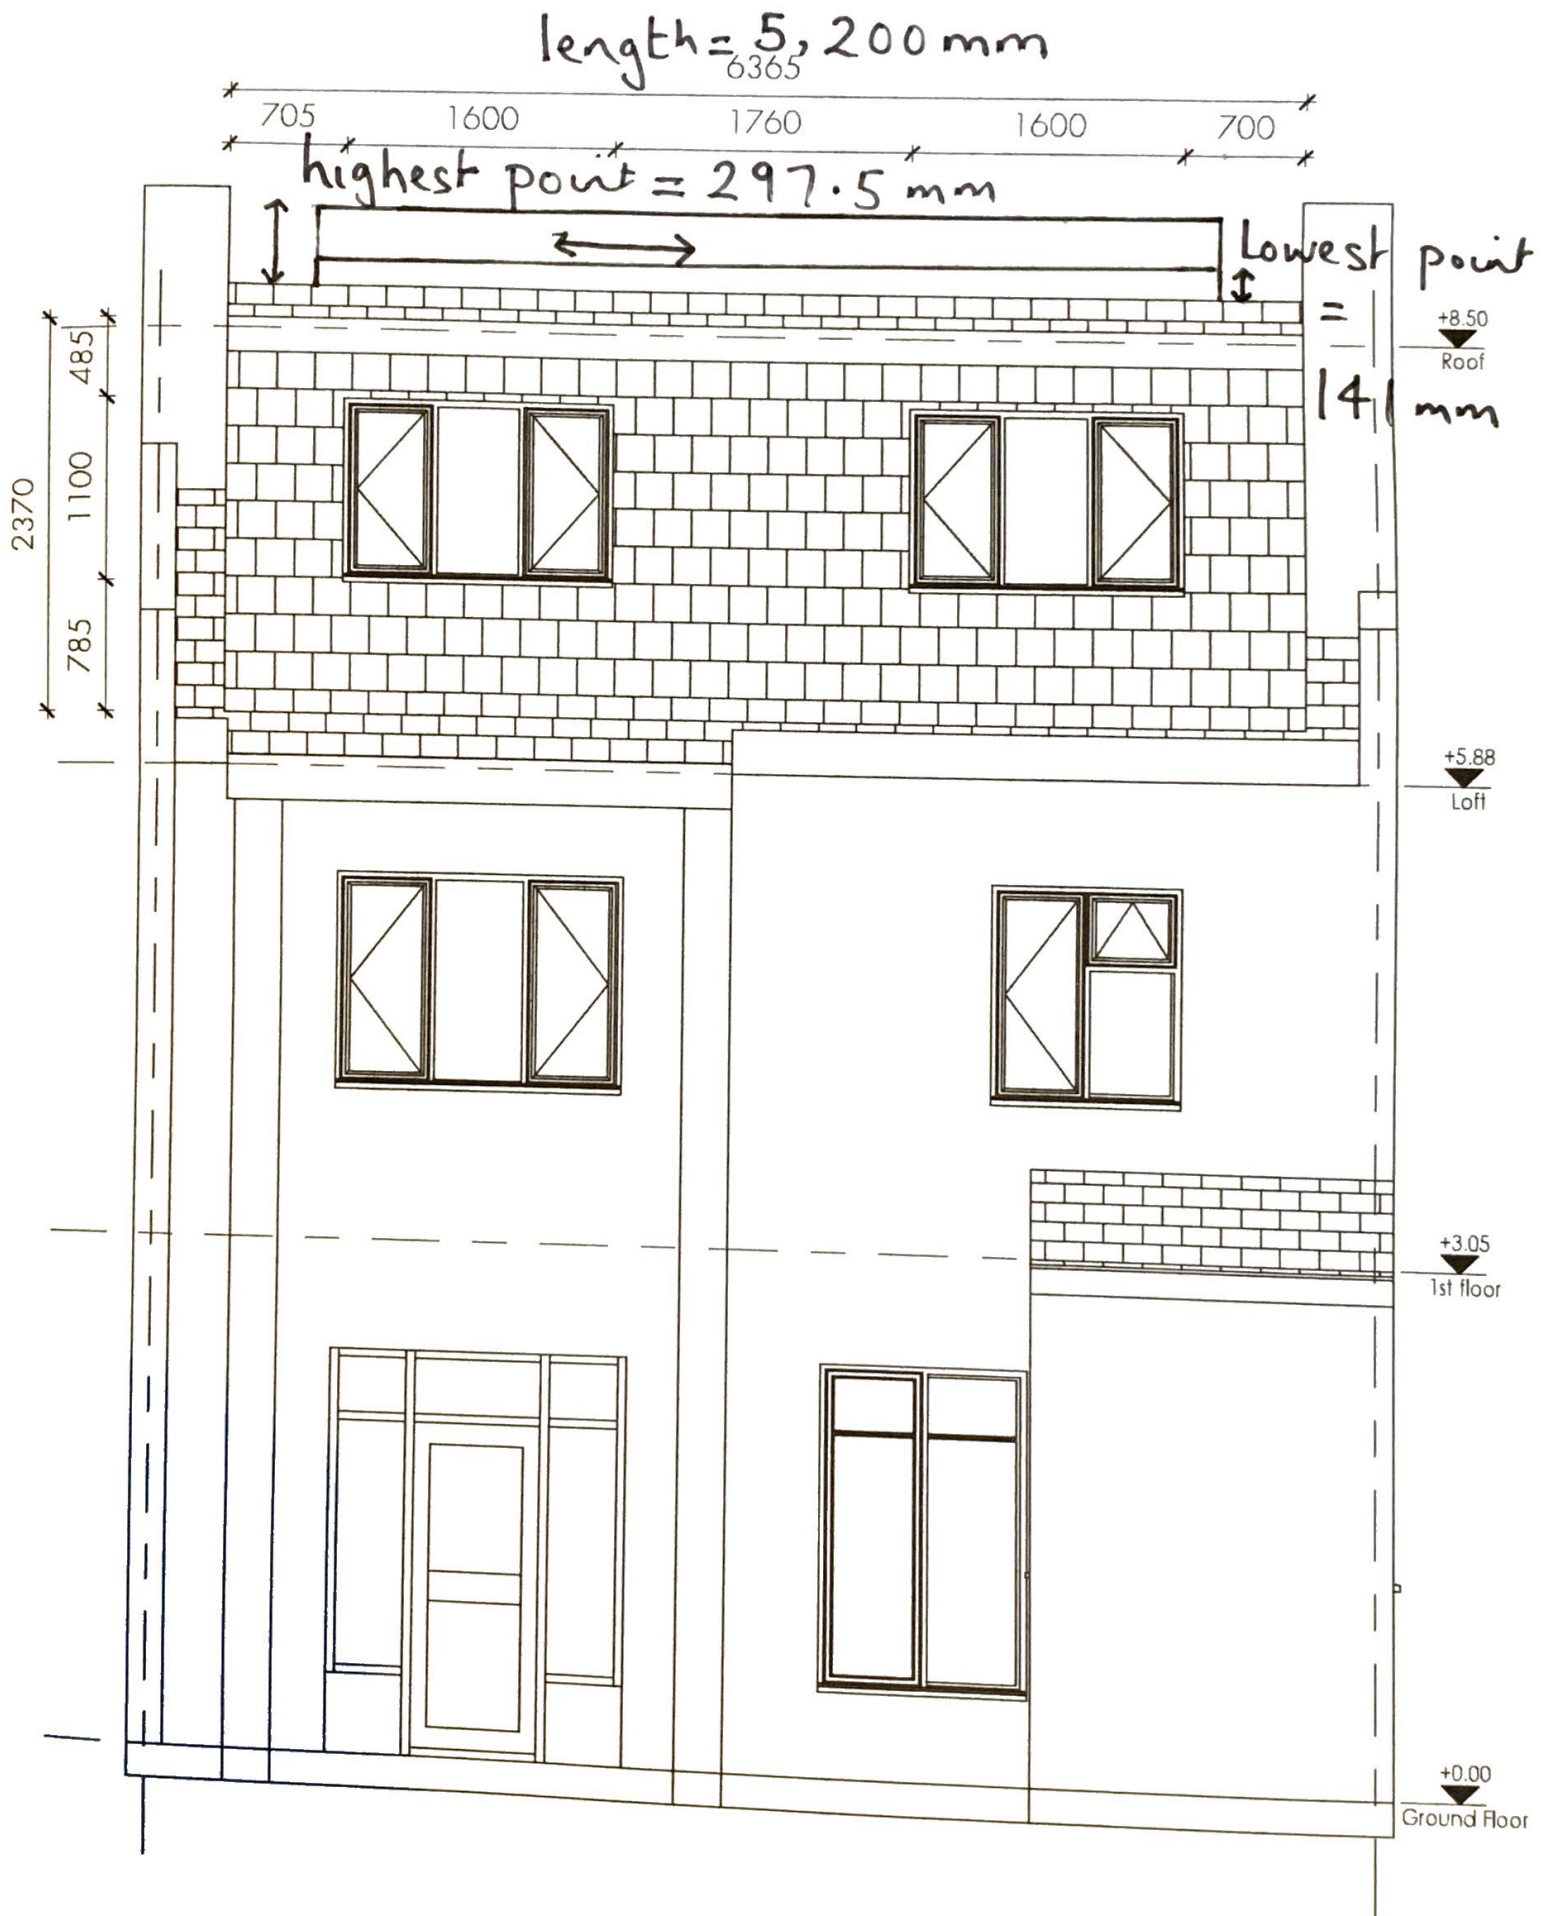

6

Proposed Rear Elevation

1 : 50