




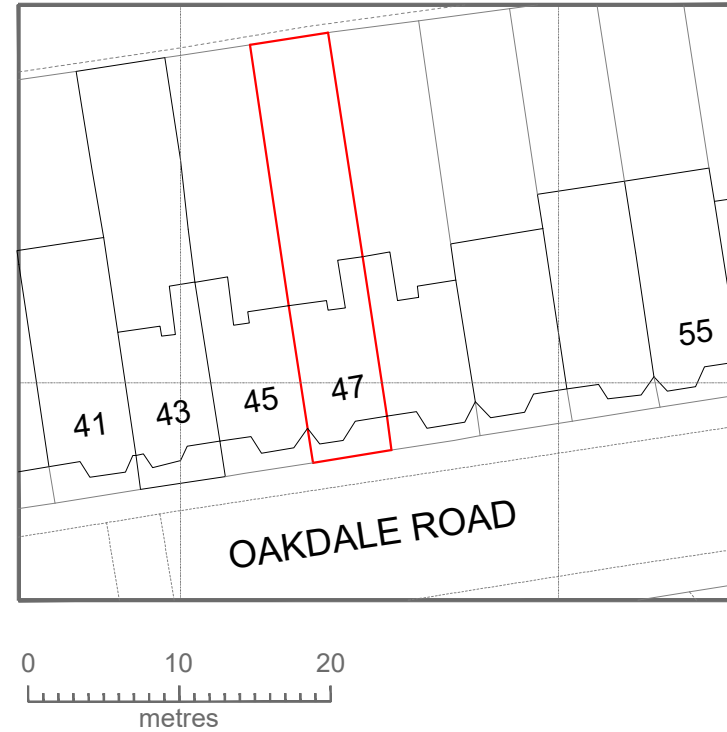

LOCATION PLAN
1:1250 @ A4

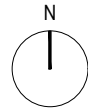

BLOCK PLAN
1:500 @ A4

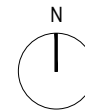

address. 4 Grosvenor Way - E5 9ND - London
tel. 020 3781 8008
mail. office@redwoodsprojects.co.uk
web. www.redwoodsprojects.co.uk


Any errors on Dimensions to be reported to the
Architect prior to commencement of Works.
Dimensions and areas are based on survey information.
This drawing is copyright © Redwoods Projects.
All dimensions to be checked on site Prior work.

REFERENCE: 47 Oakdale Rd, London E11
4DJ, UK


TITLE: LOCATION & BLOCK
PLANS

PROJECT No 958 | DATE: 24-10-2022


NAME: **E 00**

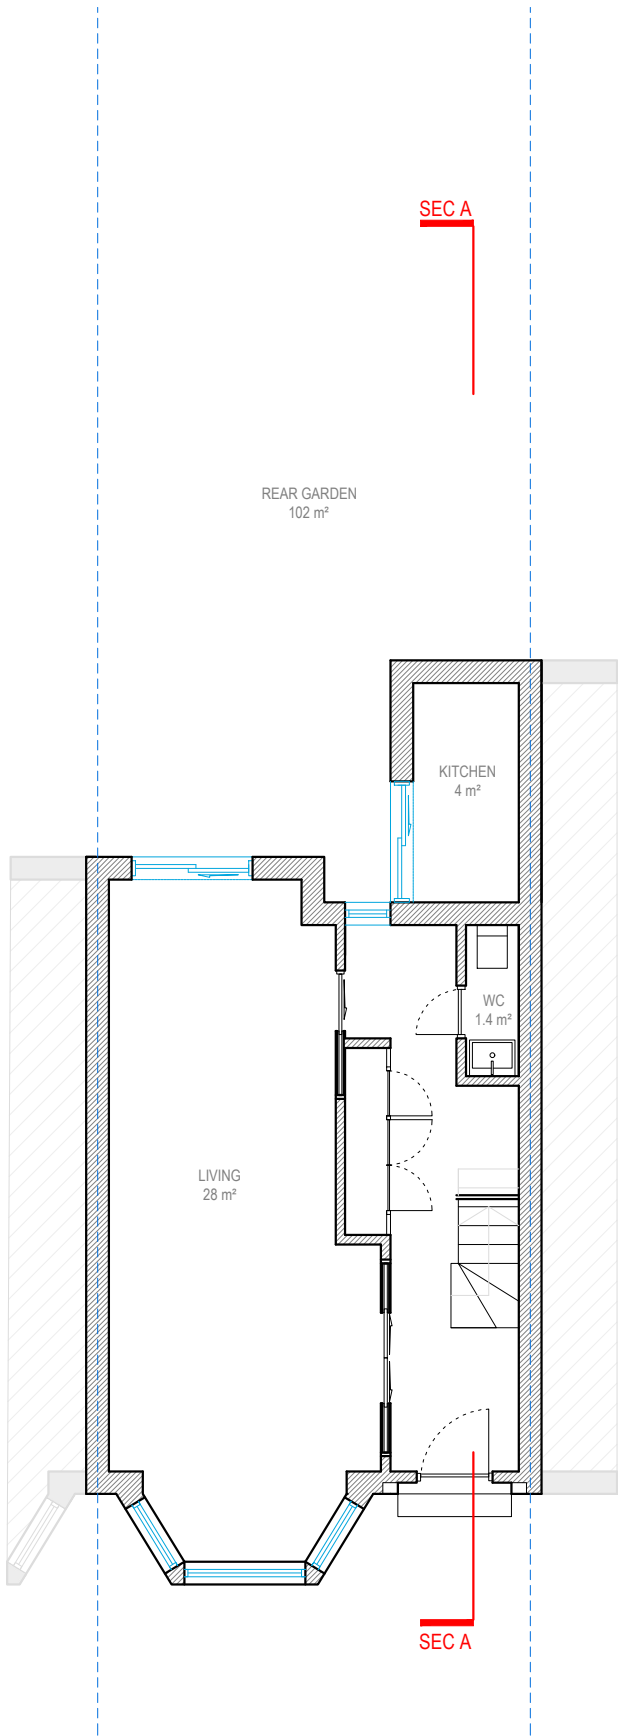


GROUND FLOOR

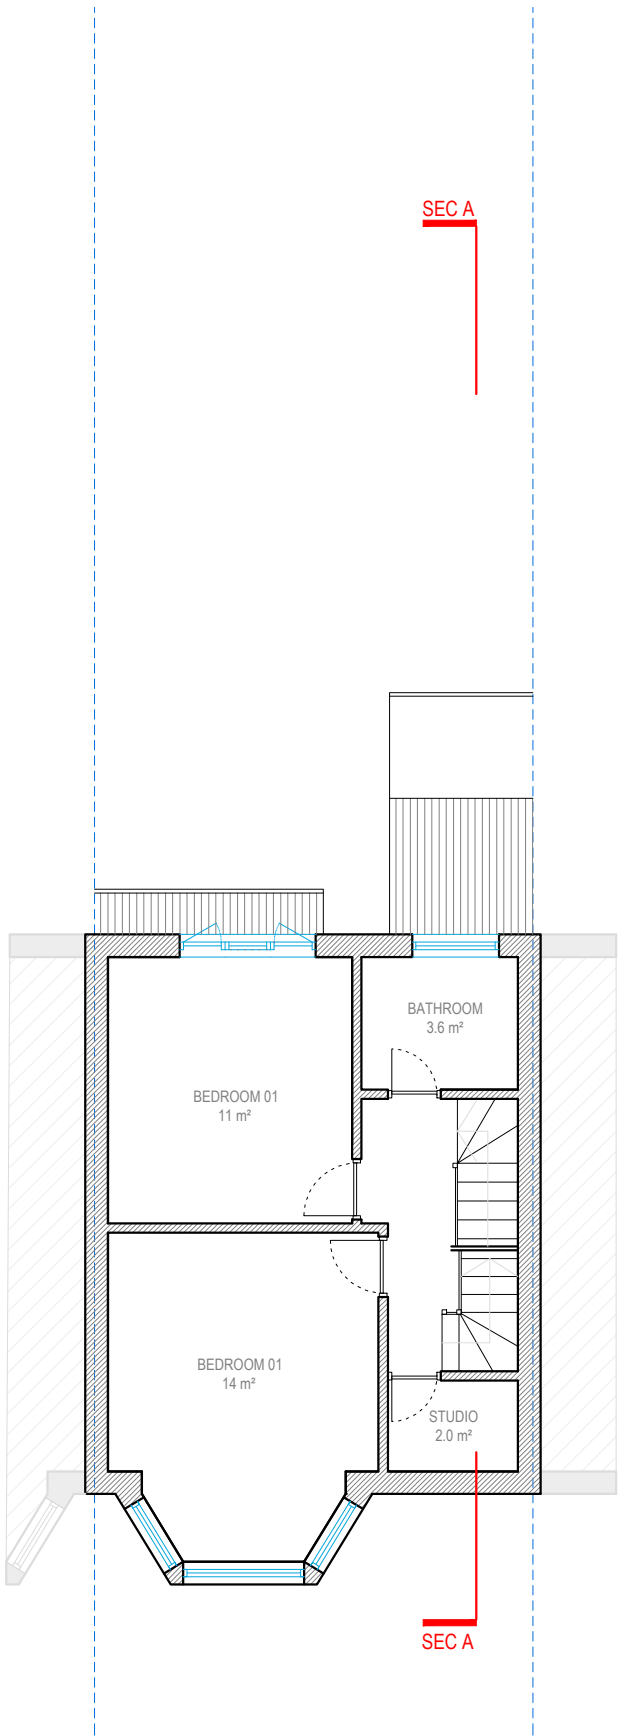

FIRST FLOOR

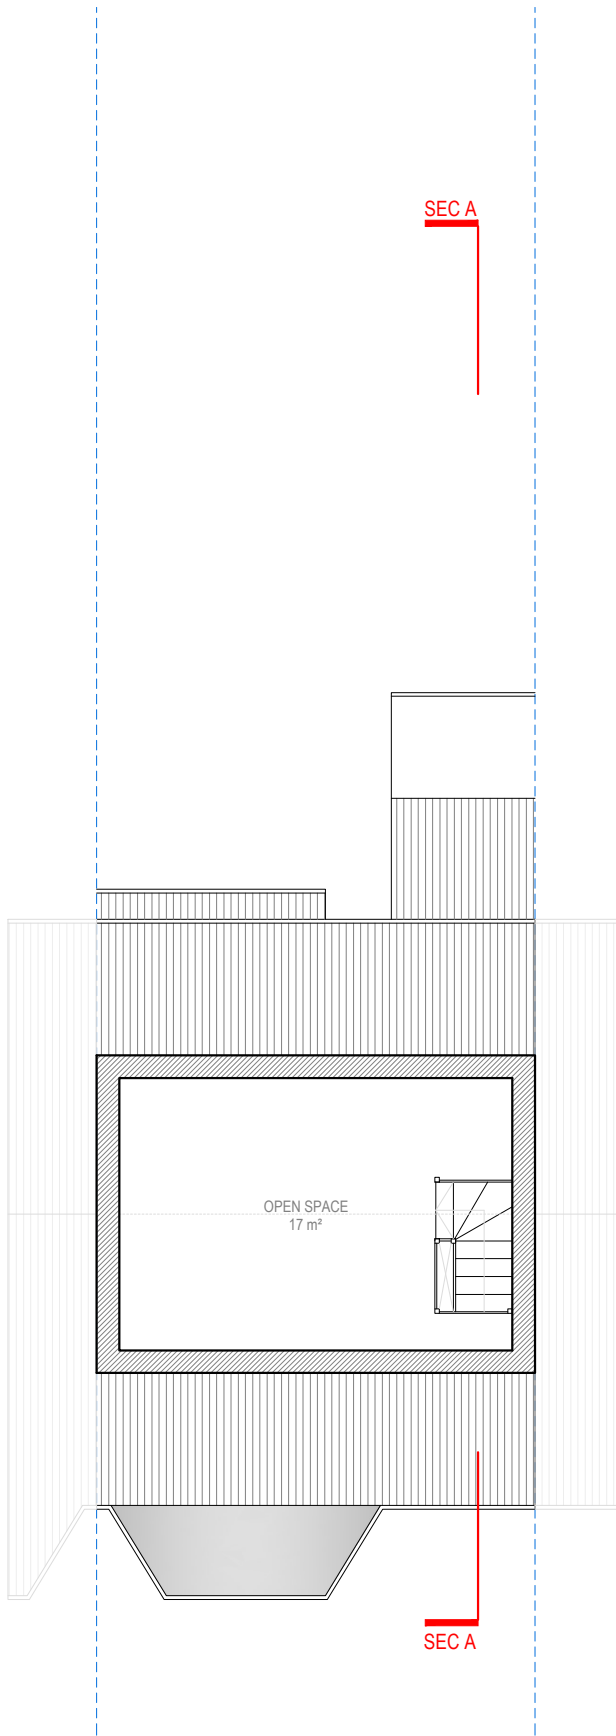

LOFT FLOOR

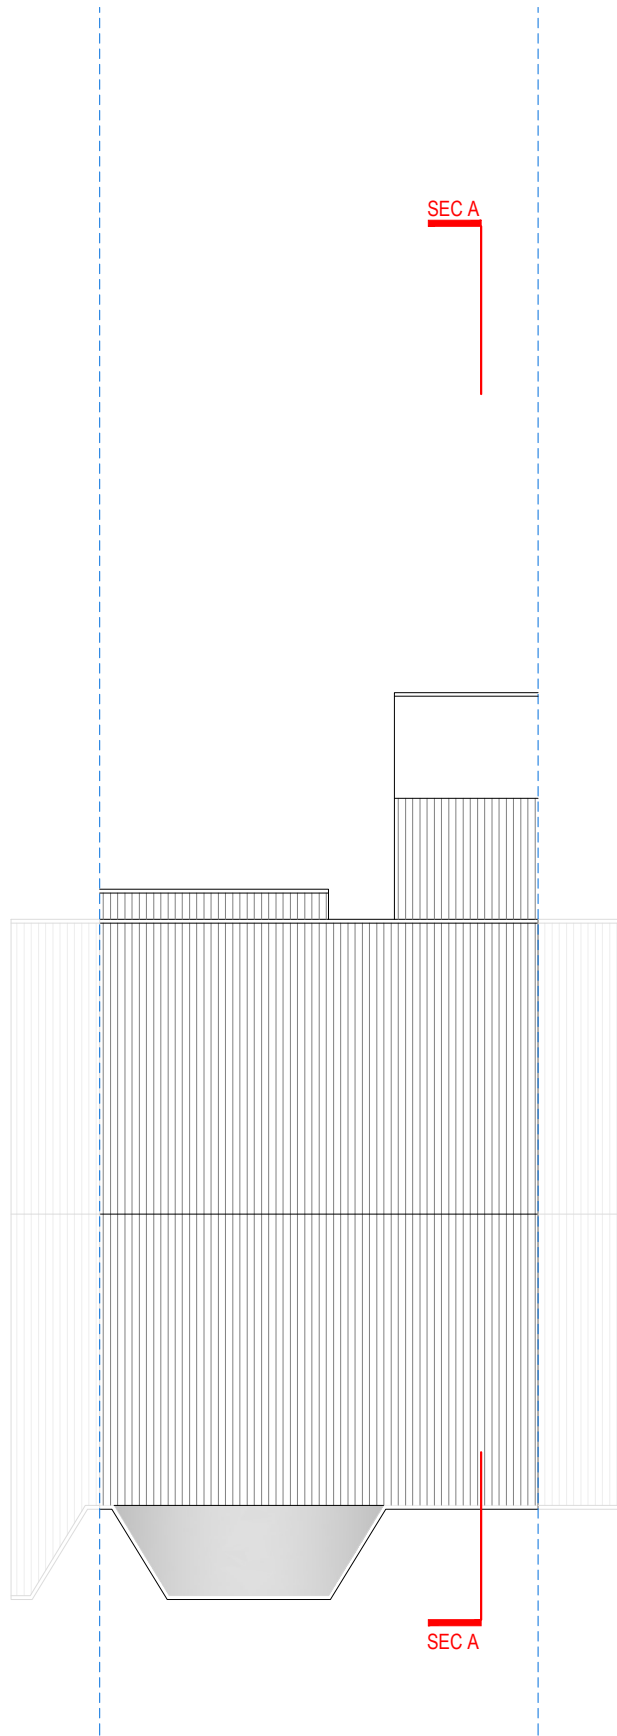

ROOF FLOOR



Redwoods

address. 4 Grosvenor Way - E5 9ND - London
tel. 020 3781 8008
mail. office@redwoodsprojects.co.uk
web. www.redwoodsprojects.co.uk


Any errors on Dimensions to be reported to the Architect prior to commencement of Works.
Dimensions and areas are based on survey information.
This drawing is copyright © Redwoods Projects.
All dimensions to be checked on site Prior work.

REFERENCE: 47 Oakdale Rd, London E11 4DJ, UK


TITLE: EXISTING DRAWINGS
Floor Plans

PROJECT No 958 | DATE: 25-10-2022

NAME: **E 01**

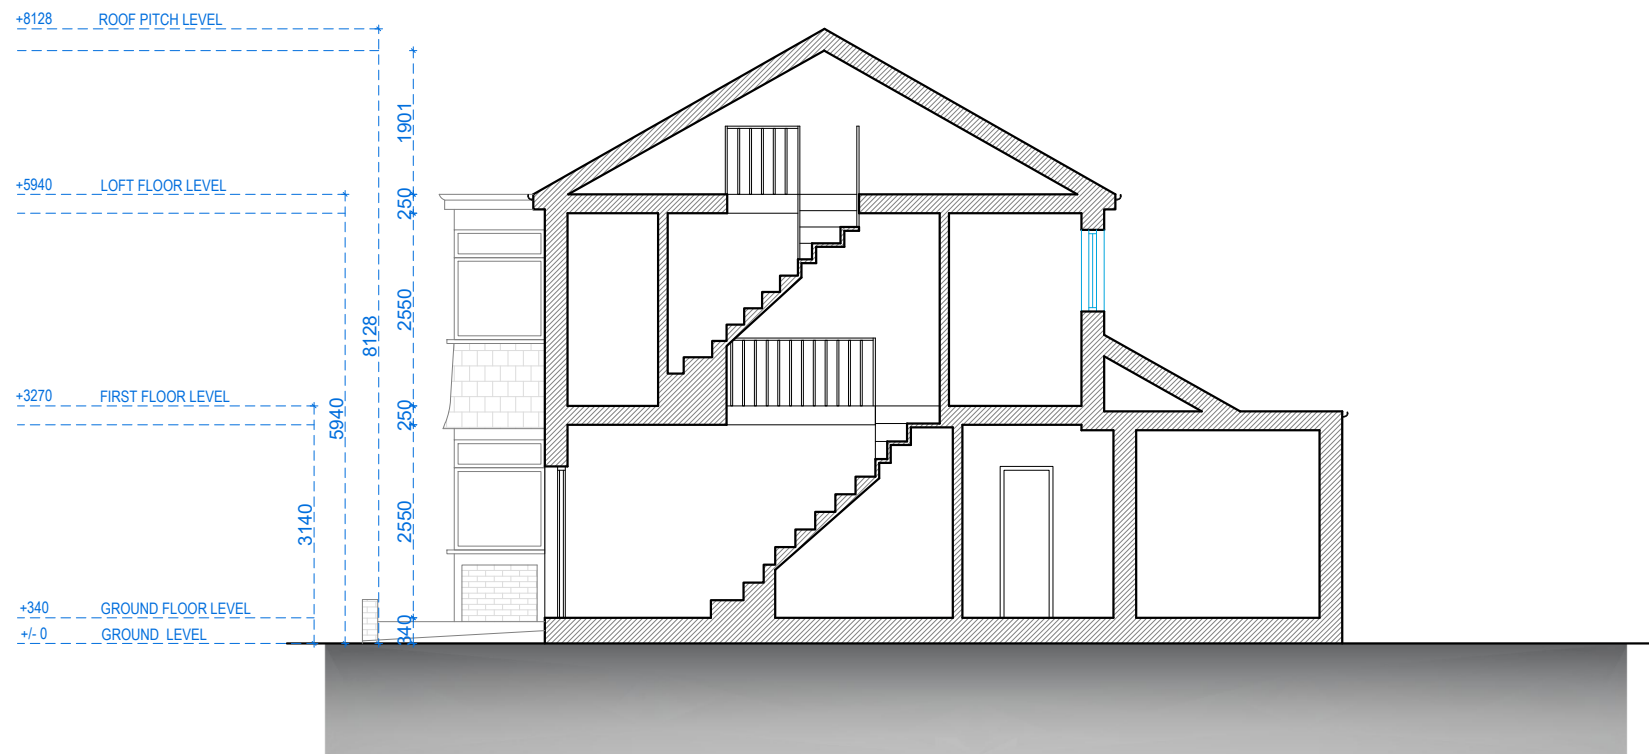

SECTION AA

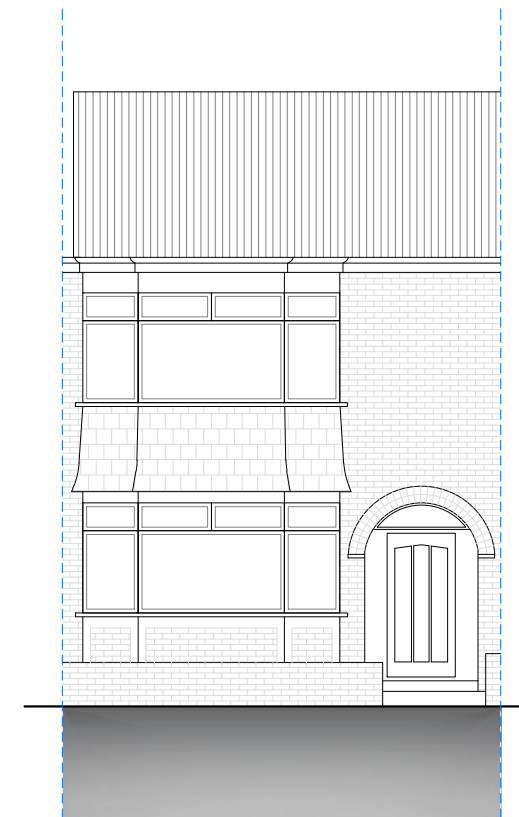

FRONT ELEVATION
WEST ELEVATION



REAR ELEVATION
EAST ELEVATION



Redwoods

address. 4 Grosvenor Way - E5 9ND - London
tel. 020 3781 8008
mail. office@redwoodsprojects.co.uk
web. www.redwoodsprojects.co.uk


Any errors on Dimensions to be reported to the Architect prior to commencement of Works.
Dimensions and areas are based on survey information.
This drawing is copyright © Redwoods Projects.
All dimensions to be checked on site Prior work.

REFERENCE: 47 Oakdale Rd, London E11 4DJ, UK


TITLE: EXISTING DRAWINGS
Section and Elevations

PROJECT No 958 | DATE: 25-10-2022

NAME: **E 02**

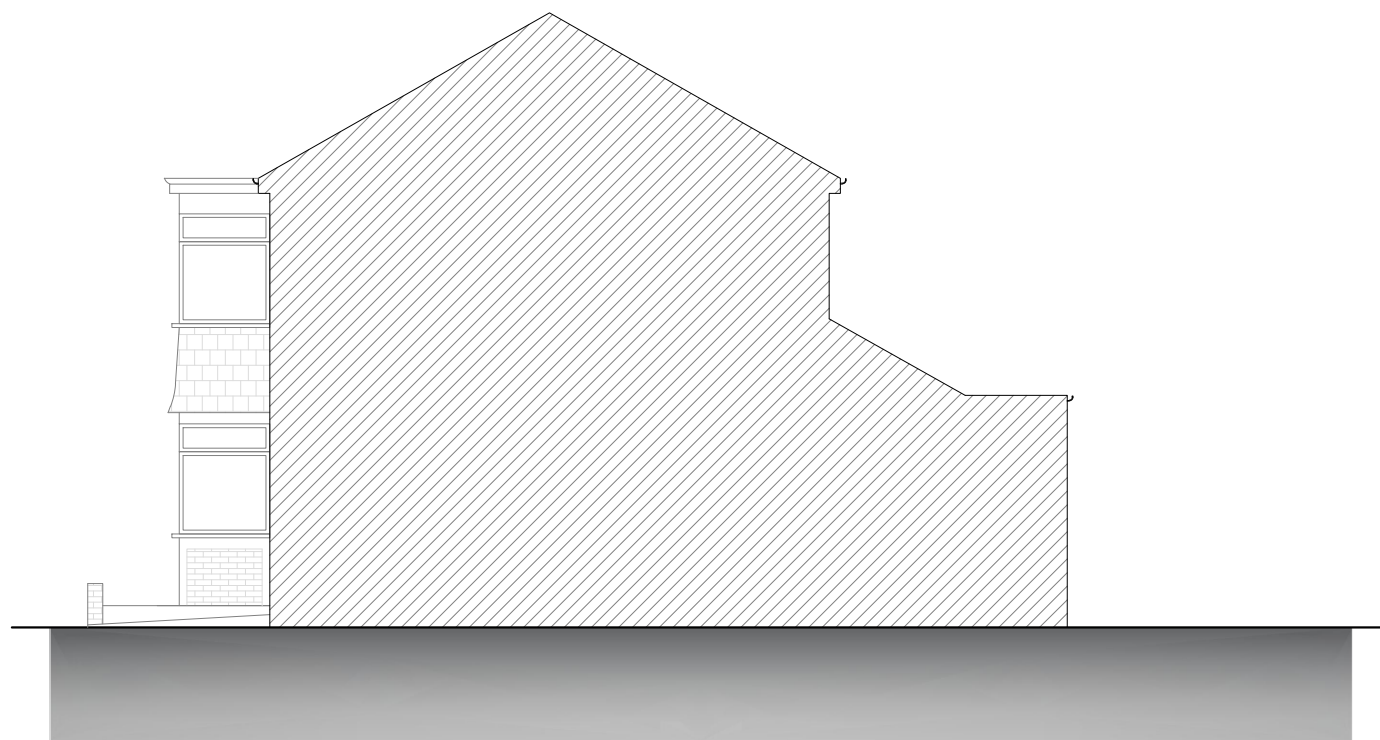

SIDE ELEVATION
SOUTH ELEVATION

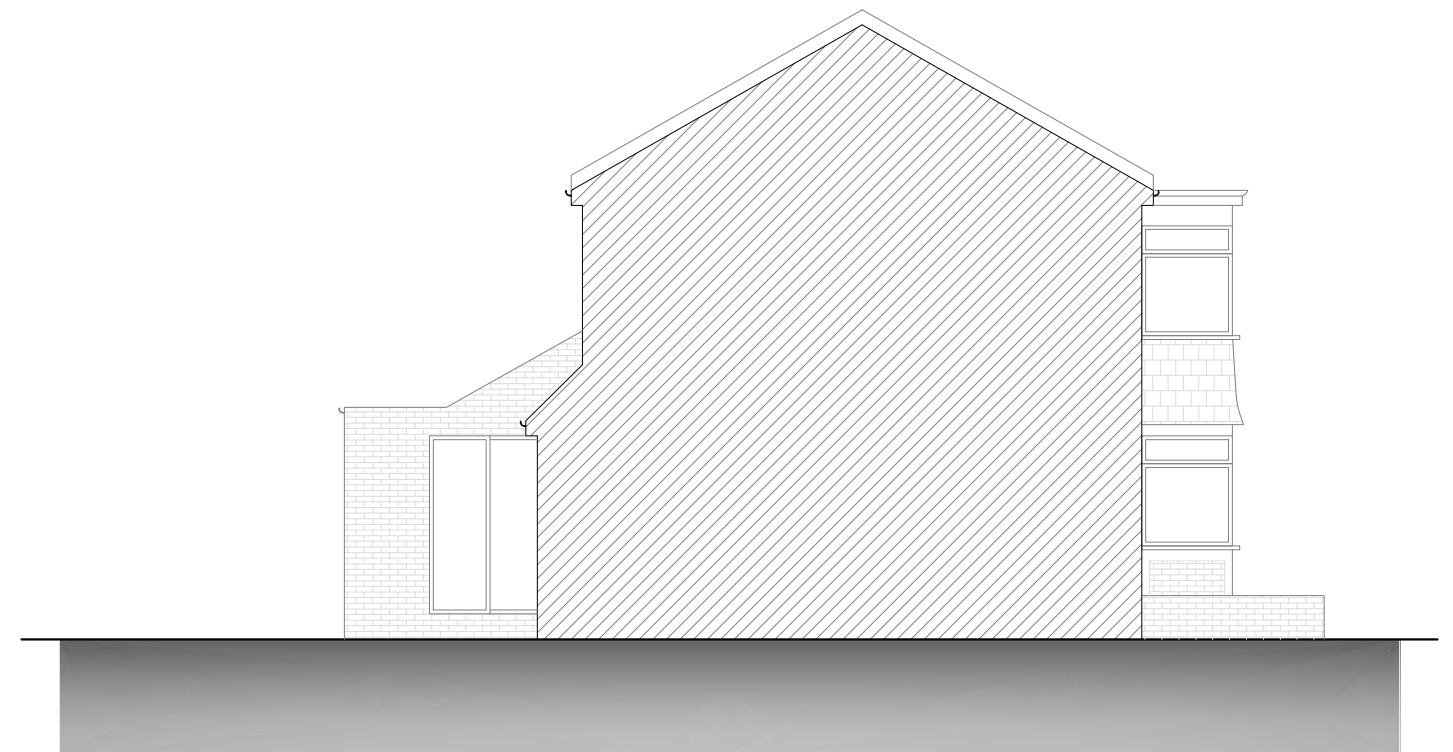

SIDE ELEVATION
NORTH ELEVATION



Redwoods
address. 4 Grosvenor Way - E5 9ND - London
tel. 020 3781 8008
mail. office@redwoodsprojects.co.uk
web. www.redwoodsprojects.co.uk


Any errors on Dimensions to be reported to the Architect prior to commencement of Works.
Dimensions and areas are based on survey information.
This drawing is copyright © Redwoods Projects.
All dimensions to be checked on site Prior work.

REFERENCE: 47 Oakdale Rd, London E11 4DJ, UK


TITLE: EXISTING DRAWINGS Elevations

PROJECT No 958 | DATE: 25-10-2022


NAME: **E 03**

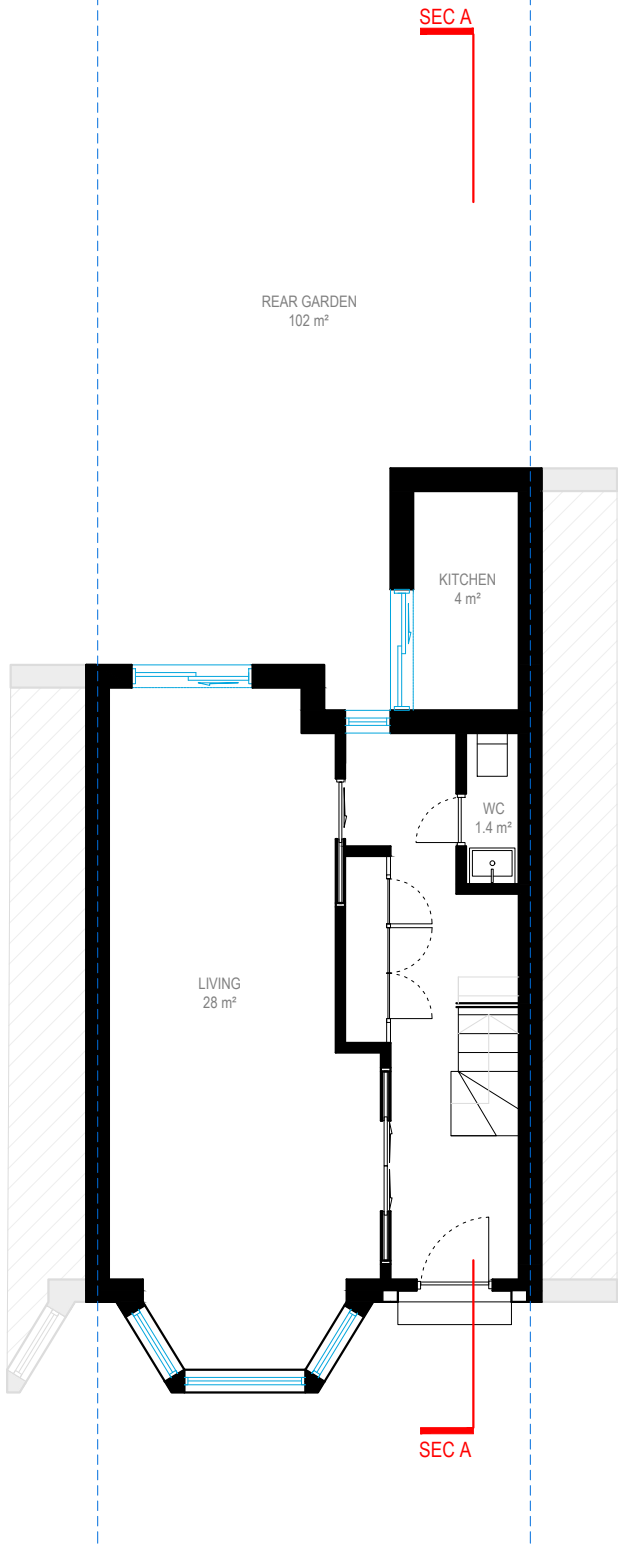


GROUND FLOOR

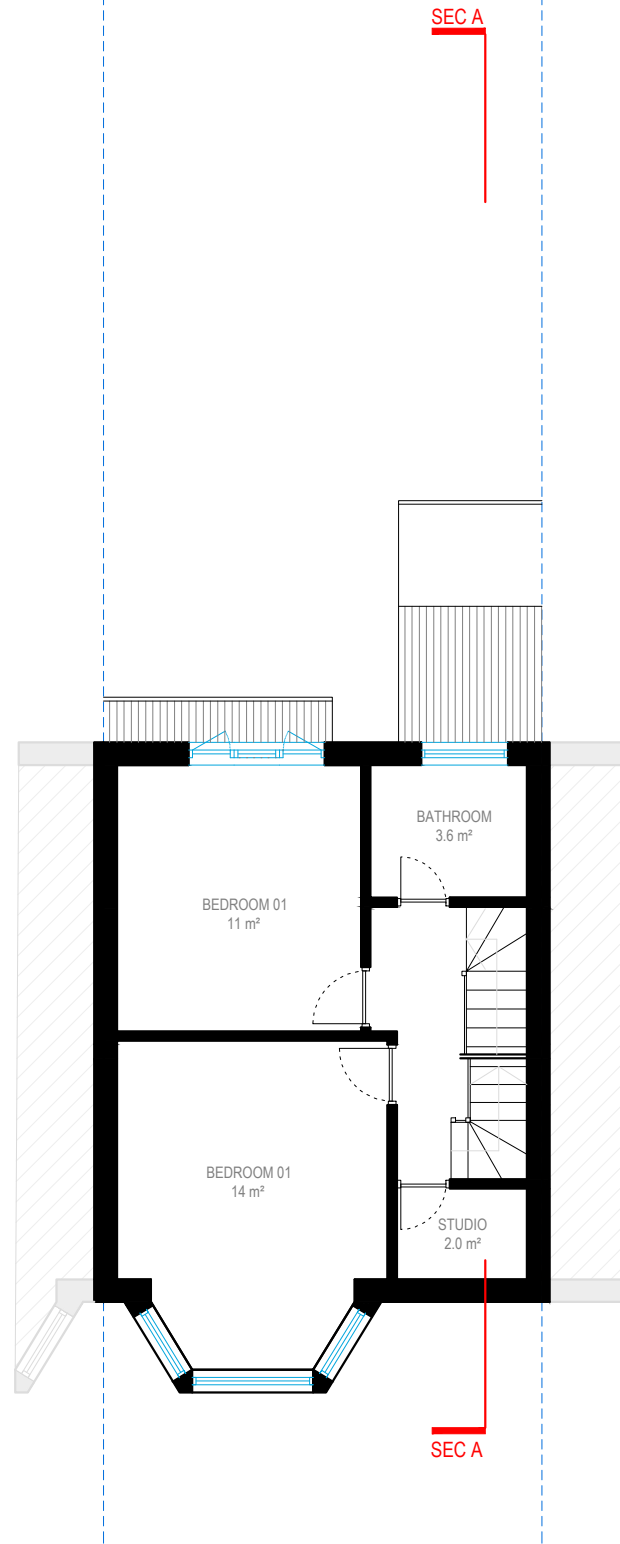

FIRST FLOOR

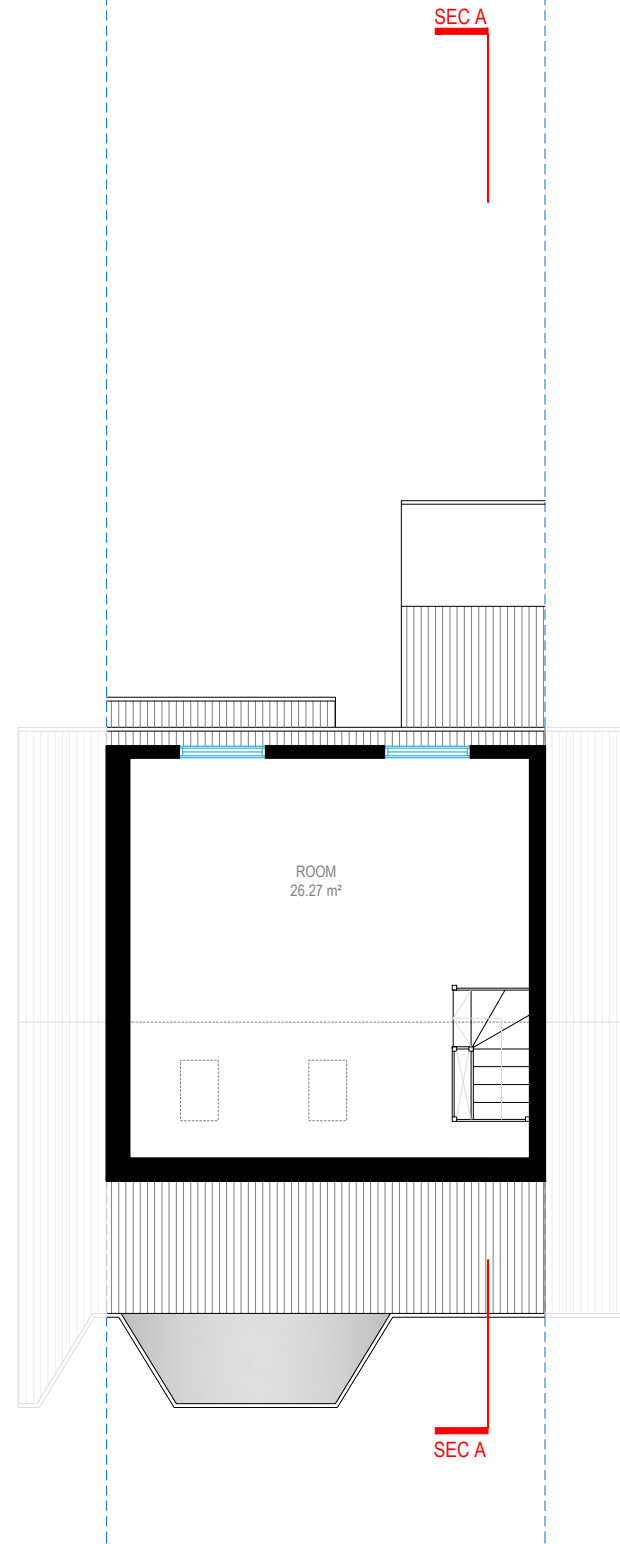

LOFT FLOOR

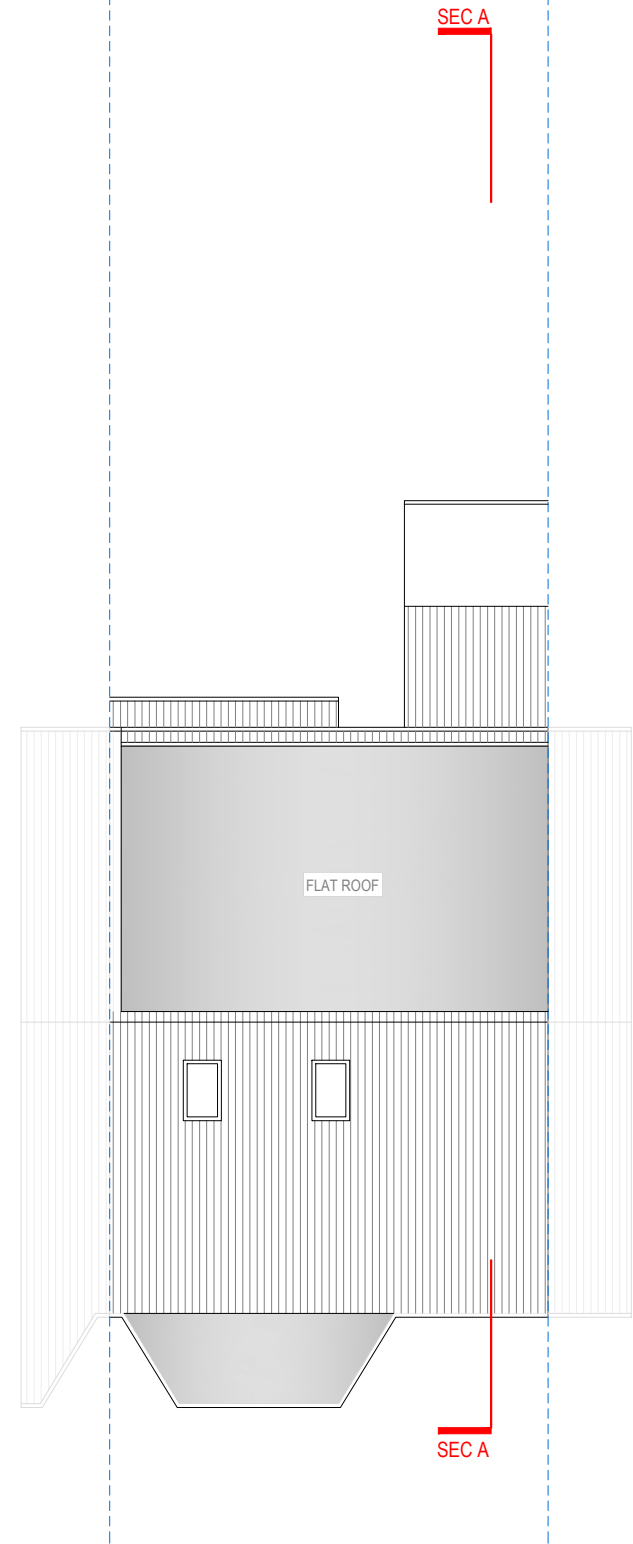

ROOF FLOOR



address. 4 Grosvenor Way - E5 9ND - London
tel. 020 3781 8008
mail. office@redwoodsprojects.co.uk
web. www.redwoodsprojects.co.uk


Any errors on Dimensions to be reported to the Architect prior to commencement of Works.
Dimensions and areas are based on survey information.
This drawing is copyright © Redwoods Projects.
All dimensions to be checked on site Prior work.

REFERENCE: 47 Oakdale Rd, London E11 4DJ, UK

TITLE: PROPOSED DRAWINGS
Floor Plans

PROJECT No 958 | DATE: 25-10-2022

NAME: P 01

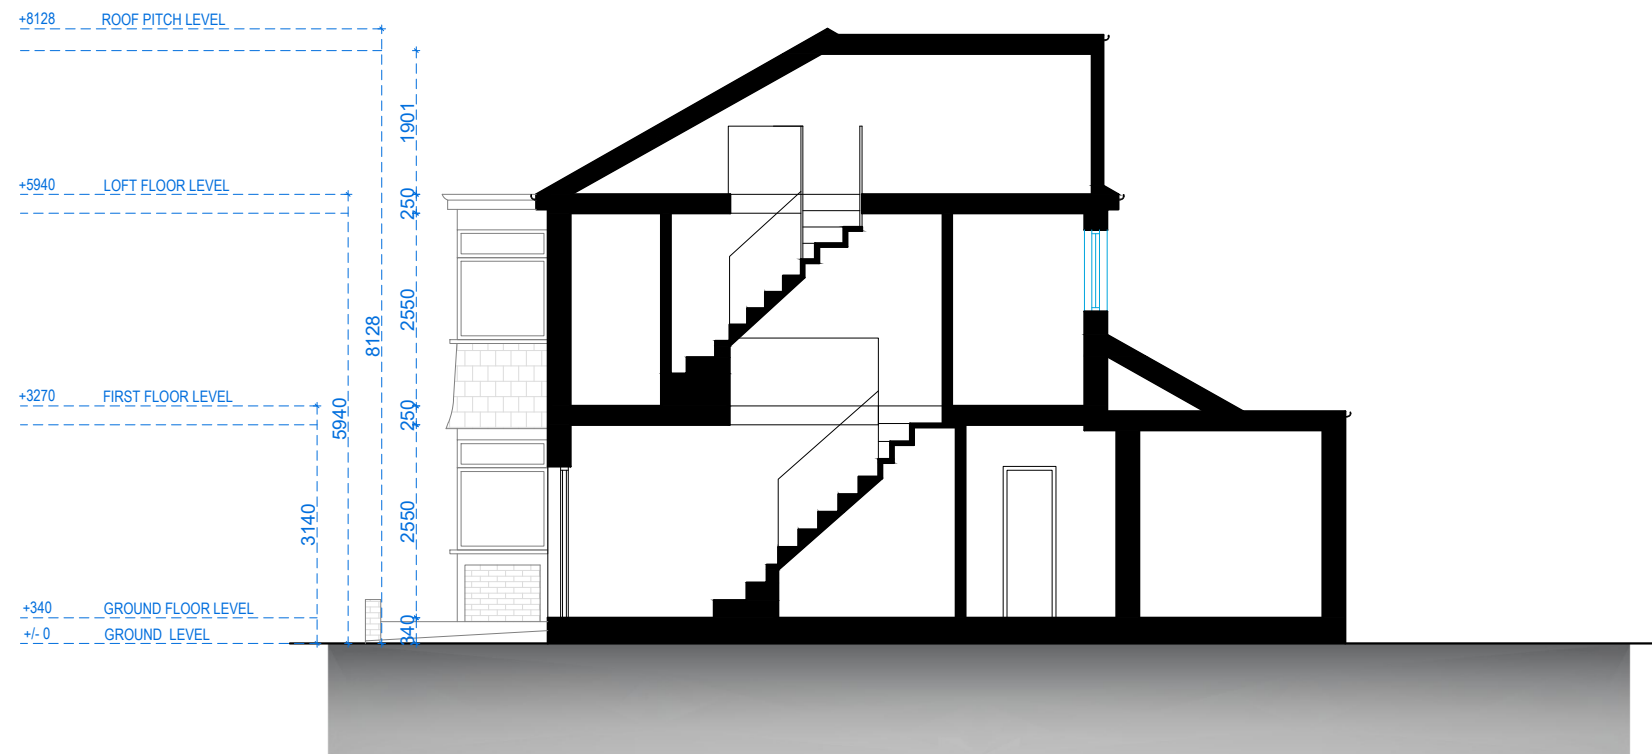


SECTION AA



FRONT ELEVATION
WEST ELEVATION

REAR ELEVATION
EAST ELEVATION

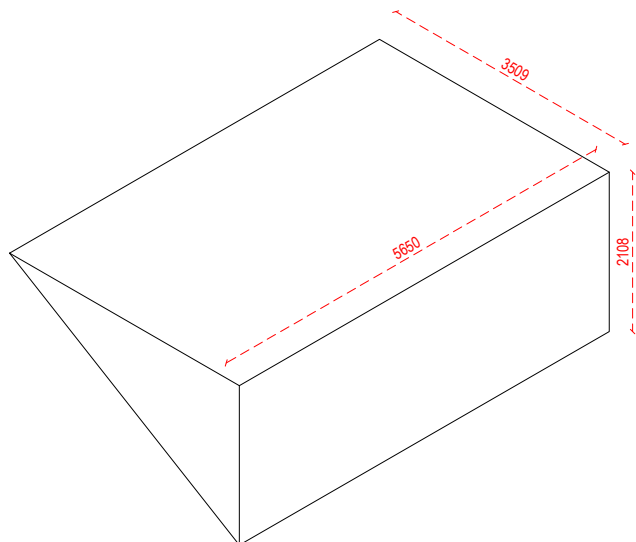

DORMER EXTENSION
VOLUME CALCULATION:

$$V = \frac{5.65 \times 2.108 \times 3.509}{2}$$

$$= 20.89 \text{ M}^3$$



Redwoods

address. 4 Grosvenor Way - E5 9ND - London
tel. 020 3781 8008
mail. office@redwoodsprojects.co.uk
web. www.redwoodsprojects.co.uk


Any errors on Dimensions to be reported to the Architect prior to commencement of Works.
Dimensions and areas are based on survey information.
This drawing is copyright © Redwoods Projects.
All dimensions to be checked on site Prior work.

REFERENCE: 47 Oakdale Rd, London E11 4DJ, UK


TITLE: PROPOSED DRAWINGS
Section and Elevations

PROJECT No 958 | DATE: 25-10-2022

NAME: **P 02**

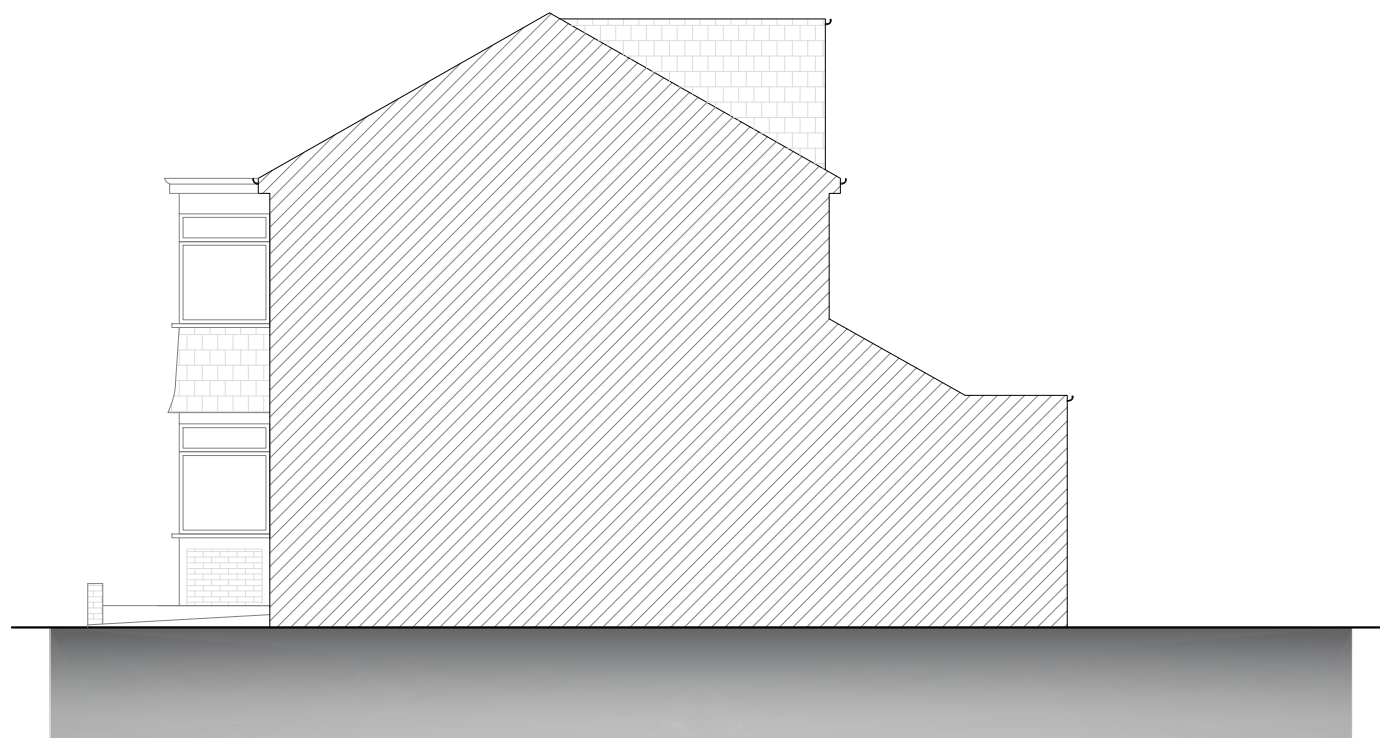

SIDE ELEVATION
SOUTH ELEVATION

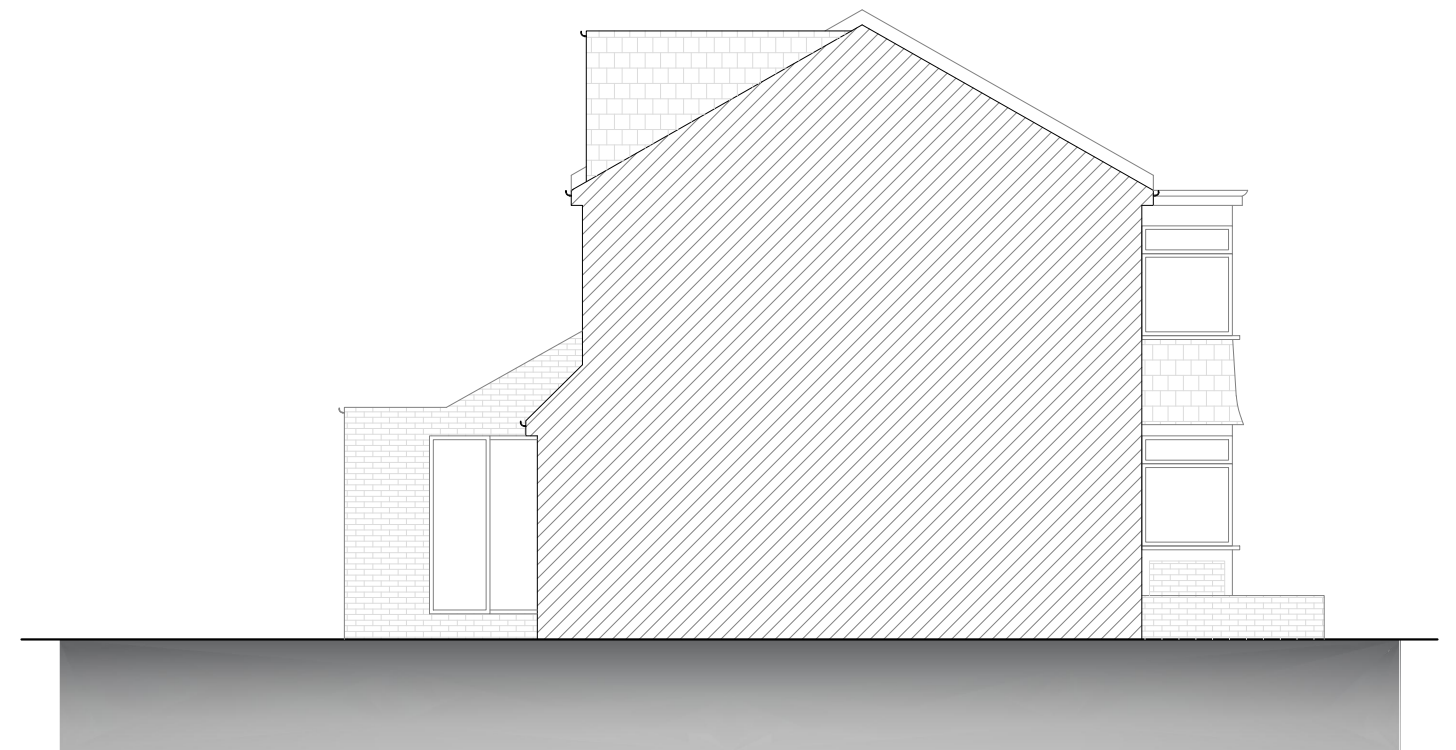

SIDE ELEVATION
NORTH ELEVATION



 **Redwoods**

address. 4 Grosvenor Way - E5 9ND - London
tel. 020 3781 8008
mail. office@redwoodsprojects.co.uk
web. www.redwoodsprojects.co.uk

Any errors on Dimensions to be reported to the Architect prior to commencement of Works.
Dimensions and areas are based on survey information.
This drawing is copyright © Redwoods Projects.
All dimensions to be checked on site Prior work.

REFERENCE: 47 Oakdale Rd, London E11 4DJ, UK

TITLE: **PROPOSED DRAWINGS Elevations**

PROJECT No 958 | DATE: 25-10-2022

NAME: **P 03**