
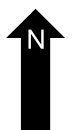
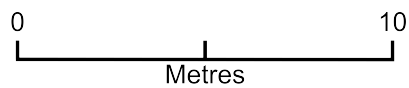


2 Lyttleton Road Heat Pump

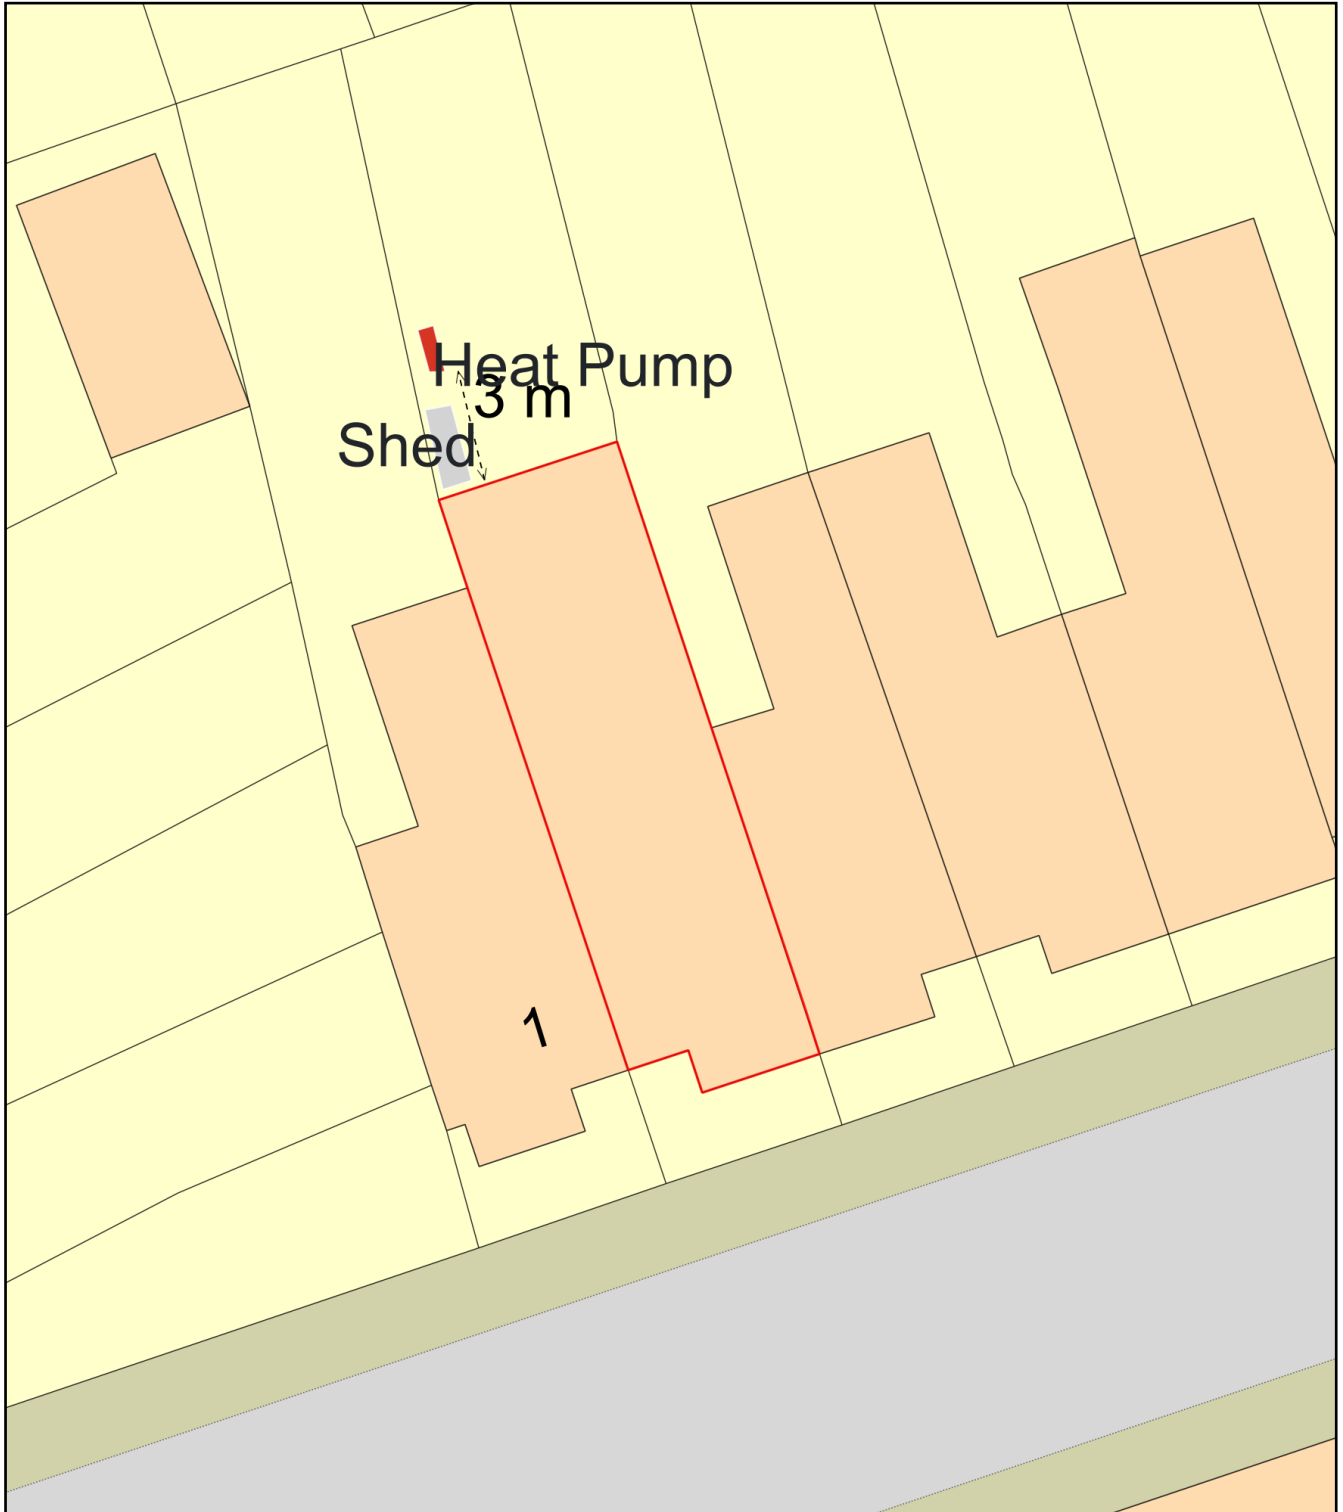

Plan Produced for: Edric Brown

Date Produced: 21 Oct 2022

Plan Reference Number: TQRQM22294103915159

Scale: 1:200 @ A4