
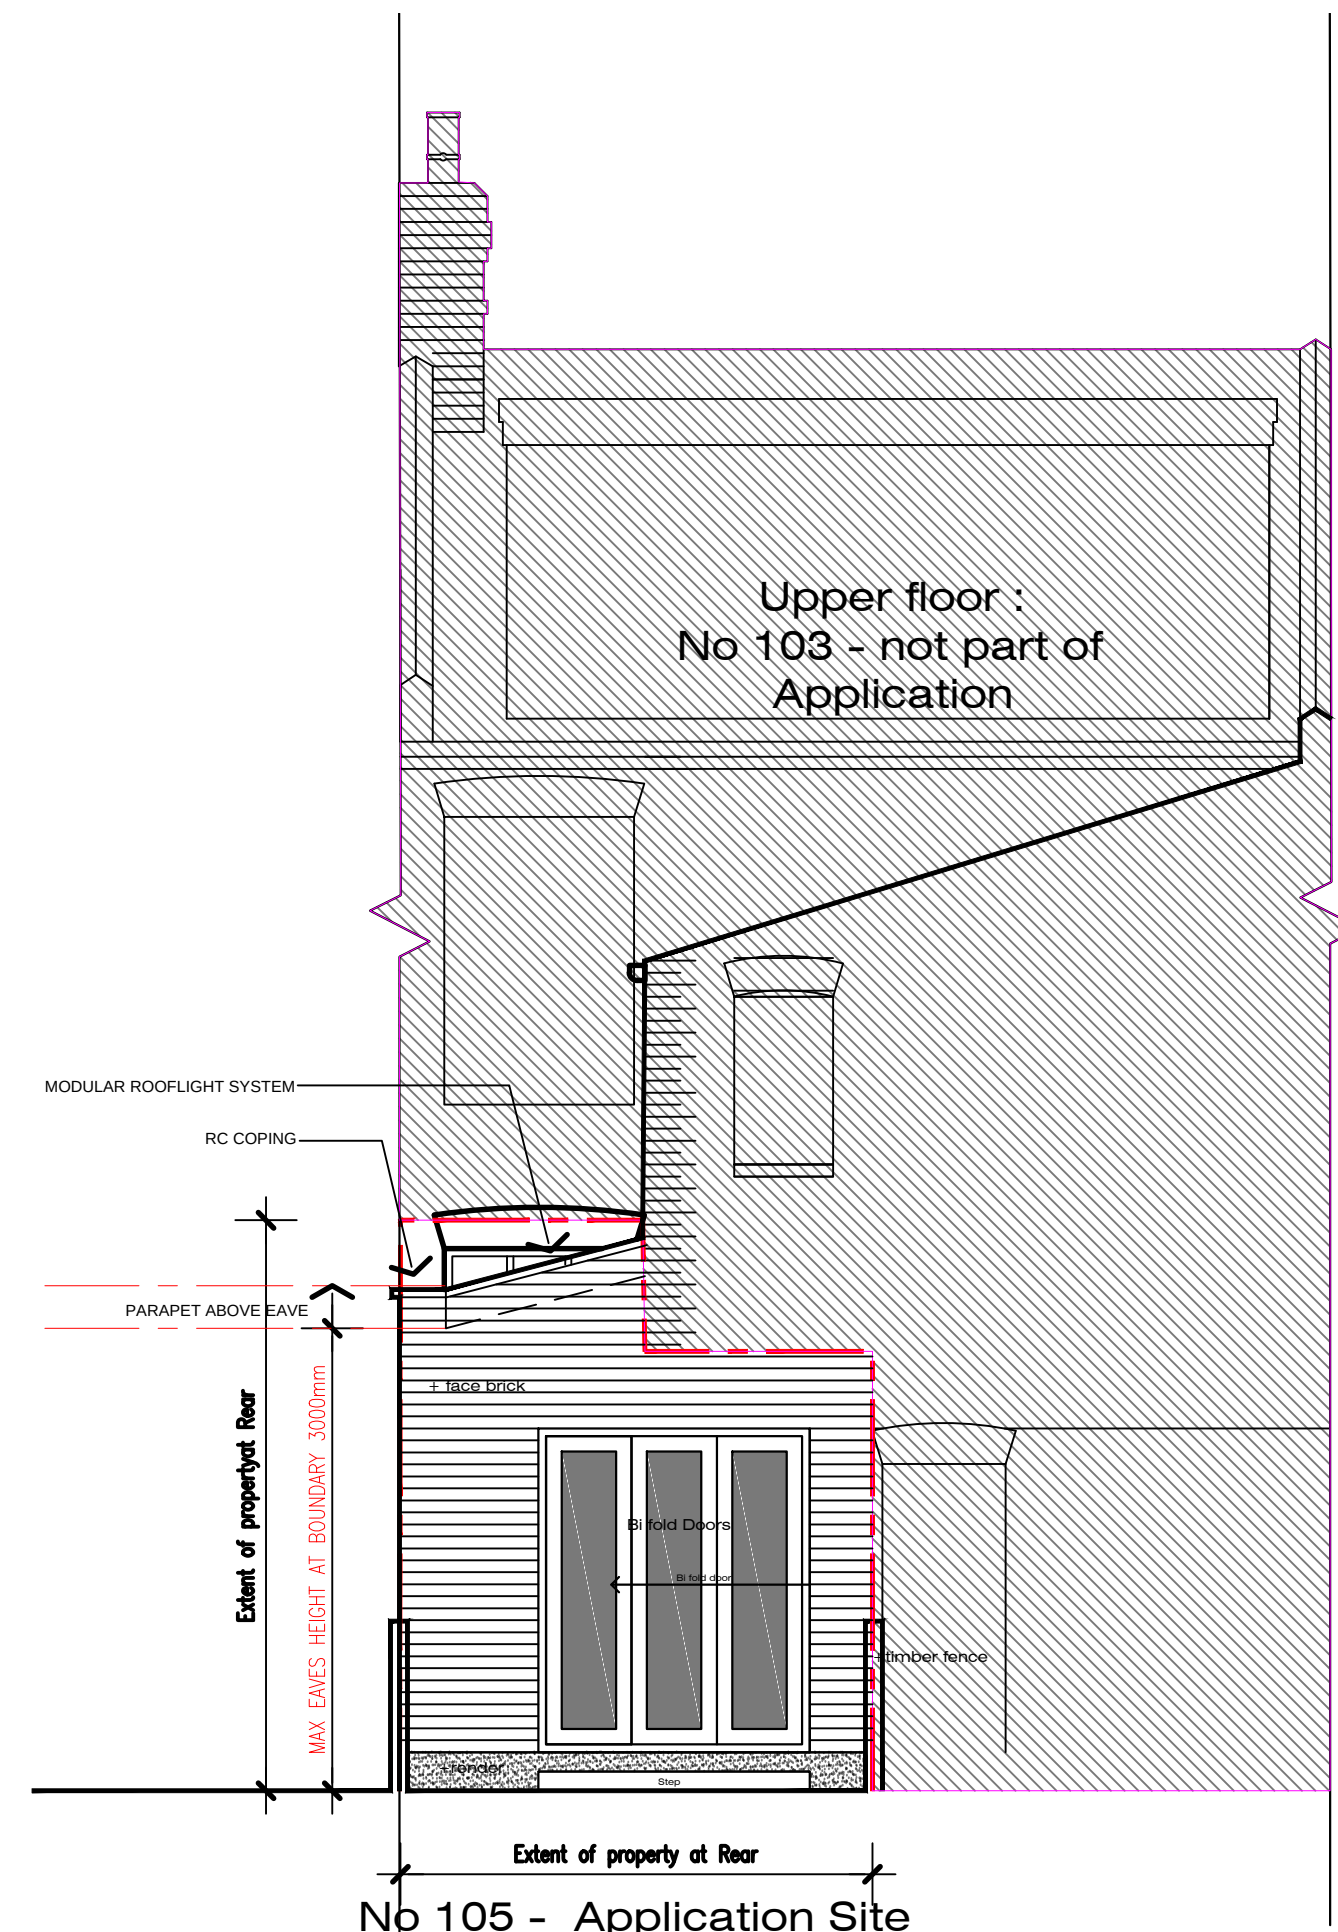
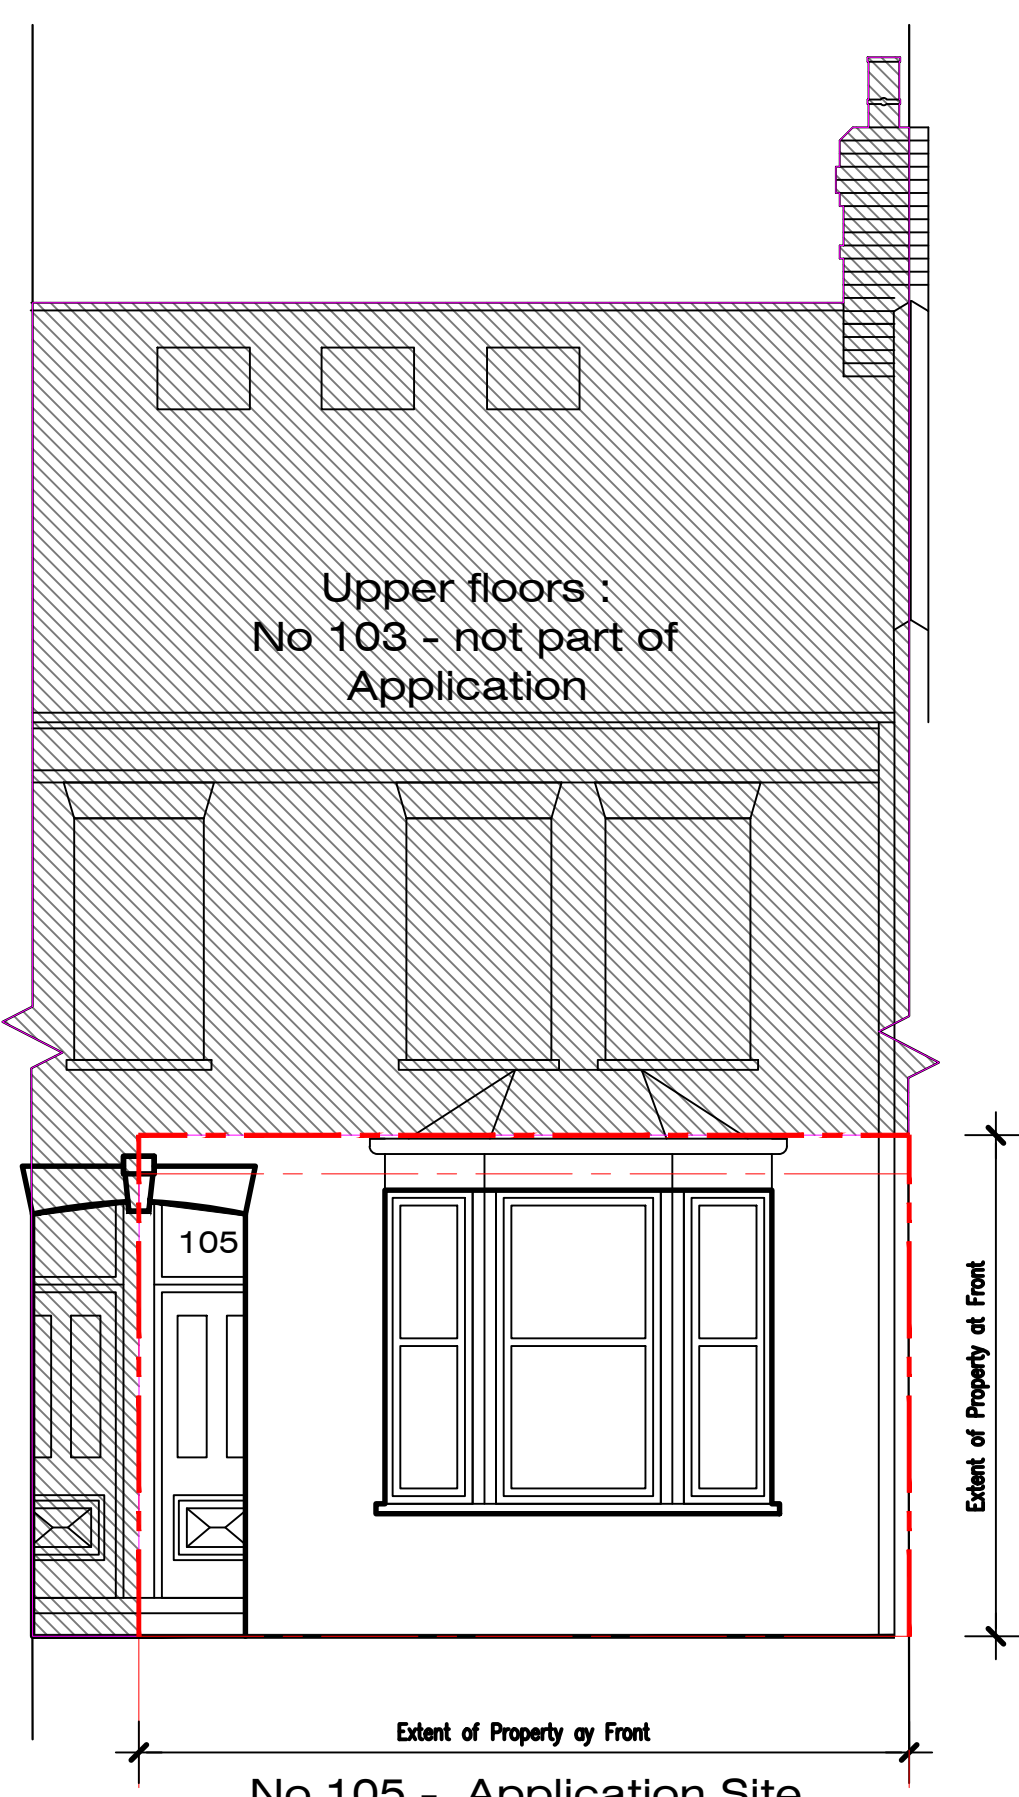
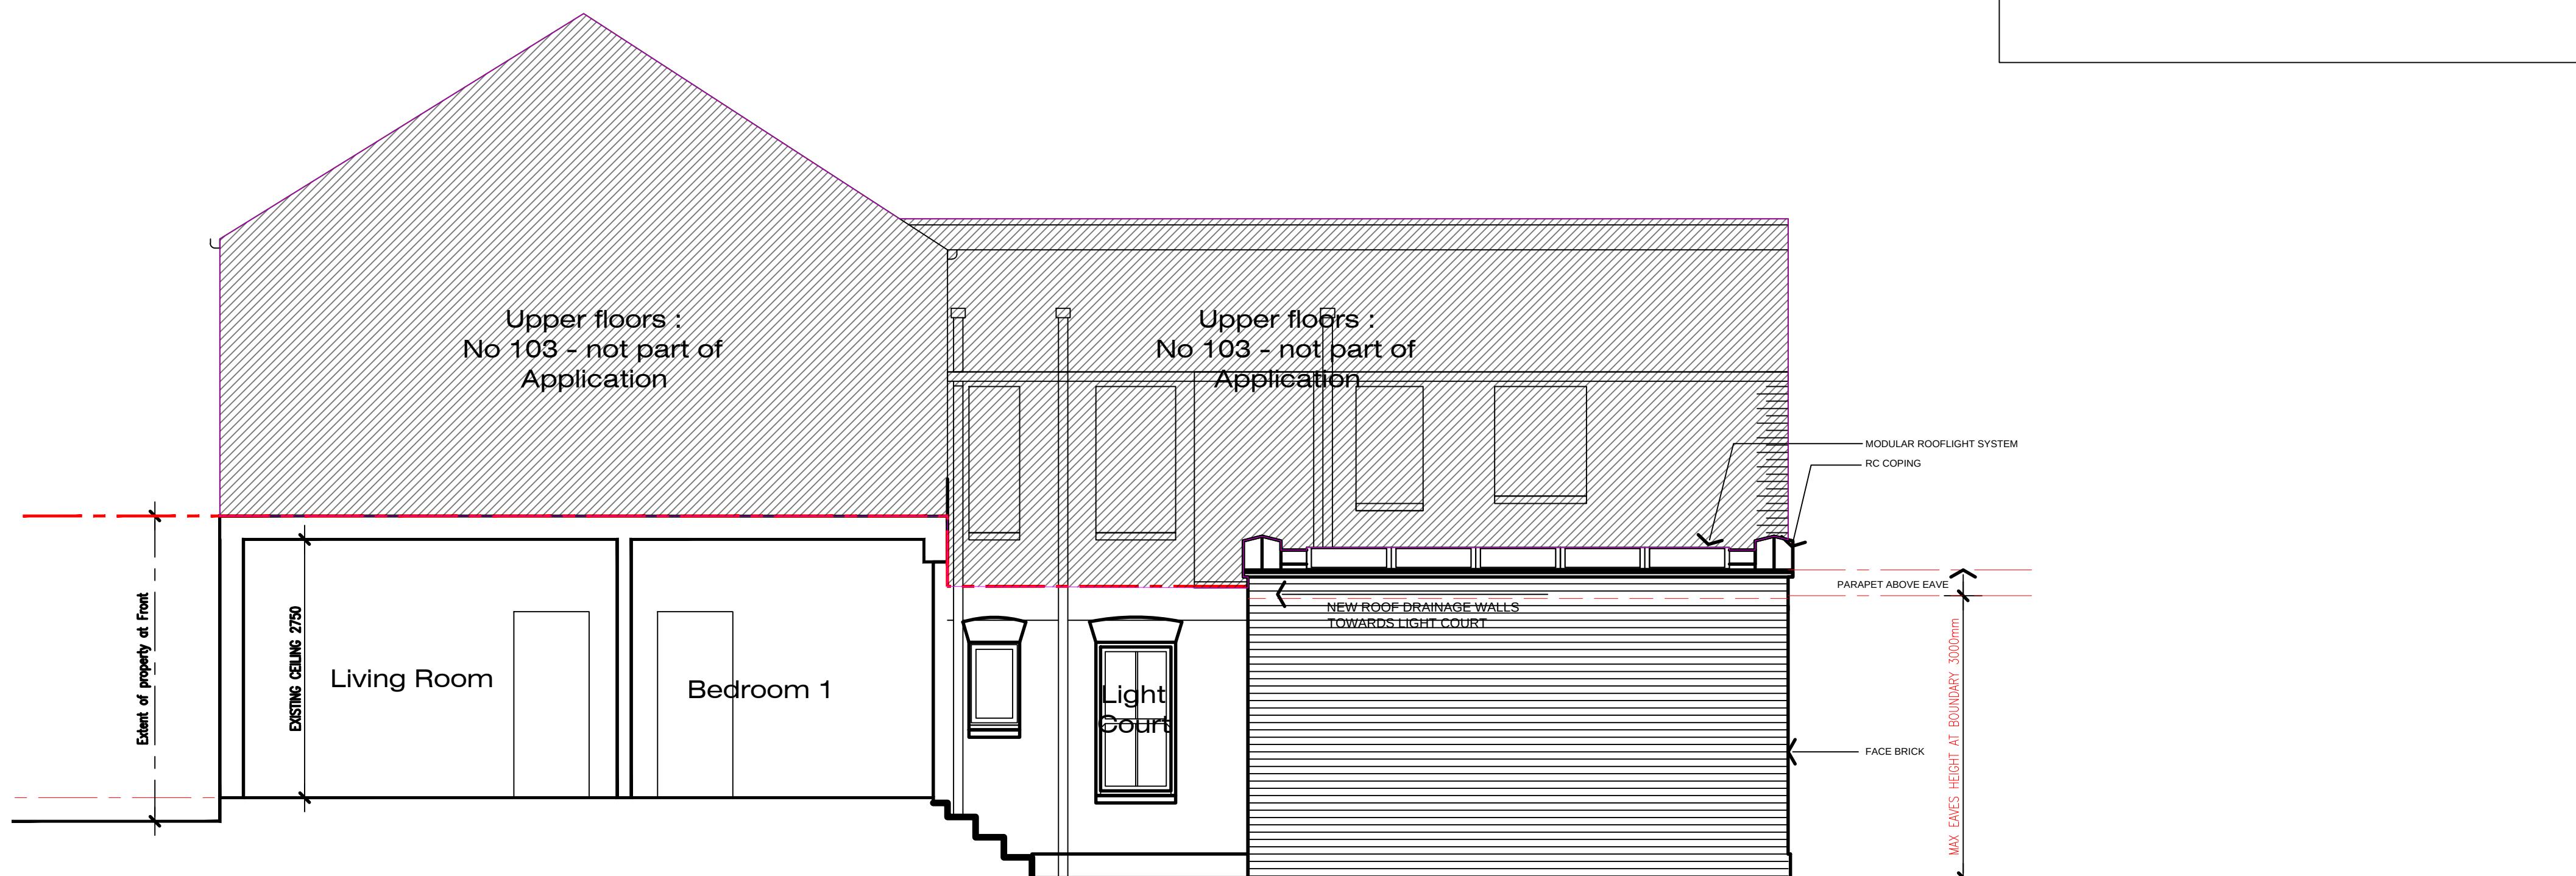


Notes:
This Drawing is for the purpose of Planning Only, it is not a Construction drawing. Contractor to verify all dimensions and levels on Site before starting any work.

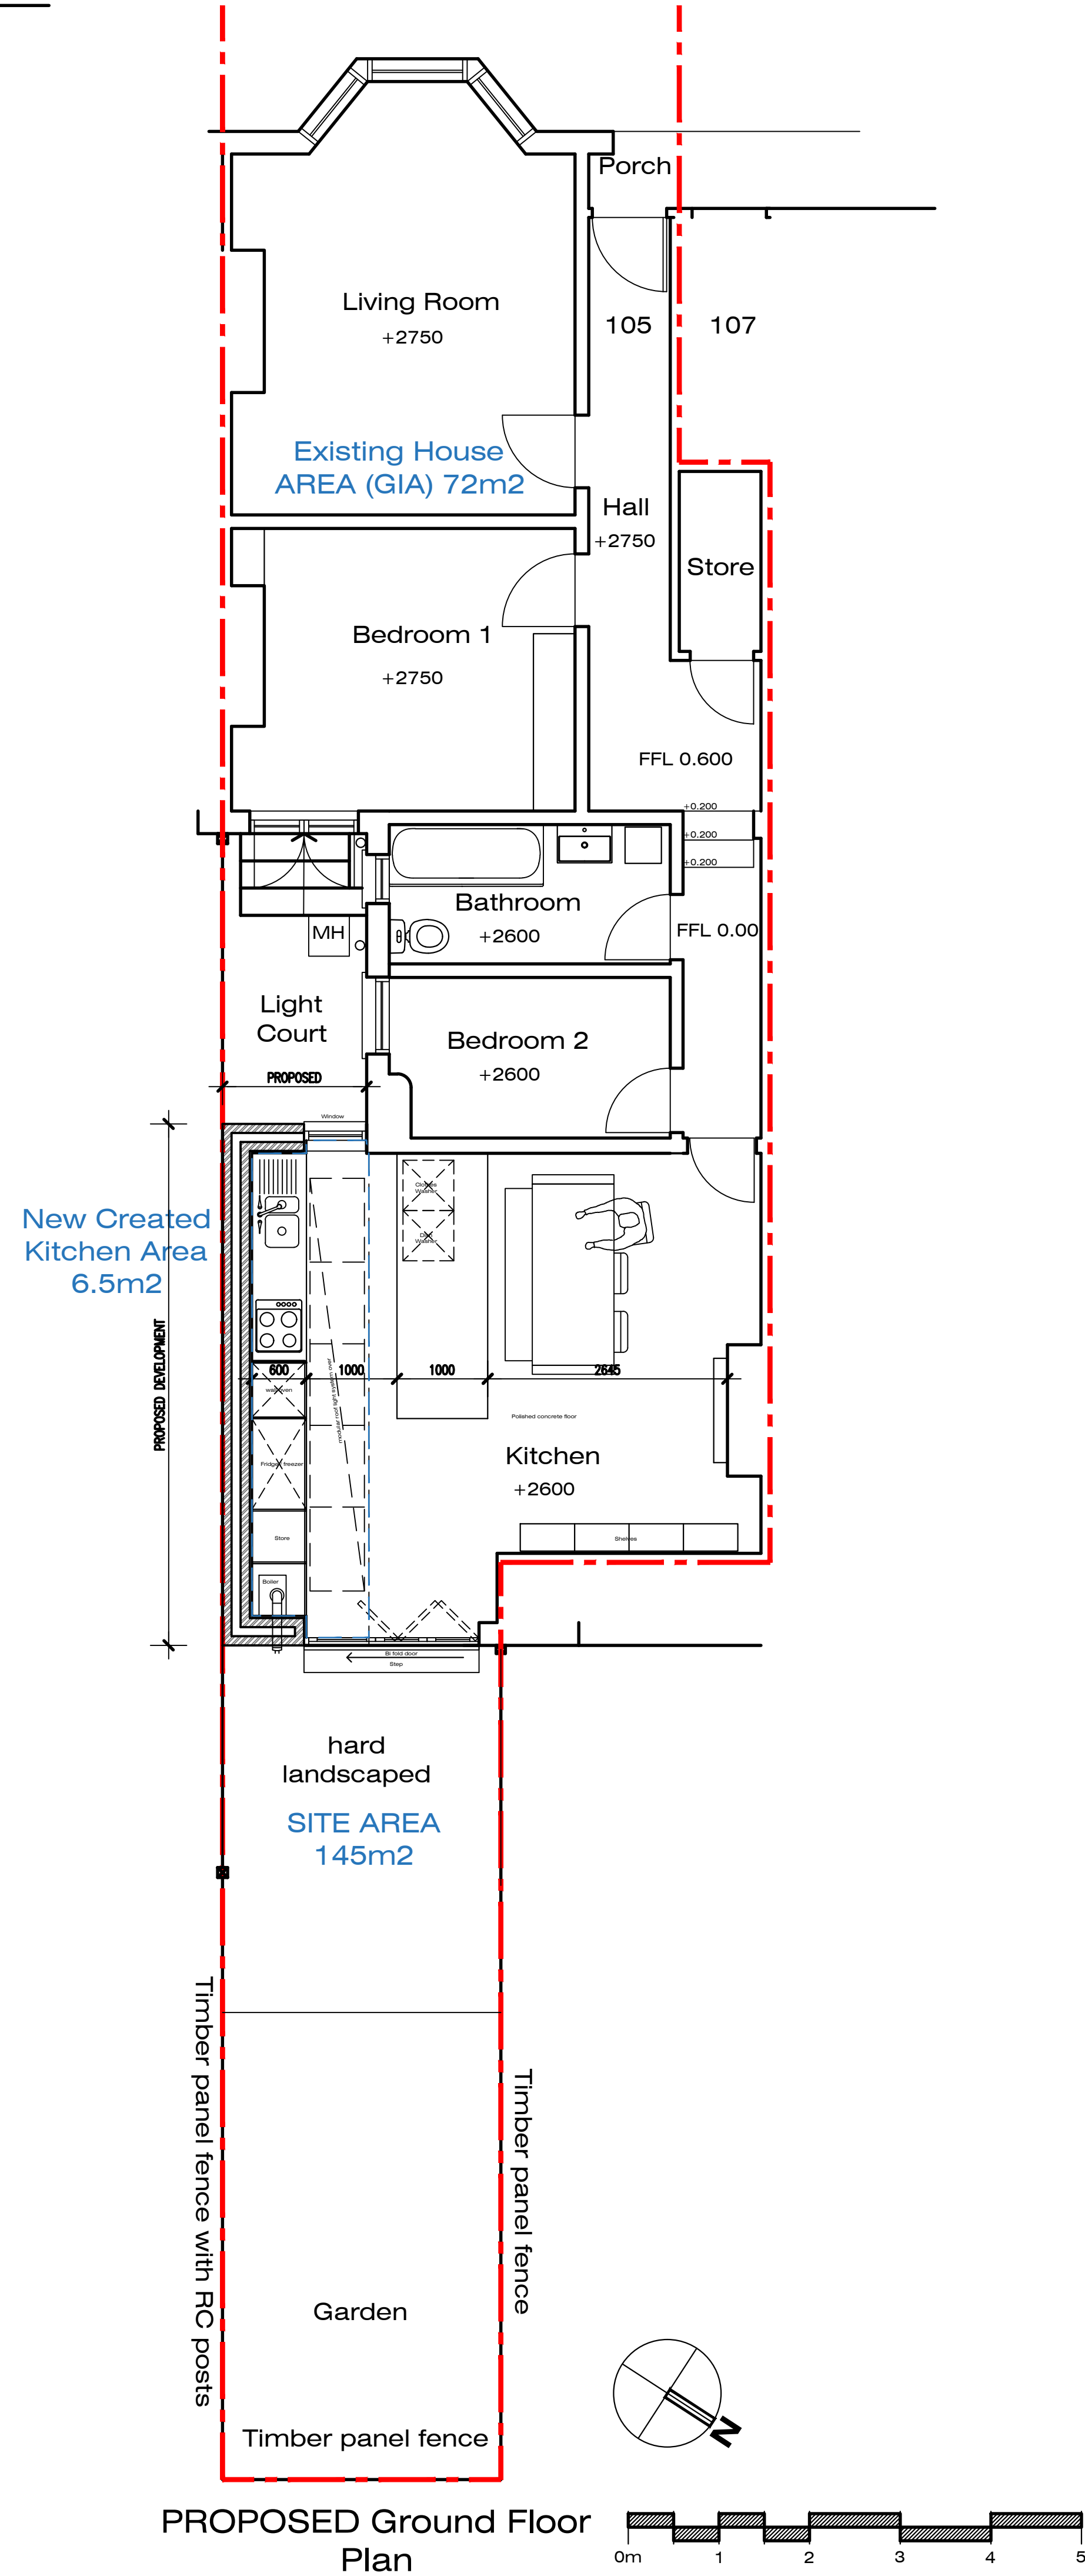

A R E A	
House AREA (GIAm ²)	
Exist Ground Floor	72
Proposed (to grd)	6.5
TOTAL	78.5m ²
Existing Site Area 145m ²	

PLANNING

PROPOSED SIDE EXTENSION

105 Crescent Ave.
N22 7RU

PROPOSED P L A N S

Dwg.no. 02
ISSUED : Oct 2022

1:100 @ A1
ISSUED FOR PLANNING