



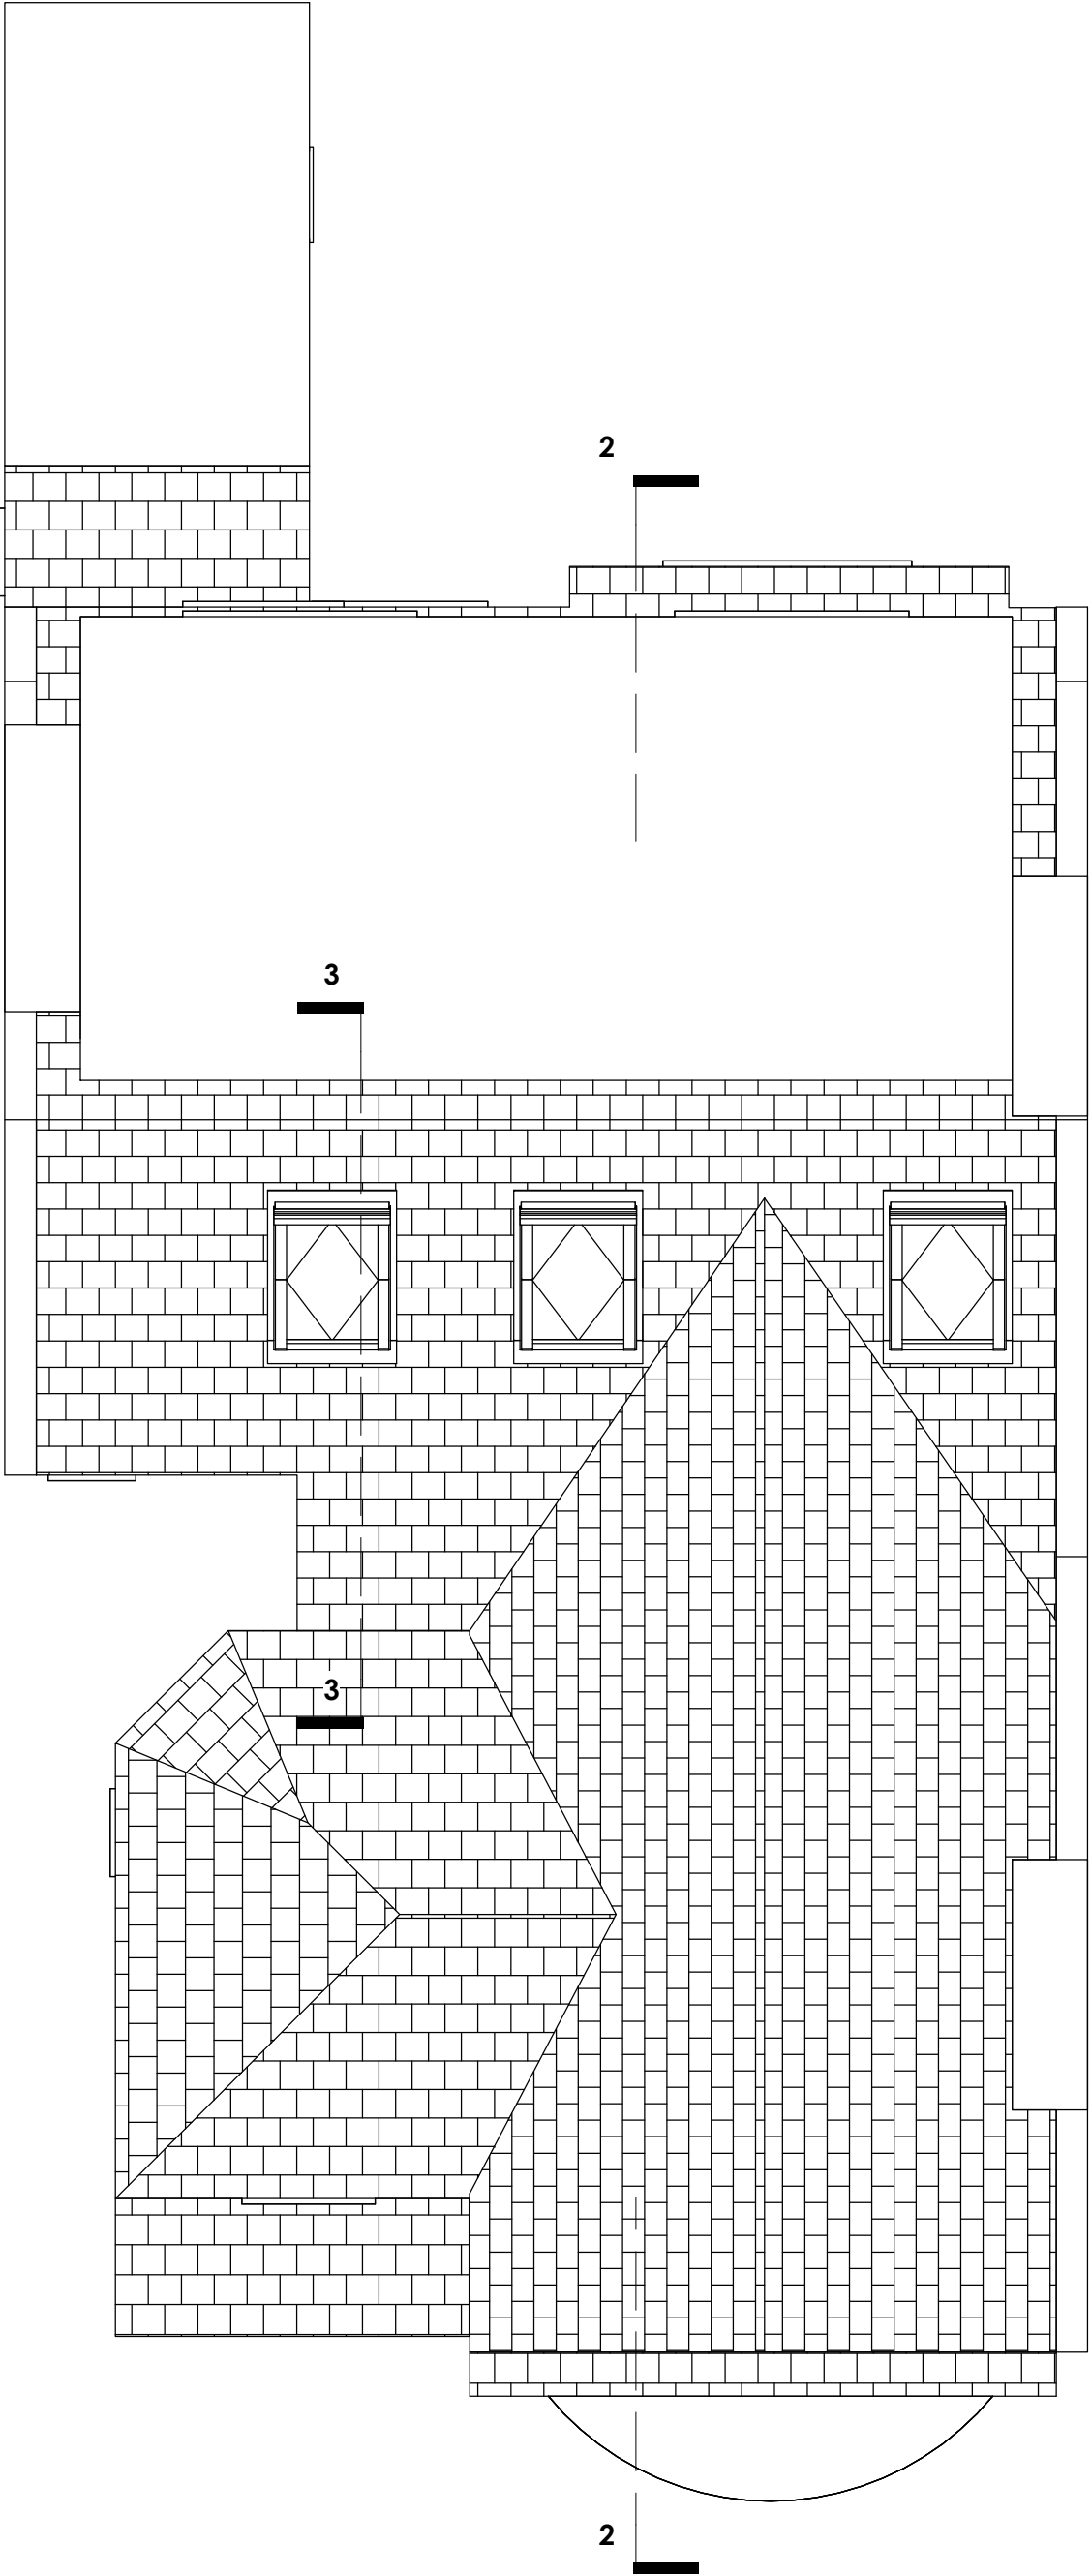

4

Current Roof Plan


1 : 50

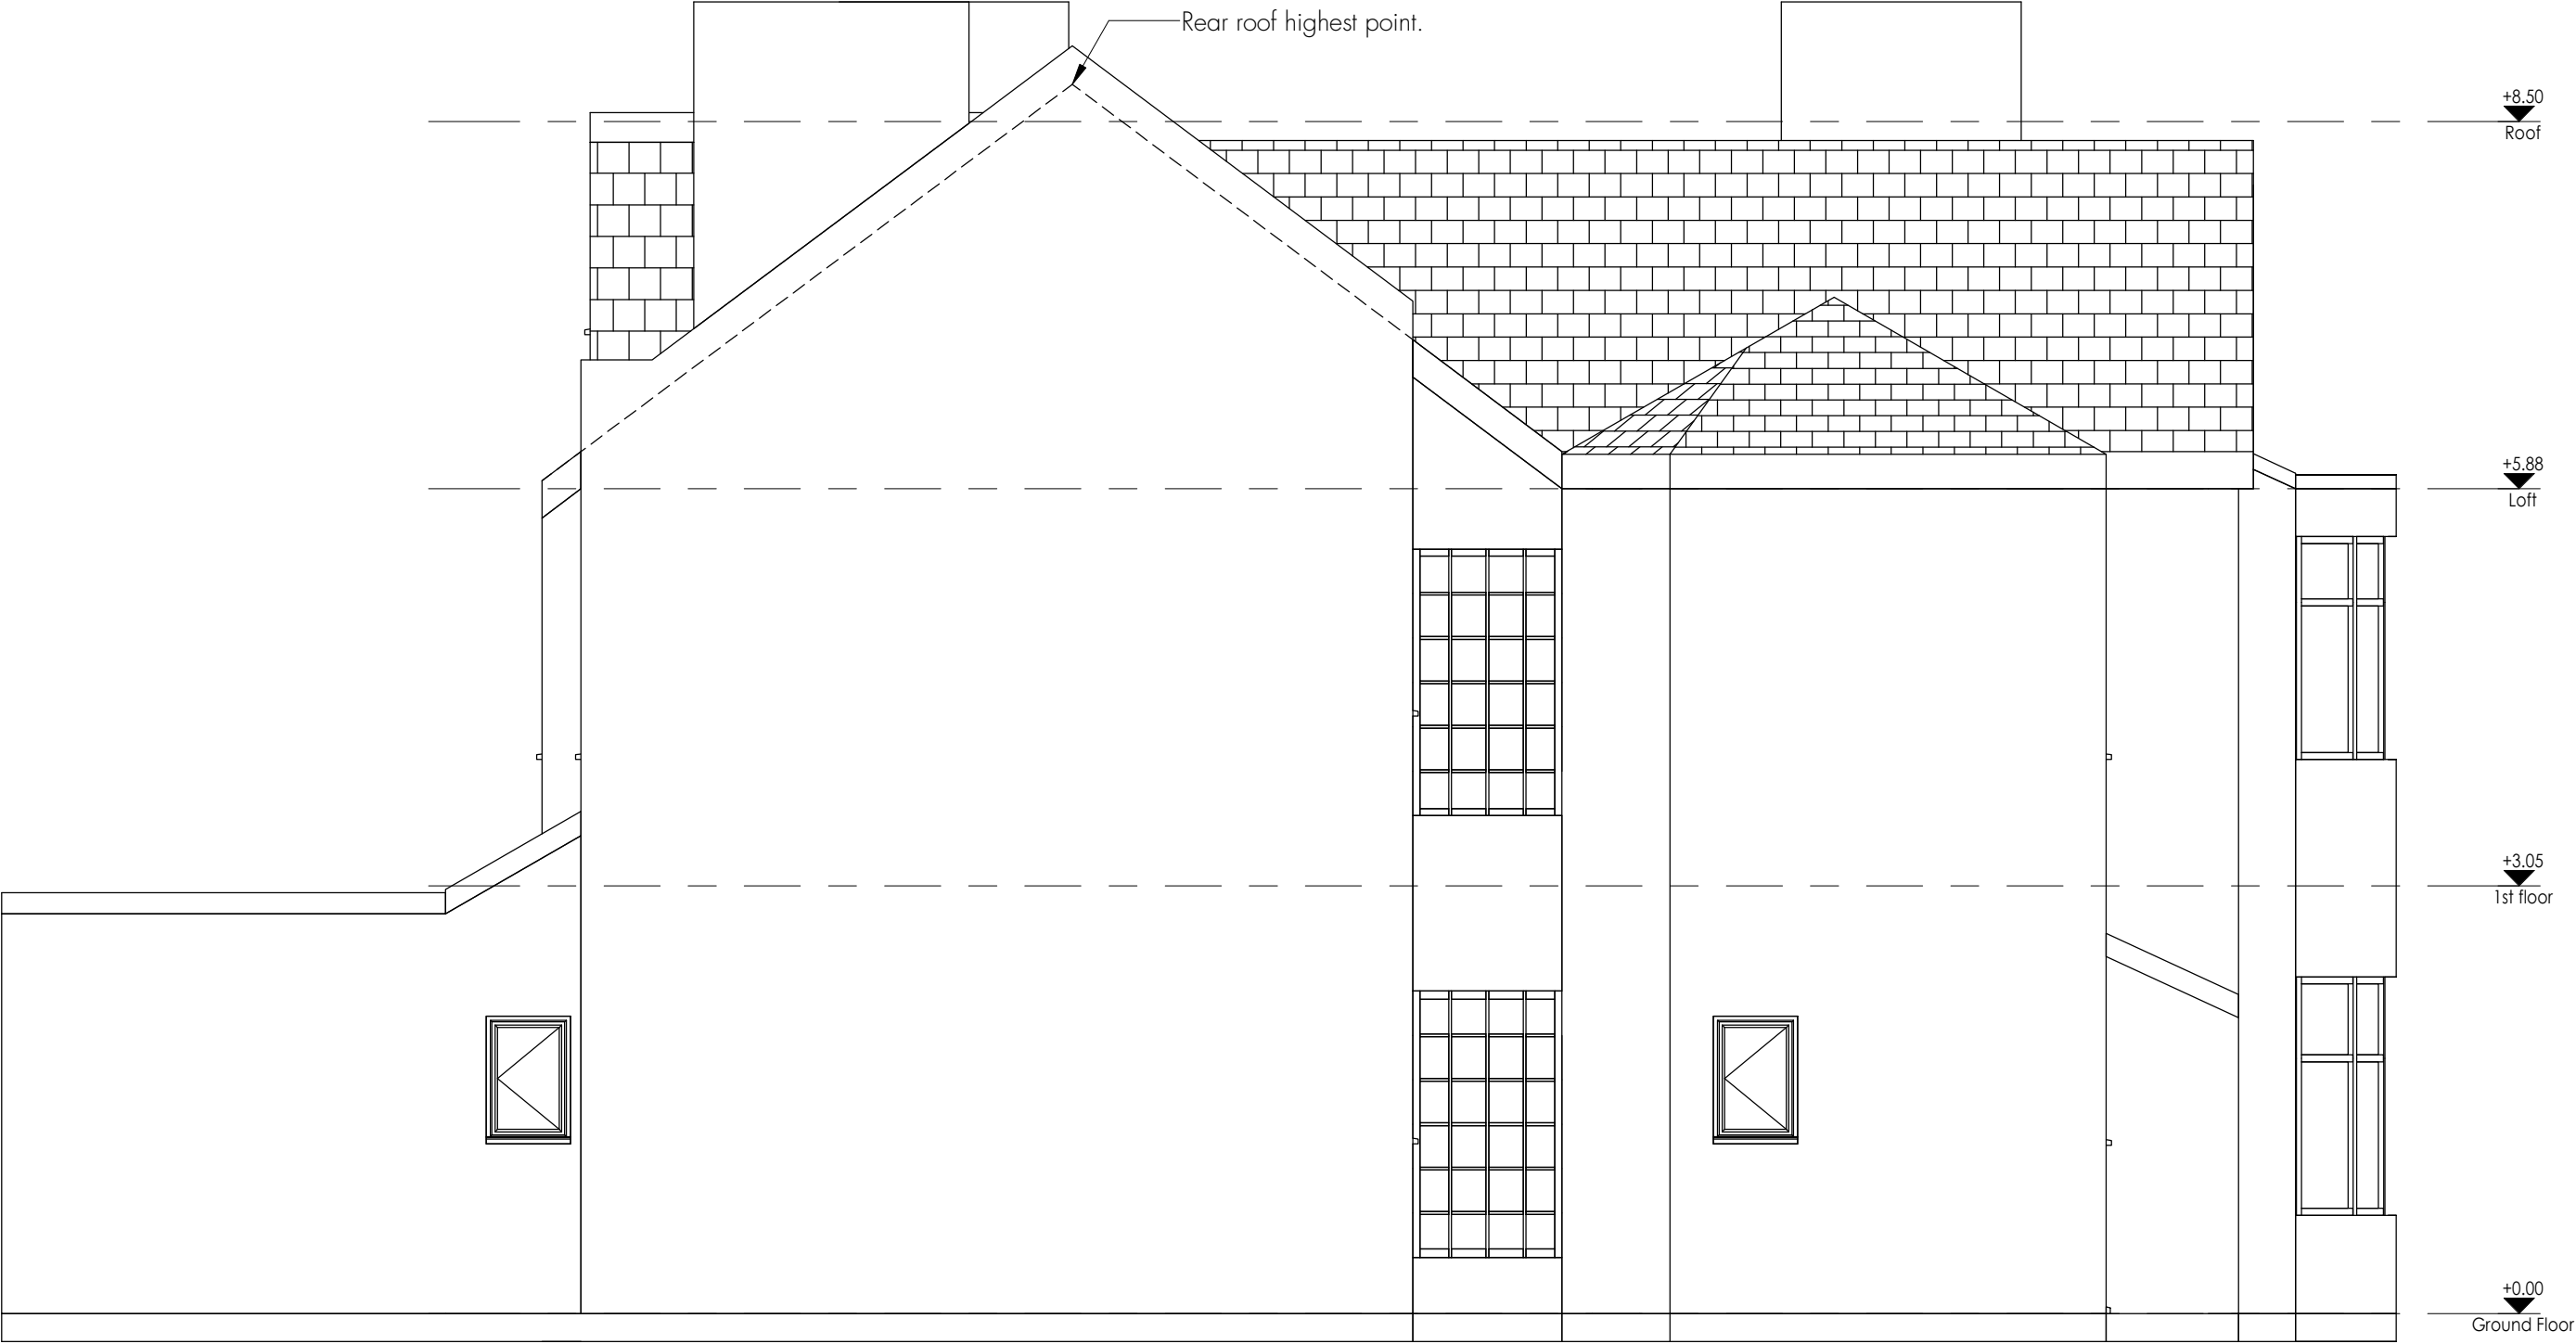

5 Existing Side Elevation
1 : 50



6 Existing Rear Elevation
1 : 50

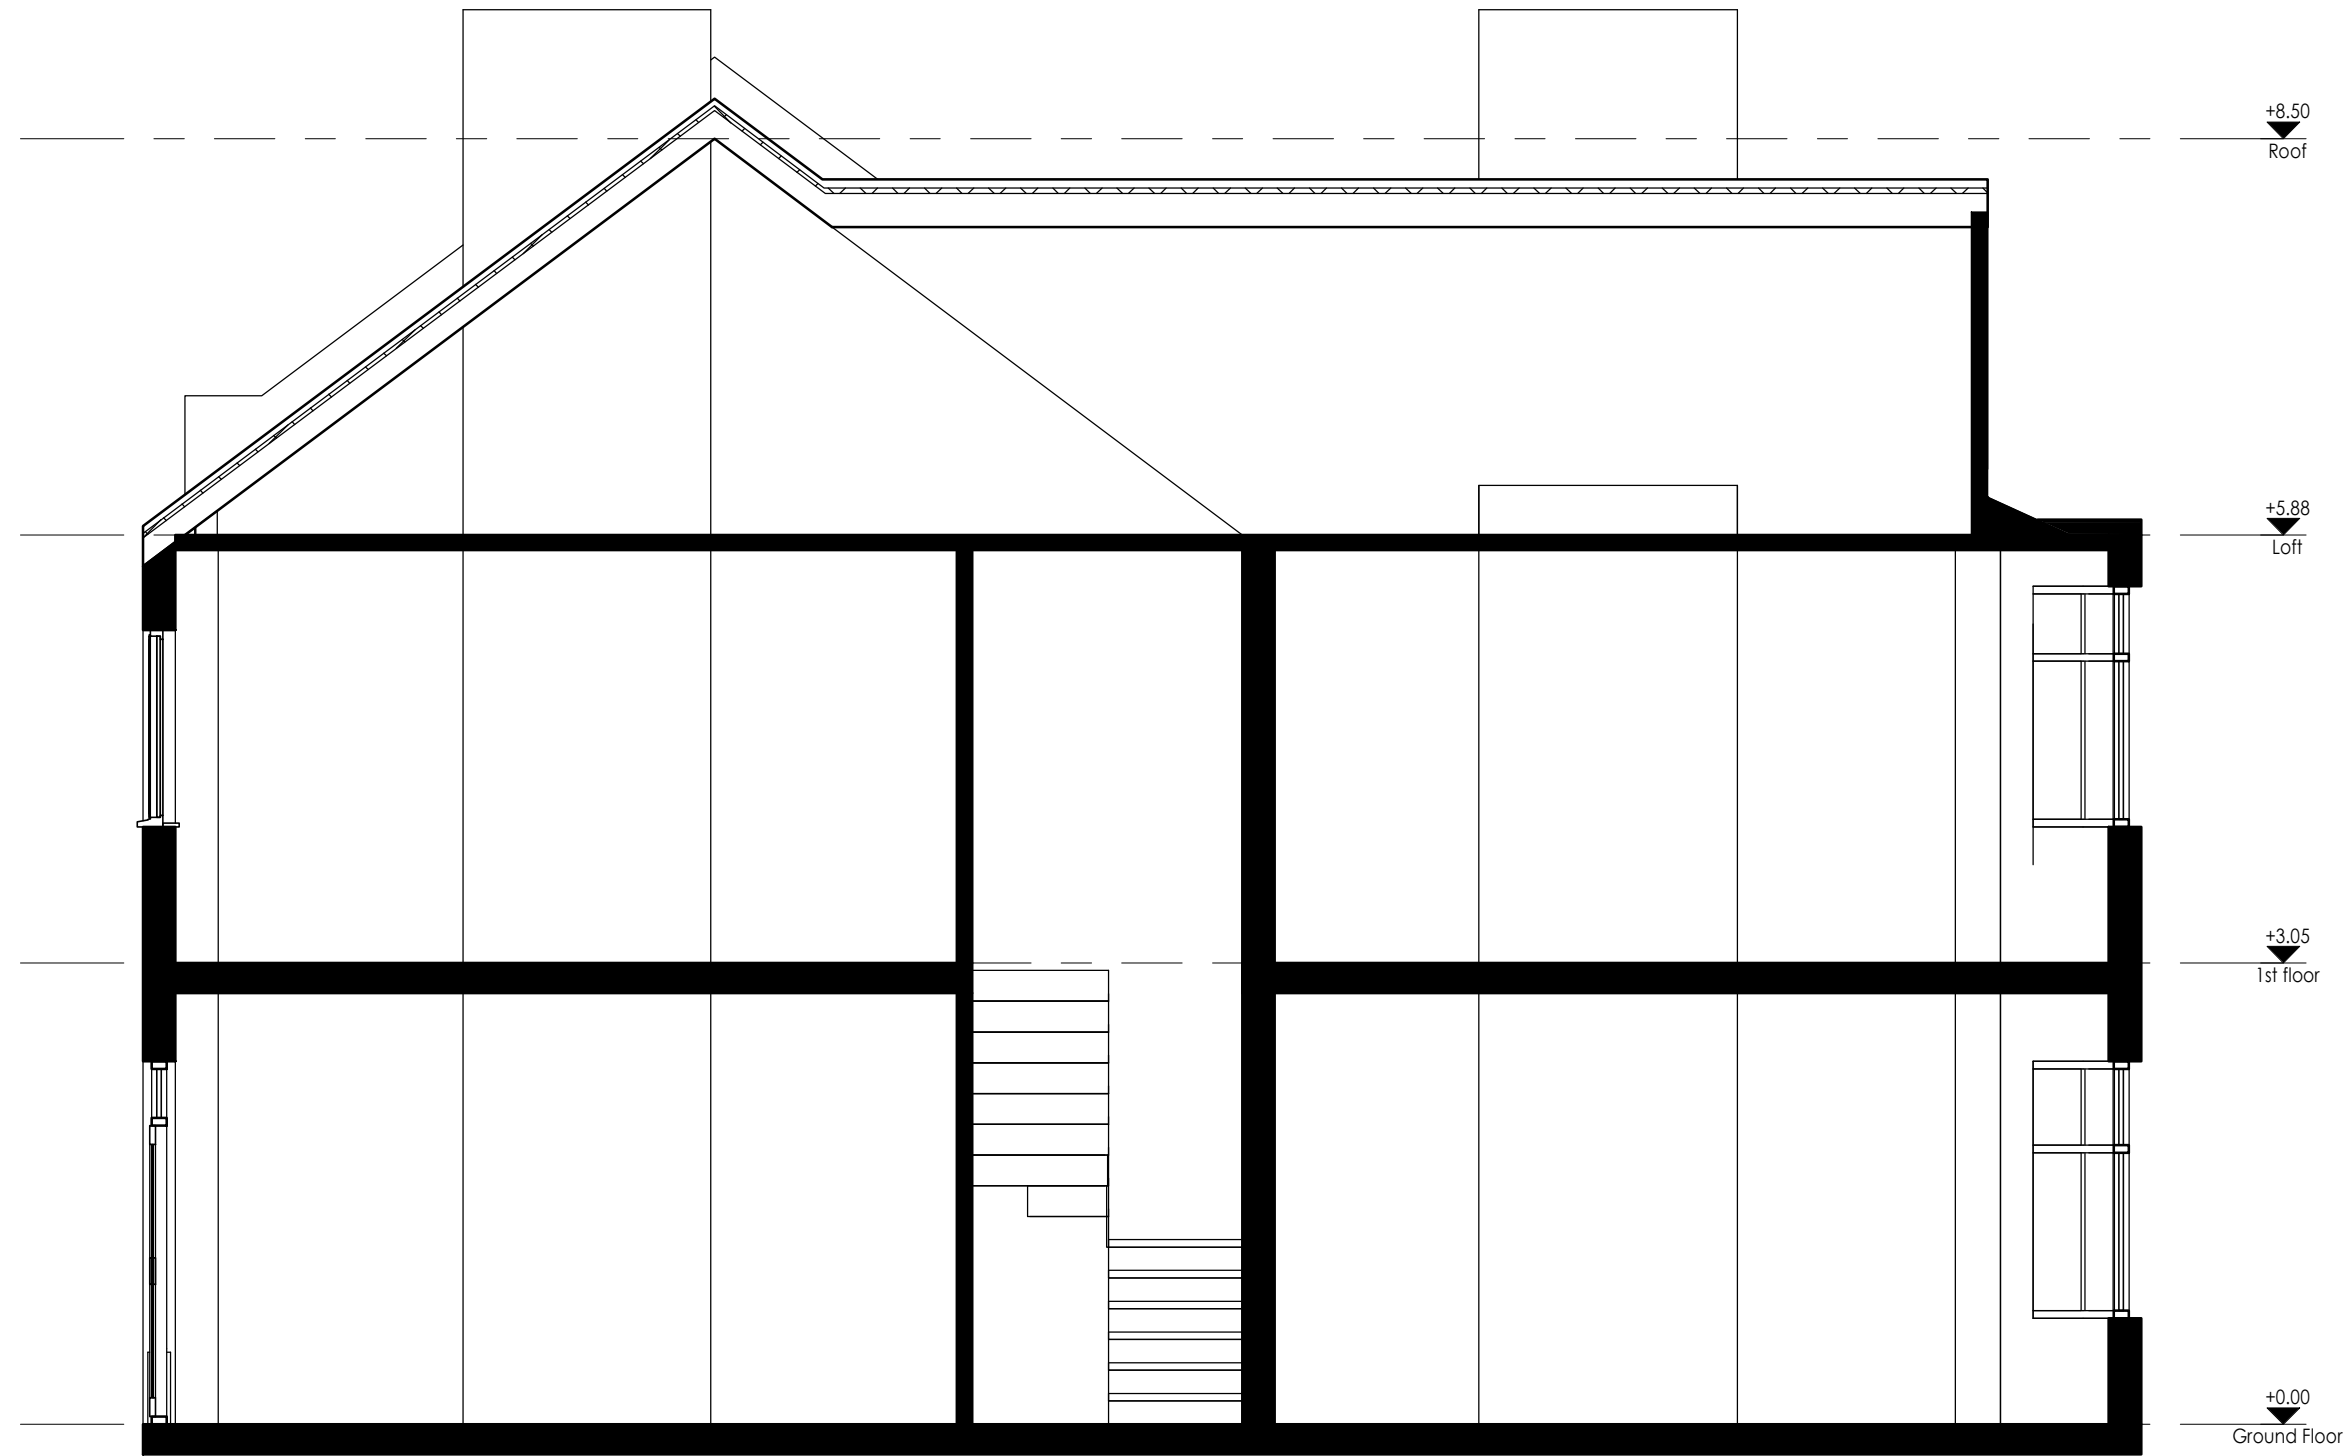

1 Section 1
1 : 50