


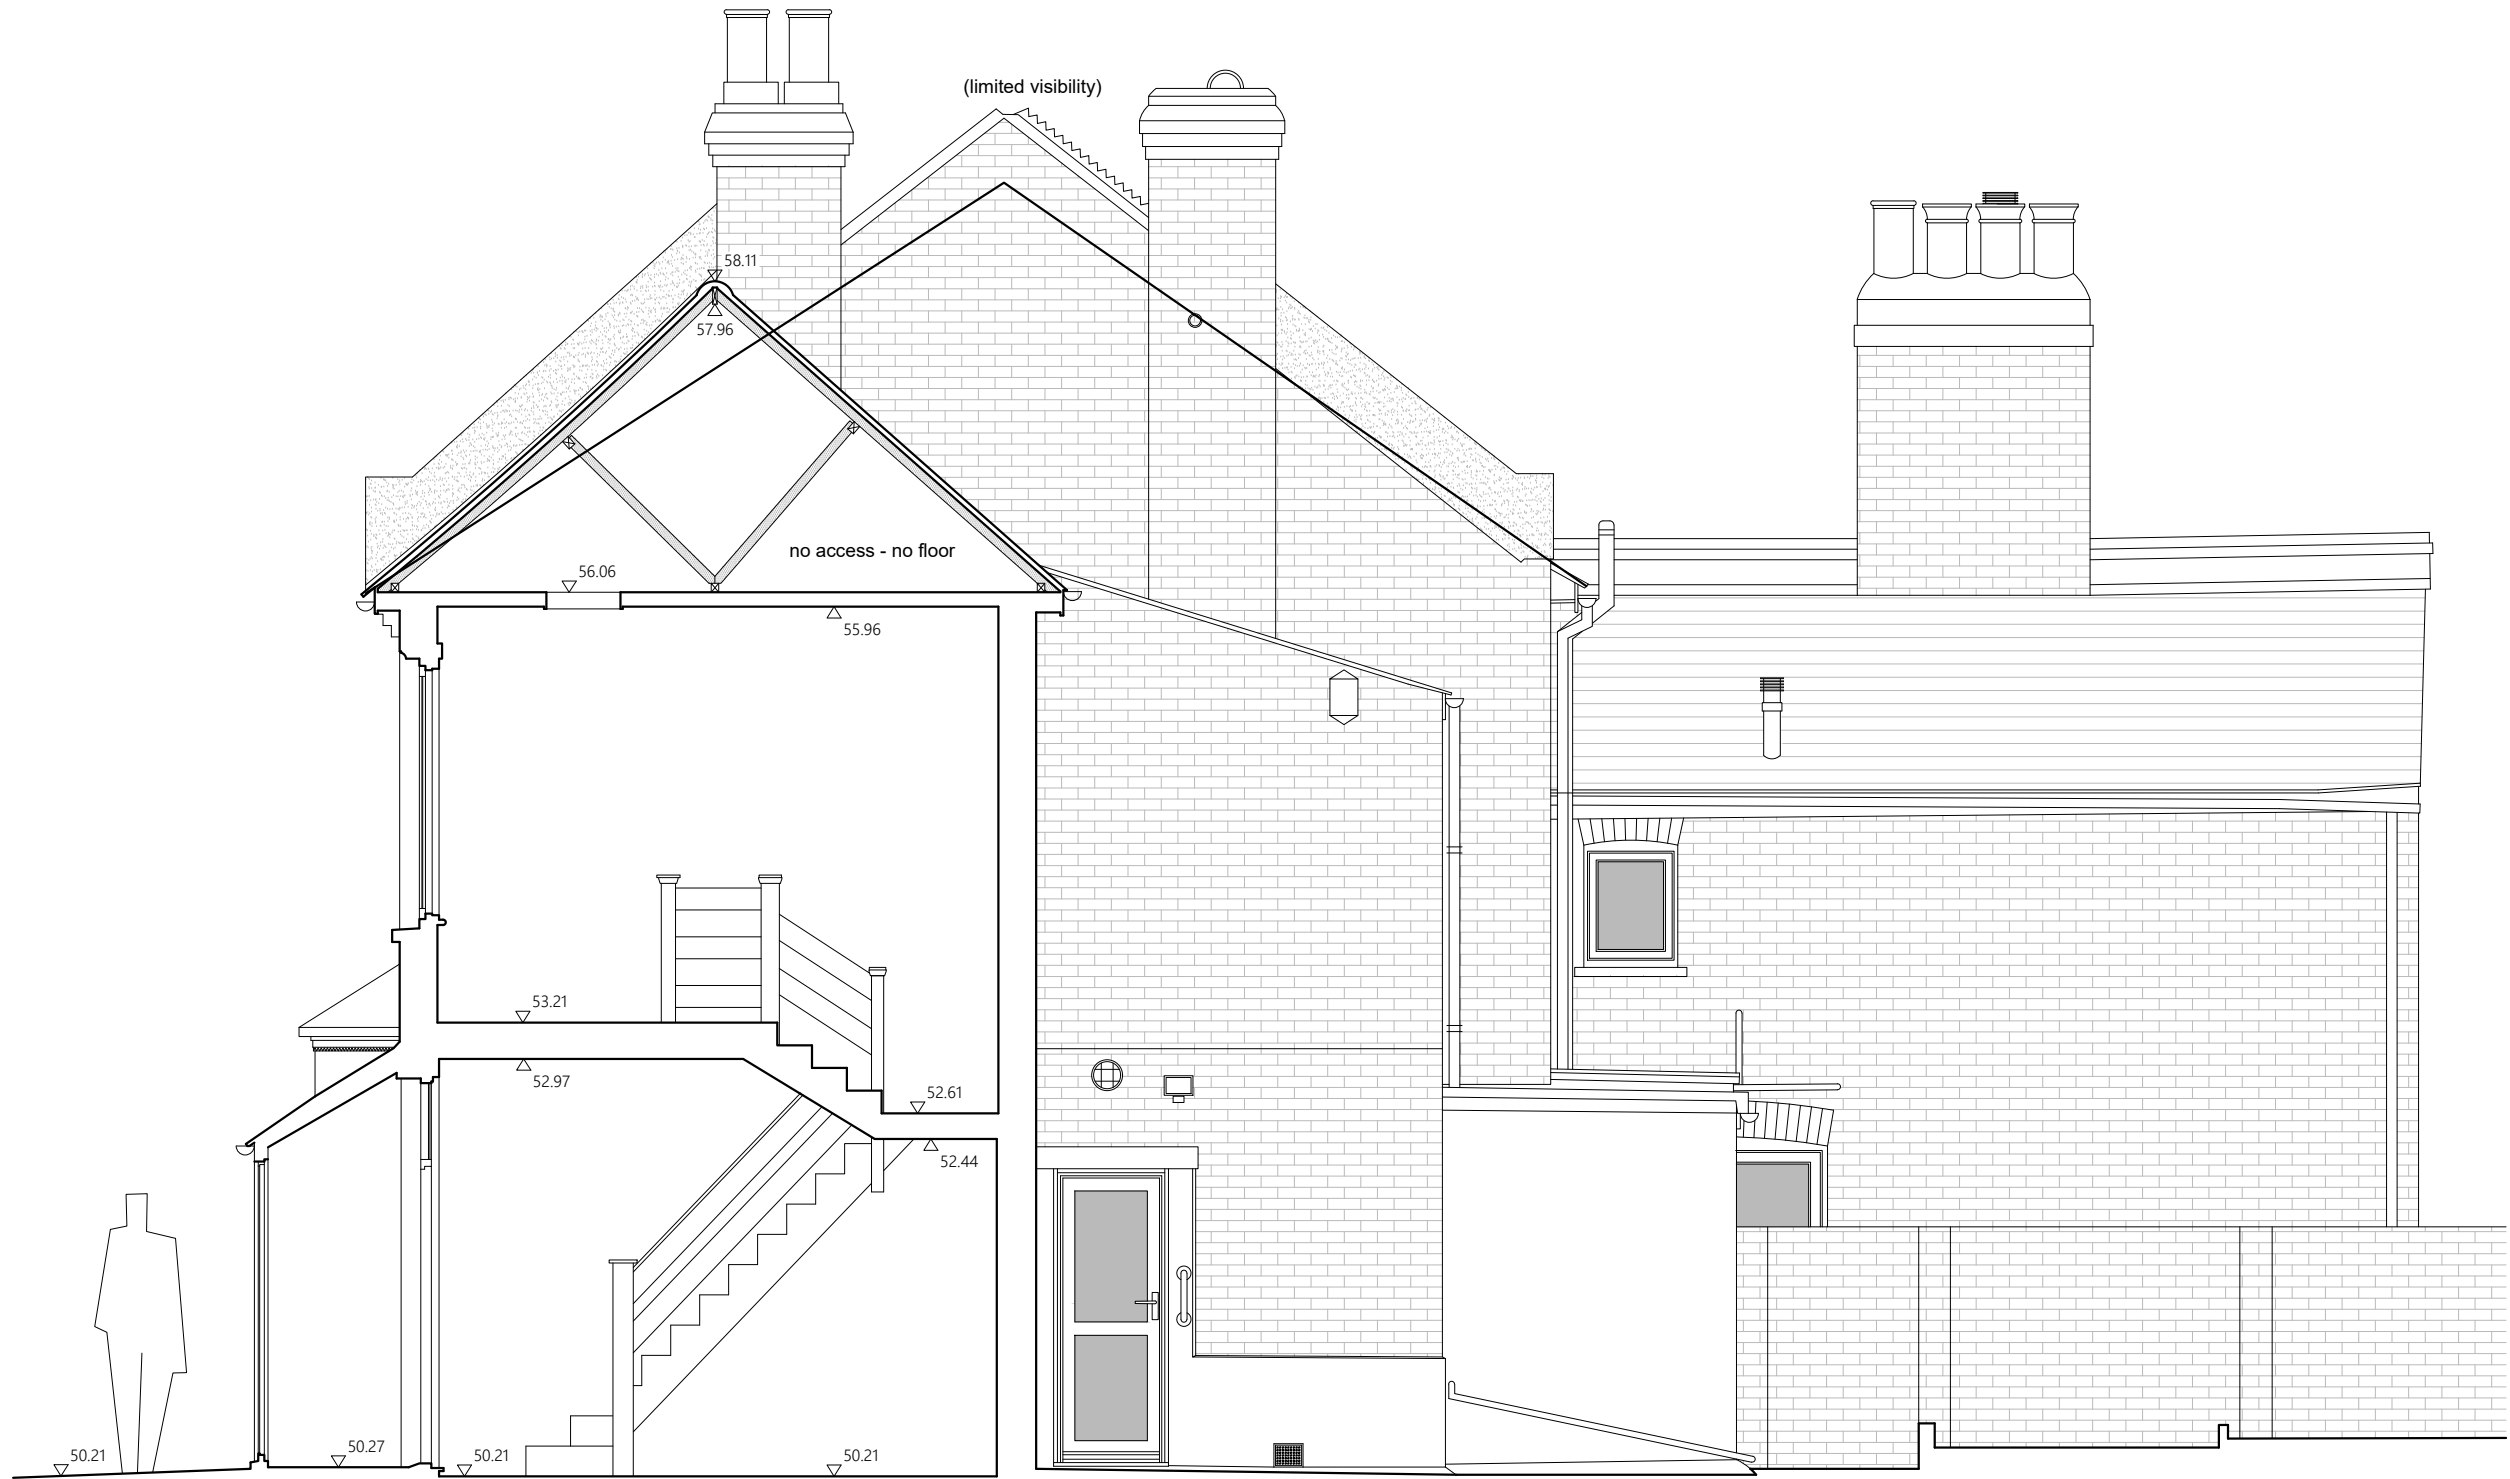

0 1 2m 1:50 @ A3

PROJECT Extension to 1a Glenwood Road London N15 3J5 CLIENT Ms. Natasha Mosienko & Mr Chandee Heera	TITLE SECTION AA AS EXISTING		REV	DATE	DESCRIPTION	
	STATUS PLANNING		SCALE 1:50	SIZE A3	DATE SEPT '22	DRG No. REV 2203/PL/07

 **POLYGON ARCHITECTS**
07968544721
polygonarchitects.com