


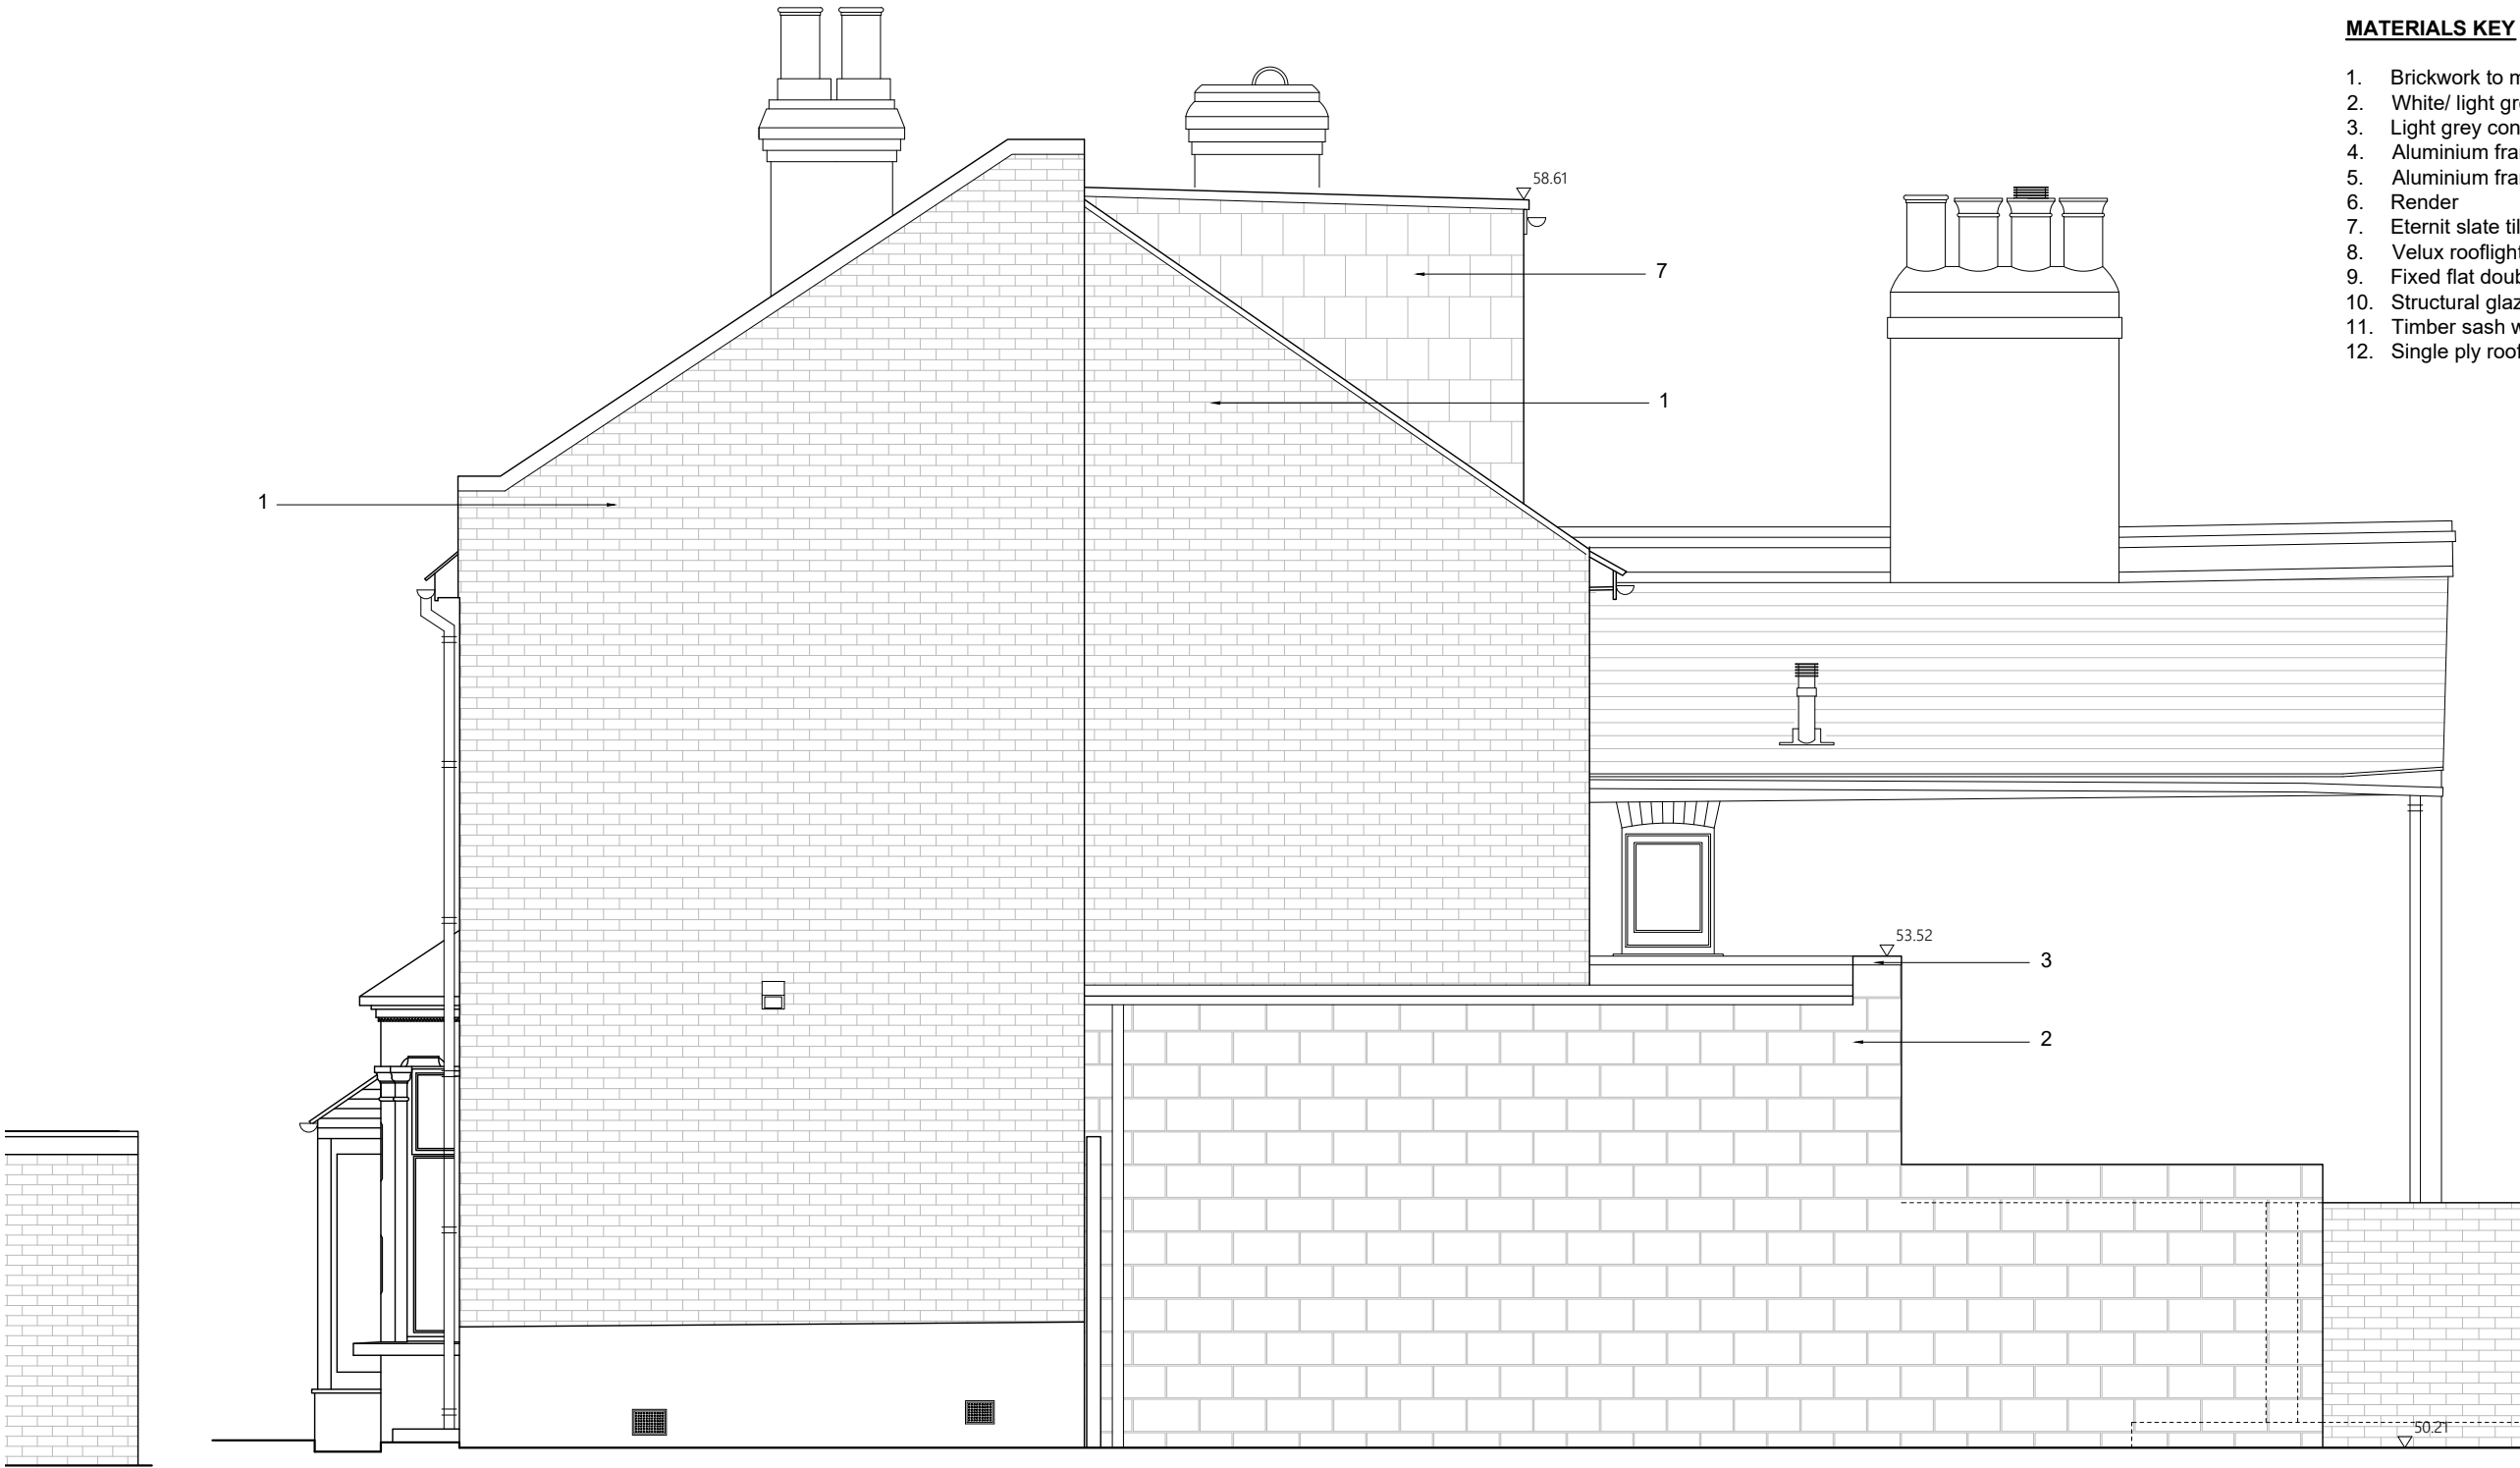

**MATERIALS KEY**

- 1. Brickwork to match existing
- 2. White/ light grey fair faced concrete blocks
- 3. Light grey concrete coping stones
- 4. Aluminium framed windows
- 5. Aluminium framed bi-folding doors
- 6. Render
- 7. Eternit slate tiles
- 8. Velux rooflights
- 9. Fixed flat double glazed rooflight
- 10. Structural glazing
- 11. Timber sash windows
- 12. Single ply roof membrane

0 1 2m 1:50 @ A3

|   |                                        |                                |            |                  |                       |     |
|---|----------------------------------------|--------------------------------|------------|------------------|-----------------------|-----|
| PROJECT<br>Extension to<br>1a Glenwood Road<br>London<br>N15 3J5<br><br>CLIENT<br>Ms. Natasha Mosienko &<br>Mr Chandeep Heera | TITLE<br>SIDE ELEVATION AS<br>PROPOSED | REV      DATE      DESCRIPTION |            |                  |                       |     |
|   | STATUS<br>PLANNING                     | SCALE<br>1:50                  | SIZE<br>A3 | DATE<br>SEPT '22 | DRG No.<br>2203/PL/13 | REV |



**POLYGON ARCHITECTS**  
07968544721  
polygonarchitects.com