


REVISION No.

REVISION NOTES

DATE

BEECHWOOD ROAD

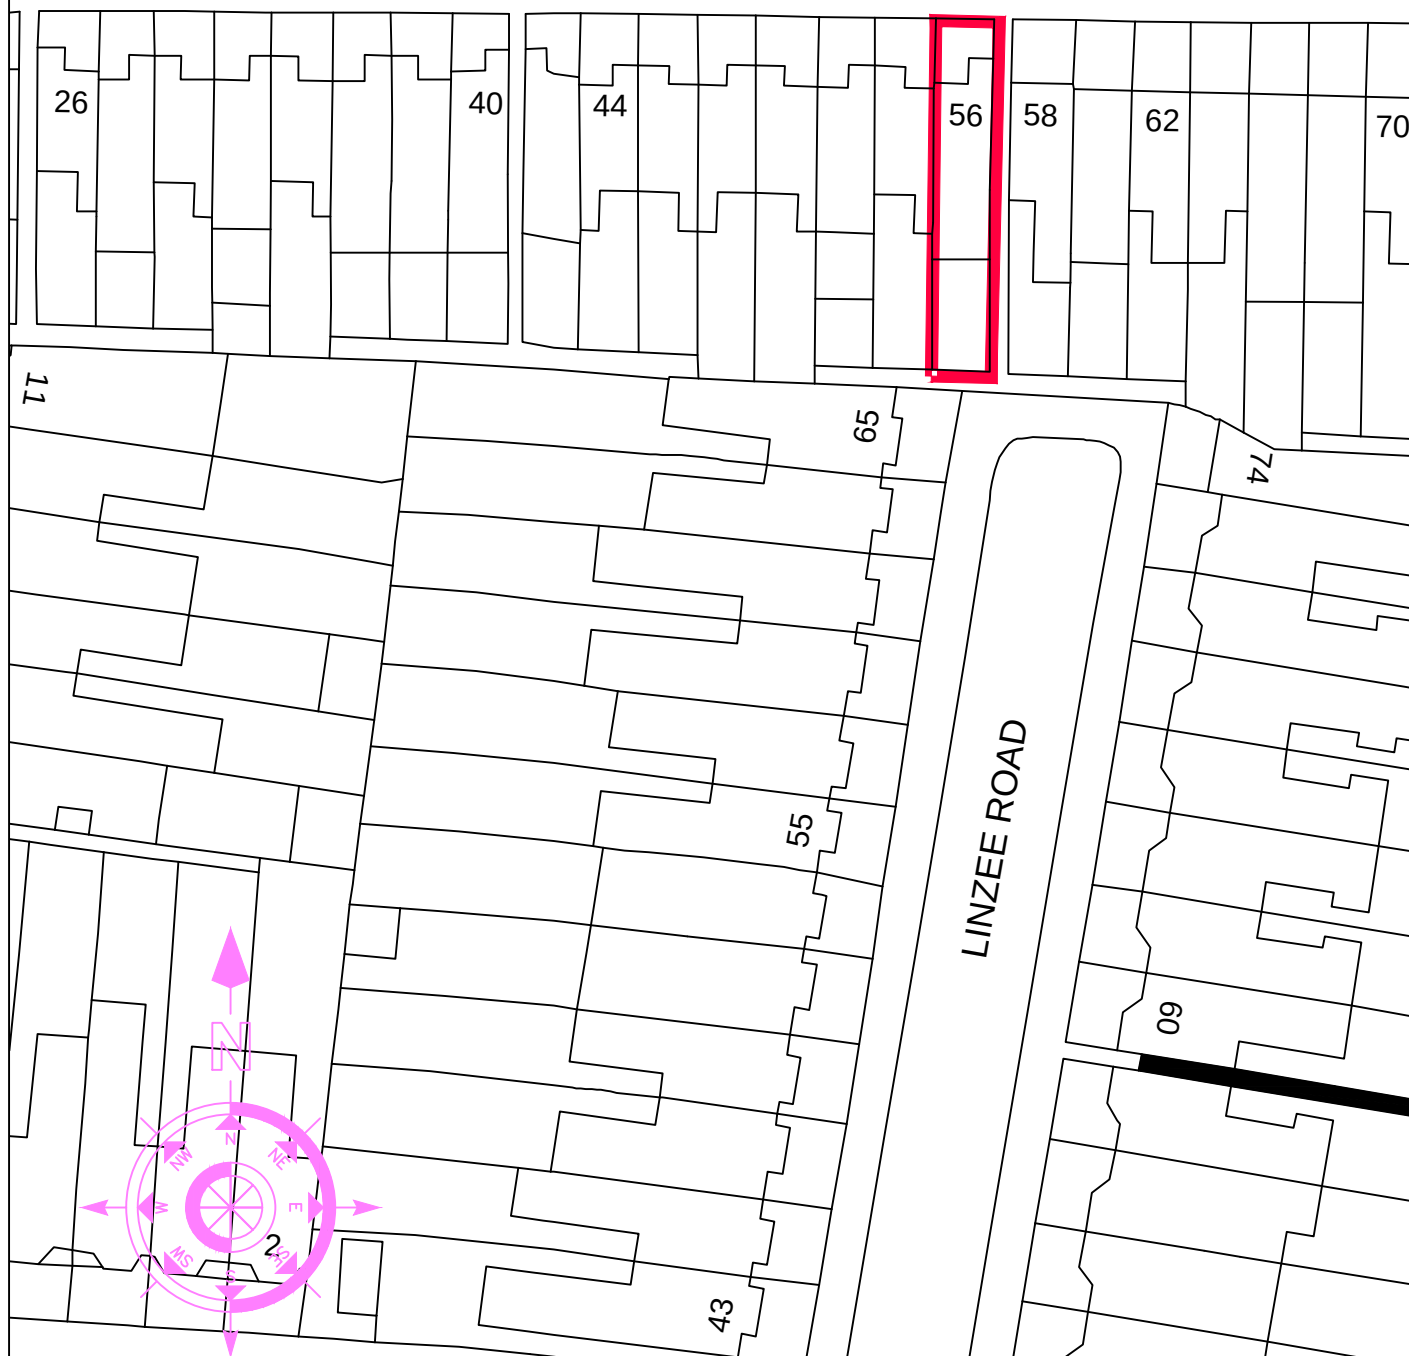

LOCATION PLAN
Scale 1/500



SCALE BAR @ 1:500

PLANNING - 25/10/2022

BRYAN CONNOR ASSOCIATES LIMITED
DESIGN & PLANNING CONSULTANTS

2 TREGARON AVENUE, LONDON. N8 9EY Tel: 020 8340 9294 Mob: 07958 738247

Email: bryan.connor@outlook.com

THIS DRAWING IS THE PROPERTY OF BRYAN CONNOR ASSOCIATES LTD AND MAY NOT BE REPRODUCED WITHOUT WRITTEN CONSENT

PROJECT: 56 Beechwood Road London N8 7NG**CLIENT:** Paul Schleicher & Charlotte Akeroyd**DESCRIPTION:** Block Plan

DRAWING No. SK 02

SCALE. 1:1250

REVISION. -

DATE. 25/10/2022

NO DIMENSIONS TO BE SCALED FROM THIS DRAWING.