
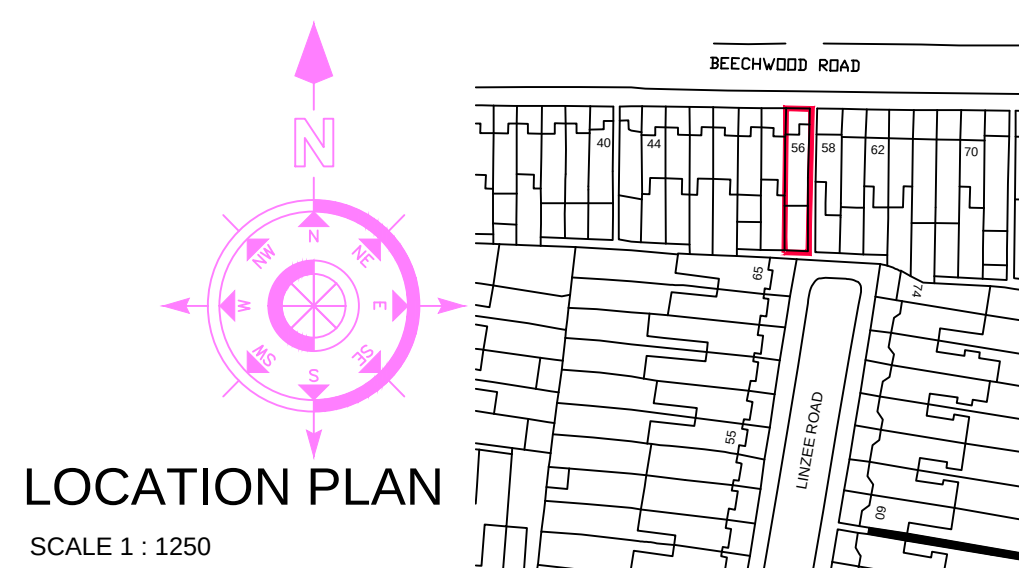
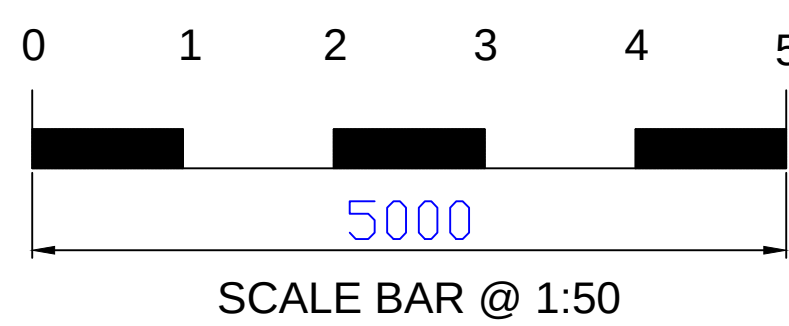
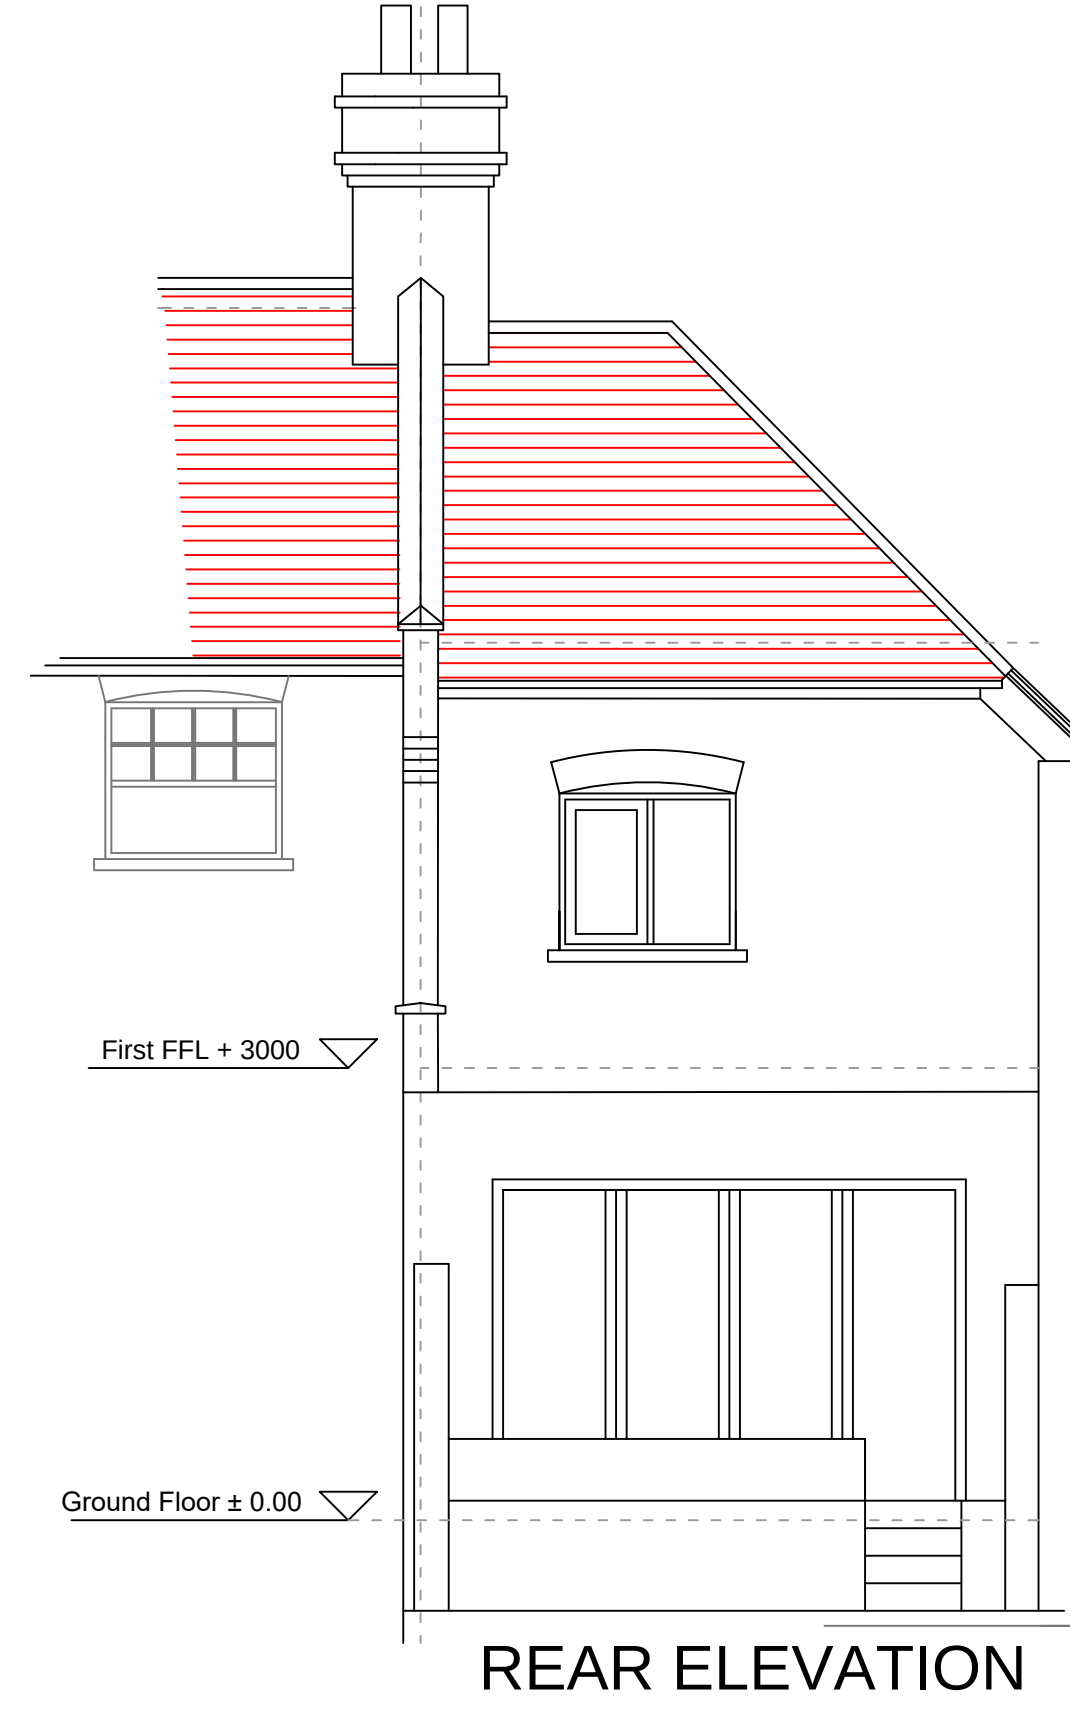
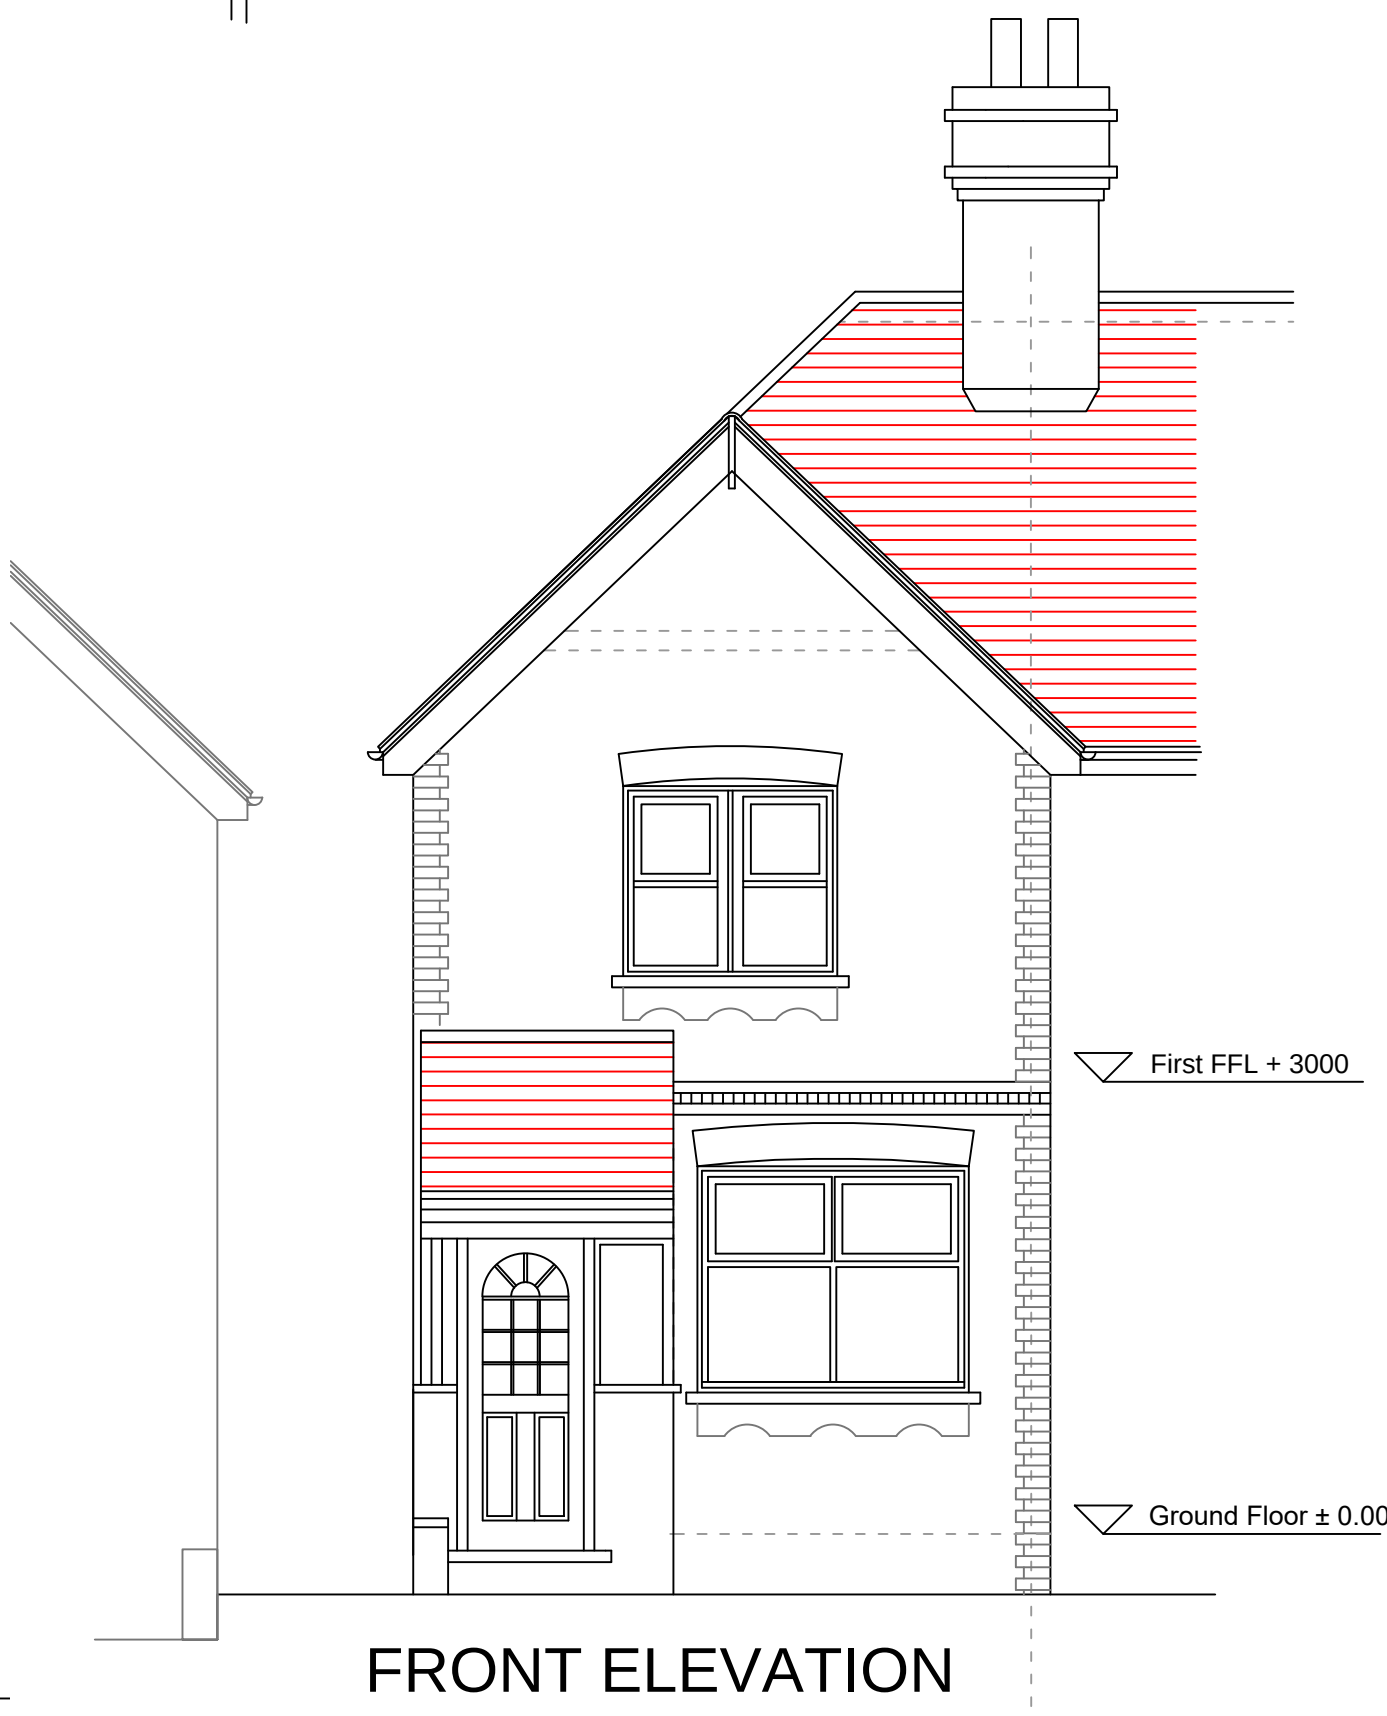
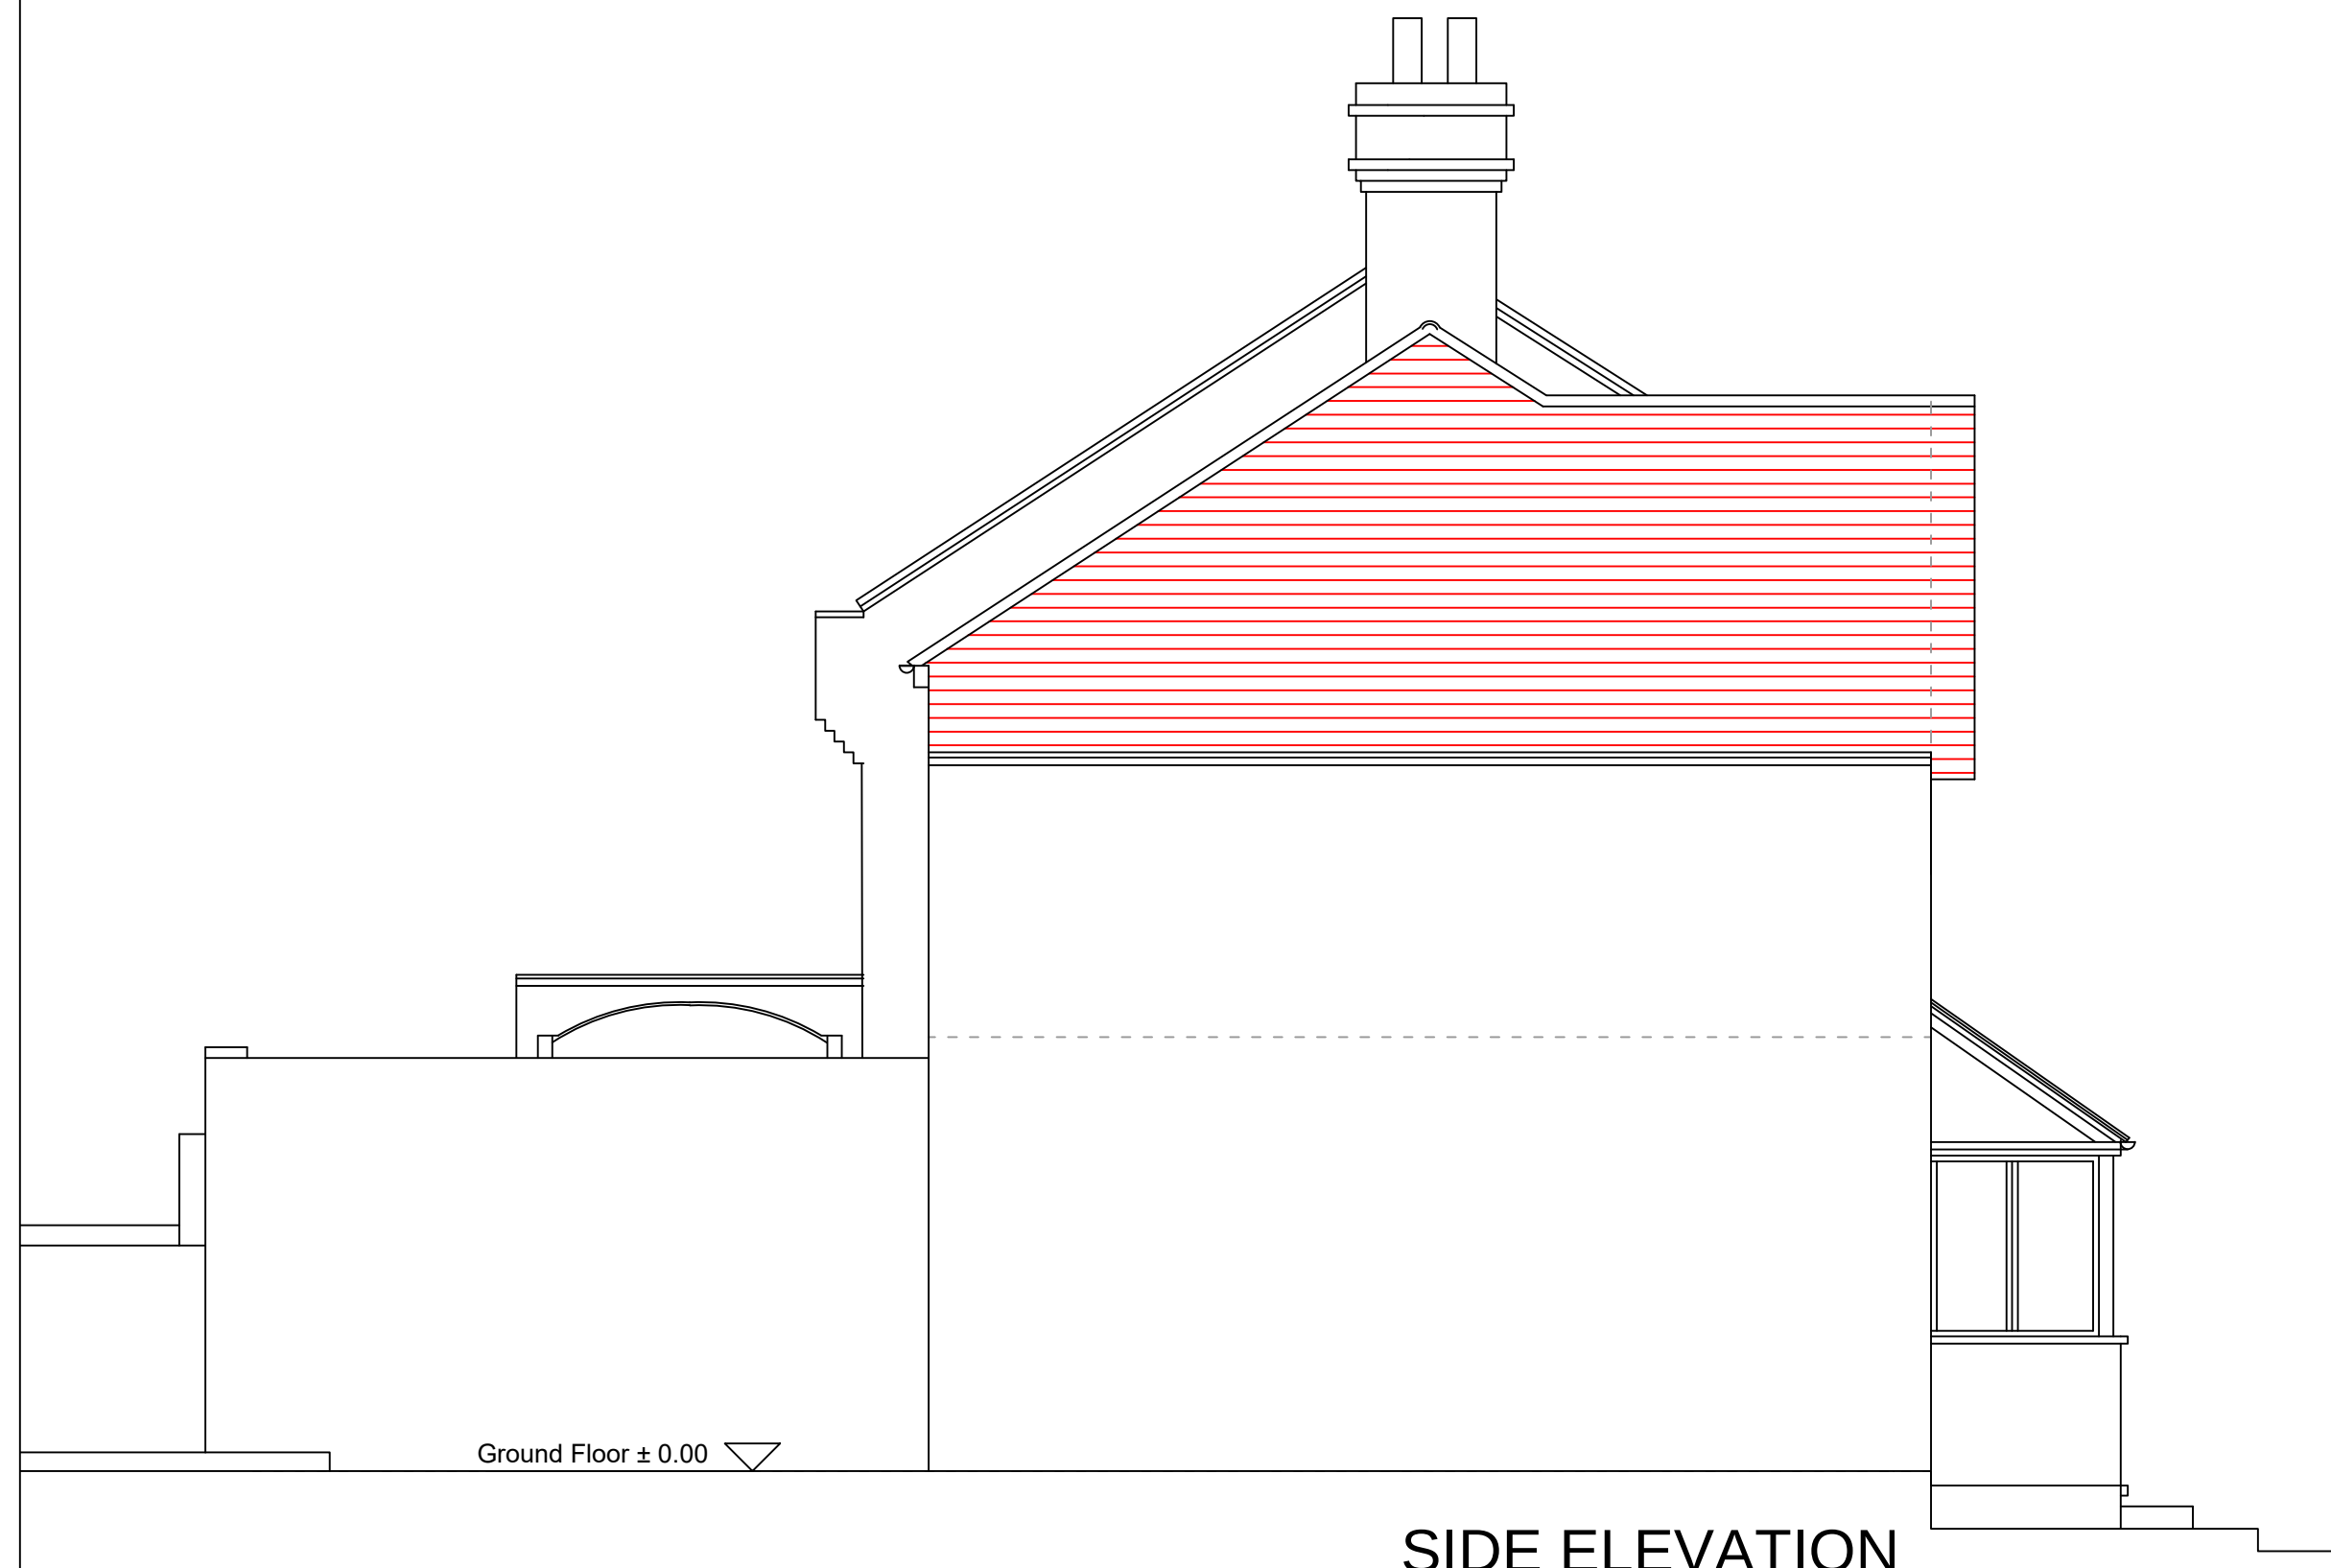
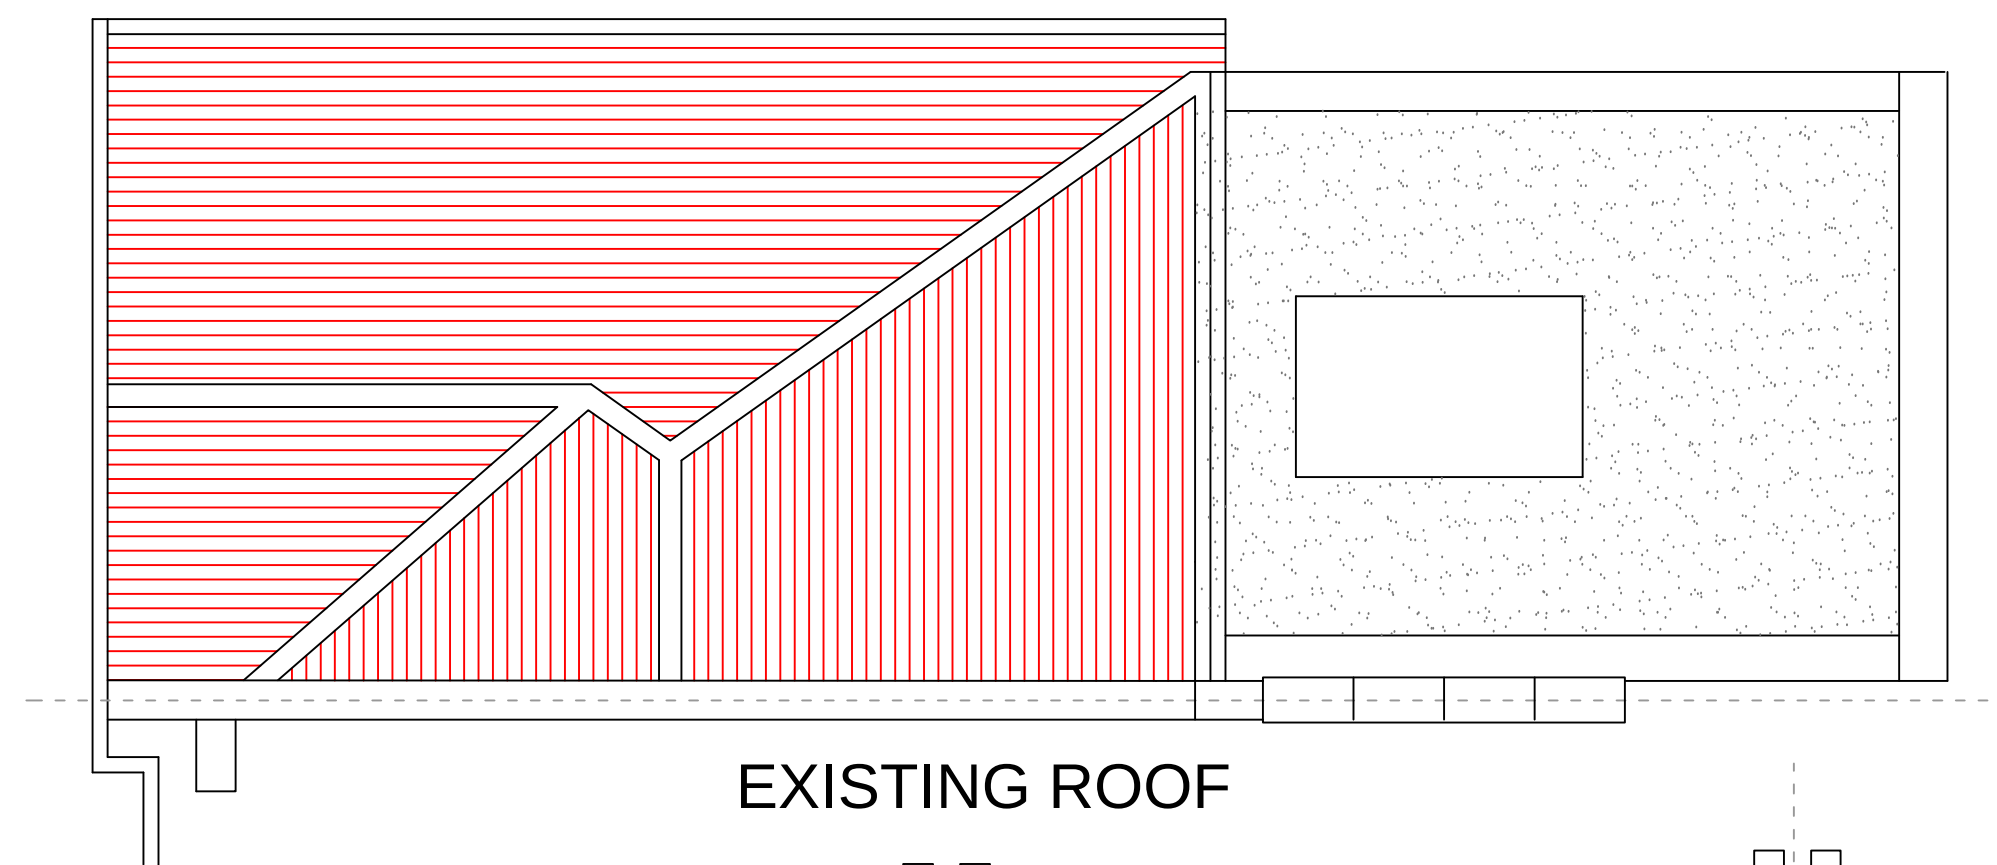
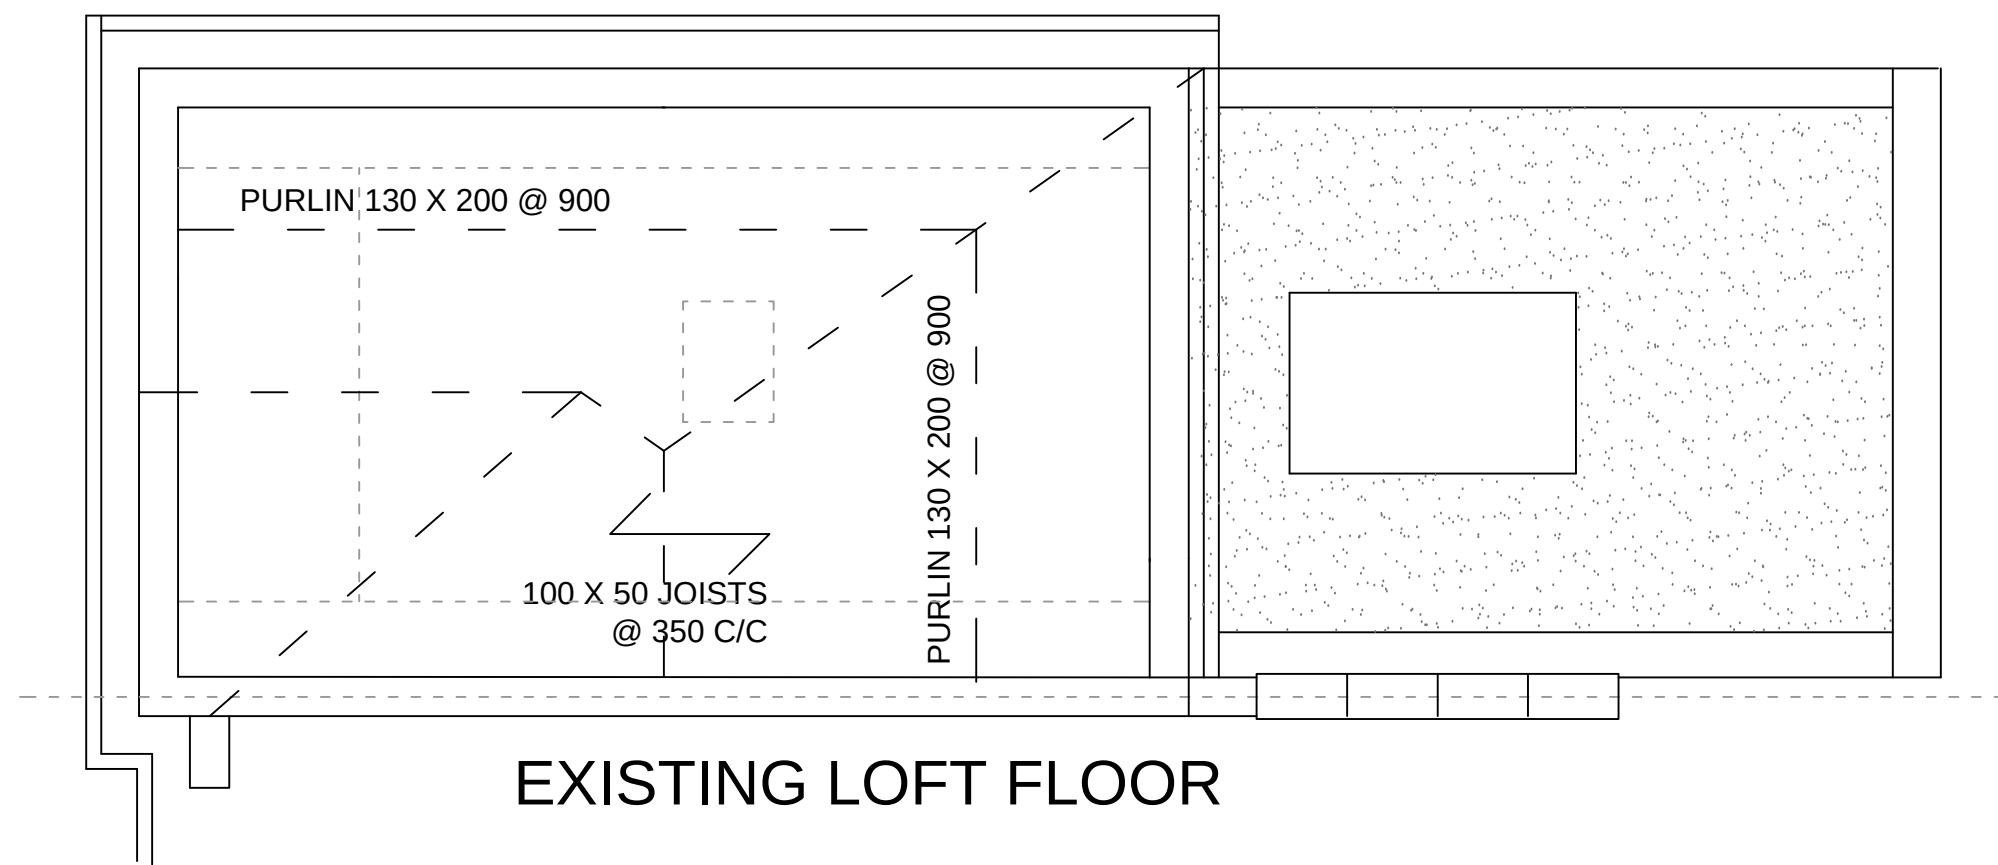
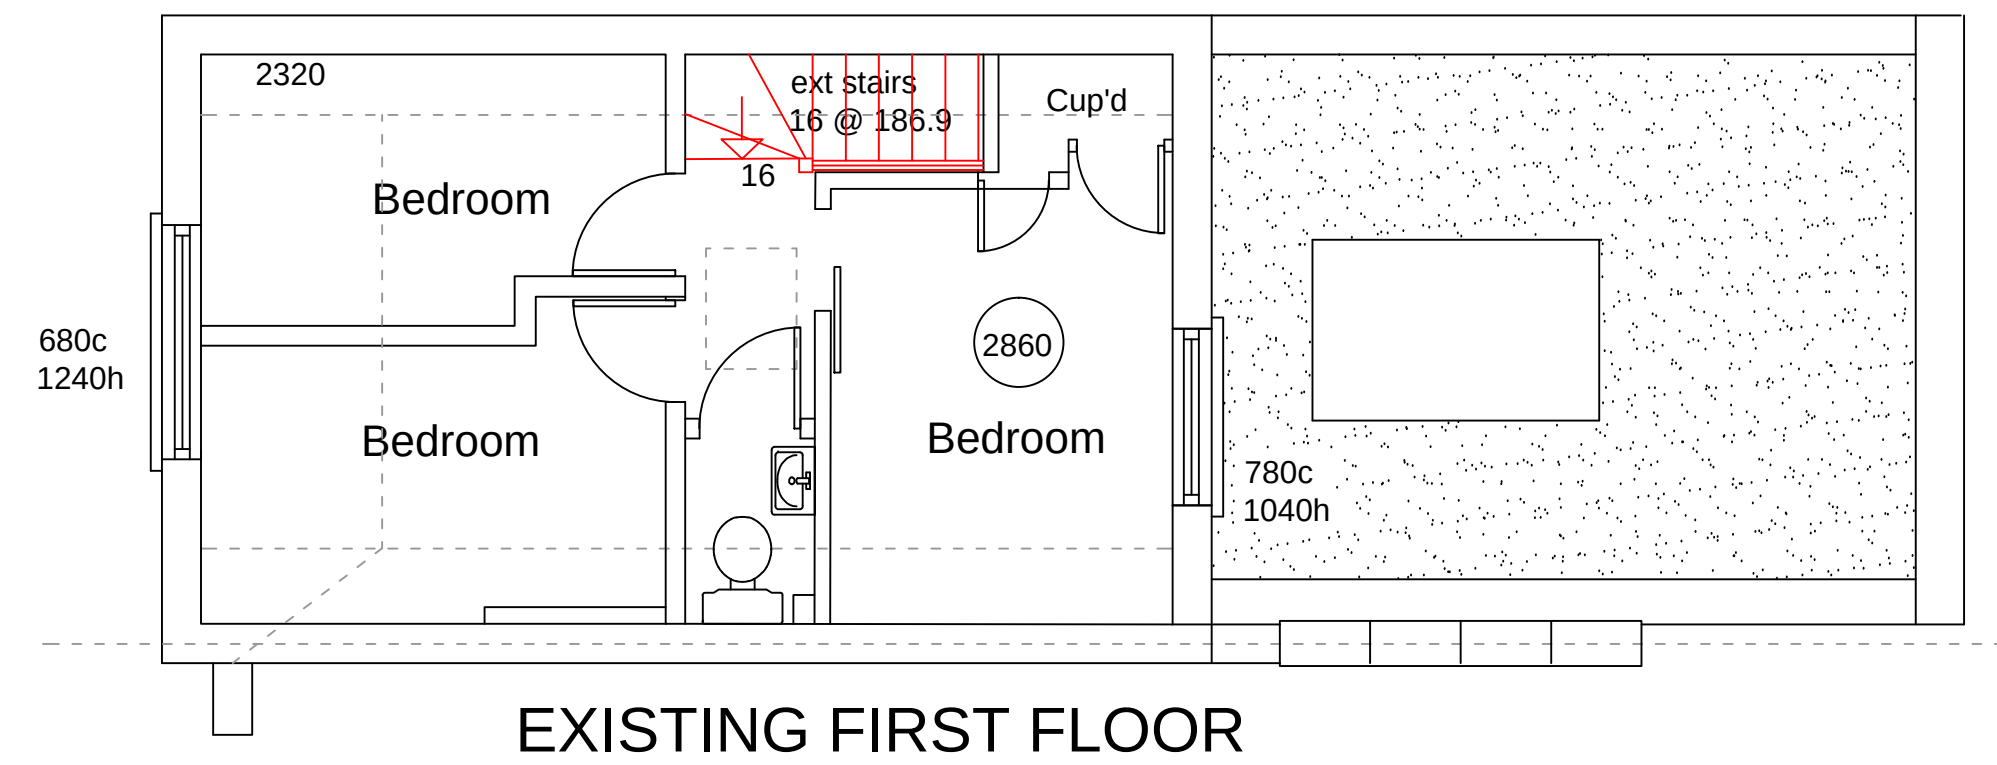


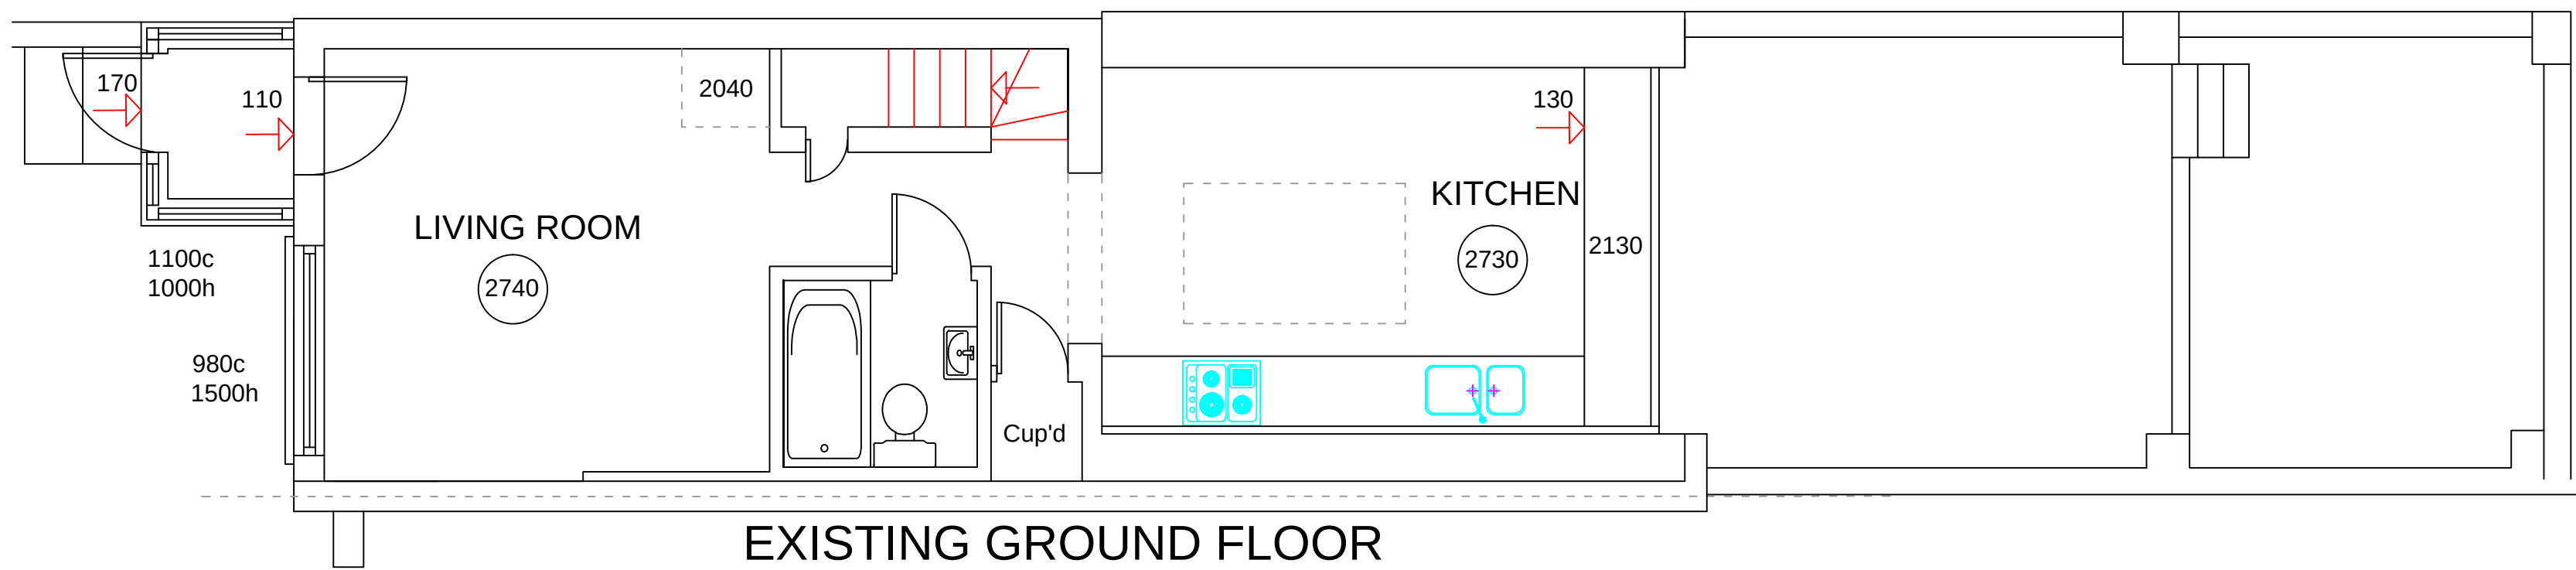

BCA
BRYAN CONNOR ASSOCIATES LIMITED
DESIGN & PLANNING CONSULTANTS
12 CHRISTCHURCH ROAD, LONDON, N8 9QL Tel: 020 8340 9294 Fax: 020 8348 6783
Email: bryan@bca.demon.co.uk
THIS DRAWING IS THE PROPERTY OF BRYAN CONNOR ASSOCIATES LTD AND MAY NOT BE REPRODUCED WITHOUT WRITTEN CONSENT

REVISION No.		REVISION NOTES	DATE
1		PROJECT: 56 BEECHWOOD ROAD LONDON N8 7NG	
2		CLIENT: PAUL SCHLEICHER & CHARLOTTE AKEROYD	
3		DESCRIPTION: EXISTING PLANS & ELEVATIONS	
DRAWING No.		2218 - 01	SCALE. 1:50 @ A1
REVISION.		-	DATE. 14/09/2022