



The Copyright of this drawing remains with Fulkers Bailey Russell and is not to be reproduced without written approval. Dimensions are not to be scaled from this drawing. The Contractor is to check all dimensions on site and report any discrepancies to the Contract Administrator. This drawing is to be read in conjunction with all other standard documentation.

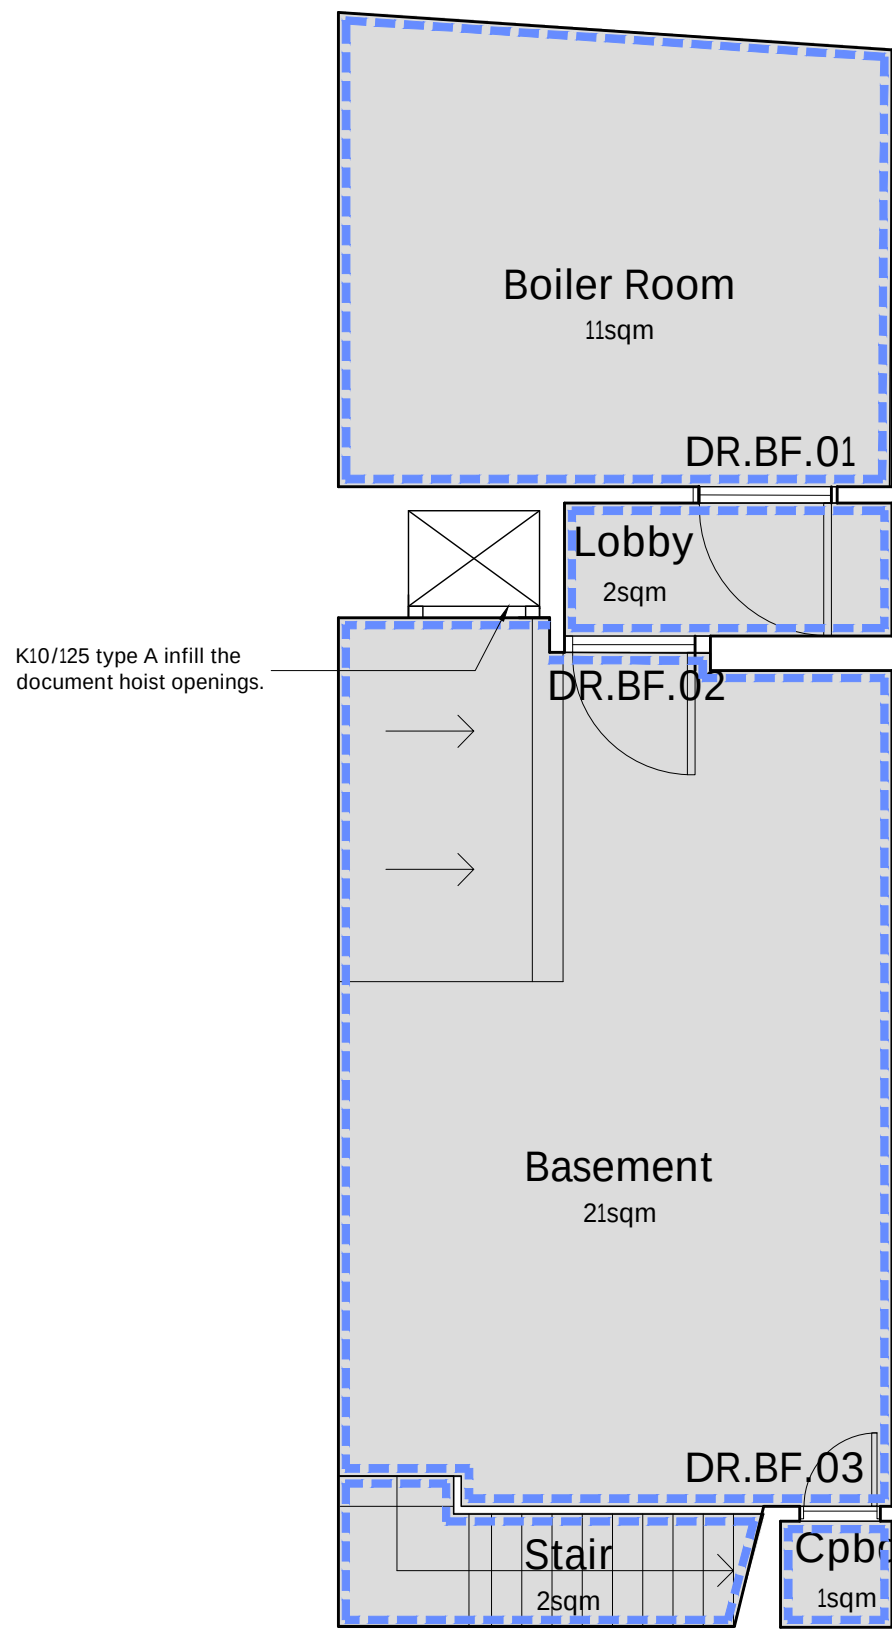


Basement
Floor and Wall Finishes 1:50

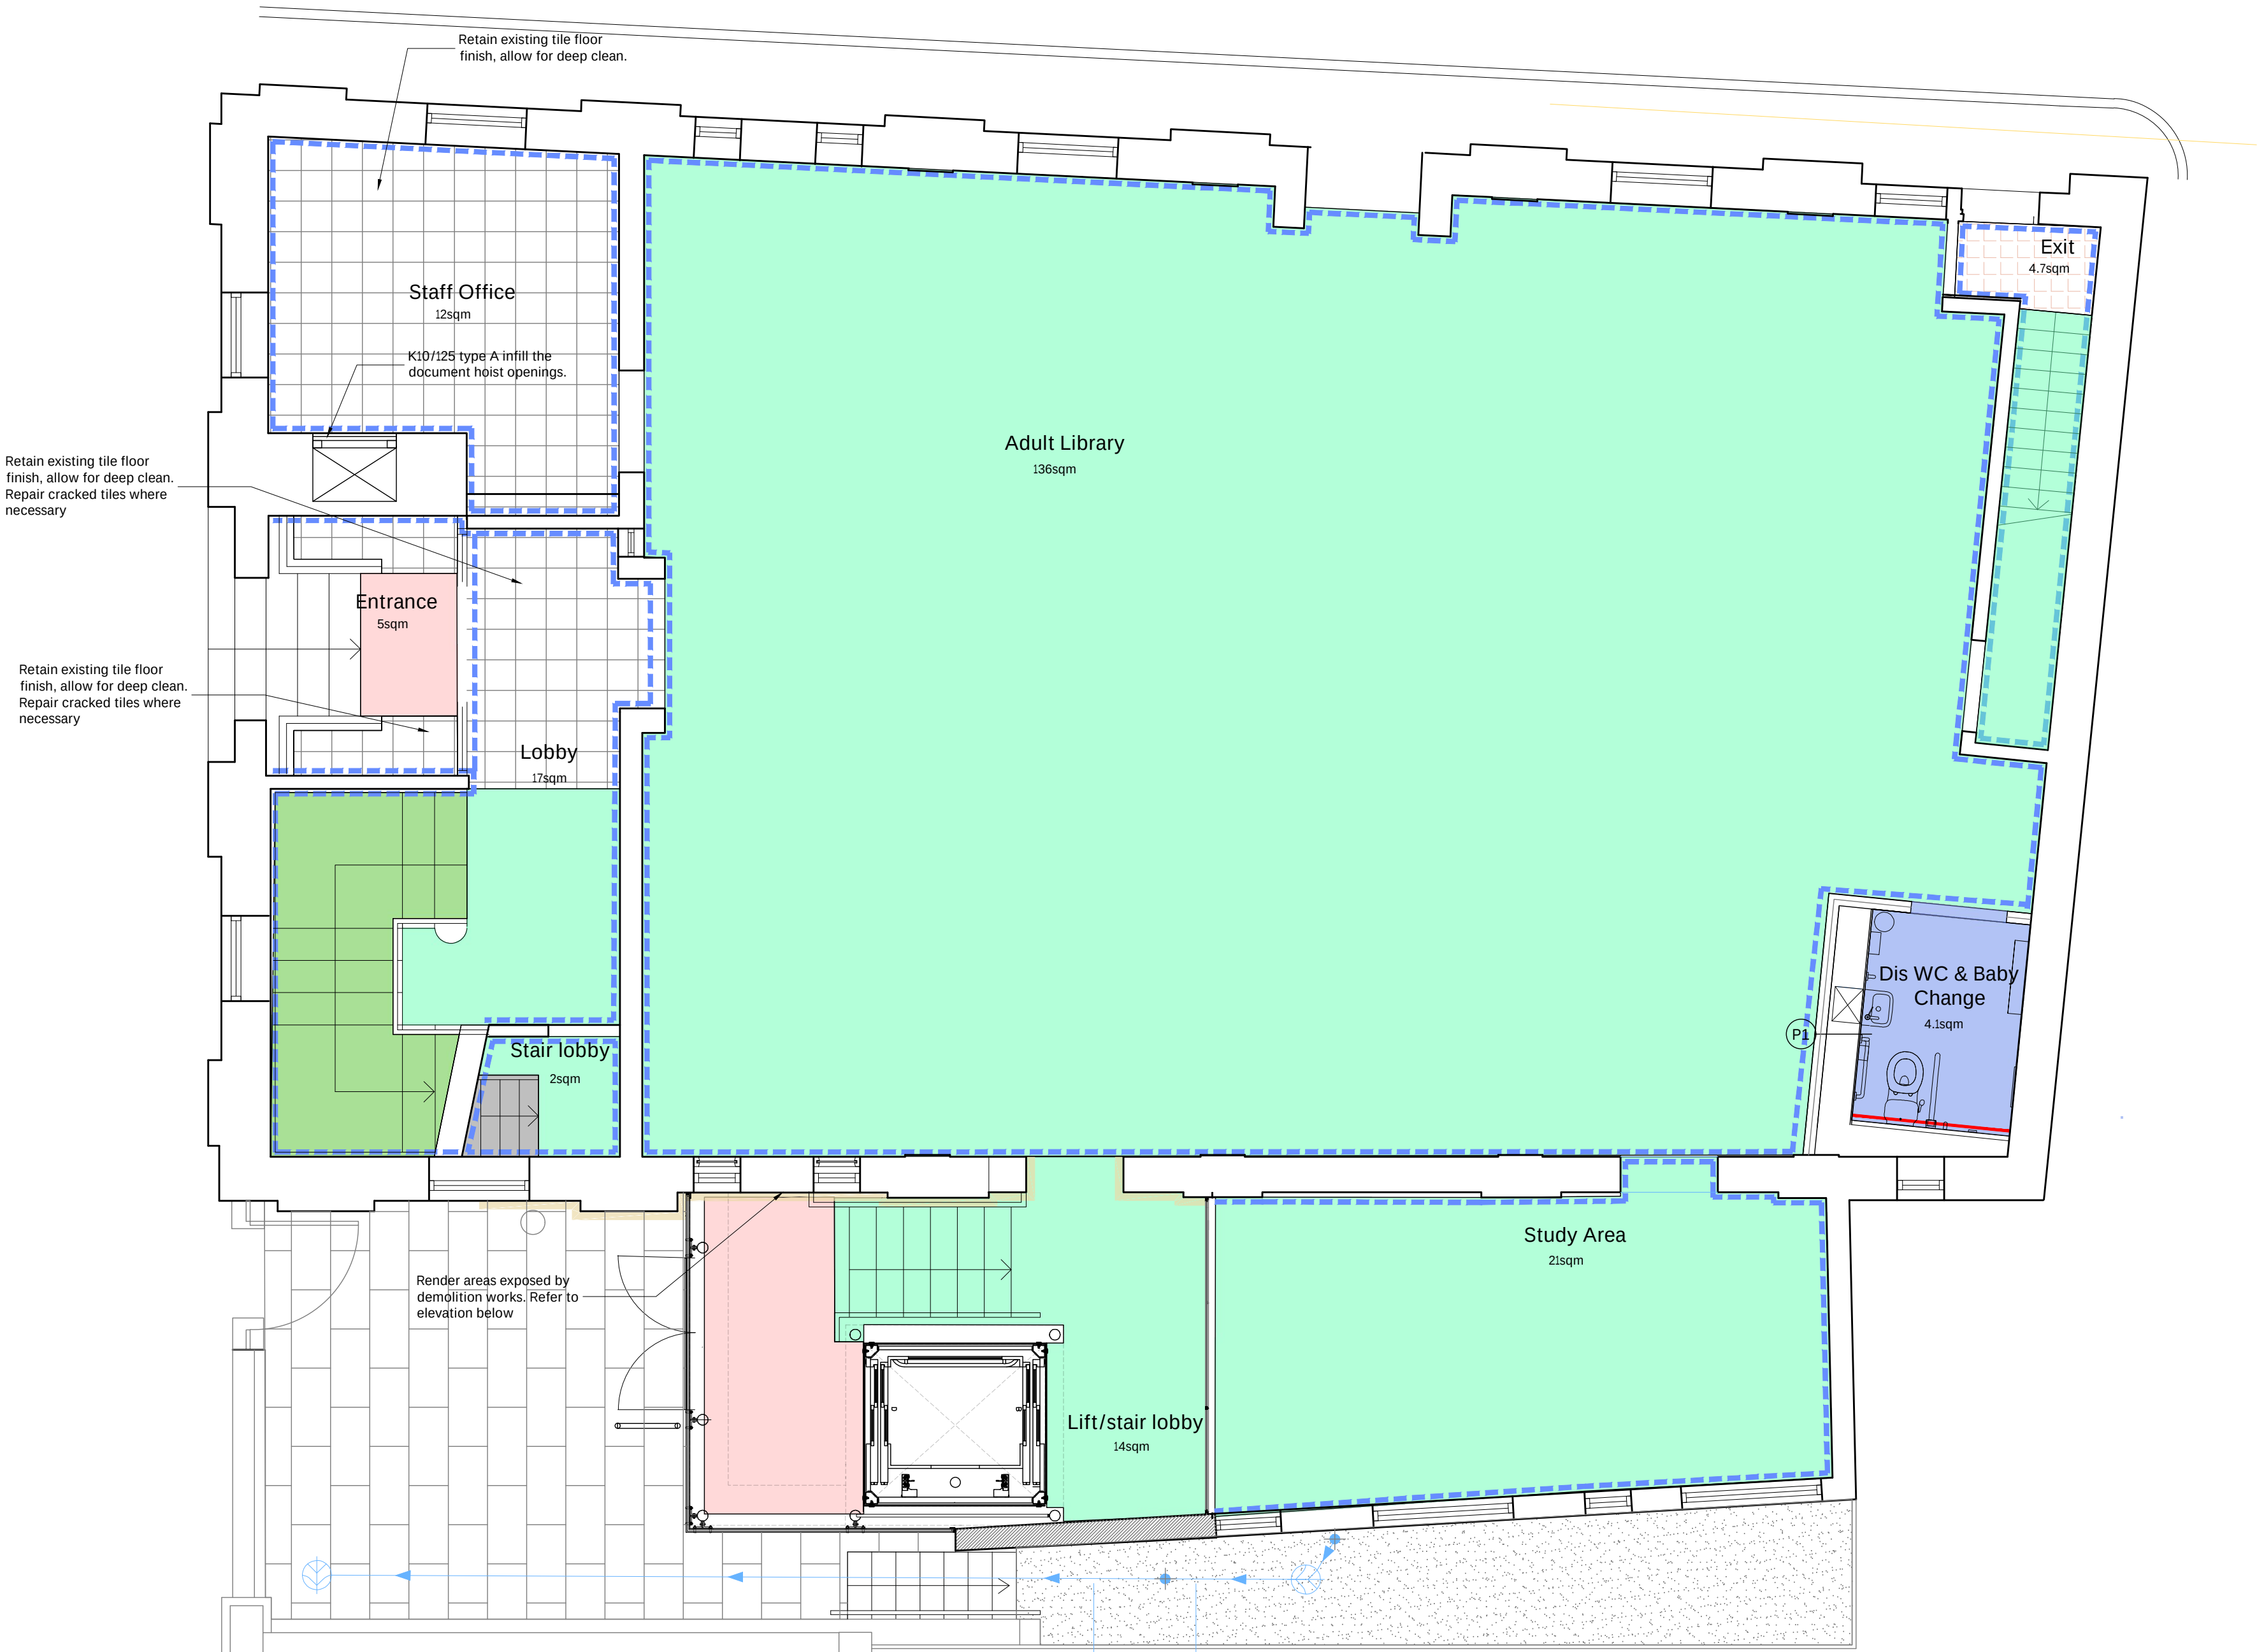

Ground Floor
Floor and Wall Finishes 1:50

- Key
- Retained concrete floor finish
 - Retained existing tile floor finish
 - Anti-slip vinyl to WCs, kitchens, Wet areas
Skirting: uPVC coved skirting
 - Anti-slip vinyl wood effect to Adult library
with integral coved skirting
 - New entrance matting
 - Anti-slip vinyl runner with stairs nosing
 - P1 New partition
 - New IPS panel to clause
 - Walls and joinery: Prepare and redecorate
all previously painted walls
 - Render areas exposed by demolition
works. Retain & reinstate old bricks
as necessary for remedial repairs to
wall.
 - Retained Parquet flooring to be repaired
and varnished

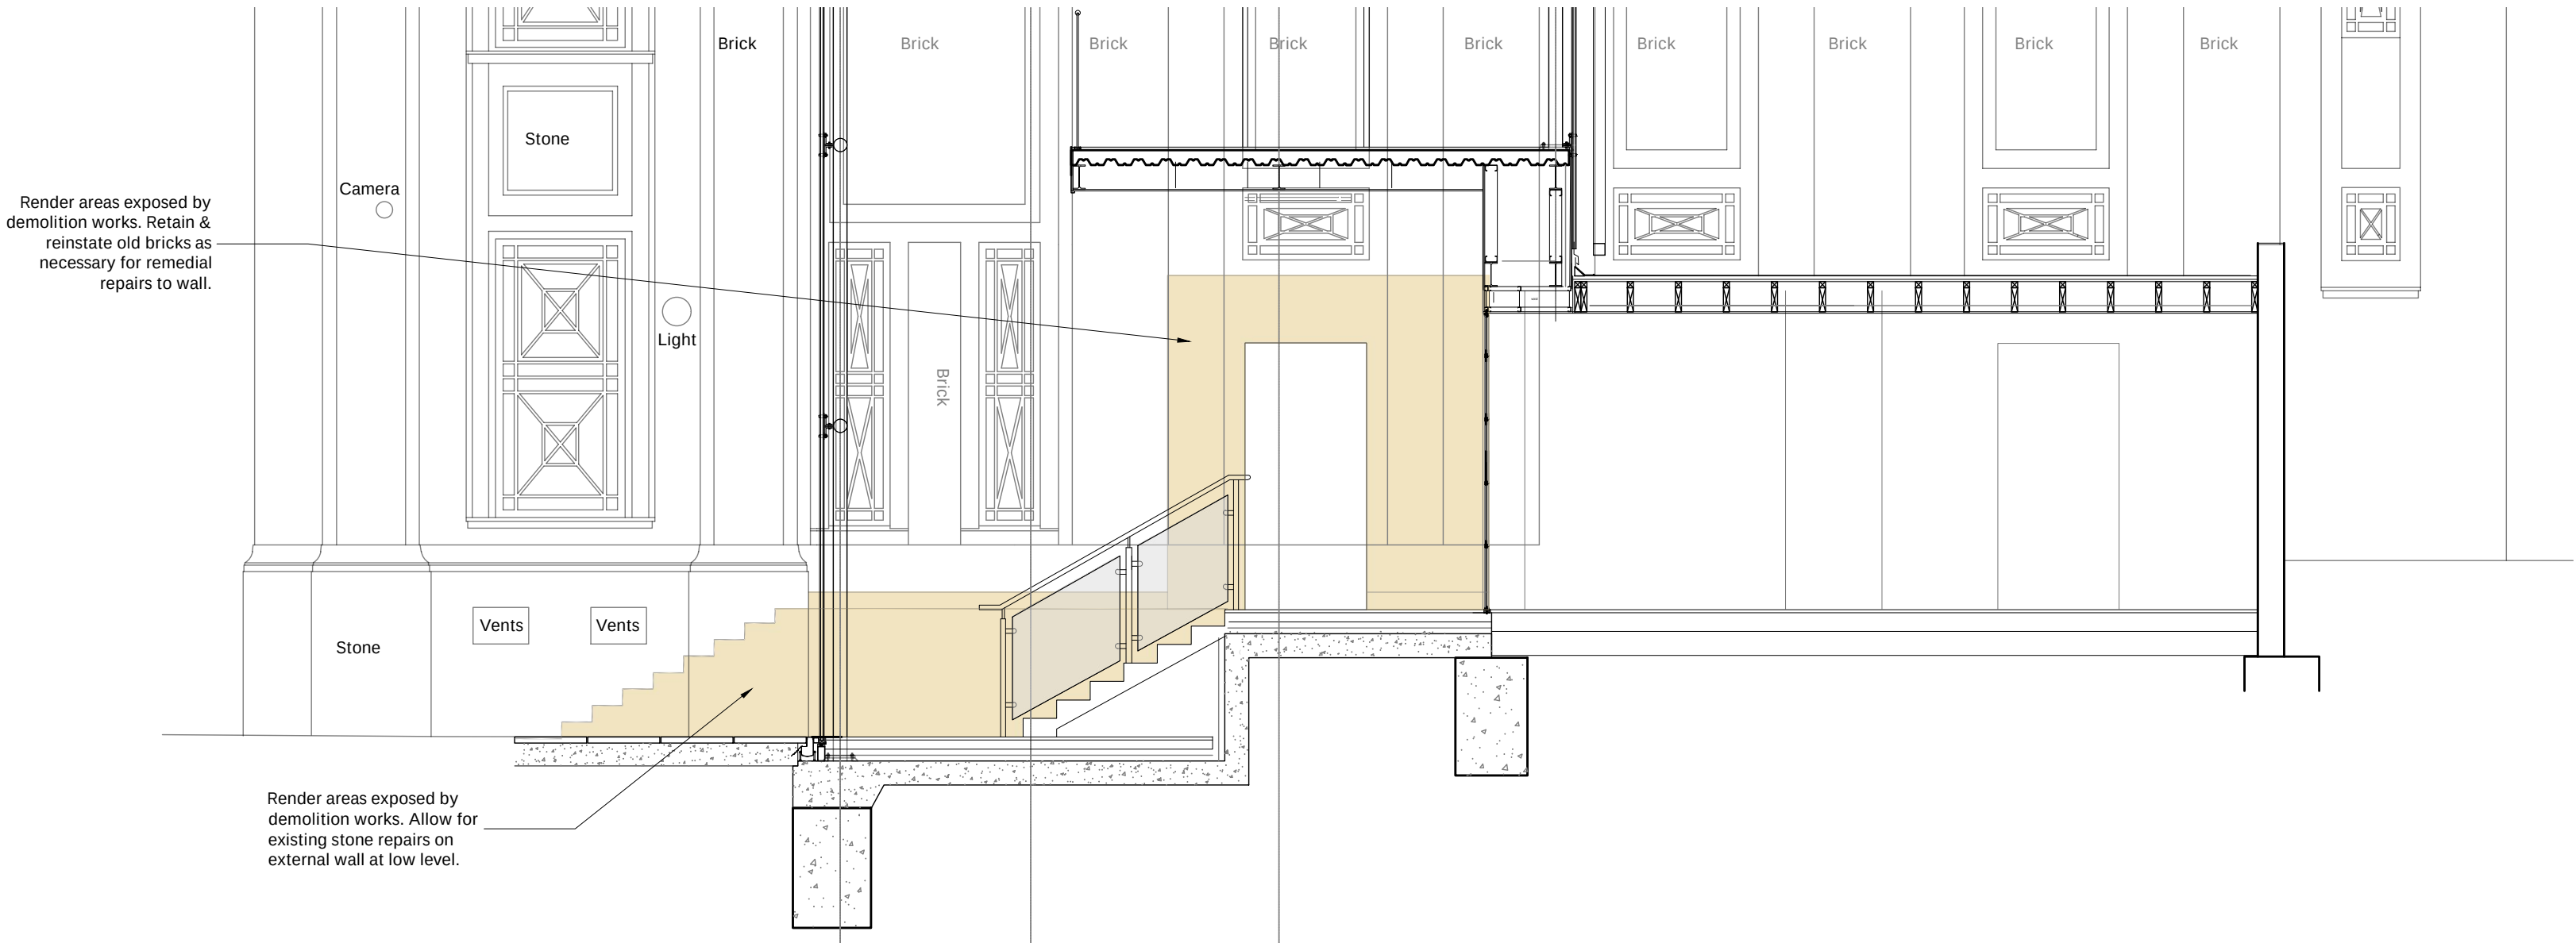

Part Section BB
Floor and Wall Finishes 1:50

P02	Issued for Tender	14/10/22	SP
P01	Issued for Tender	30/09/22	SP
rev.	description	date	chkd.
client :			
London Borough of Haringey			
project :			
Library Enhancement Works Muswell Hill Library Queen's Av, Muswell Hill. London. N10 3PF			
drawing title :			
Basement and Ground Floor Wall and Floor Finishes As Proposed			
FulkersBaileyRussell			
london brighton bristol leeds reading manchester info@fulkers.co.uk // www.fulkers.co.uk // 020 3735 5792			
drawn: GD	chkd: AK	date: Aug 2022	
proj no : 21.3453		scale: 1:50@A1	
identifier :			
3453-FBR-A1-GF-DR-A-224			
status: D2 (Tender)			rev no: P02