


14 Coolhurst Road London N88EL

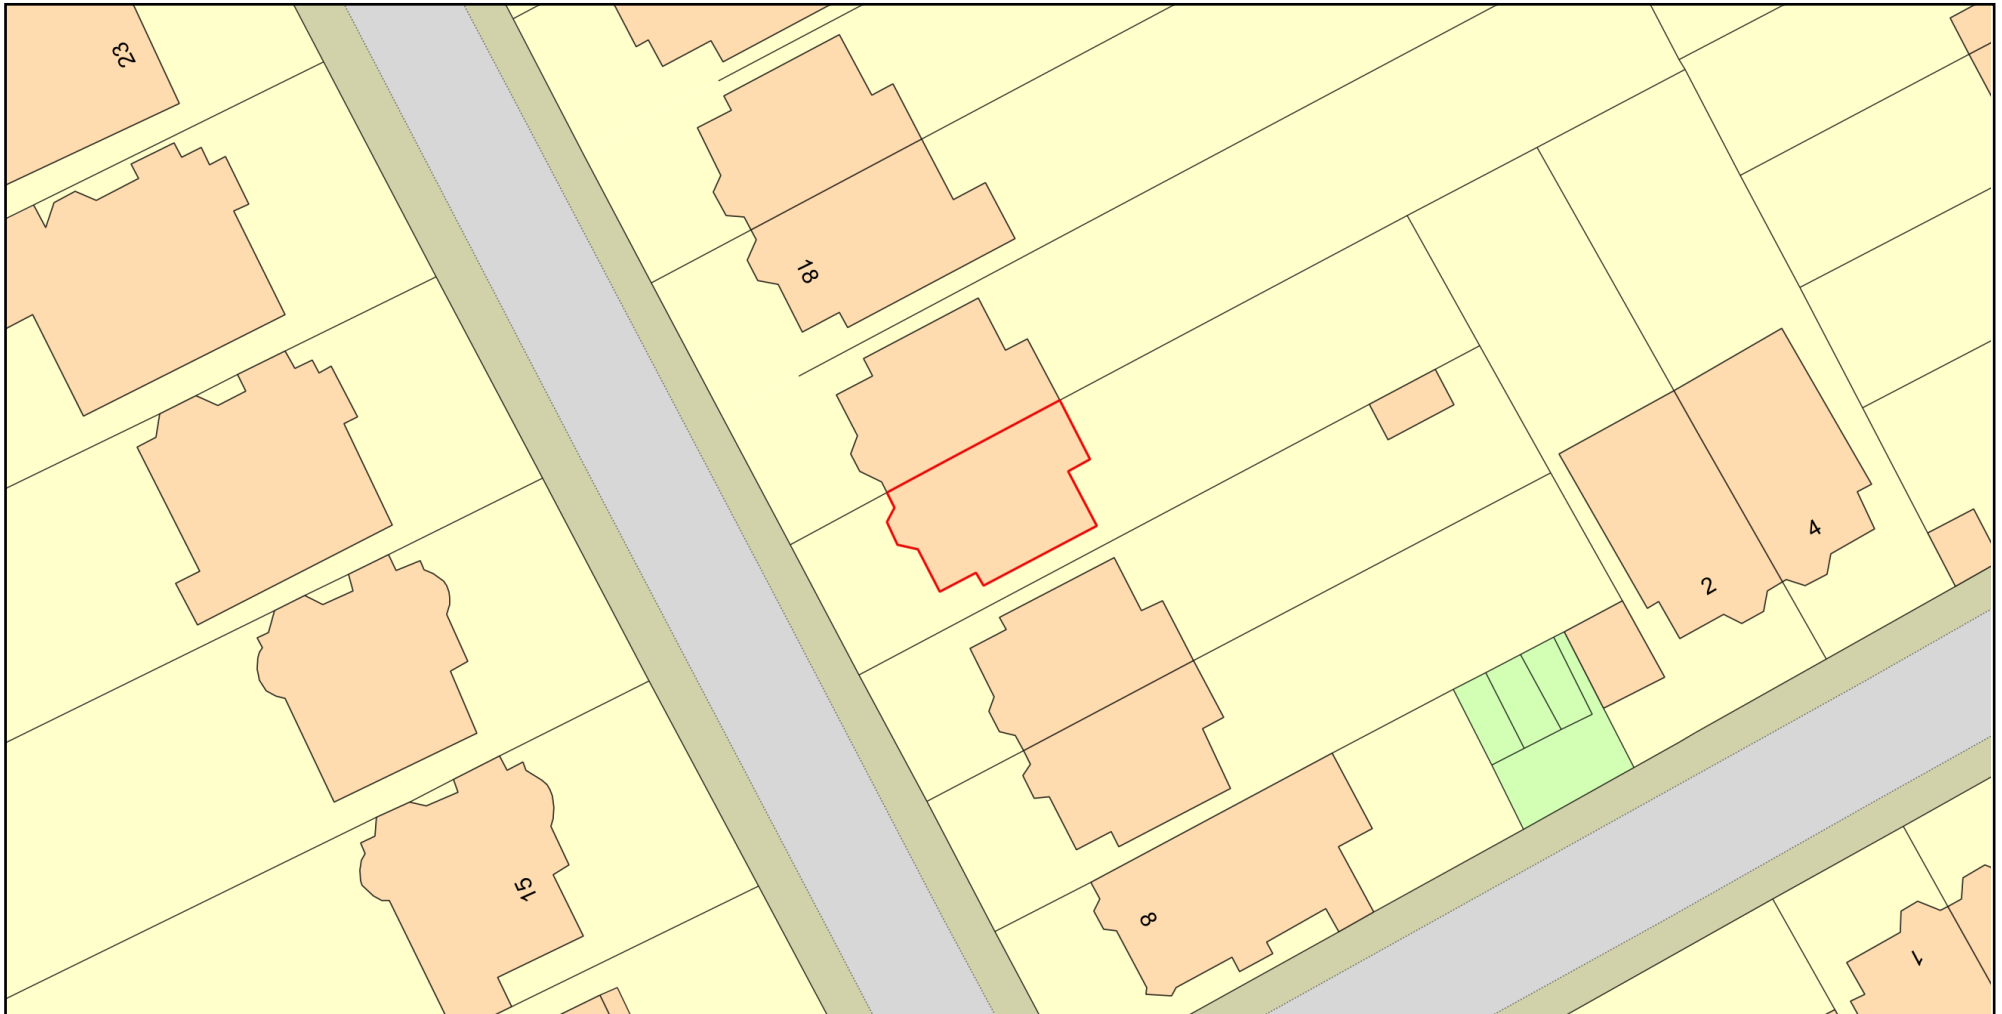

0 20
Metres



Plan Produced for: Planning Permission

Date Produced: 27 Oct 2022

Plan Reference Number: TQRQM22300225722452

Scale: 1:500 @ A4

© Crown copyright and database rights 2021 OS 100042766

