
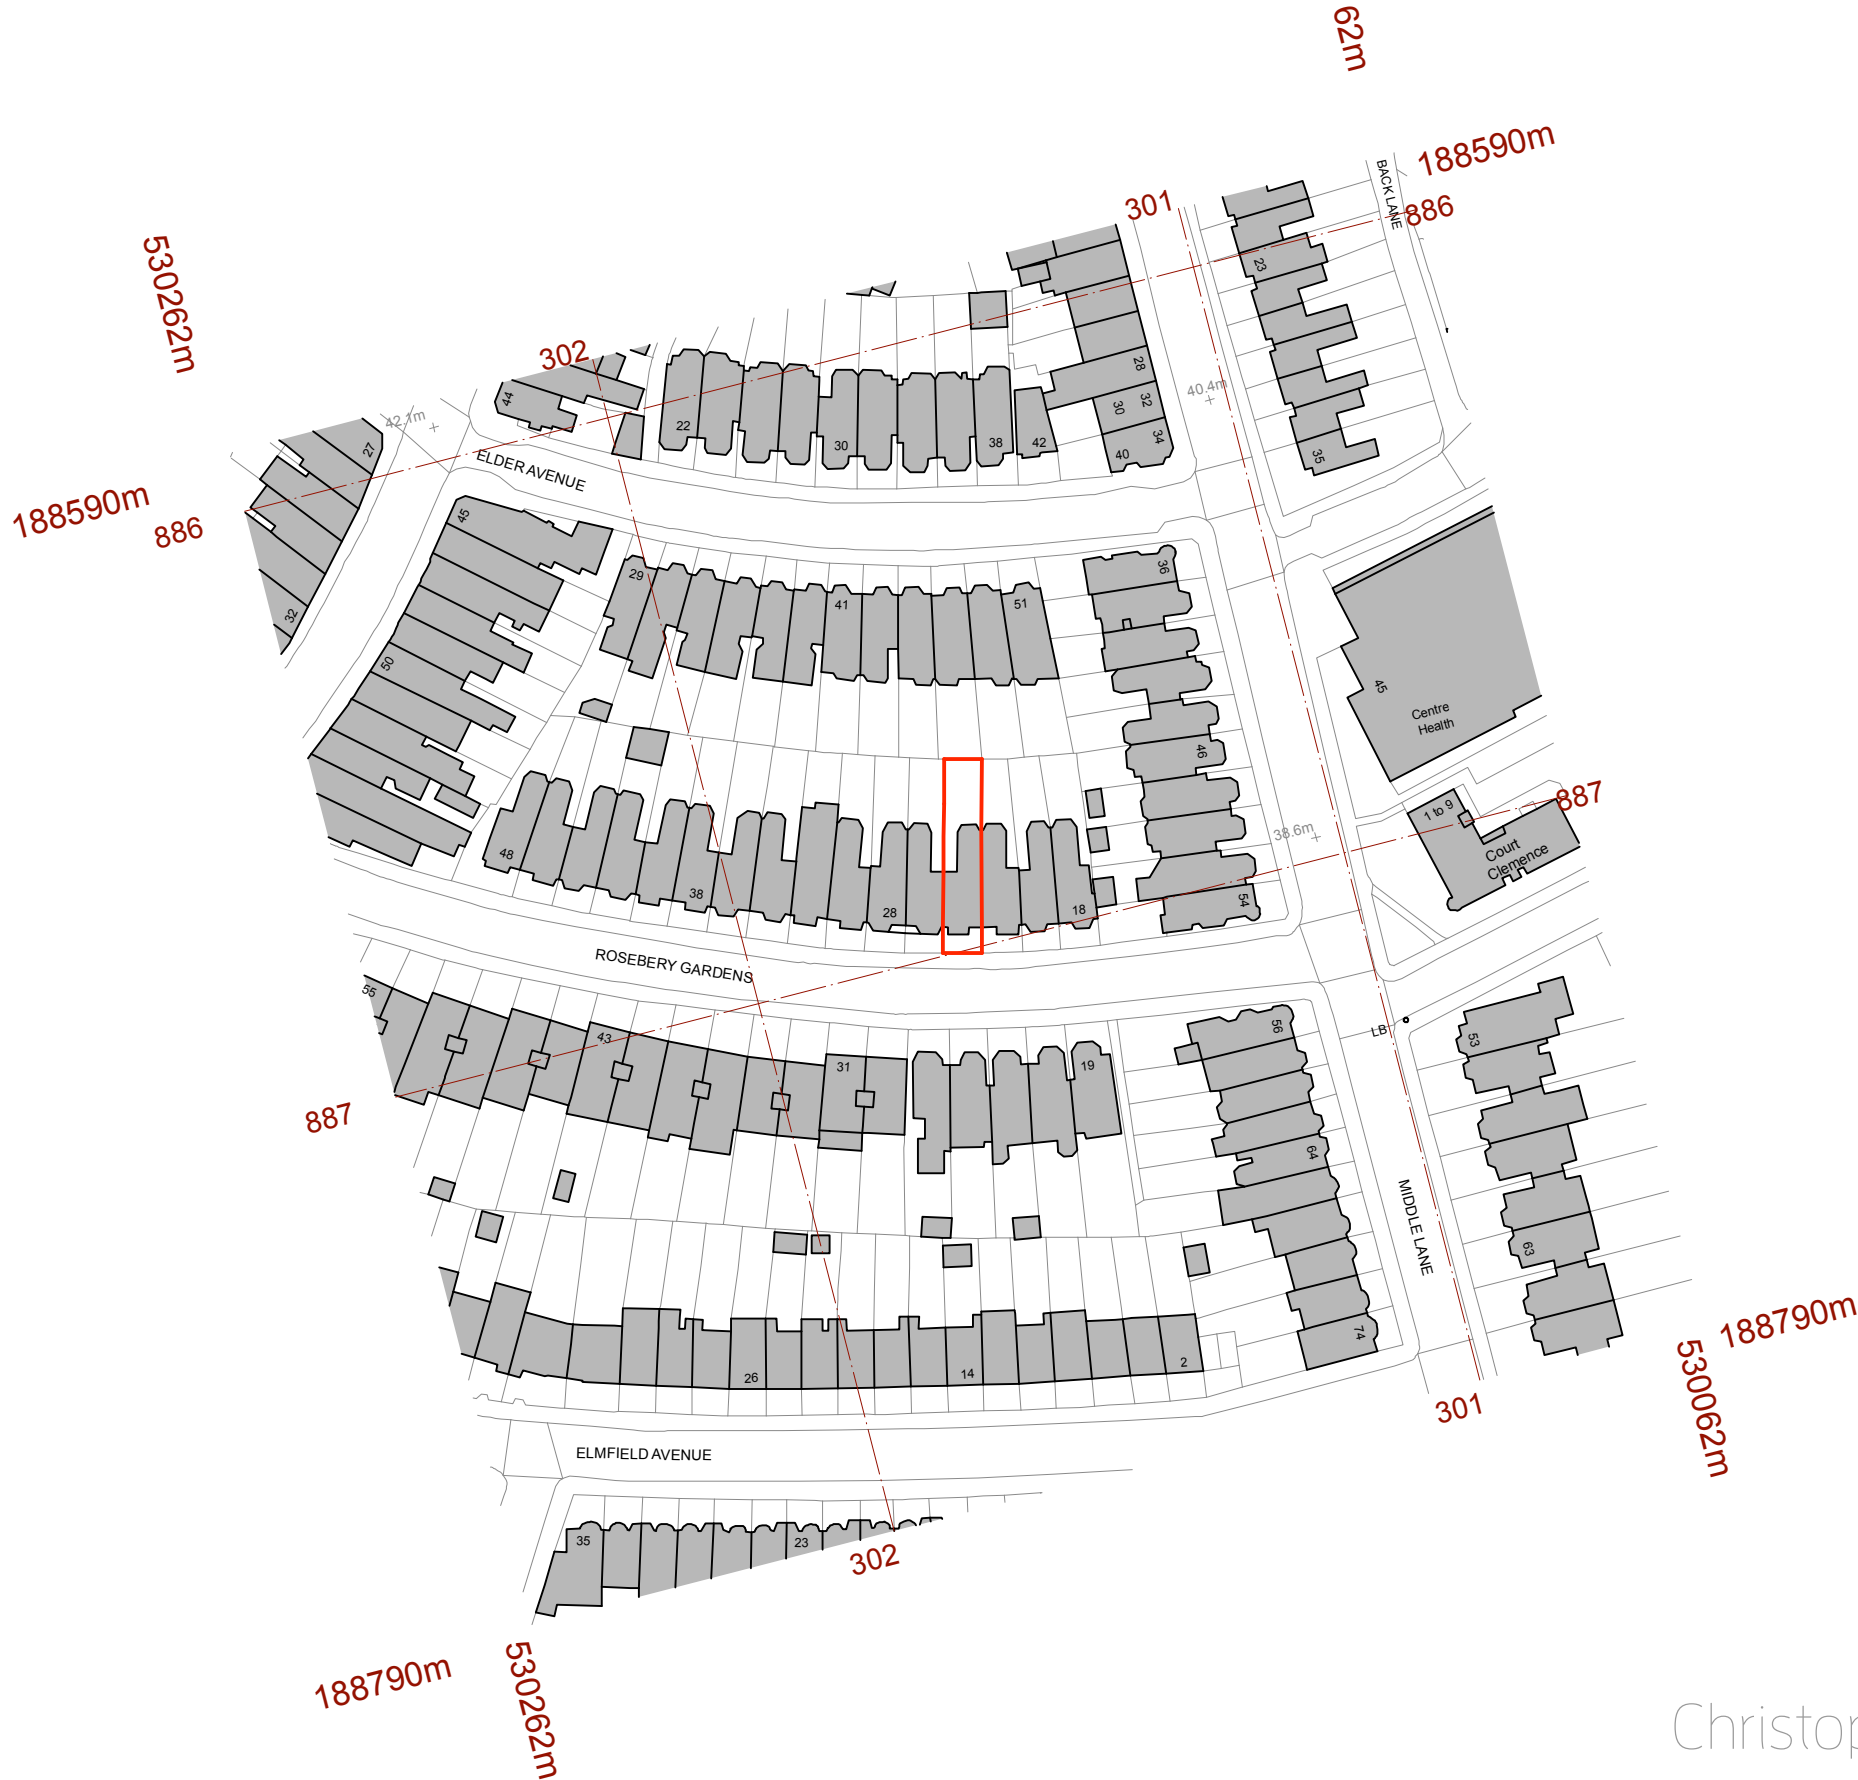
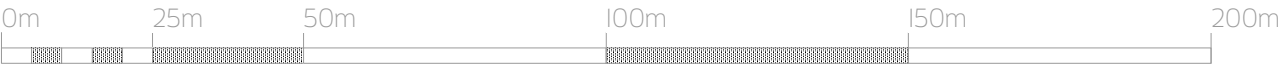


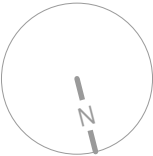

Christopher Tredway Architects

The Studio, 184 Colne Road, Twickenham, Middlesex TW2 6RE.
E Mail: office@christredway.co.uk Phone: +44 (0)20 7101 9336

24 Rosebery Gardens

Site: Lower Ground Floor, 24 Rosebery
Gardens, London N8 8SH.
Title: Site Location Plan
Date: 28/10/2022

Job No: 084
Drawing No: 084 / LP_01
Revision: /
Scale: 1:1250 @ 100% A3 L