

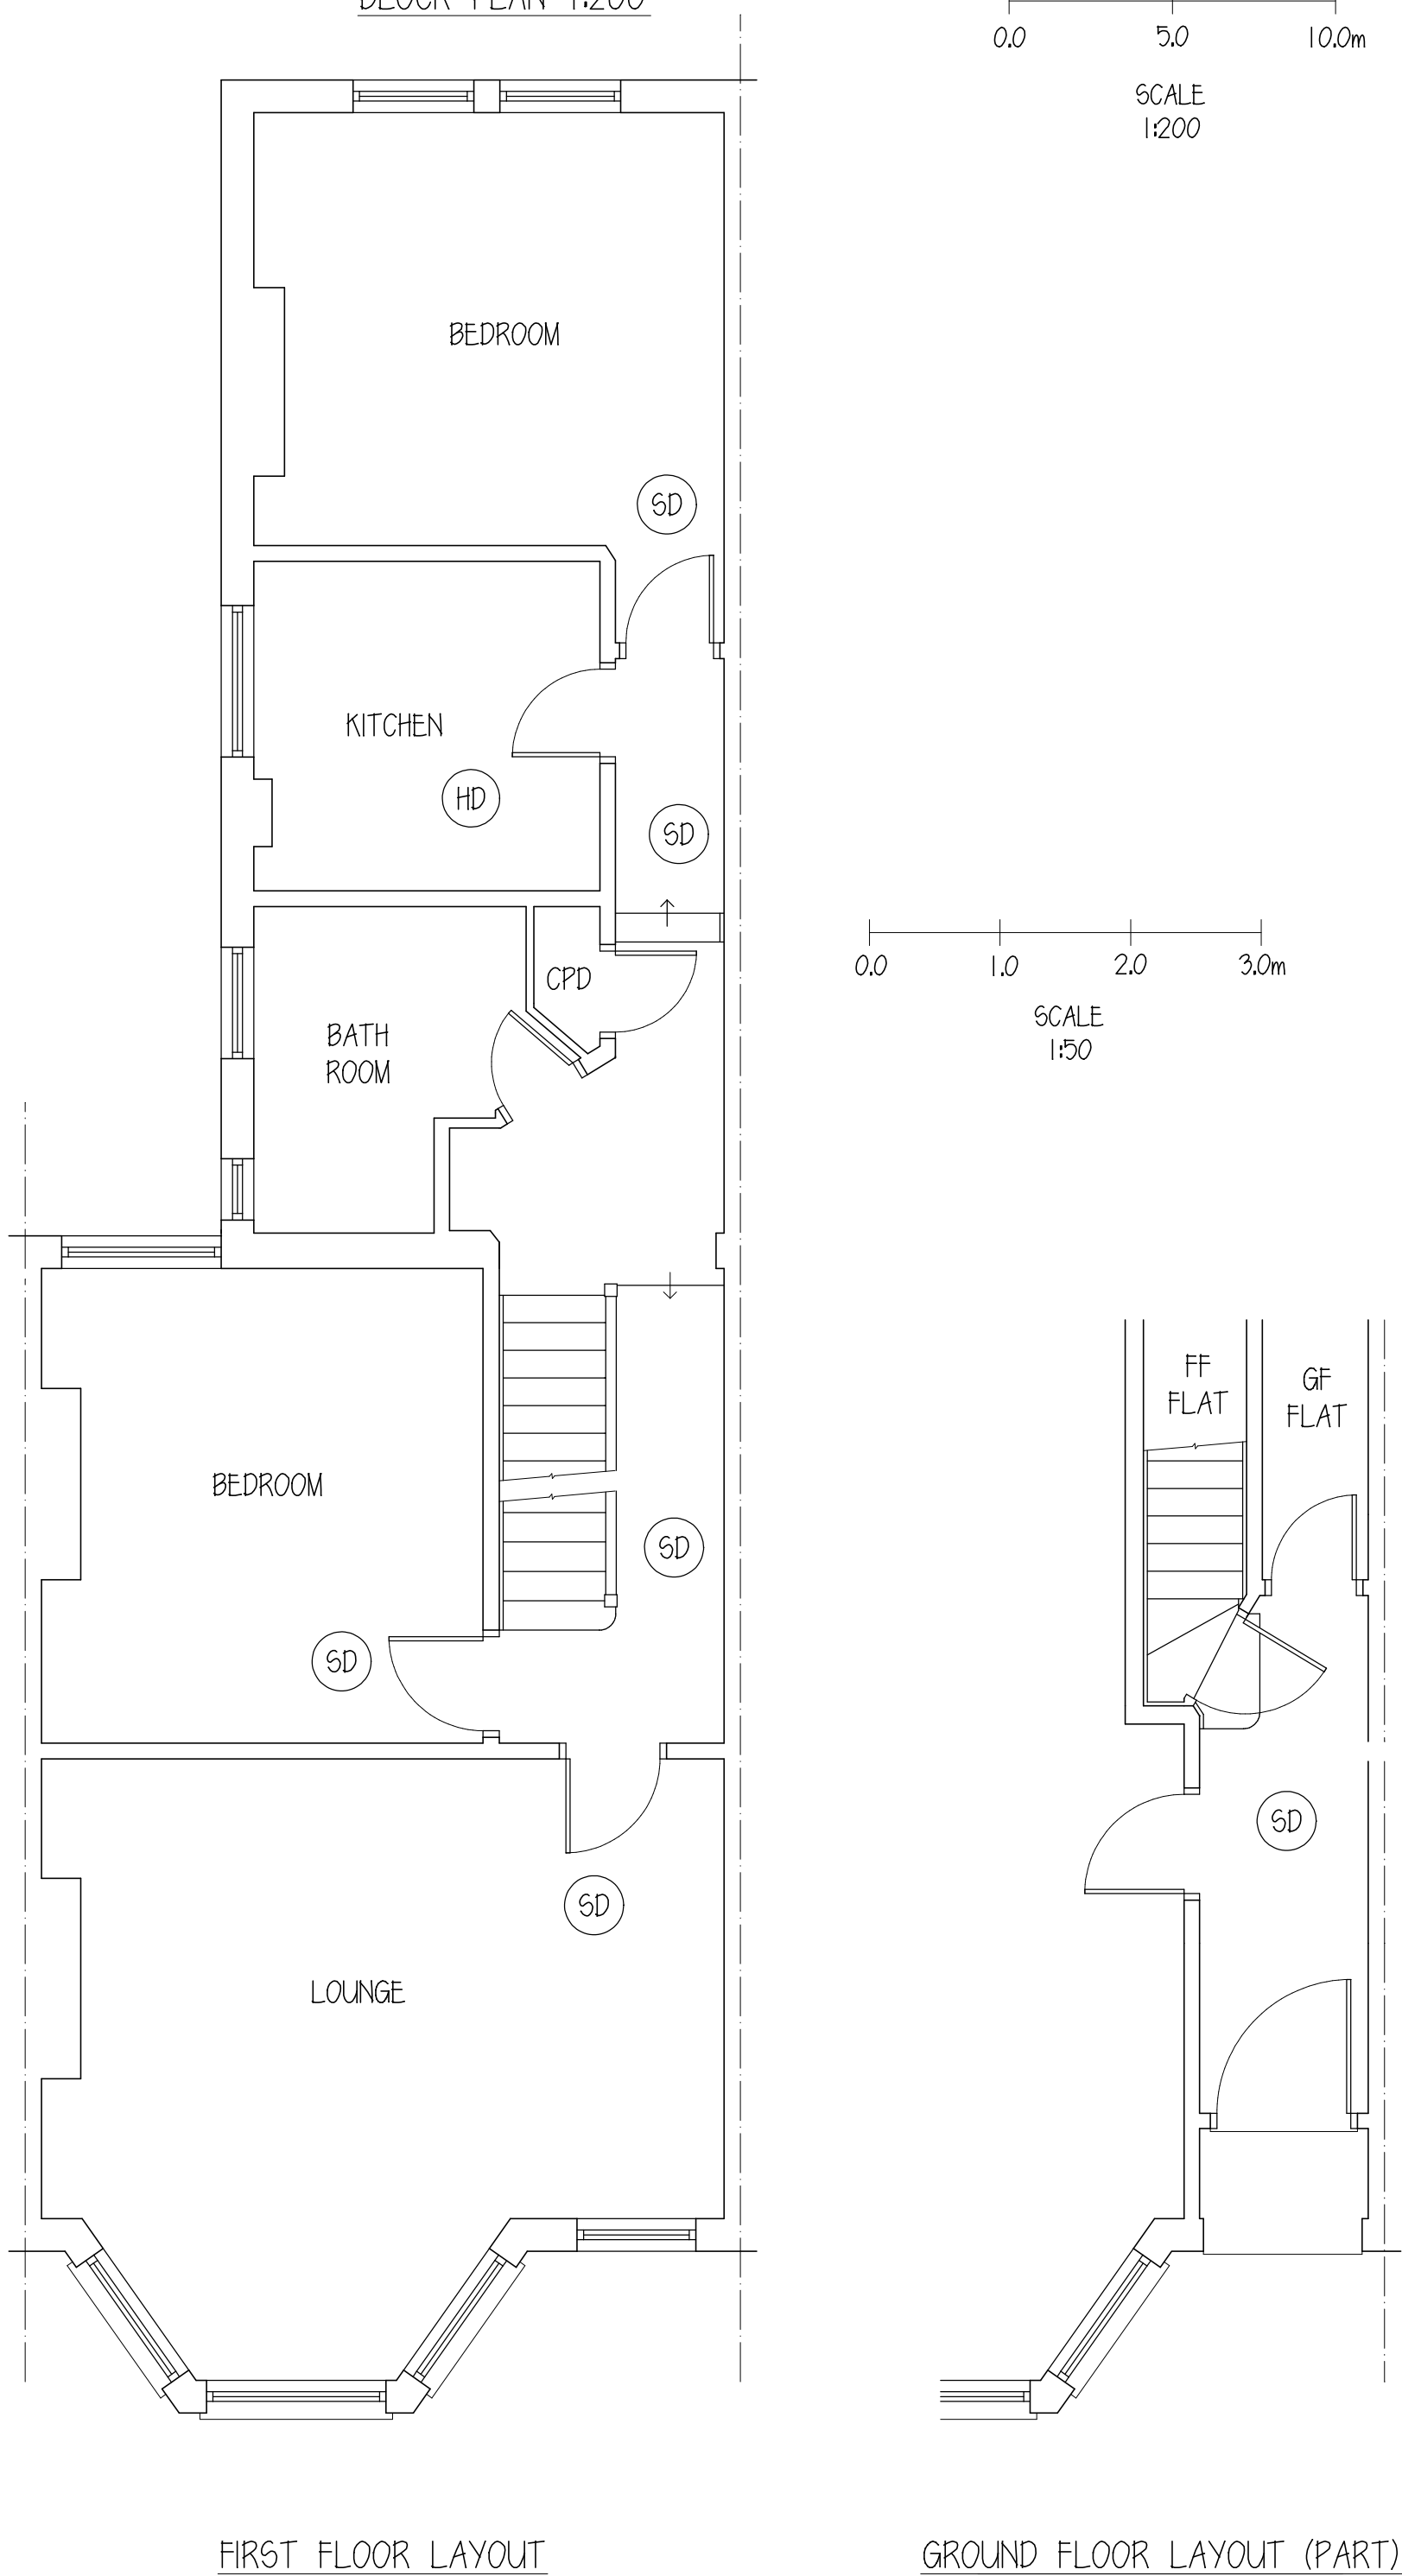
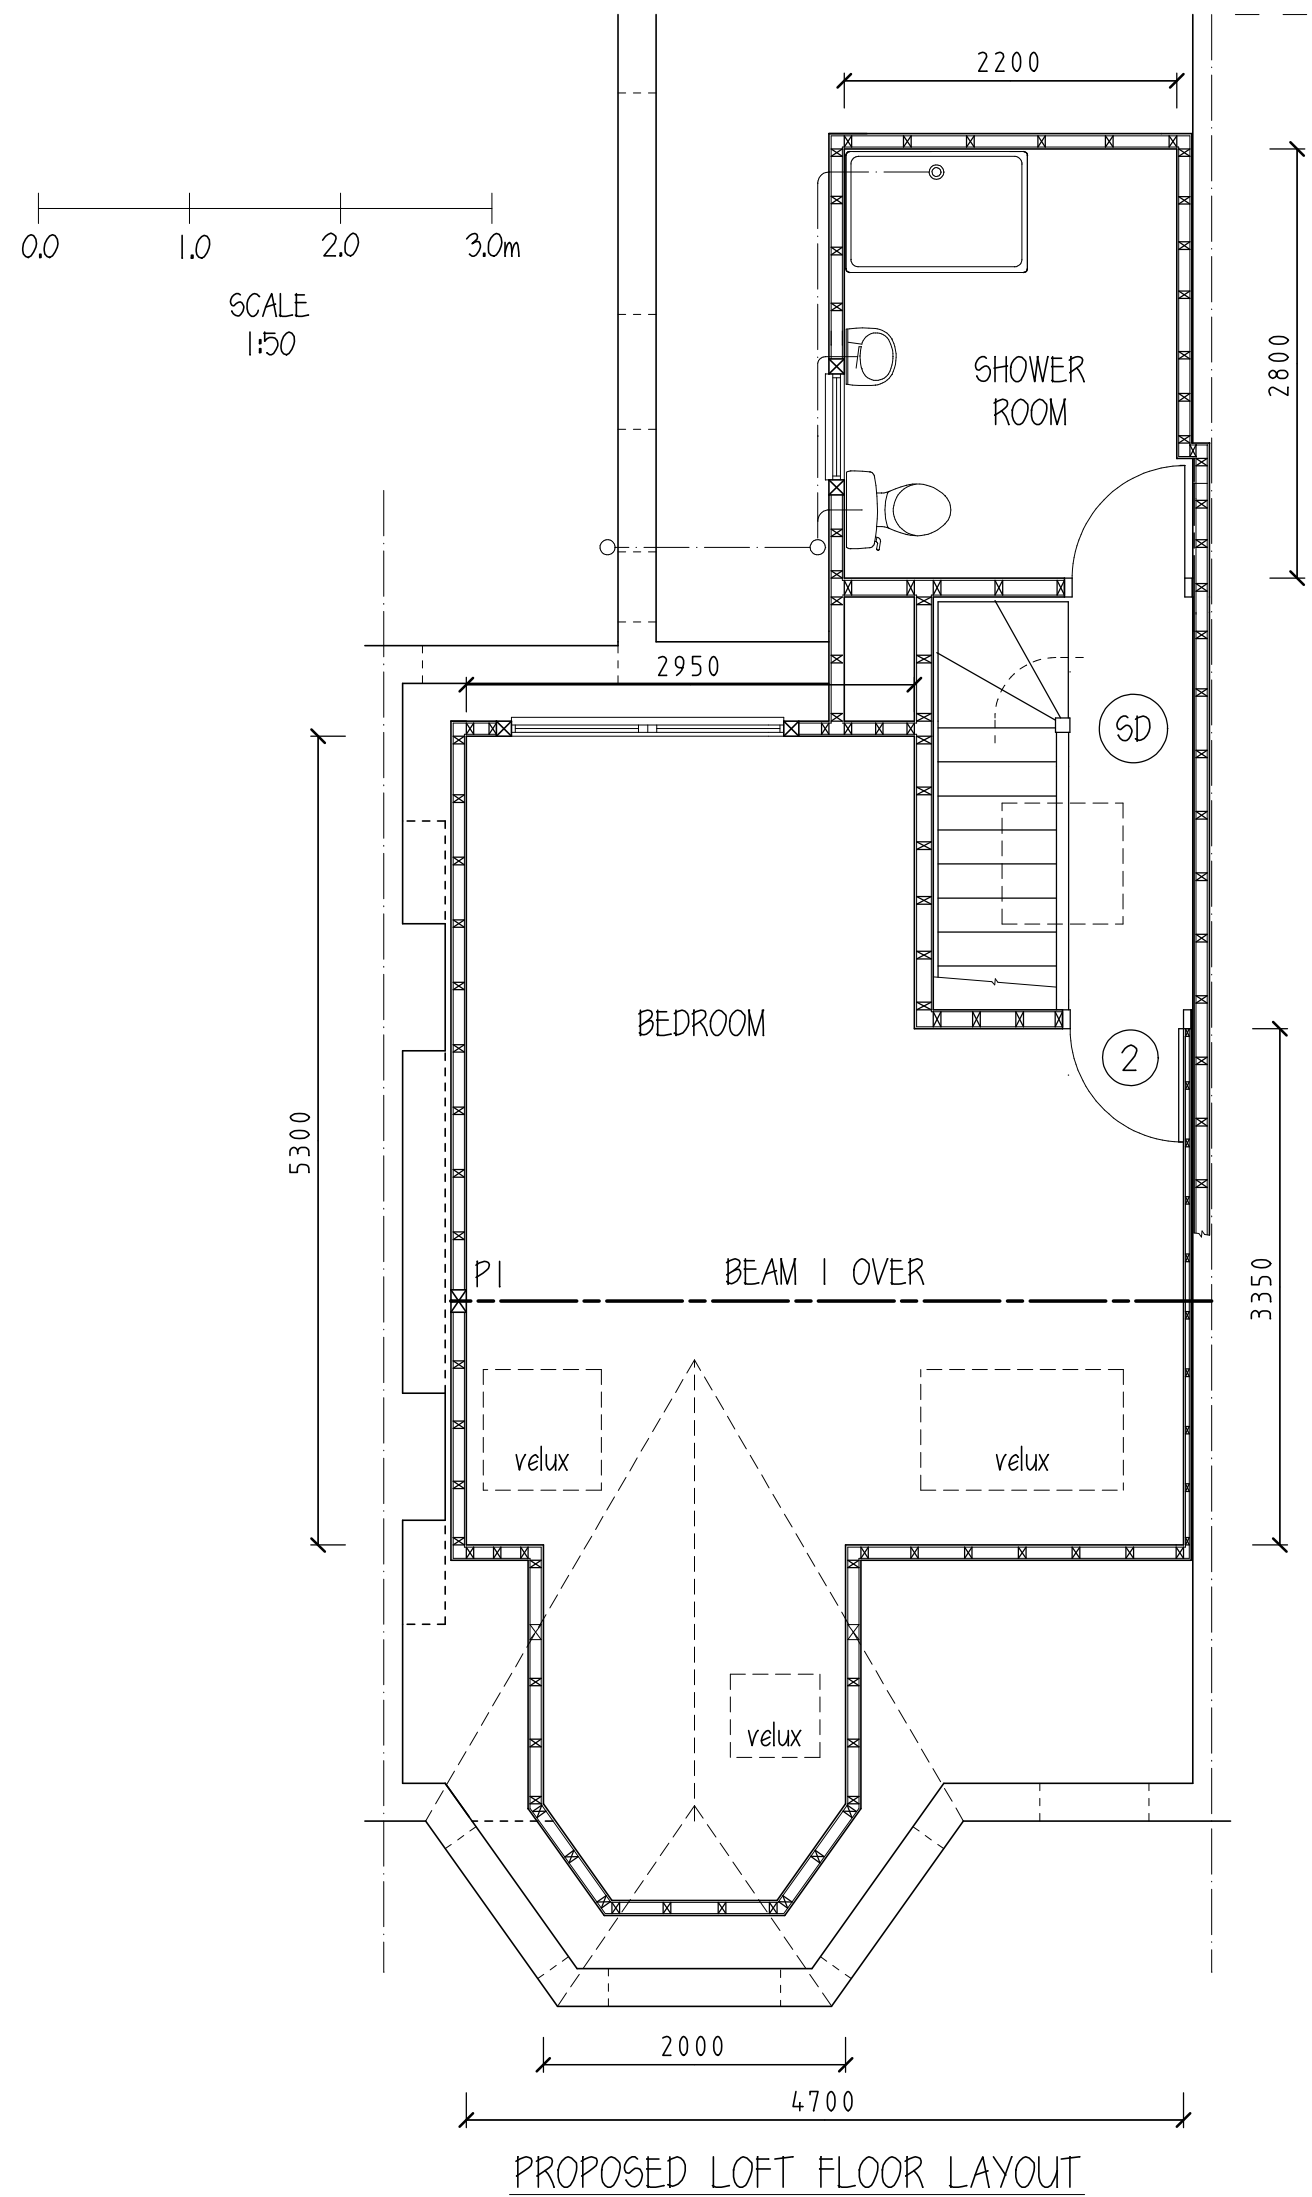
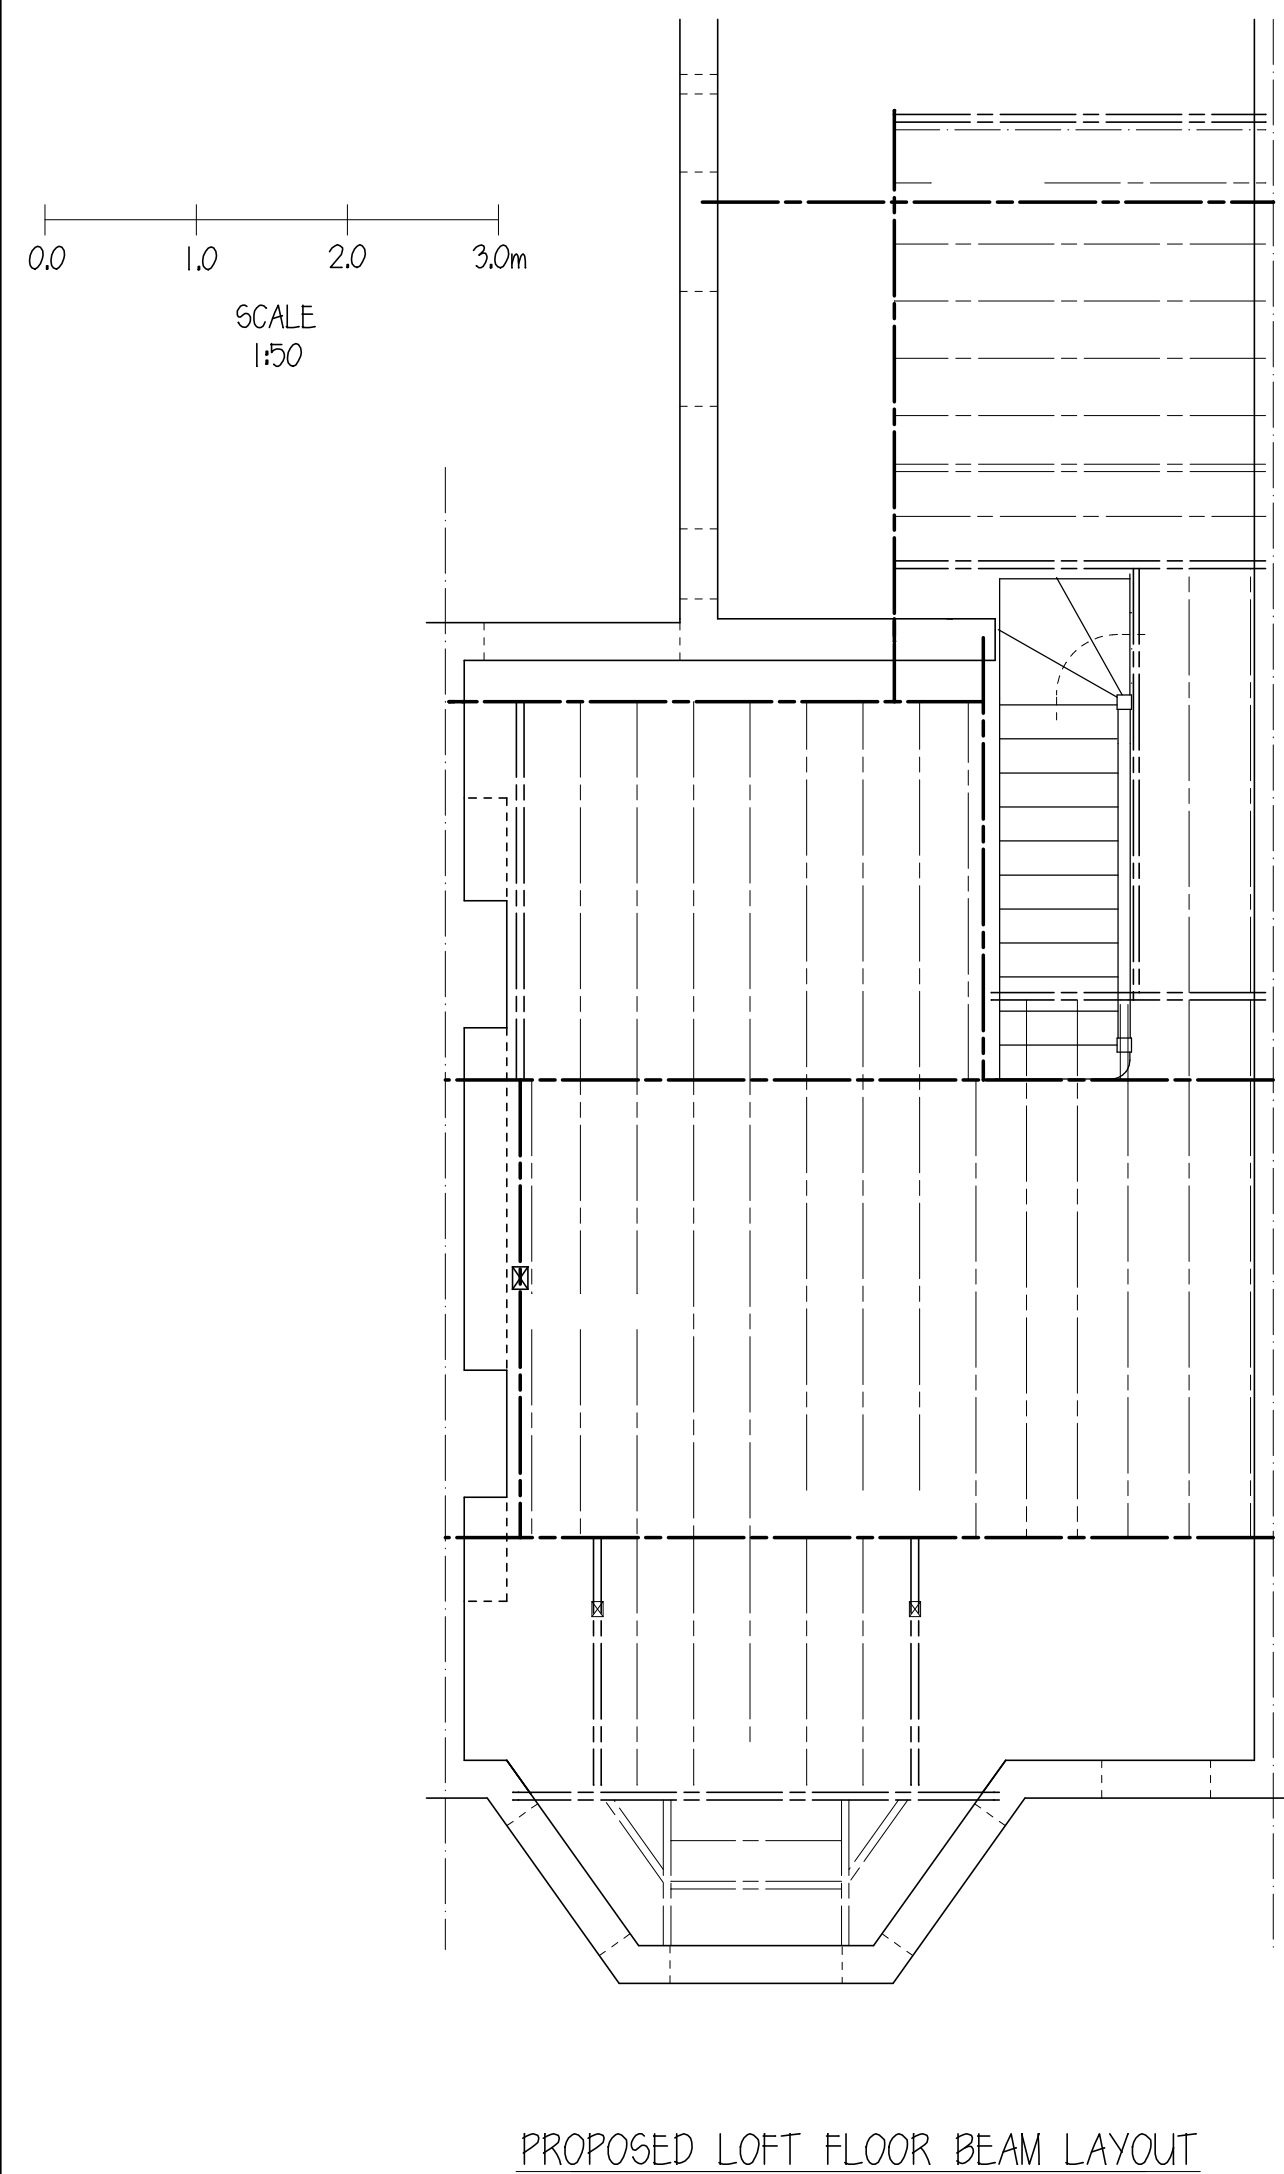
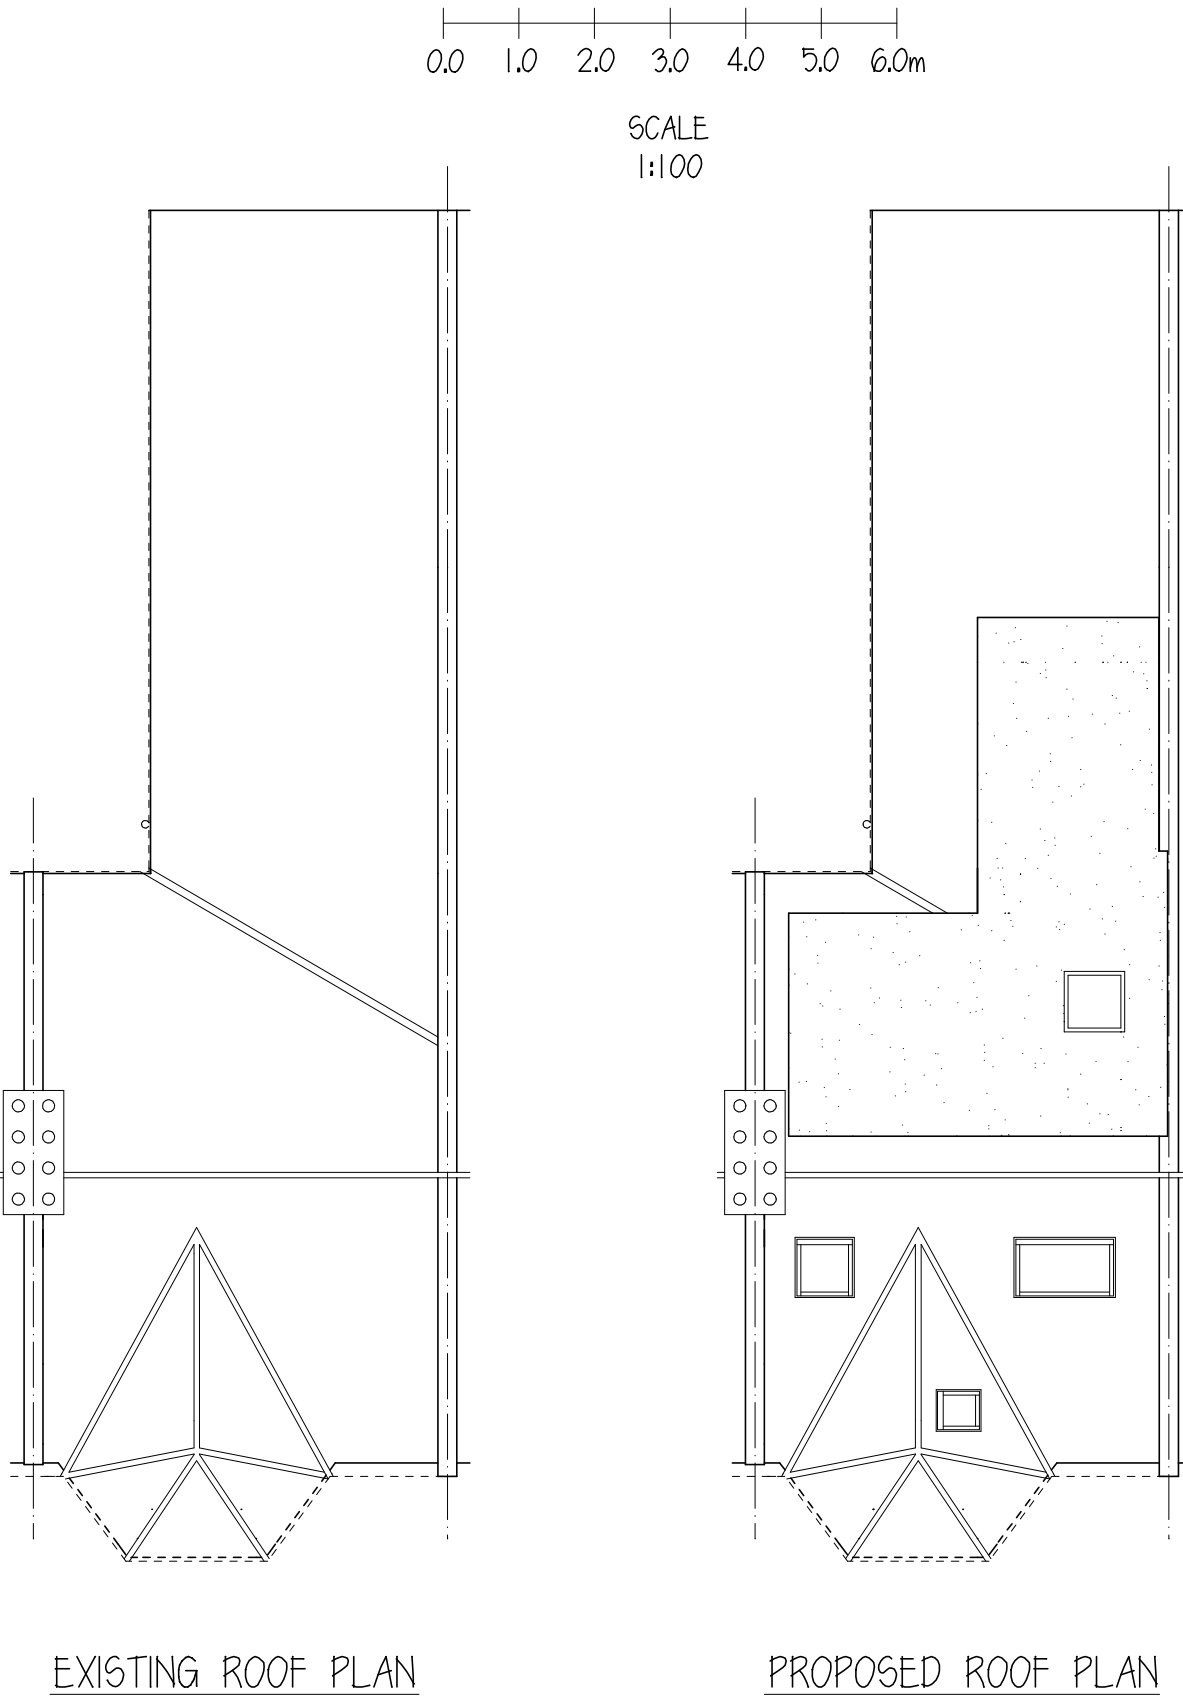


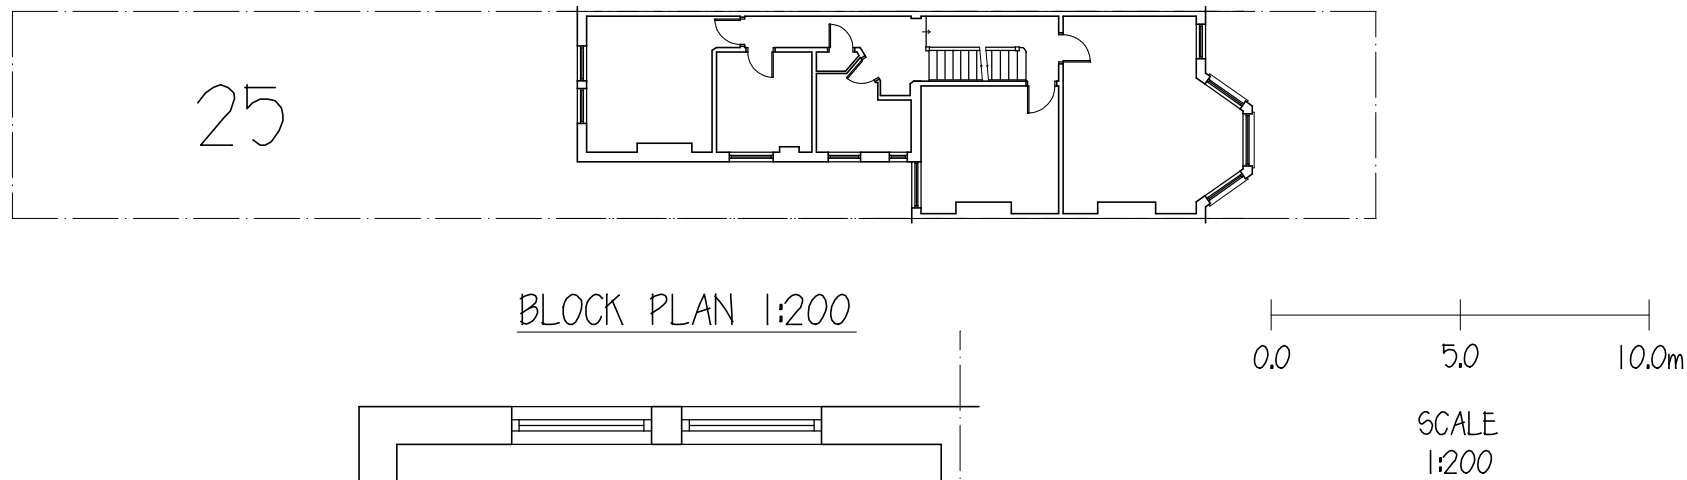

WINDOW SCHEDULE		
REF.	DIMENSIONS	BACKGROUND VENT. REQ.
BEDROOM	2No. 900 x 1200 1340 x 980 780 x 980 550 x 980	Incorp.
SHOWER ROOM	700 x 1000 15 LITRE/SEC. FAN	4000mm ²
STAIRCASE	800 x 800 FIXED GLASS ROOFLIGHT	

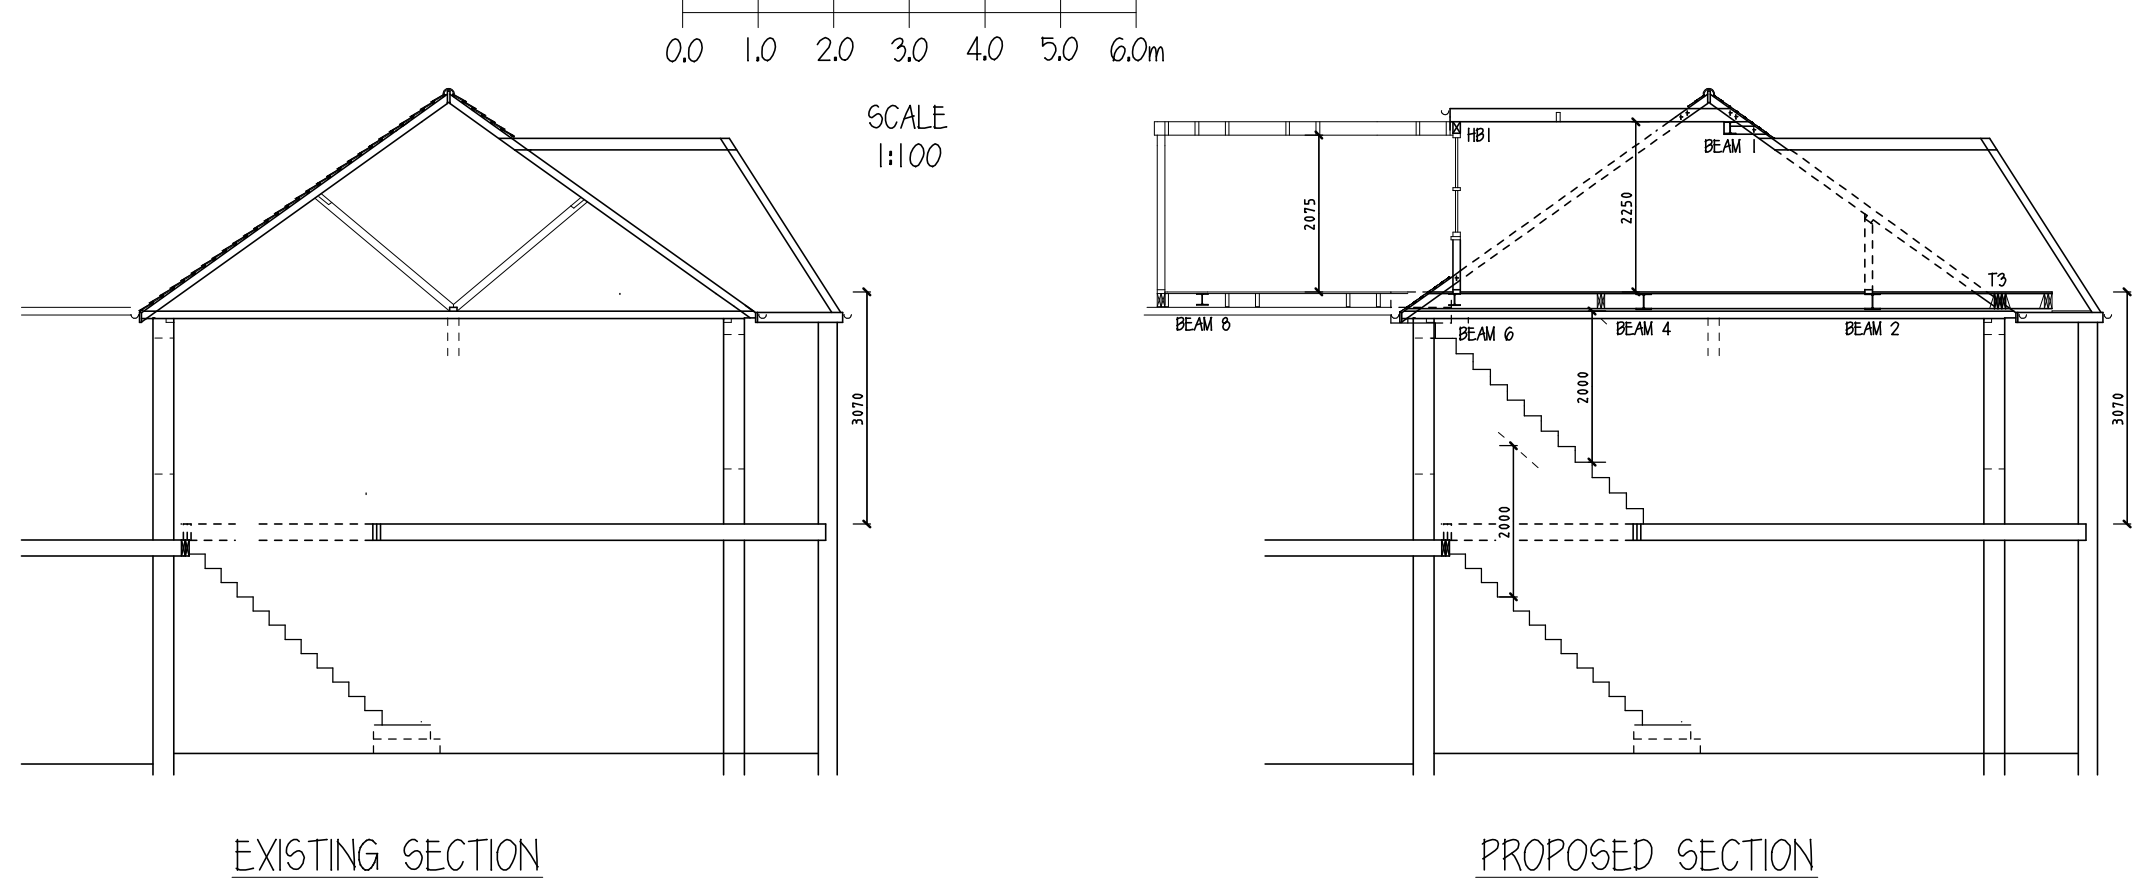

SUNLIGHT LOFTS (UK) LIMITED
Rowlandson House, 289-293 Ballards Lane,
London. N12 8NP
Tel 020 8441 8581 Fax 020 8441 0598

SPECIFICATION/ NOTES

- COPYRIGHT:** Written consent must be obtained from Sunlight Lofts (UK) Limited for reproducing or copying this drawing in part or in whole.
- PARTY WALL** etc. ACT 1996: This work may be affected by the provisions of the Party Wall etc. Act 1996.
- All work is to be carried out in compliance with the current bye-laws and regulations of the local authority.
- All dimensions are to be checked on site by the contractor and works set out accordingly.
- All works are to comply with the relevant British Standards and Code of Practice Specifications.

SITE ADDRESS:
FIRST FLOOR FLAT
25 GRASMERE ROAD
LONDON
N10 2DH

CLIENT:
MS K CONNEELY

PROJECT:
LOFT CONVERSION
TO FLAT

DRAWING: PLANNING

SCALES: 1:50 1:100 1:200 @ A1 **DATE:** OCT 2022 **DRAWN:** CSA

DRAWING NO: CON 01P **REVISION:**