


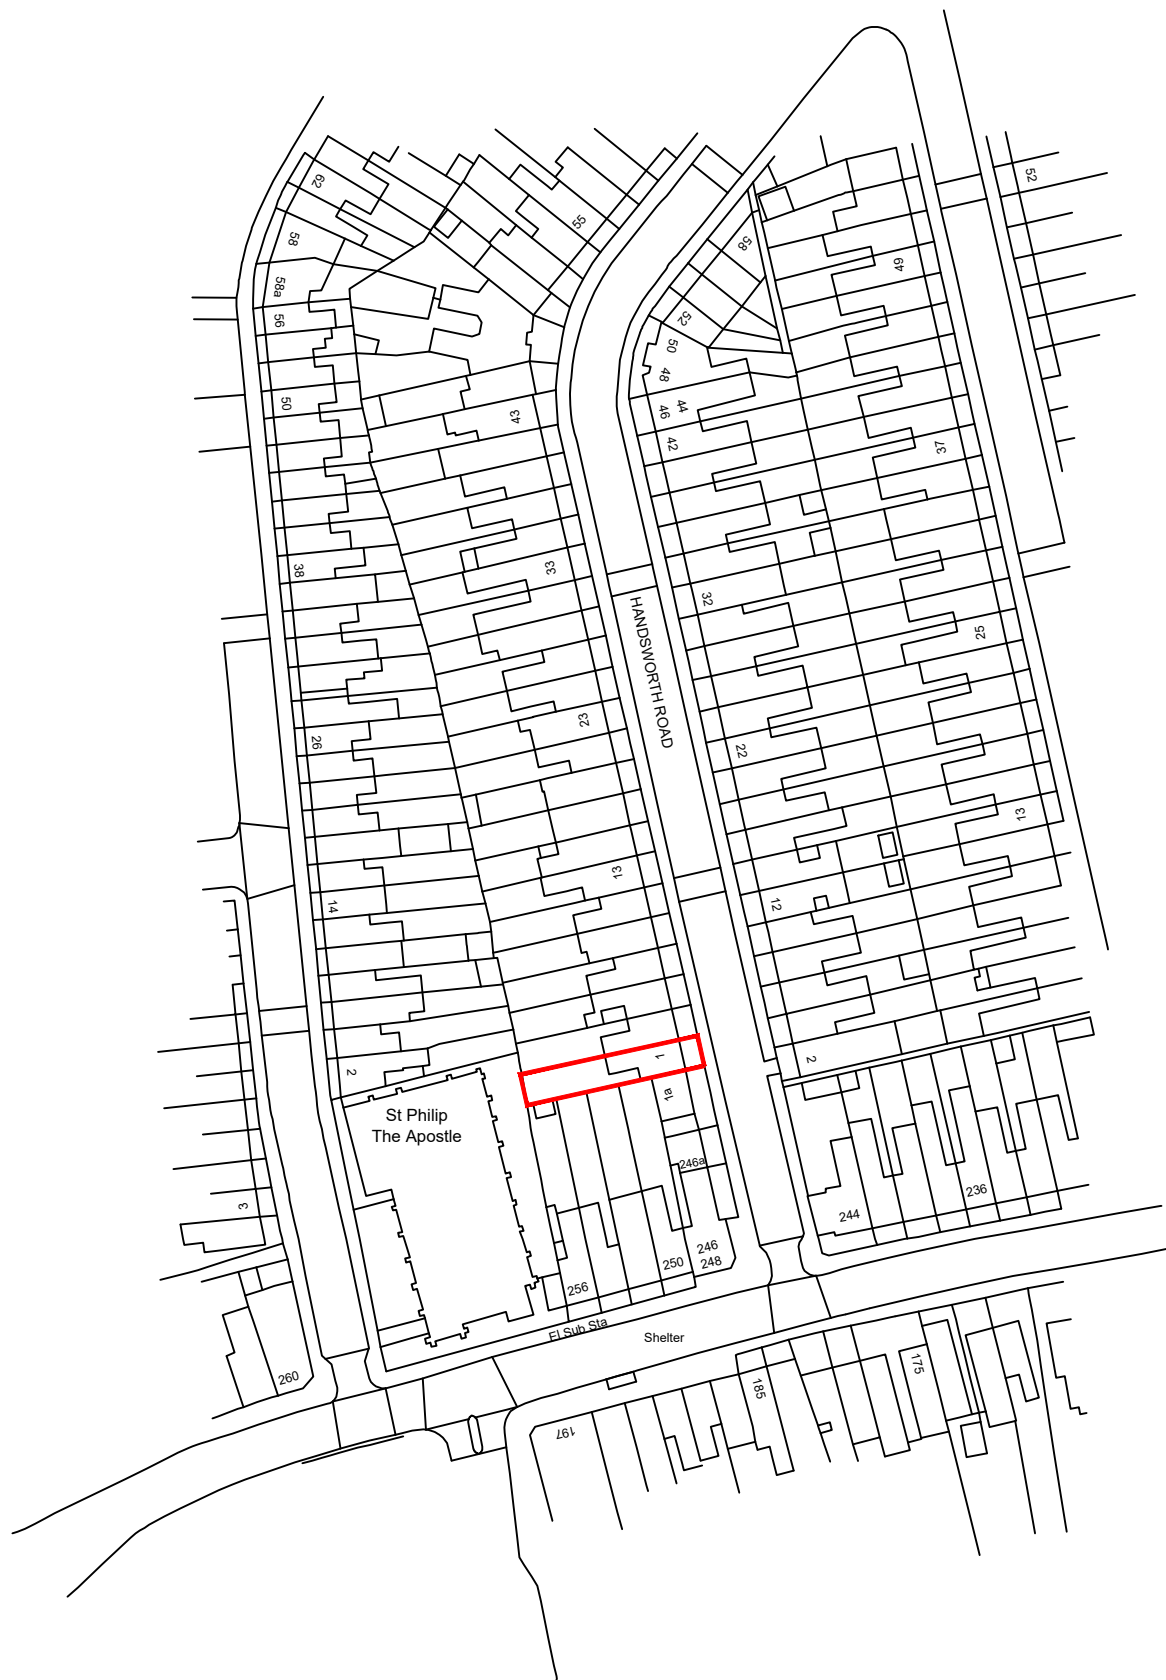

1 Handsworth road
London
N17 6DB

SCALE: 1:1250

