



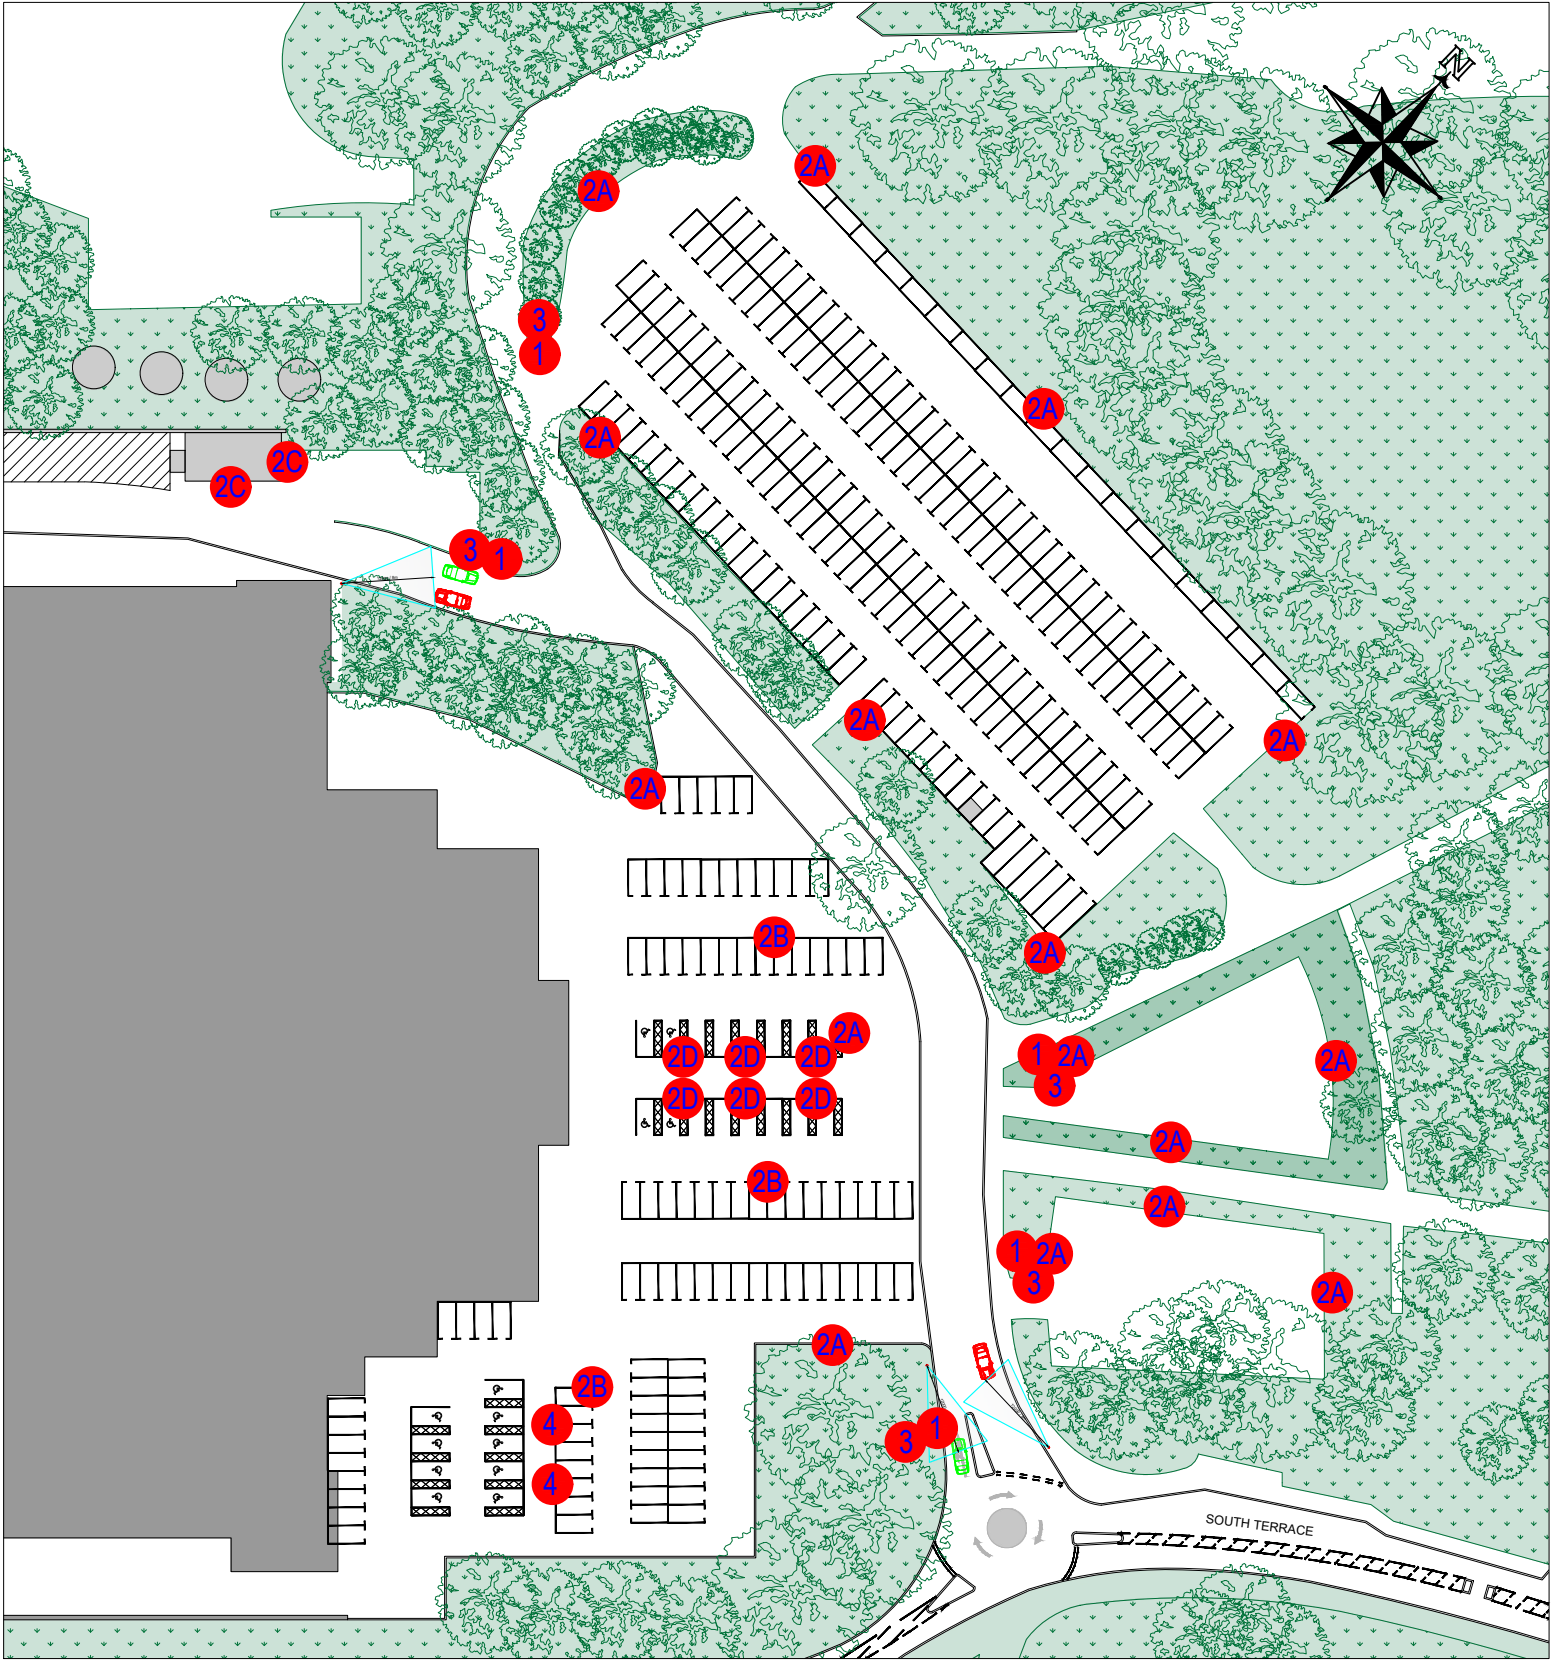


SCALE 1:1000 @A3

1:1000


20m 0 20m 40m 60m 80m 100m

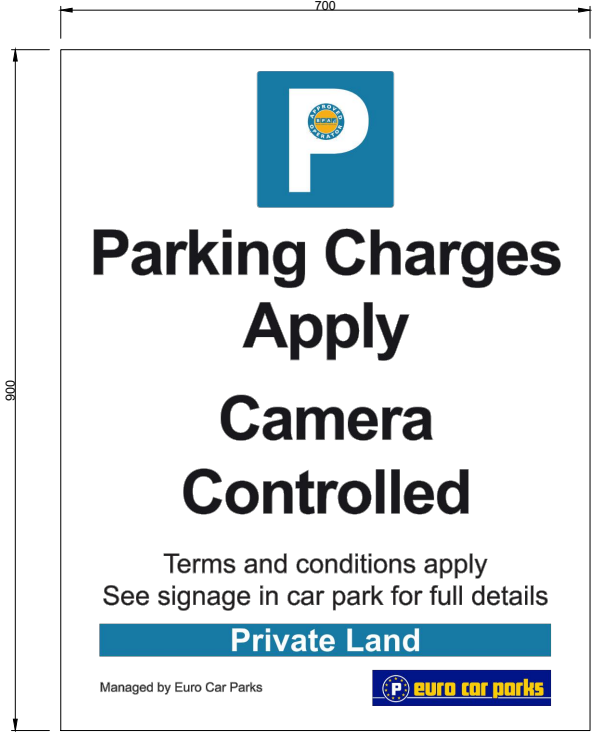

KEY NUMBER - 1
LOCATION - ENTRANCE POST
SIGN DESCRIPTION - BPA
SIGN SIZE - 700mm X 900mm X 3mm
QUANTITY OF SIGN - 5
SCALE - 1:10

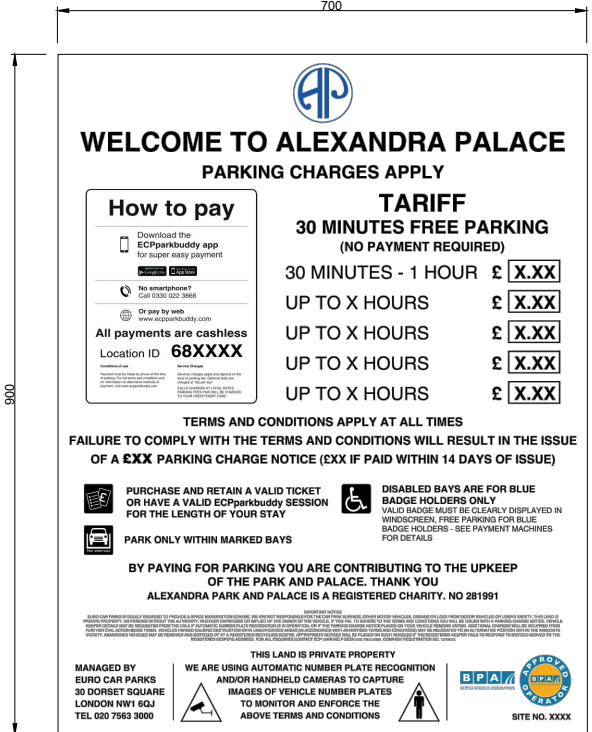

KEY NUMBER - 2
LOCATION - VARIOUS LOCATIONS ACROSS CAR PARK
SIGN DESCRIPTION - TARIFF BOARD T&C
SIGN SIZE - 700mm X 900mm X 3mm
QUANTITY OF SIGN - 30
SCALE - 1:10

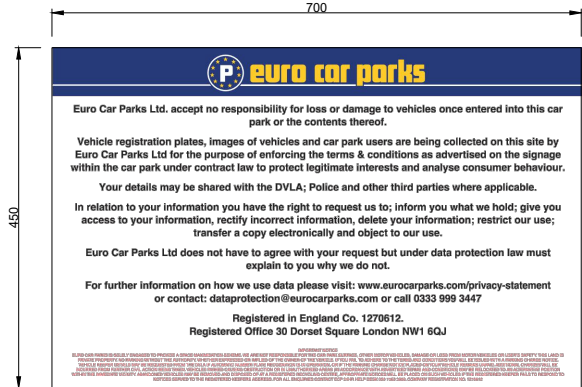

KEY NUMBER - 3
LOCATION - ENTRANCE POST
SIGN DESCRIPTION - DISCLAIMER
SIGN SIZE - 450mm X 700mm X 3mm
QUANTITY OF SIGN - 5
SCALE - 1:10



KEY NUMBER - 4
LOCATION - BOLLARDS NEAR DISABLED BAYS
SIGN DESCRIPTION - DISABLED
SIGN SIZE - 450mm X 450mm X 3mm
QUANTITY OF SIGN - 2
SCALE - 1:10

SIGNAGE TABLE

	SIGN DESCRIPTION	SIGN LOCATION	QUANTITY	SIGN SIZE
1	BPA	ON POST	5	700mm X 900mm X 3mm
2A	TARIFF BOARD T&C	ON POST	16	700mm X 900mm X 3mm
2B	TARIFF BOARD T&C	ON POST (BACK TO BACK) X 2	(3 x 2) 6	700mm X 900mm X 3mm
2C	TARIFF BOARD T&C	ON WALL	2	700mm X 900mm X 3mm
2D	TARIFF BOARD T&C	ON BOLLARD	6	700mm X 900mm X 3mm
3	DISCLAIMER	ON POST	5	450mm X 700mm X 3mm
4	DISABLED	ON BOLLARD	2	450mm X 450mm X 3mm

REVISIONS:
DESCRIPTION:

REV:	DESCRIPTION:	BY:	DATE:
01	SIGNAGE LAYOUT	HV	27/09/22



Euro Car Parks Ltd
30 Dorset Square
London NW1 6QJ
+44 (0)20 7563 3000

Registered in England &
Wales, Registration No
1270612

DRAWING NO.
3201-SIGN-12-01

SCALE AT.
AS SHOWN

REVISION.
01

DATE.
27/09/2022

DRAWN.
HV

CHECKED.

PIA:

SITE:

SIGNAGE PLAN CAR PARK 3
ALEXANDRA PALACE
LONDON N22 7AY