


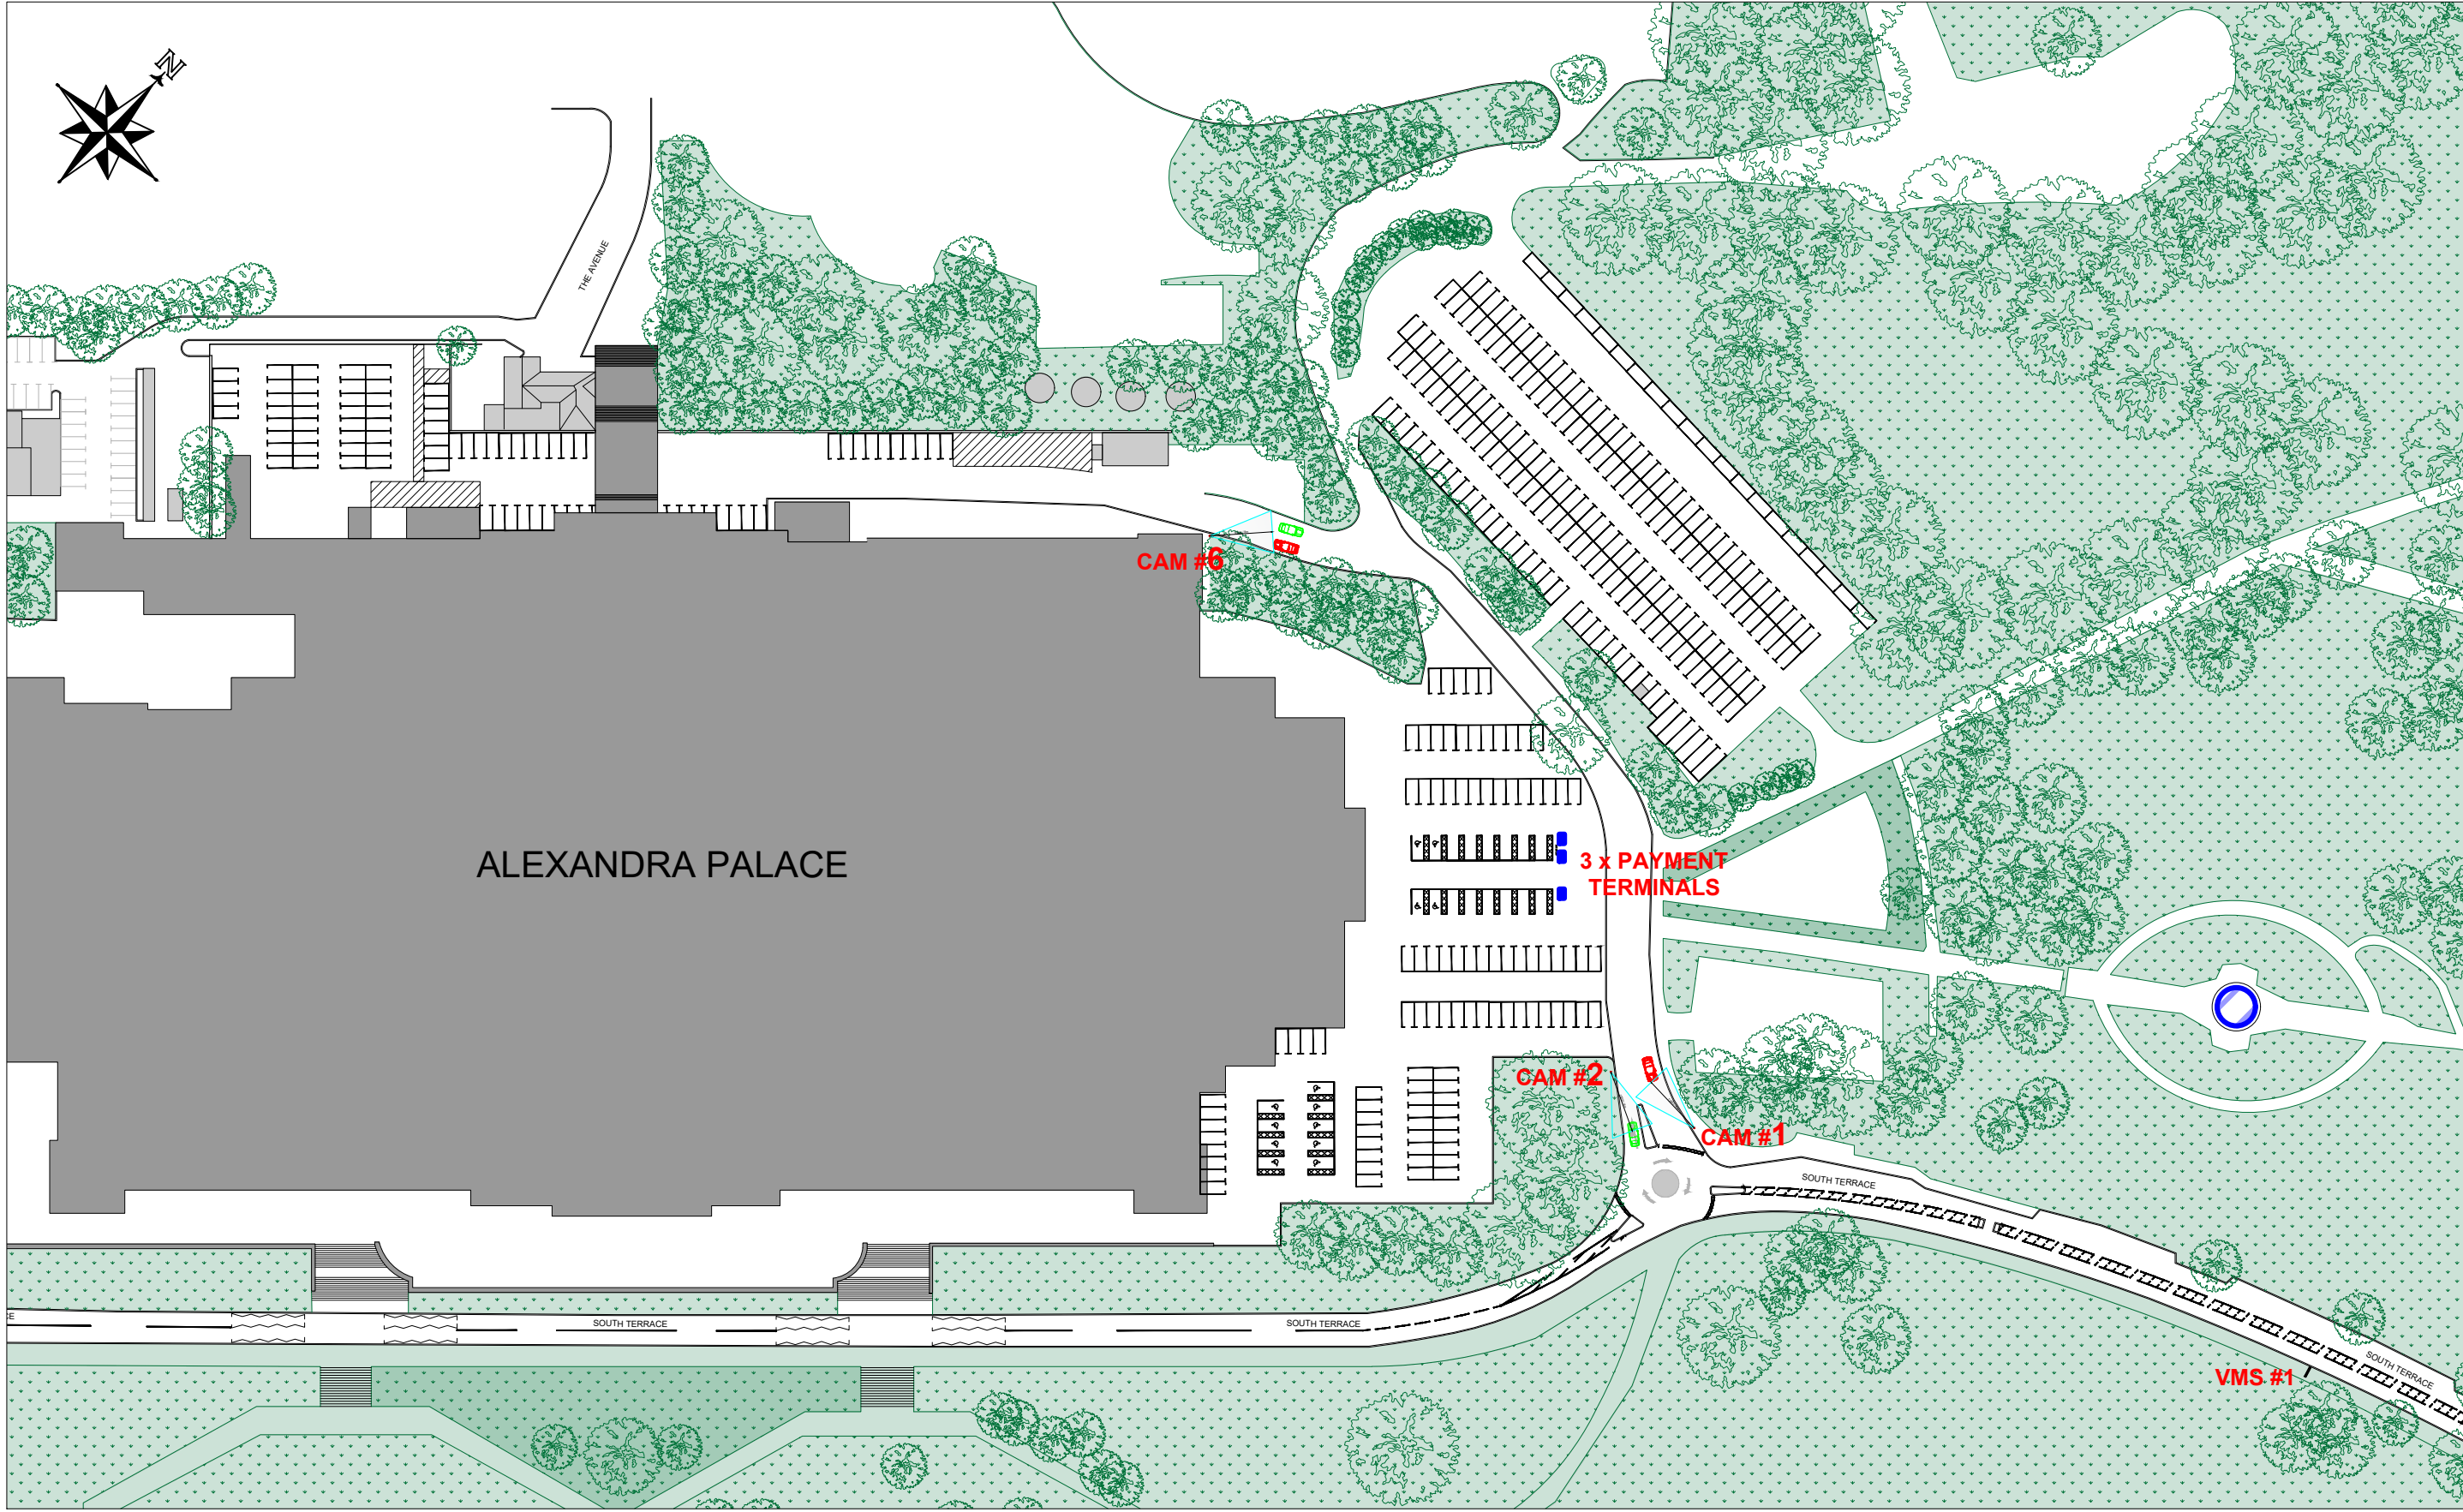

 Euro Car Parks Ltd 30 Dorset Square London NW1 6QJ +44 (0)20 7563 3000 Registered in England & Wales, Registration No 1270612	DRAWING NO. 3201-LOC-06-02		REVISION. 02	DATE. 27/09/2022	PIA:	SITE: ANPR LOCATION PLAN CAR PARK 3 ALEXANDRA PALACE LONDON N22 7AY	REVISIONS: DESCRIPTION:		BY:	DATE:
	SCALE AT. 1:1250 @ A3		DRAWN. HV	CHECKED.			01 ANPR LOCATION PLAN		HV	27/09/22
							02 PAYMENT TERMINALS ADDED		HV	20/10/22