


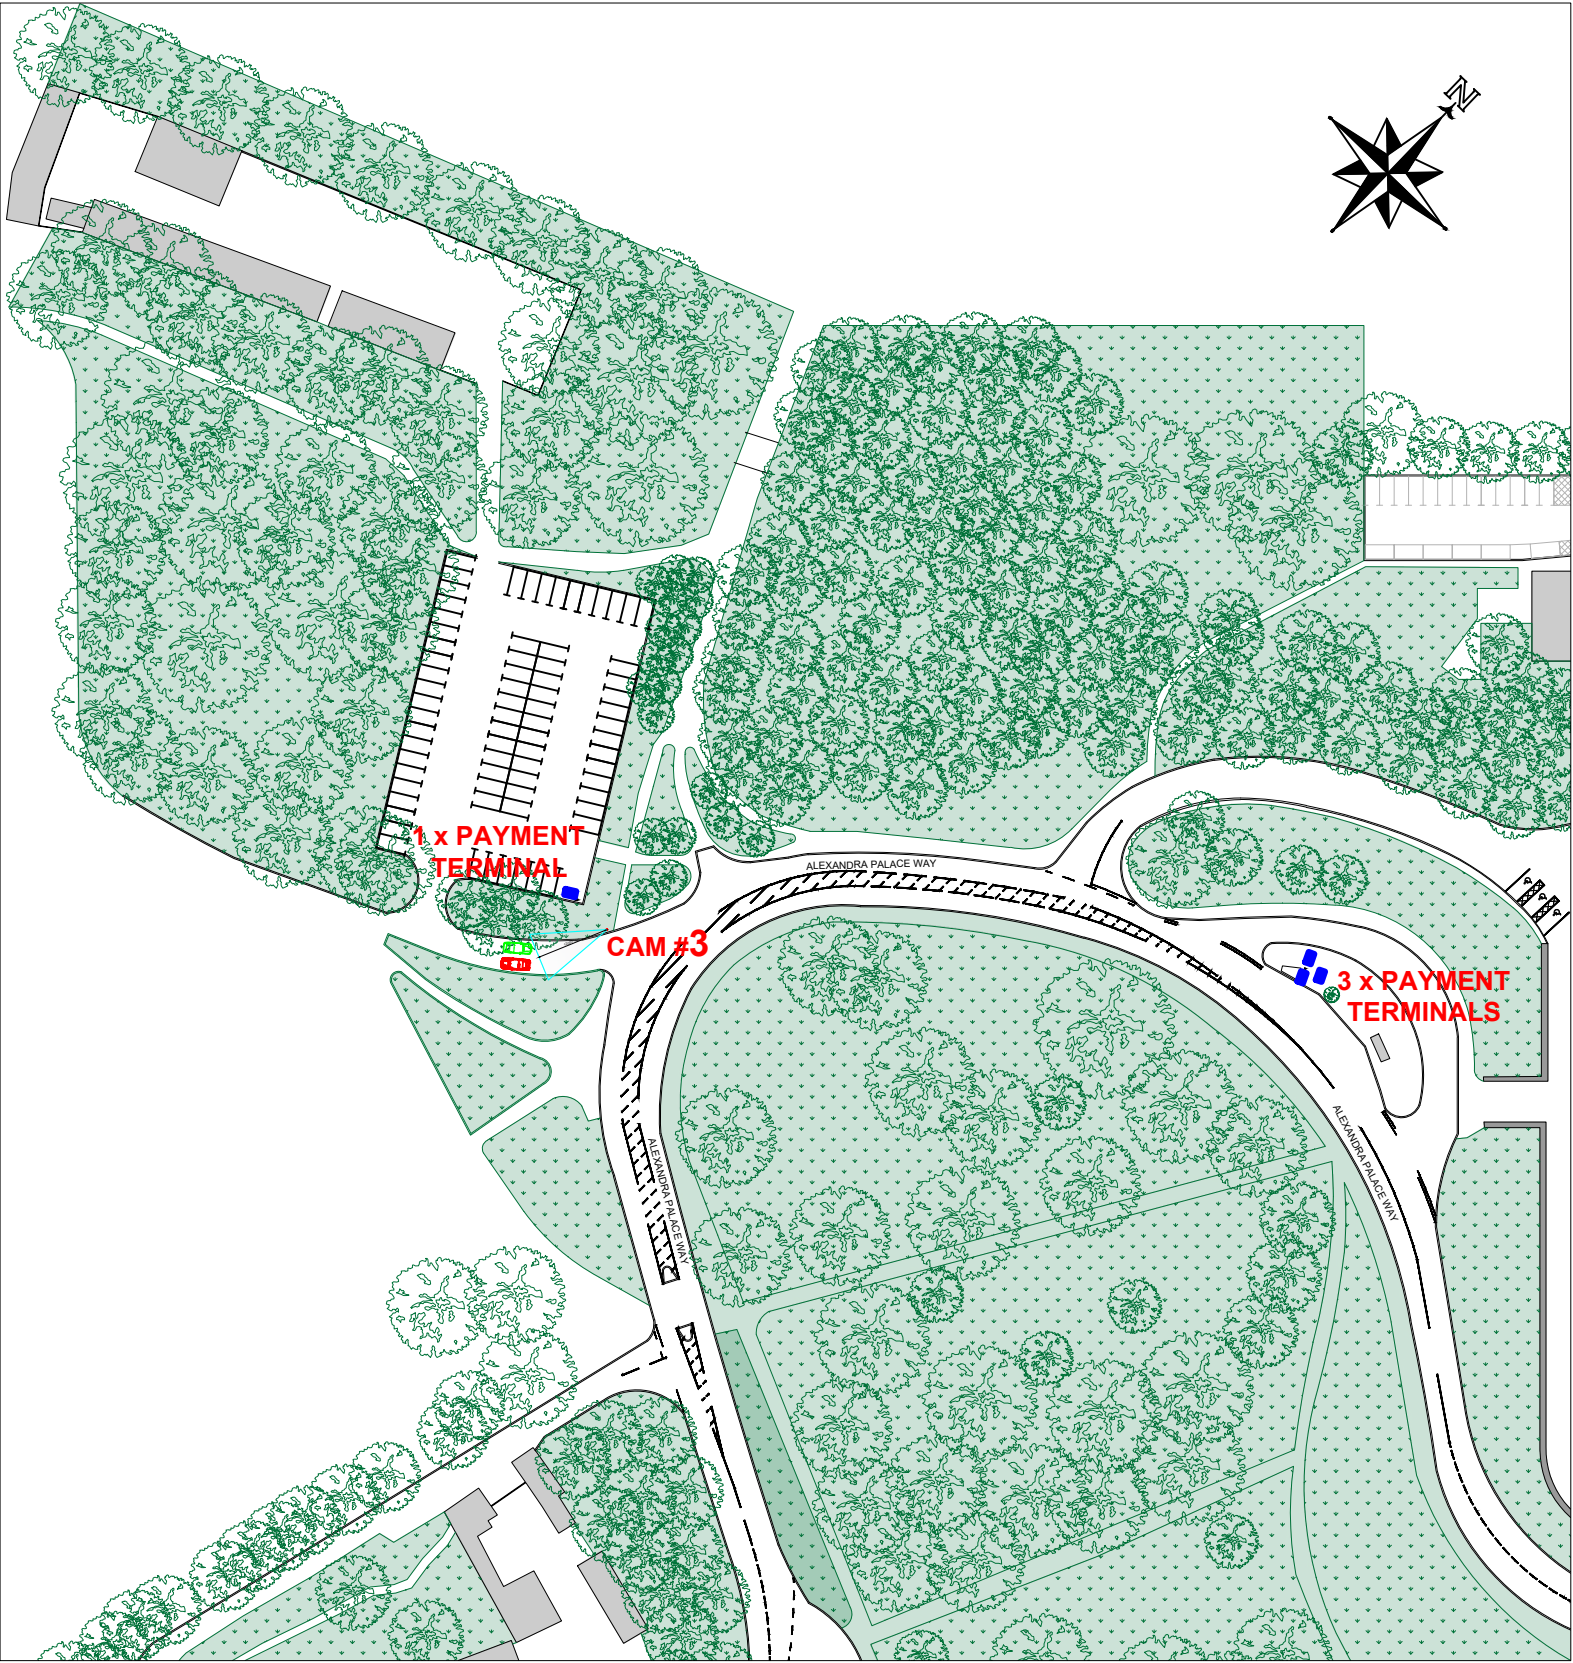

Euro Car Parks Ltd  
30 Dorset Square  
London NW1 6QJ  
+44 (0)20 7563 3000

Registered in England &  
Wales, Registration No  
1270612

|                               |                 |                     |
|-------------------------------|-----------------|---------------------|
| DRAWING NO.<br>3201-LOC-04-02 | REVISION.<br>02 | DATE.<br>27/09/2022 |
| SCALE AT.<br>1:1250 @ A3      | DRAWN.<br>HV    | CHECKED.            |

|      |                                                                              |
|------|------------------------------------------------------------------------------|
| PIA: | SITE:<br>ANPR LOCATION PLAN CAR PARK 1<br>ALEXANDRA PALACE<br>LONDON N22 7AY |
|------|------------------------------------------------------------------------------|

| REVISIONS: |                         | BY: | DATE:    |
|------------|-------------------------|-----|----------|
| REV:       | DESCRIPTION:            |     |          |
| 01         | ANPR LOCATION PLAN      | HV  | 27/09/22 |
| 02         | PAYMENT TERMINALS ADDED | HV  | 20/10/22 |
|            |                         |     |          |
|            |                         |     |          |