
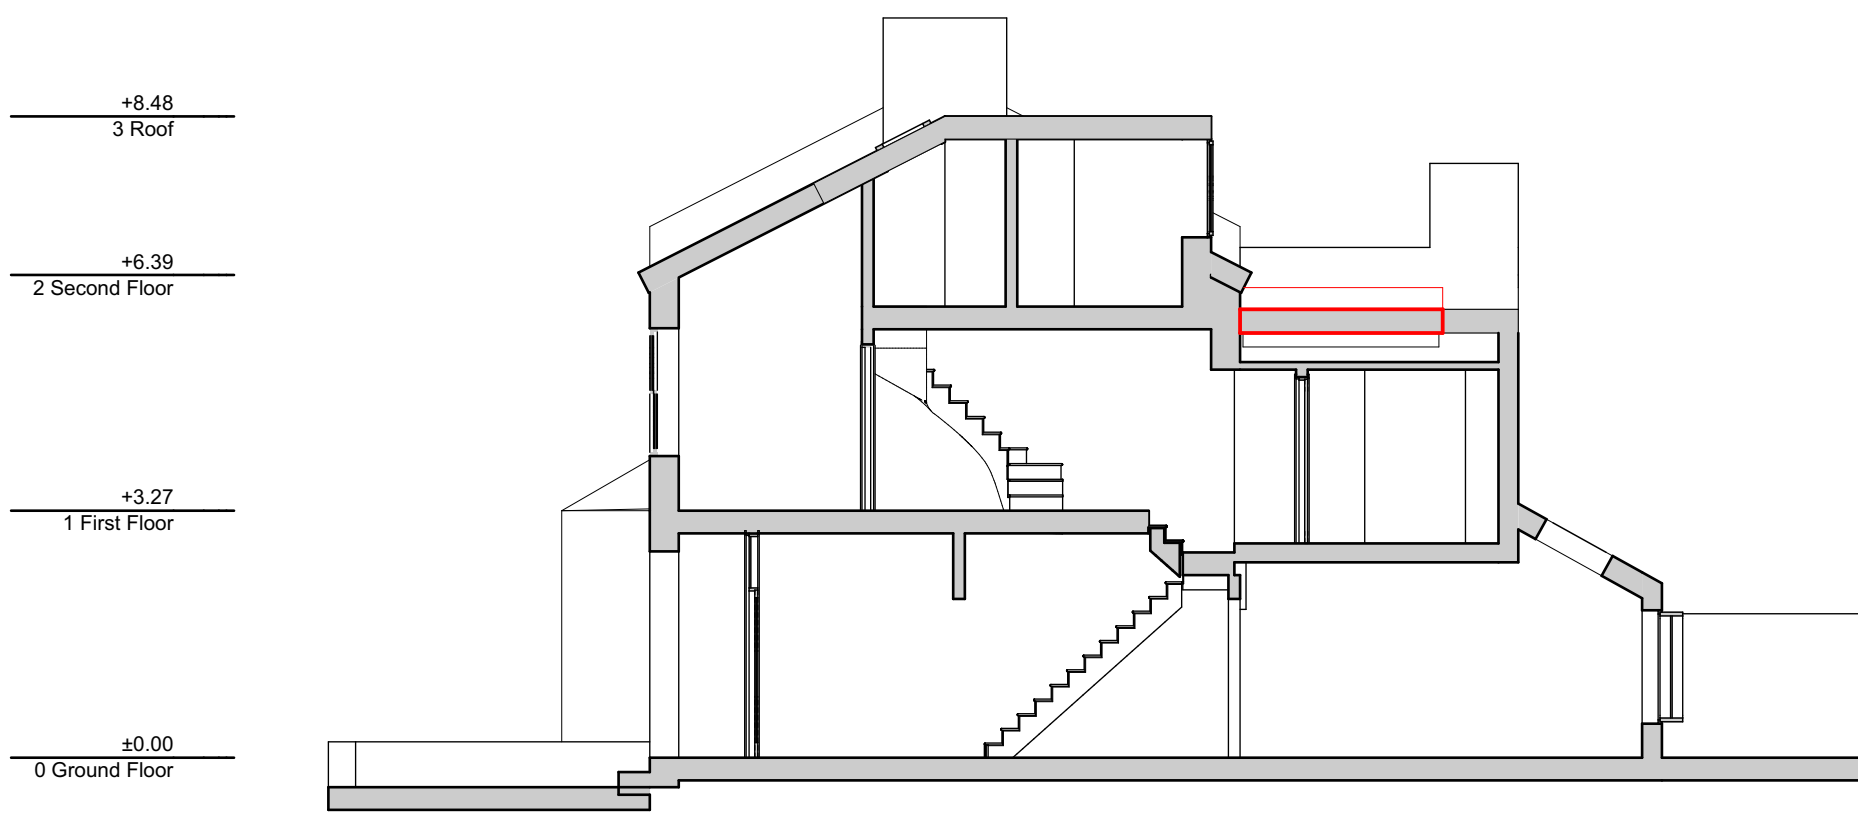


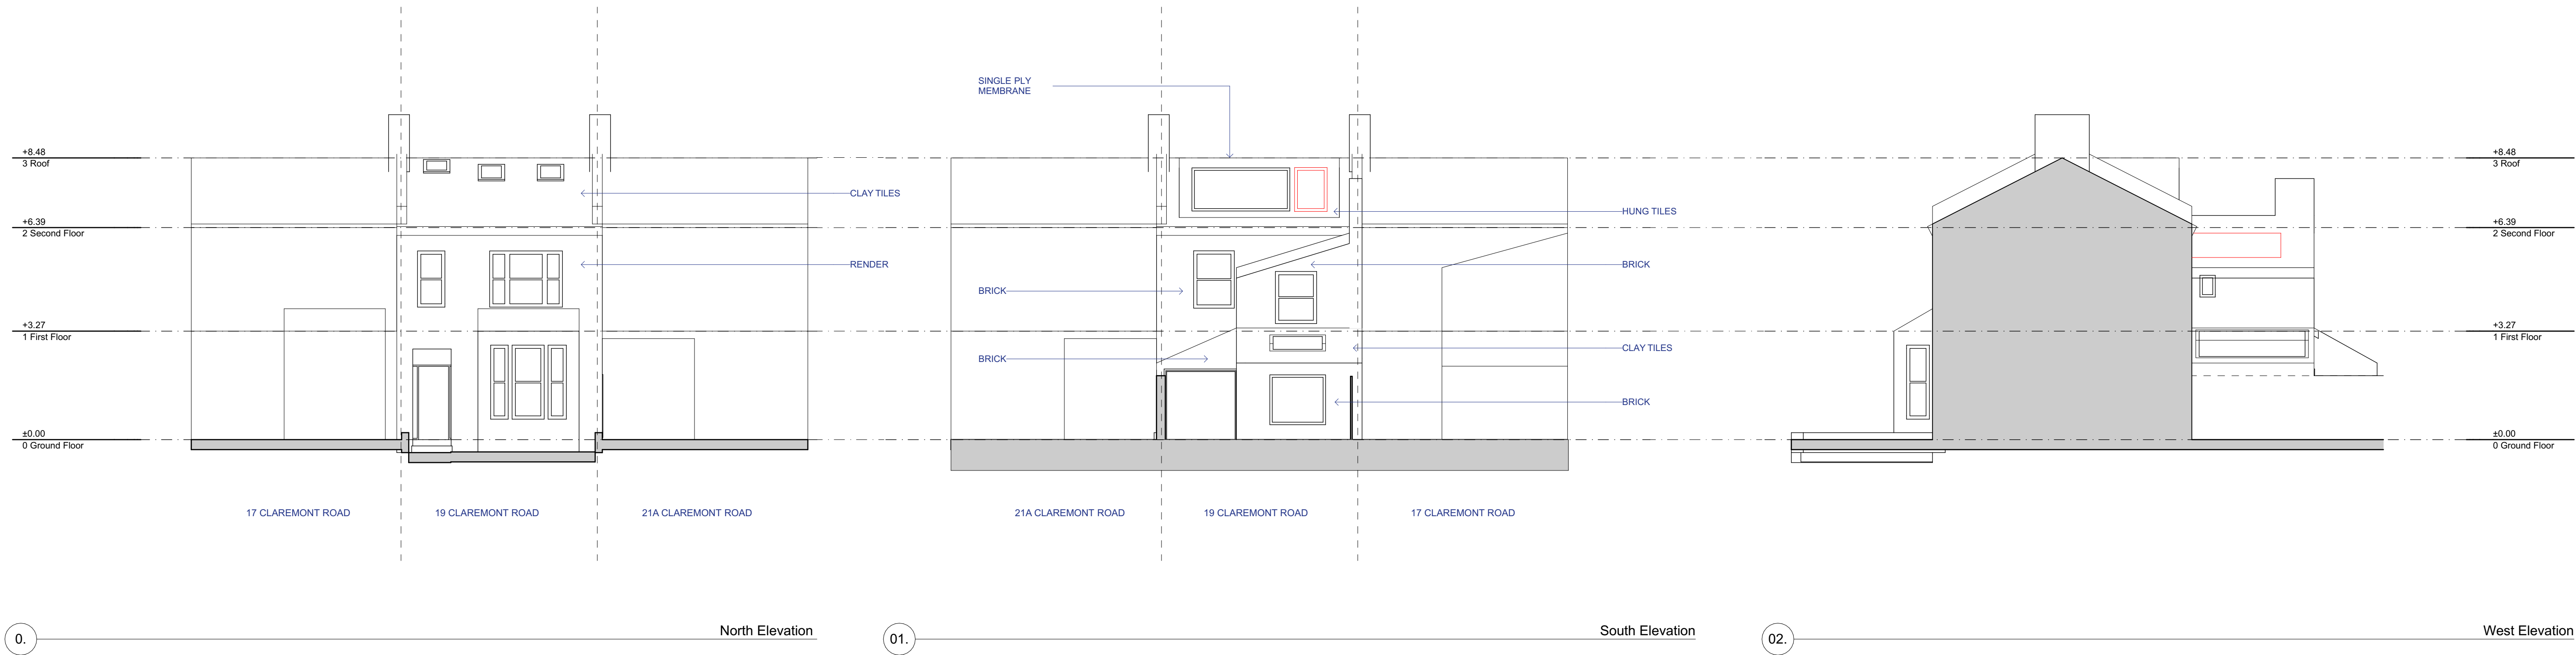

03. Section

The drawings show design intent only. All dimensions to be checked on site prior to construction or production. Construction details to be confirmed by contractor/manufacture by submitting shop drawings for designer's approval.												Drawing Purpose												Notes												Change list												Architect												Project	
Design/drawing is not to be scaled for production and construction purposes.												For Planning												DIMENSIONS IN METRES.																								Collective Works LLP												0242 Parkland View	
All discrepancies and omissions on site must be reported to designer for their comments or approval prior to commencing work.												Revision Date Purpose												DEMOLITION																								60 Grays Inn Road, Unit 2.01, London WC1X 8LU												19 Claremont Road	
All structural design by engineer or contractor. Architects drawings for coordination and set-out only.												00 31/10/22 For Planning																																				info@collectiveworks.net www.collectiveworks.net												Client	
All electrical, lighting, HVAC, plumbing and ICT designs to be by engineer or contractor. Architects drawings for coordination and set-out only.	Title	
Designs are subject to approval by statutory authorities and any necessary alterations should be made if required to comply with statutory requirements.	Existing Elevations & Section	
All design concepts and drawings are the property of Collective Works LLP. No reproductions, adaptations and/or copies may be made without written consent.	
© copyright Collective Works LLP, all rights reserved 2022	Number												Scale												Format												Revision	
	CW-0242-220												1:100												A1												00											