

THIS DRAWING IS BASED ON DIMENSIONAL SURVEY INFORMATION PROVIDED BY OTHERS. THE ARCHITECT CANNOT ACCEPT RESPONSIBILITY FOR THE ACCURACY OF THIS SURVEY INFORMATION.
THIS DRAWING SHOULD BE READ IN CONJUNCTION WITH ALL RELEVANT DRAWINGS, SPECIFICATIONS, SCHEDULES AND OTHER CONTRACT INFORMATION ISSUED BY THE ARCHITECT, STRUCTURAL ENGINEER, SERVICES ENGINEER AND ANY OTHER CONSULTANT EMPLOYED OR RETAINED BY THE EMPLOYER IN RESPECT OF THESE WORKS.
REPORT ANY DISCREPANCIES, CONFLICTS, ERRORS OR OMISSIONS TO THE CA AND SEEK DIRECTIONS BEFORE PROCEEDING.
ONLY DRAWINGS SHOWN WITH STATUS 'CONSTRUCTION' ARE TO BE USED FOR CONSTRUCTION.
DO NOT SCALE FROM THIS DRAWING. USE ONLY FIGURED DIMENSIONS. IN THE CASE OF NEW WORKS, ALL DIMENSIONS SHOWN ARE TO THE FACE OF MASONRY, THE CENTRE LINE OF STRUCTURAL STEEL MEMBERS, OR THE FINISHED FACE OF STUD PARTITIONS, UNLESS NOTED OTHERWISE.
CONFIRM ALL DIMENSIONS AND LEVELS ON SITE PRIOR TO COMMENCING WORK. IF IN DOUBT ASK!
THIS DRAWING REMAINS THE COPYRIGHT OF:
BURRELL FOLEY FISCHER LLP

KEY


 PROPOSED INTERVENTIONS

READ IN CONJUNCTION WITH SECTION 4.0 OF THE DESIGN AND ACCESS STATEMENT

ALL DIMENSIONS SHOWN INDICATIVE AND REQUIRE SITE CHECKS AND APPROVAL

DRAWINGS FOR PLANNING PURPOSES ONLY.

REMEDIAL WORKS TO SURROUNDING BRICKWORK REVEAL

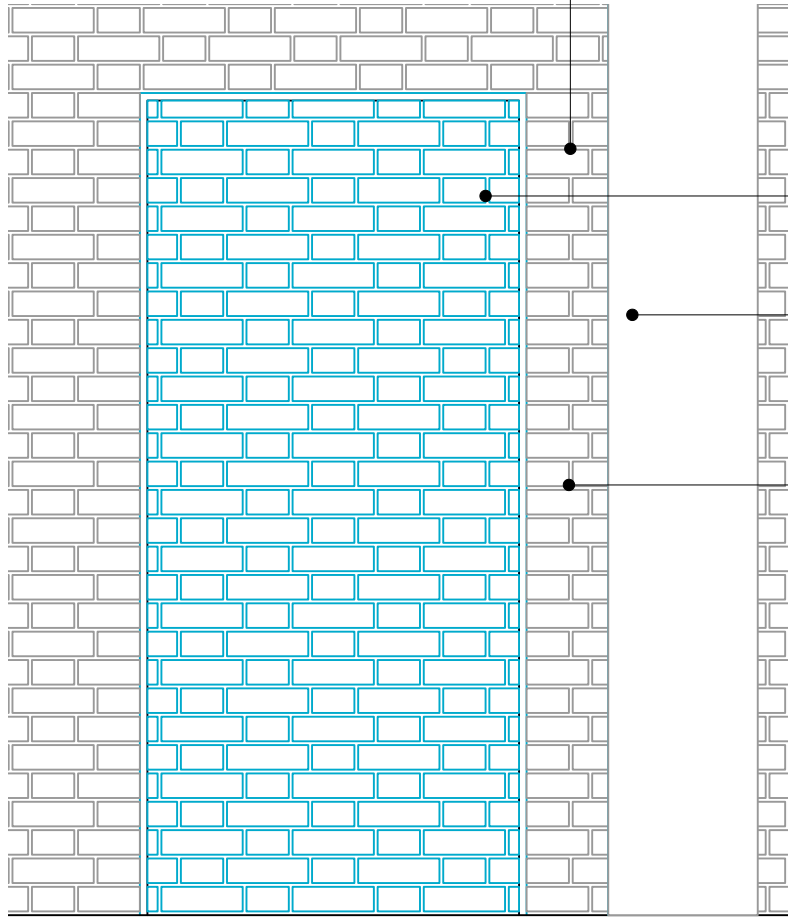


1

PROPOSED BRICK SLIP DOOR ELEVATION

Scale: 1:20

TIMBER DOOR SURROUND

VISION PANEL.

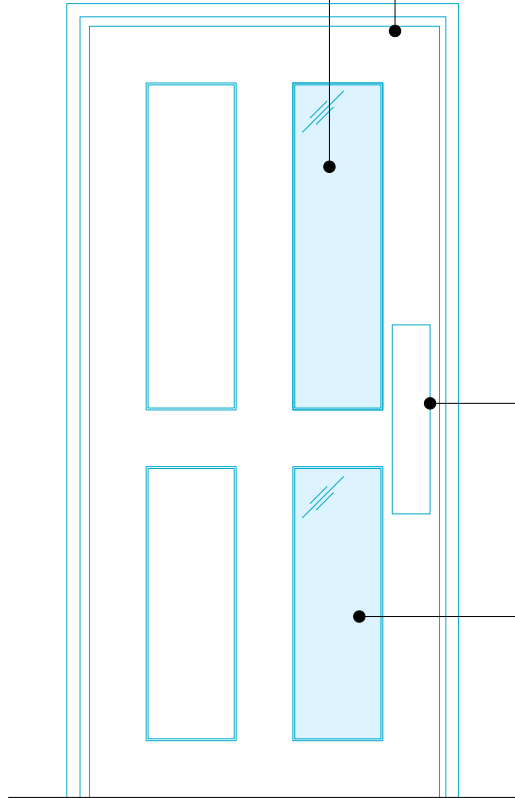

IRONMONGERY TBC BY CLIENT

VISION PANEL


VISION PANEL DESIGNED ACCORDING TO PART M GUIDANCE FOR MINIMUM ZONE OF VISIBILITY

2

PROPOSED TIMBER POST ROOM DOOR

Scale: 1:20


PROPOSED FIRE RATED BRICK SLIP DOOR WITHIN NEWLY FORMED OPENING

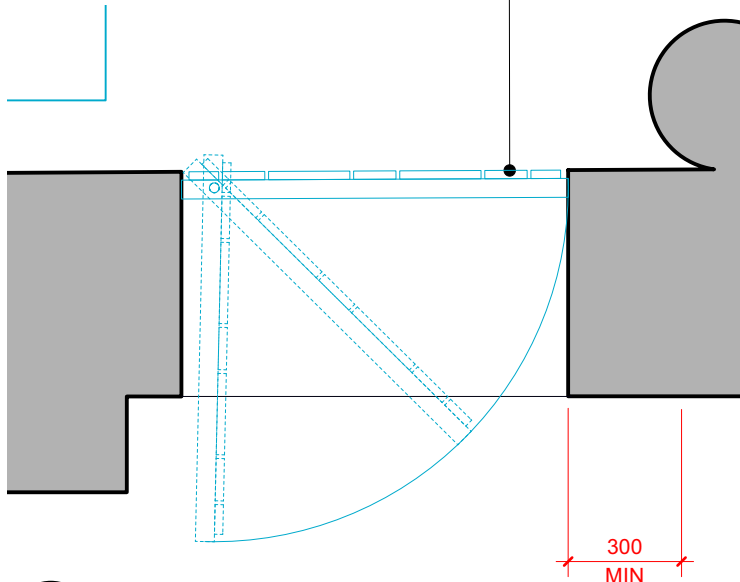

3

PROPOSED BRICK SLIP DOOR PLAN

Scale: 1:20

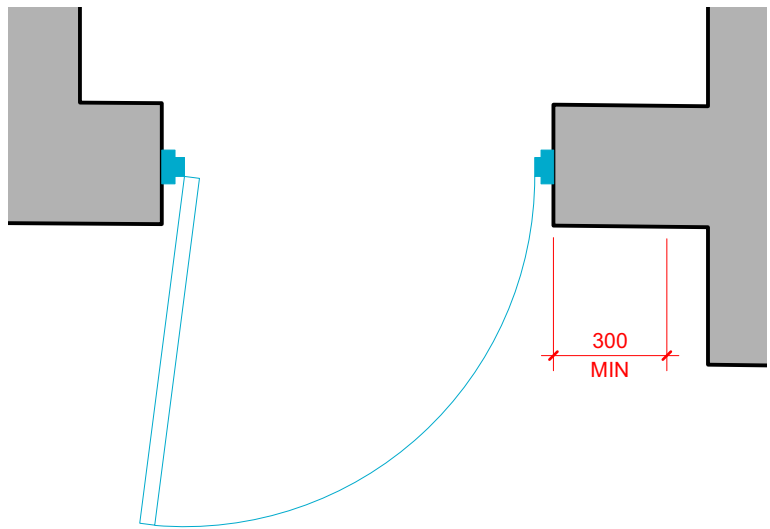

4

PROPOSED TIMBER POST ROOM DOOR

Scale: 1:20

P1 ISSUED FOR LBC GJ/FD 31.10.22
REV: NOTES: BY/CHKD: DATE:

DRAWING STATUS:

LISTED BUILDING CONSENT

DO NOT SCALE OFF THIS DRAWING

BURRELL FOLEY FISCHER
ARCHITECTS AND URBAN DESIGNERS

STUDIO 9 · 14 SOUTHGATE ROAD · LONDON · N1 3LY TEL: 020 7620 6114
www.bff-architects.co.uk mail@bff-architects.co.uk

JOB:

ALEXANDRA PALACE VISITOR SERVICES ROOM

FOR:

ALEXANDRA PALACE AND PARK CHARITABLE TRUST

AT:

ALEXANDRA PALACE WAY, LONDON, N22 7AY

DRAWING TITLE:

PROPOSED DOOR ELEVATIONS

DATE:
15.09.22

DRAWN BY:
GJ

DWG NO.:
1627-VSR-BFF-ZZ-GF-M2-A-0105 -P1

SCALE:
1:100 @A3

CHECKED BY:
FD

Copyright