


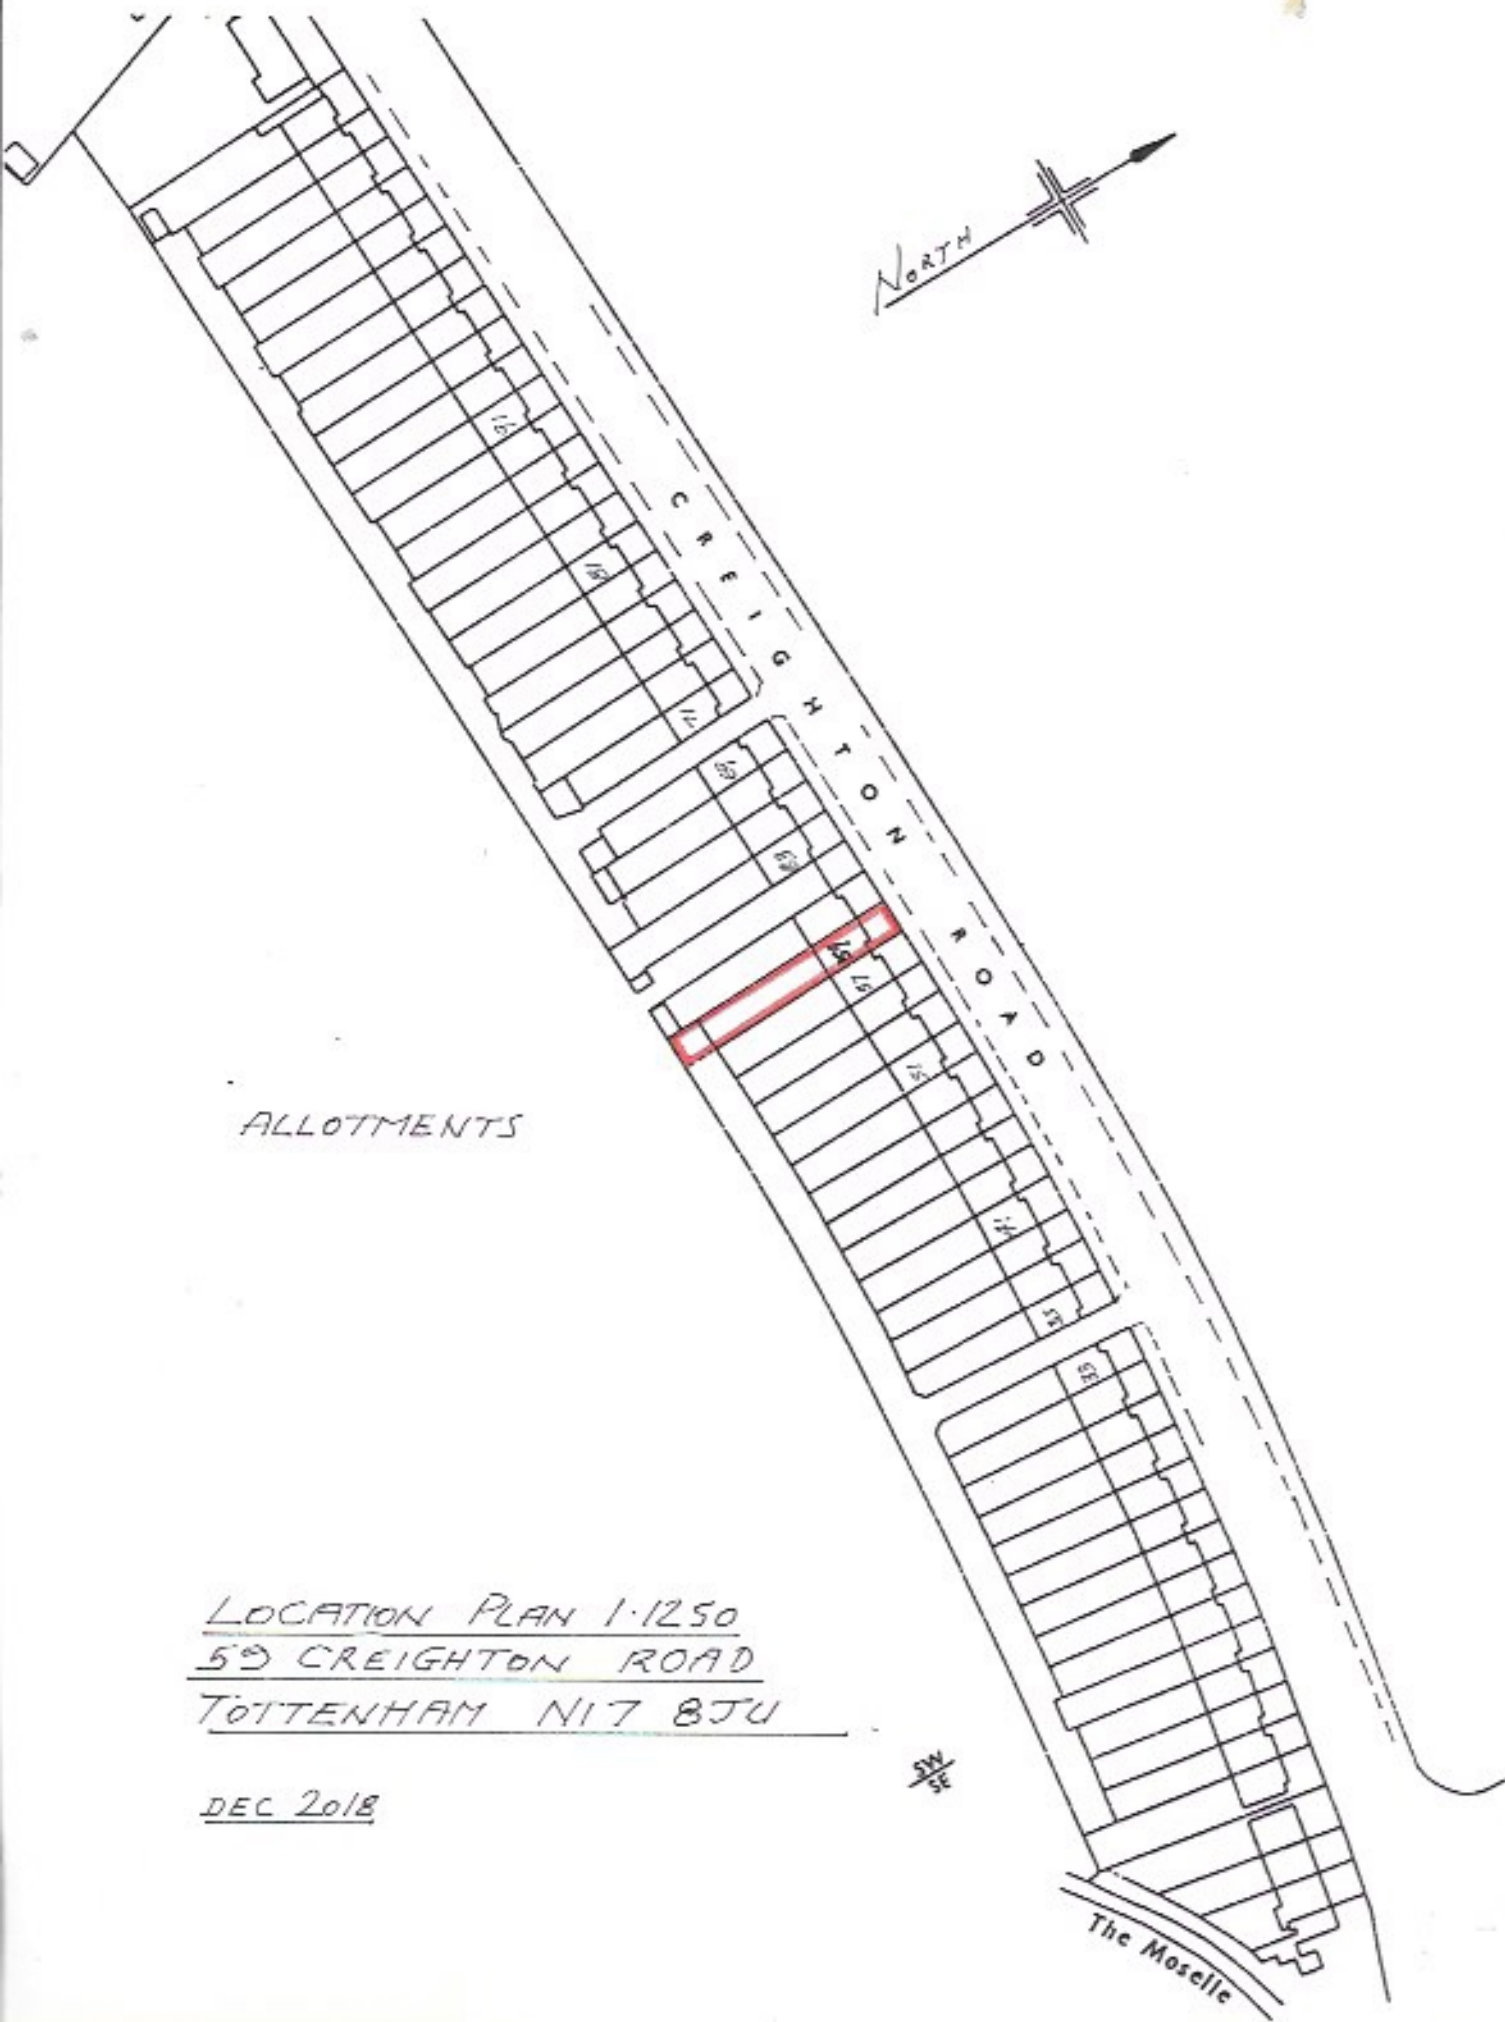

ALLOTMENTS

LOCATION PLAN 1:1250
59 CREIGHTON ROAD
TOTTENHAM N17 8JU

DEC 2018