


10cm SCALE WITH CAUTION use both scale bars to check for reduction or distortion

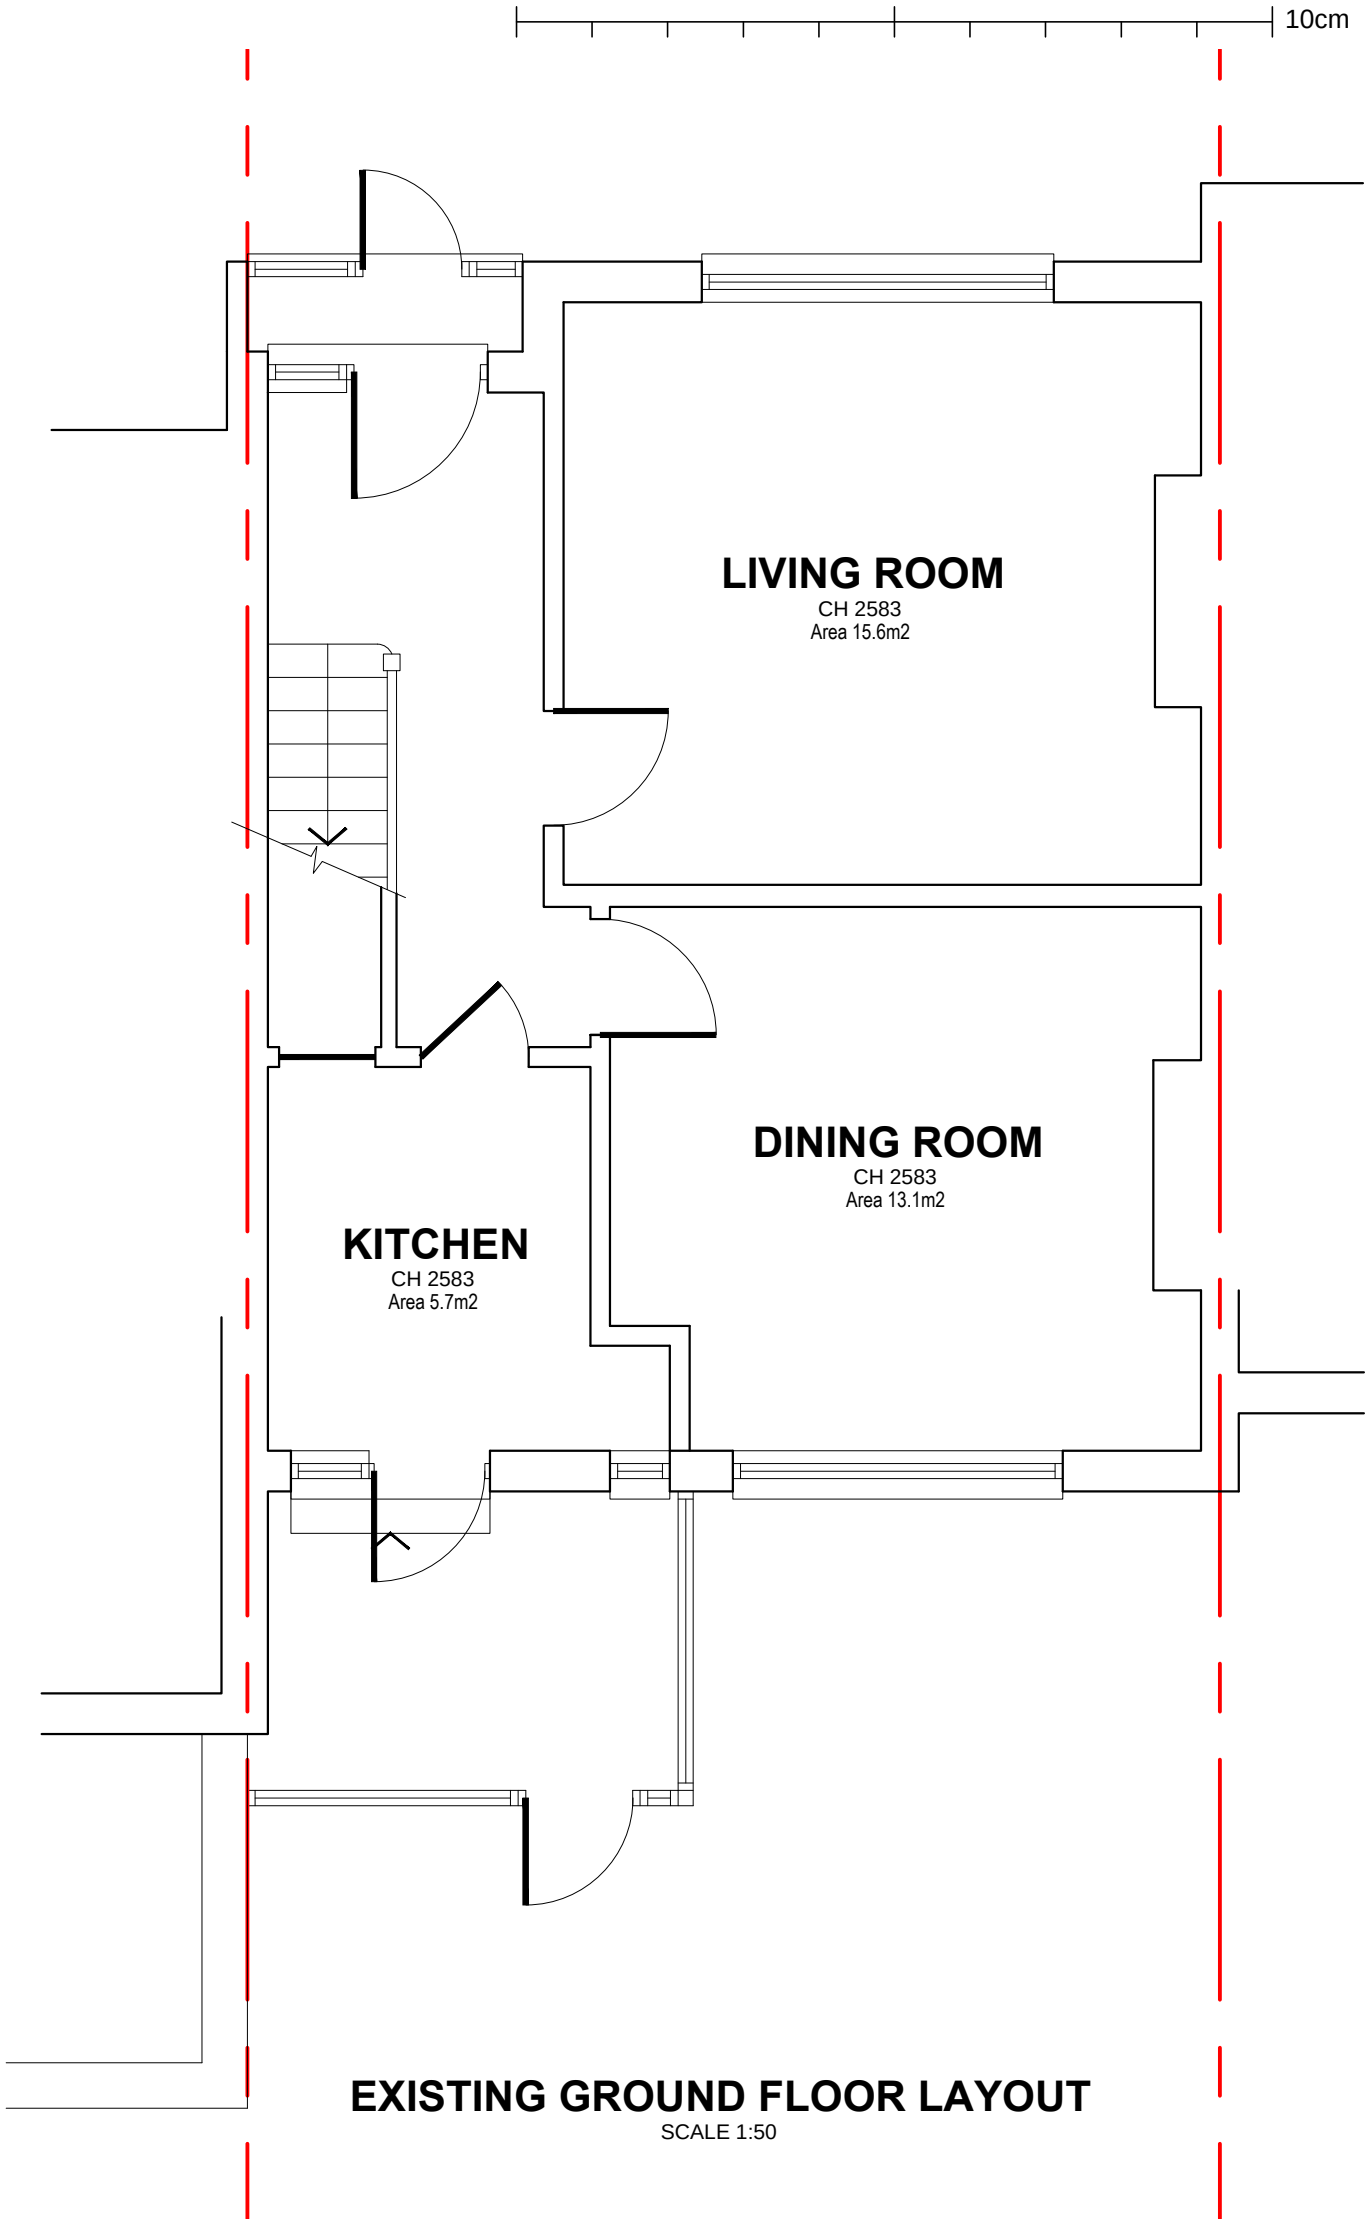

Notes

Scale

1:50

1:100

1:200

1:500

david joseph consulting
structural engineering and construction consultants
29 Dartmouth Place, London SE23 3AU
drafting@djclondon
020 8699 7750

All dimensions must be checked on site.
Any dimensional discrepancies discovered must be reported to the Project Manager before proceeding.
This drawing is to be read in conjunction with all relevant documents.
This drawing is copyright © and may not be reproduced without permission

Revisions		
-	-	-

Client

Address
92 DOWNHILLS WAY
LONDON
N17 6BD

Drawing Title
EXISTING GROUND FLOOR

Date
JUN '22

Scale
1:50 @ A3

Drawing Number
4944 - 100

Revision
-