



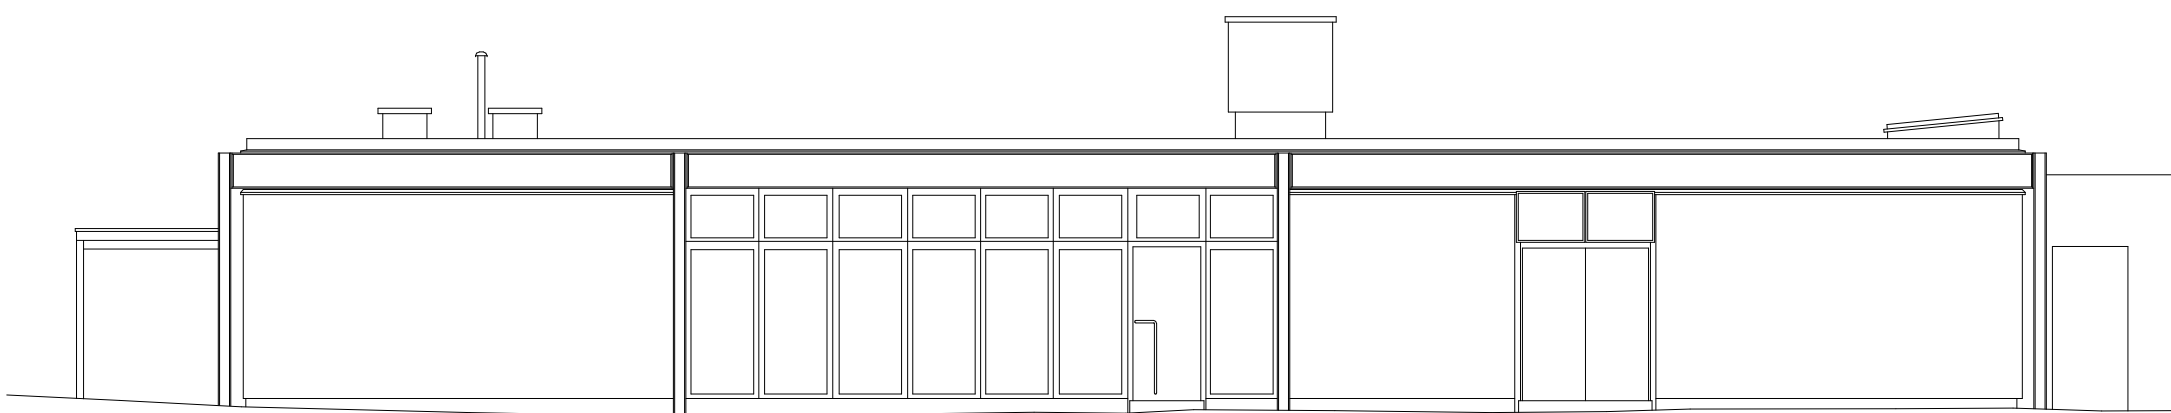


Existing Elevations - Community Centre - North (A)

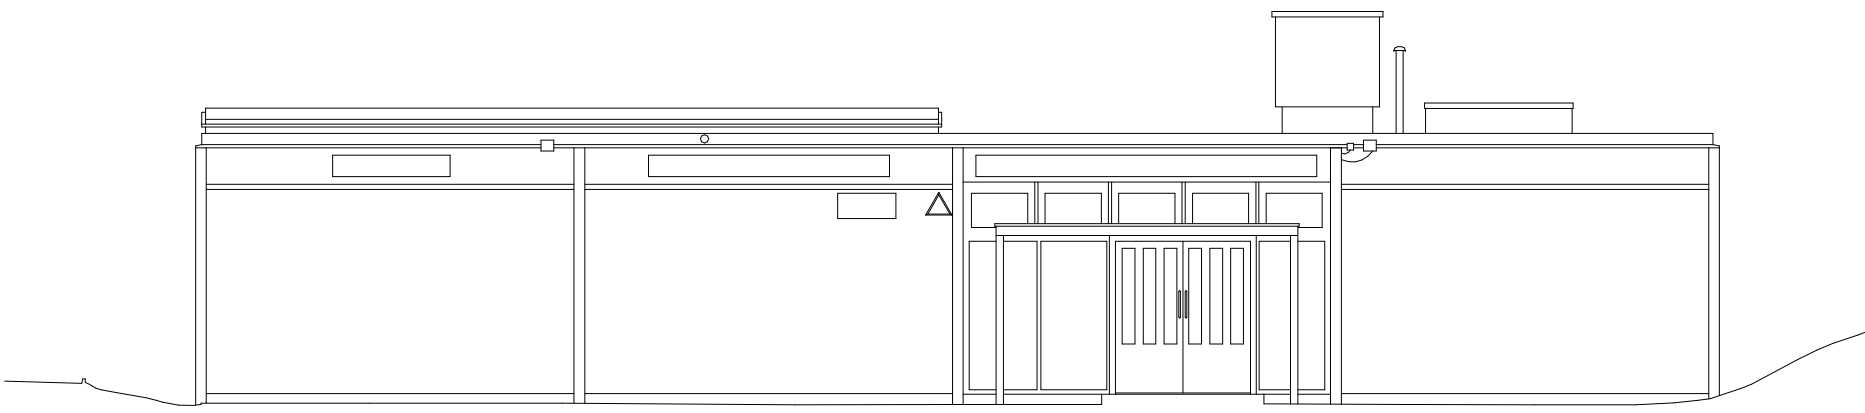


Existing Elevations - Community Centre - East (B)



Existing Elevations - Community Centre - South (C)

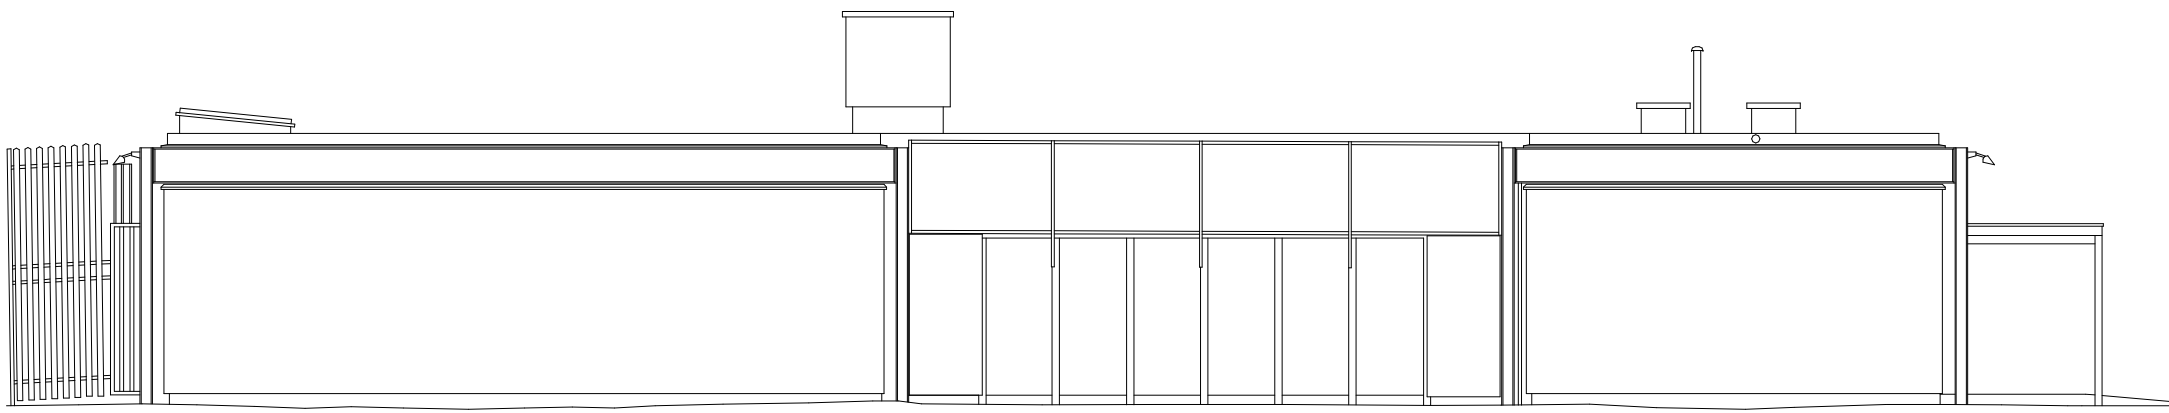


Existing Elevations - Community Centre - West (D)

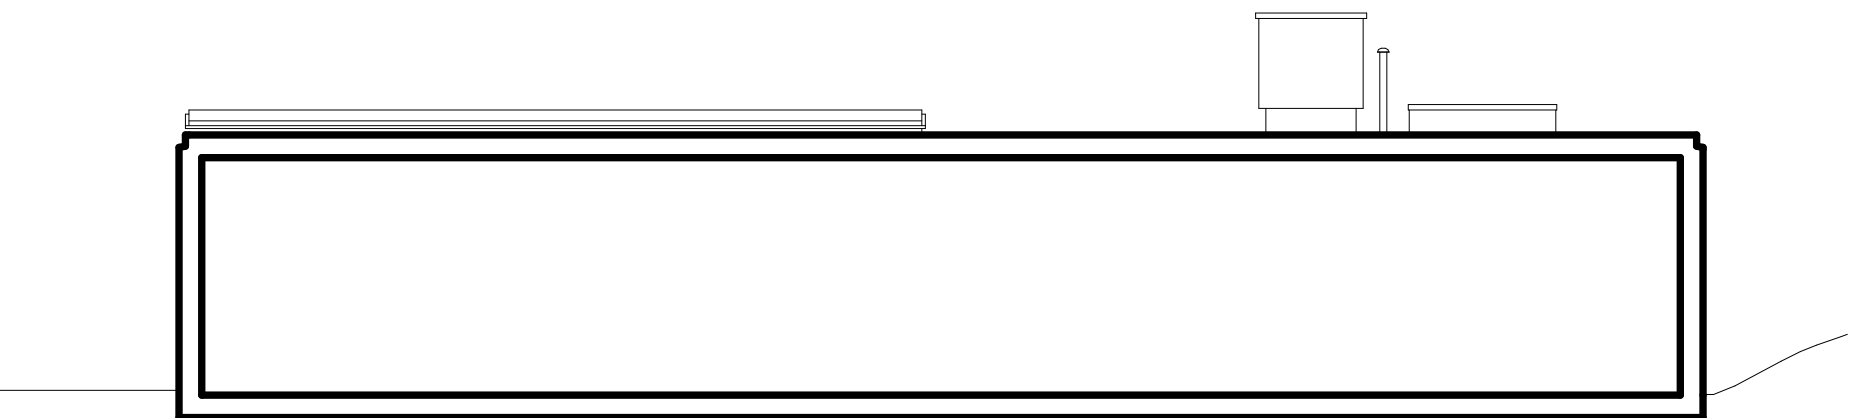

Existing Section- Community Centre - Section 1


NOTES
Do not scale from this drawing. To be read in conjunction with all relevant Architects', Services and Structural Engineer' information. Architect to be immediately notified of discrepancies.

DISCLAIMER:
THIS DRAWING IS COPYRIGHT OF PTE ARCHITECTS. REPRODUCTION AND ELECTRONIC DISSEMINATION MAY RESULT IN DISTORTION AND RESIZING OF DRAWING CONTENT.
PTE TAKES NO RESPONSIBILITY FOR MEASUREMENTS OR SCALING TAKEN FROM ANY OTHER DRAWING THAN THE ORIGINAL HARDCOPY ISSUED BY PTE AND NO RELIANCE MAY BE PLACED ON SUCH DIMENSIONS.
THIS DRAWING MUST BE READ IN CONJUNCTION WITH ALL OTHER RELEVANT DRAWINGS AND SPECIFICATIONS FROM THE ARCHITECT AND OTHER CONSULTANTS.

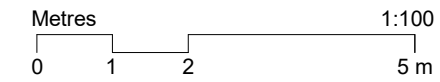

P06	NMA Final Submission Version 2	04.10.2022	AT
P05	NMA Final Submission	03.10.2022	AT
P04	NMA Draft Submission	22.08.2022	AT
P03	Planning Submission - Third Draft	11.10.2021	AT
P02	Planning Submission - Second Draft	23.09.2021	AT
P01	Draft Planning Submission	10.09.2021	AT

REV	DESCRIPTION	DATE	BY
-----	-------------	------	----

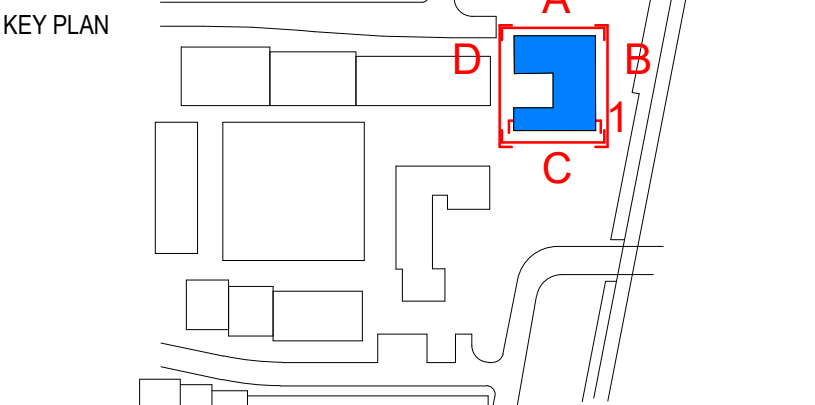

LEAD DESIGNER

Pollard Thomas Edwards
Diespeker Wharf
38 Graham Street
London N1 8JX
T +44 (0)20 7336 7777
forename.surname@ptea.co.uk

PROJECT
HIGH ROAD WEST - PLOT A
Whitehall Mews



DRAWING TITLE
Plot A - Existing Plan & Elevations - Community Centre

SCALE AT A1 1 : 100	DATE: 11.10.2021	JOB NUMBER: 21-011	
SCALE AT A3 N/A	DRAWN BY: NW	CHECKED BY: AT	APPROVED BY: AT

DRAWING NUMBER HRWPA-PTE-XX-ZZ-D-A-008001	REV P06
--	------------

STATUS CODE: S4	STATUS DESCRIPTION: Suitable for Review & Authorization
--------------------	--