




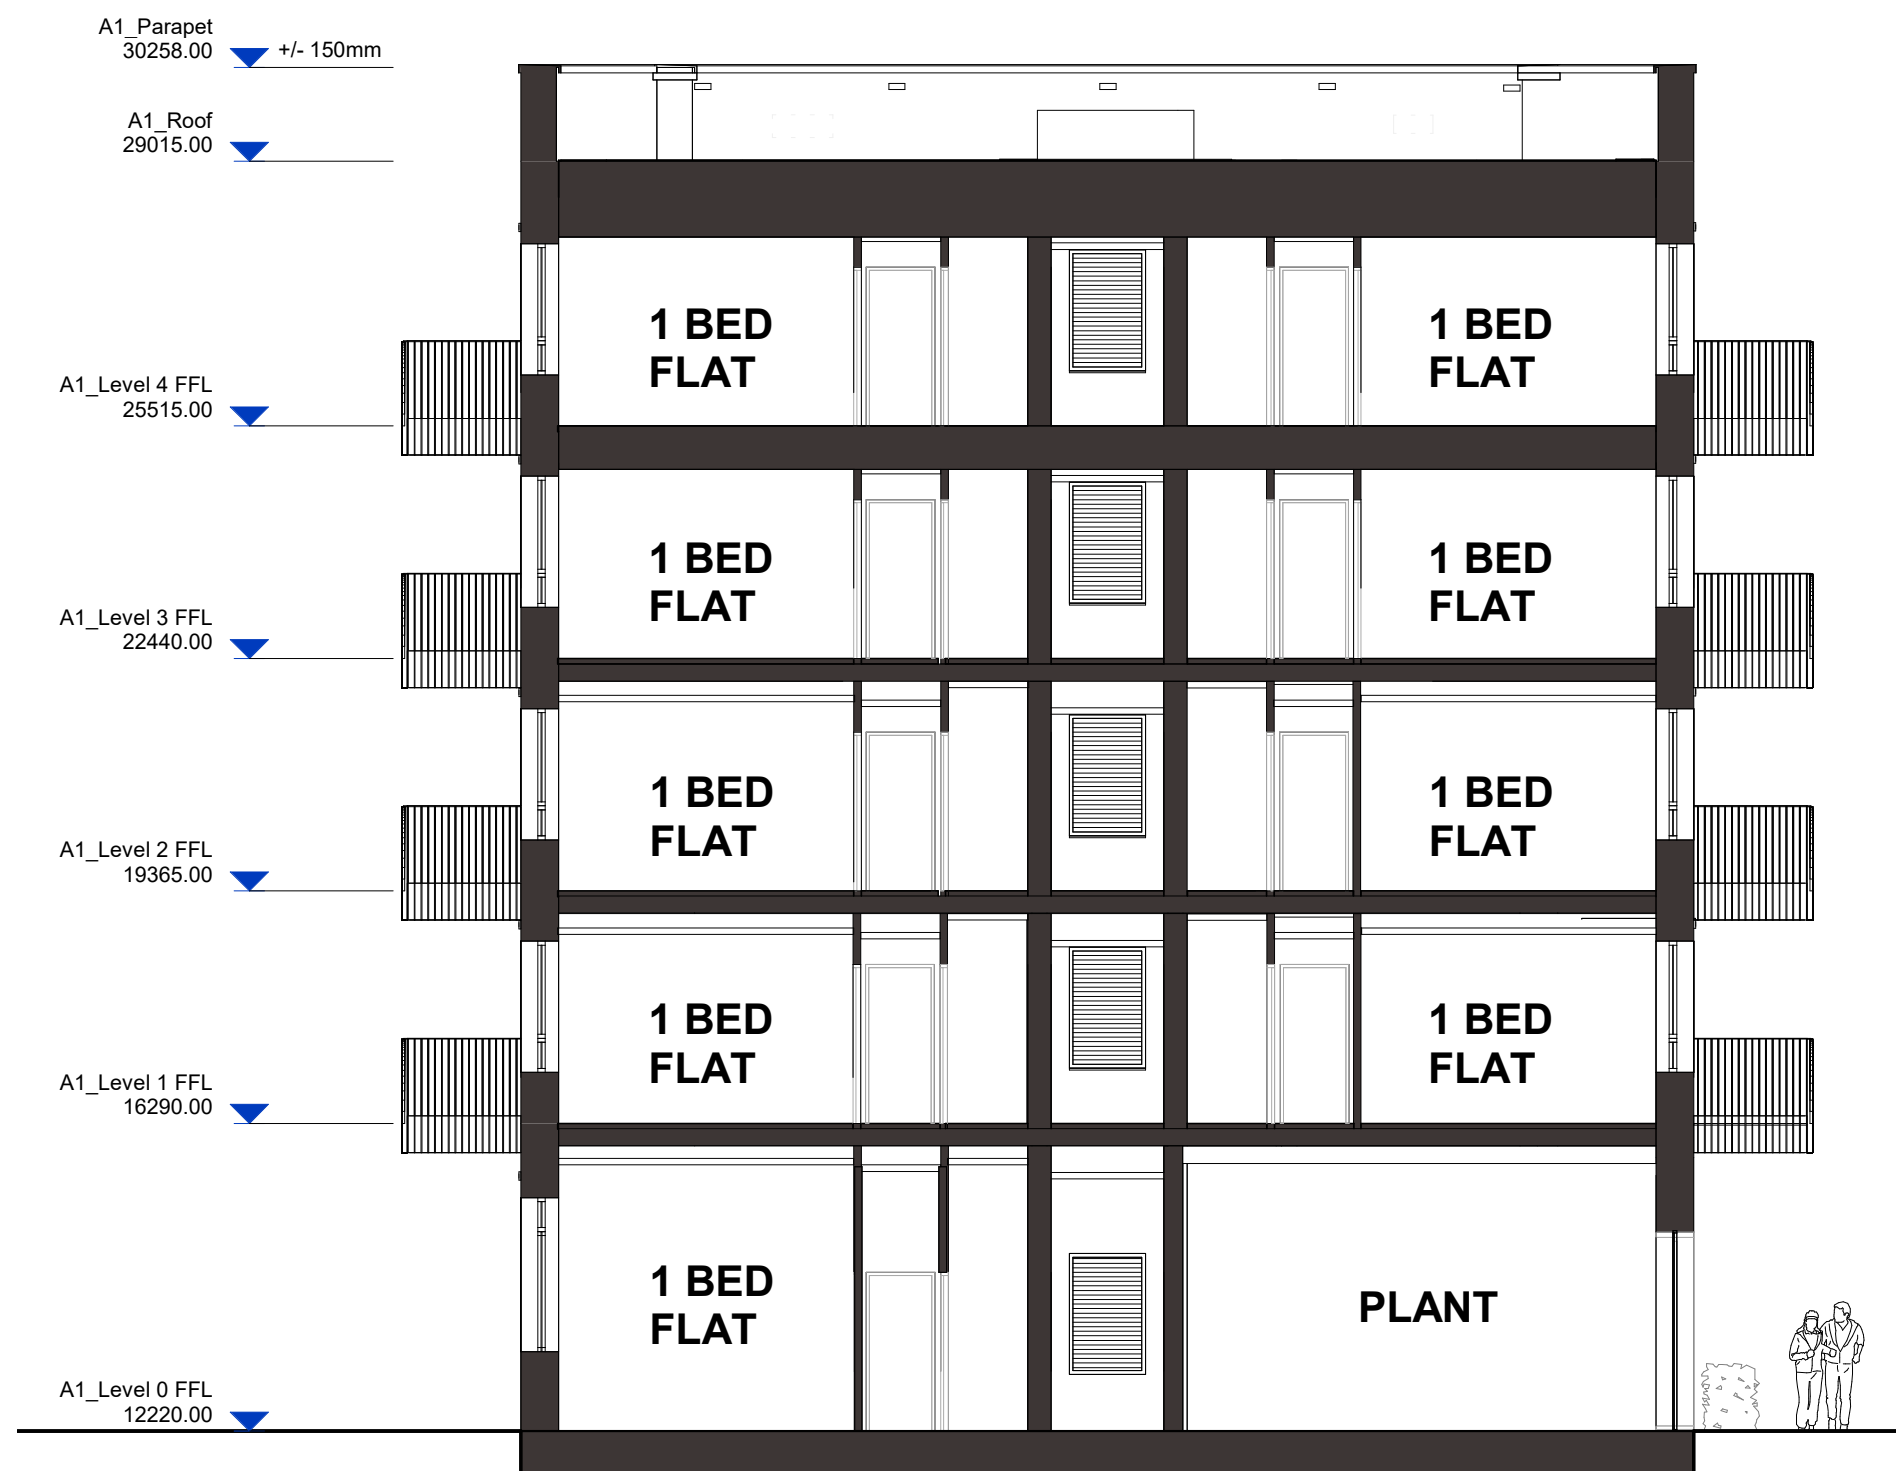

Building A1 - Section 1

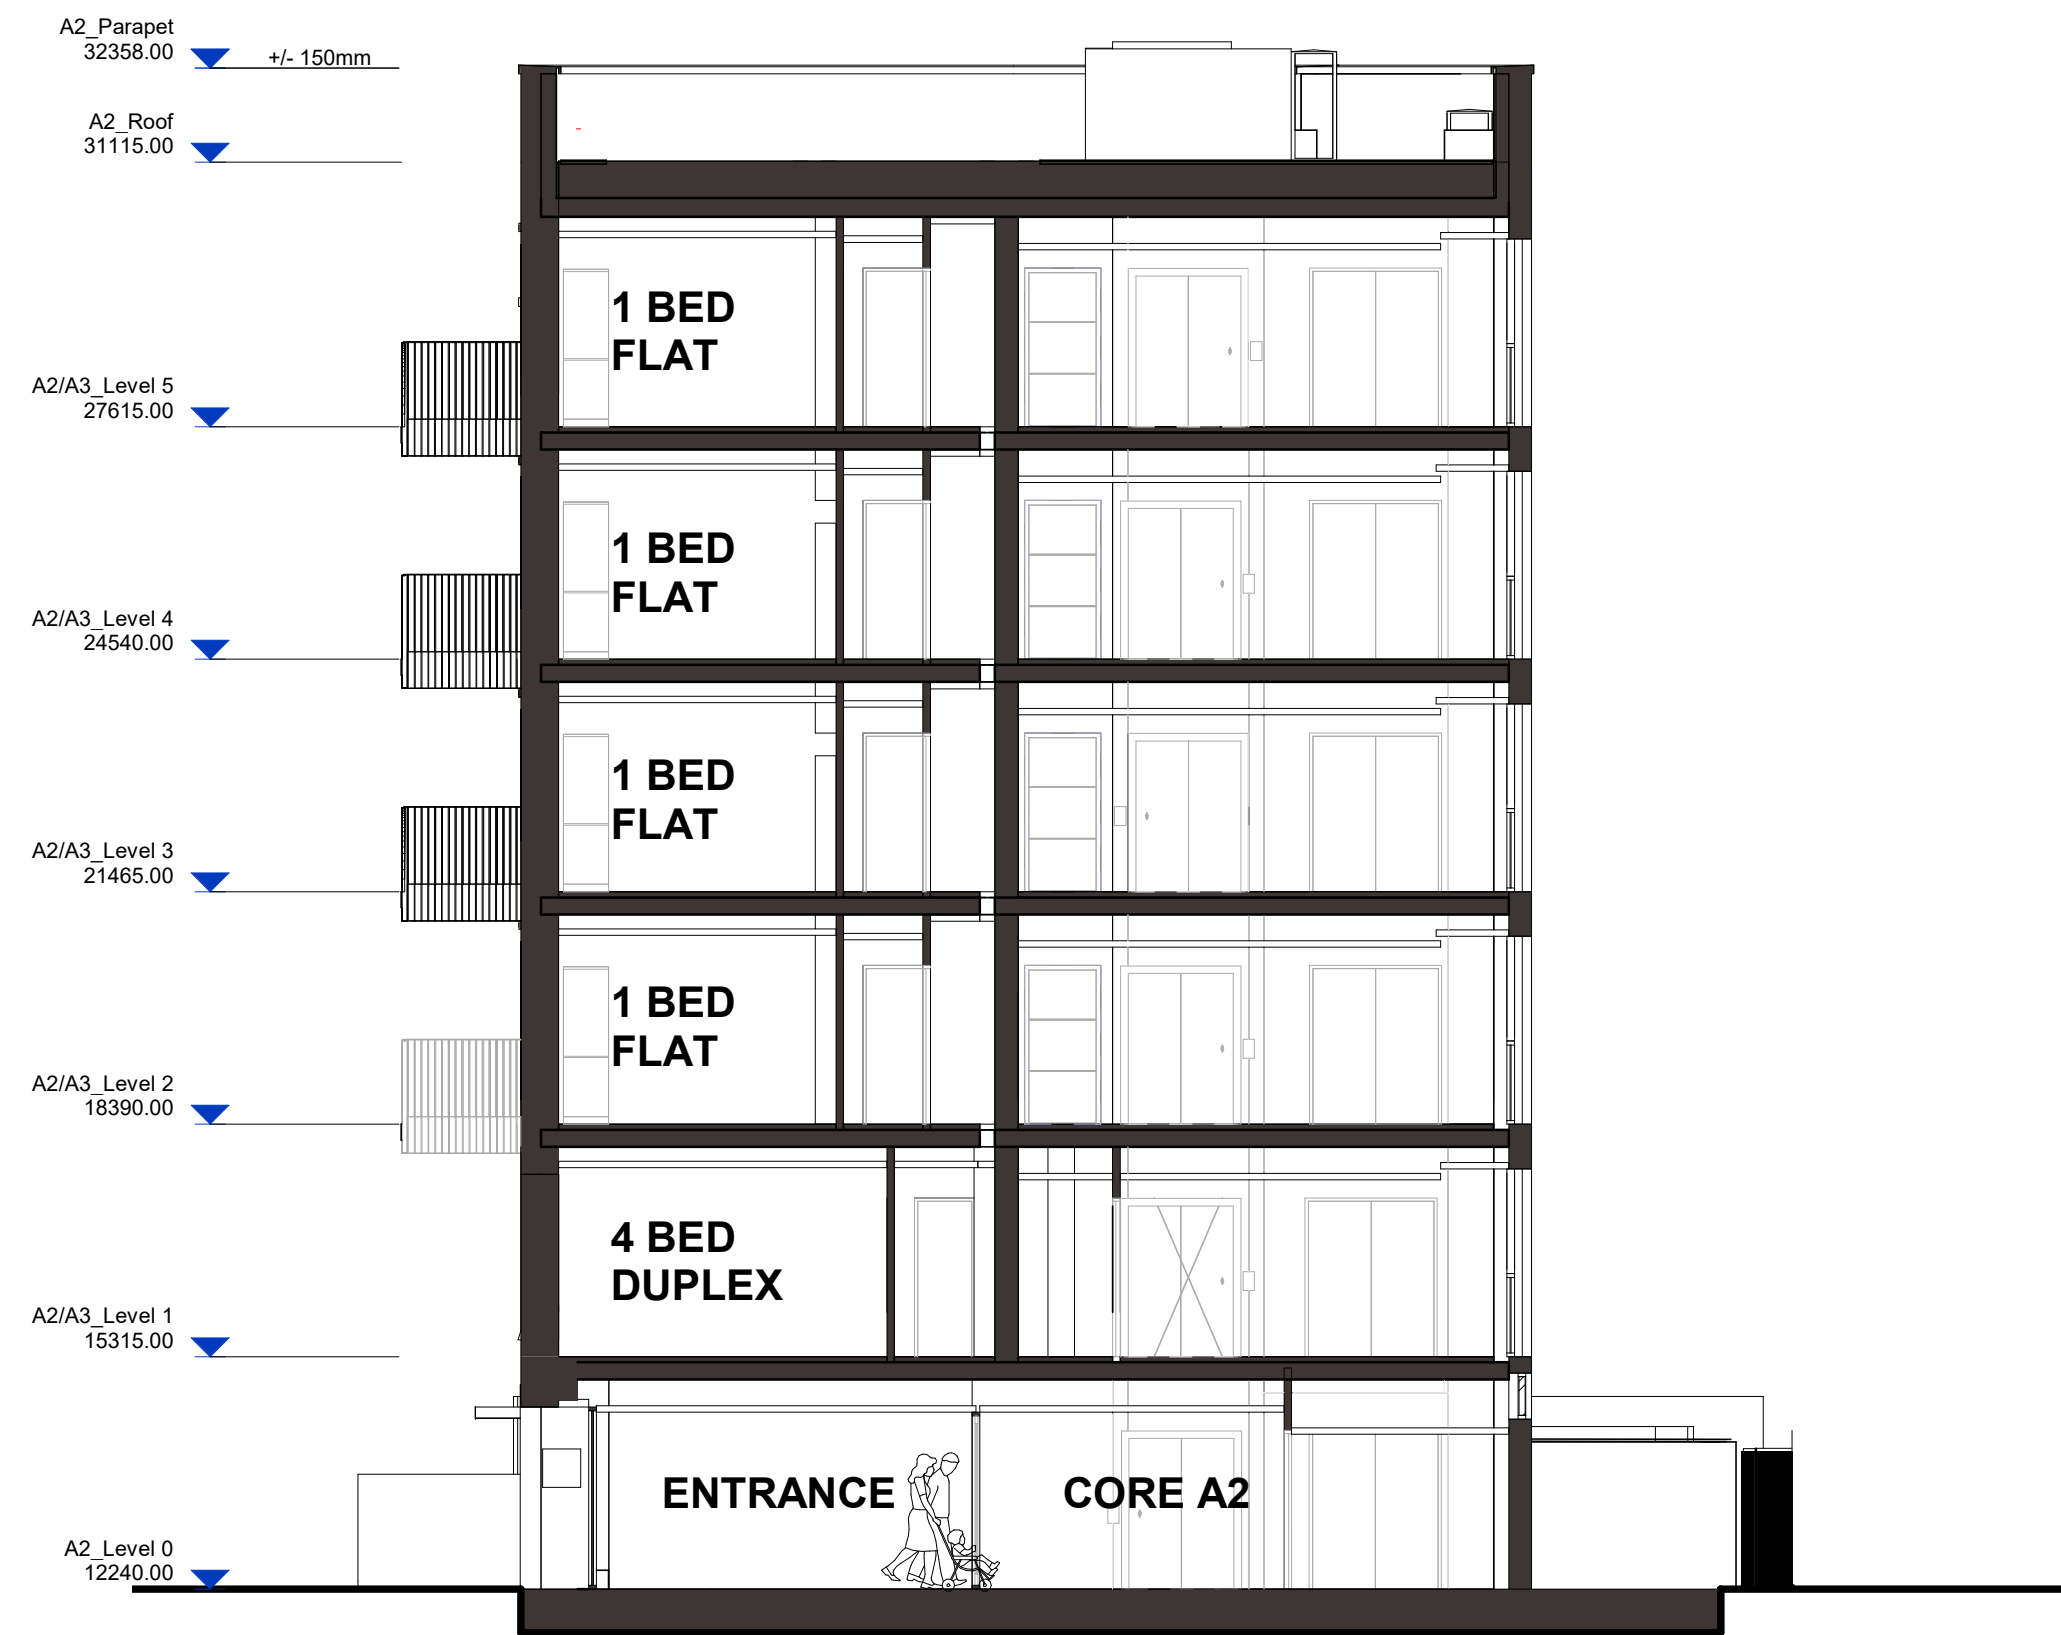

Building A2 - Section 2

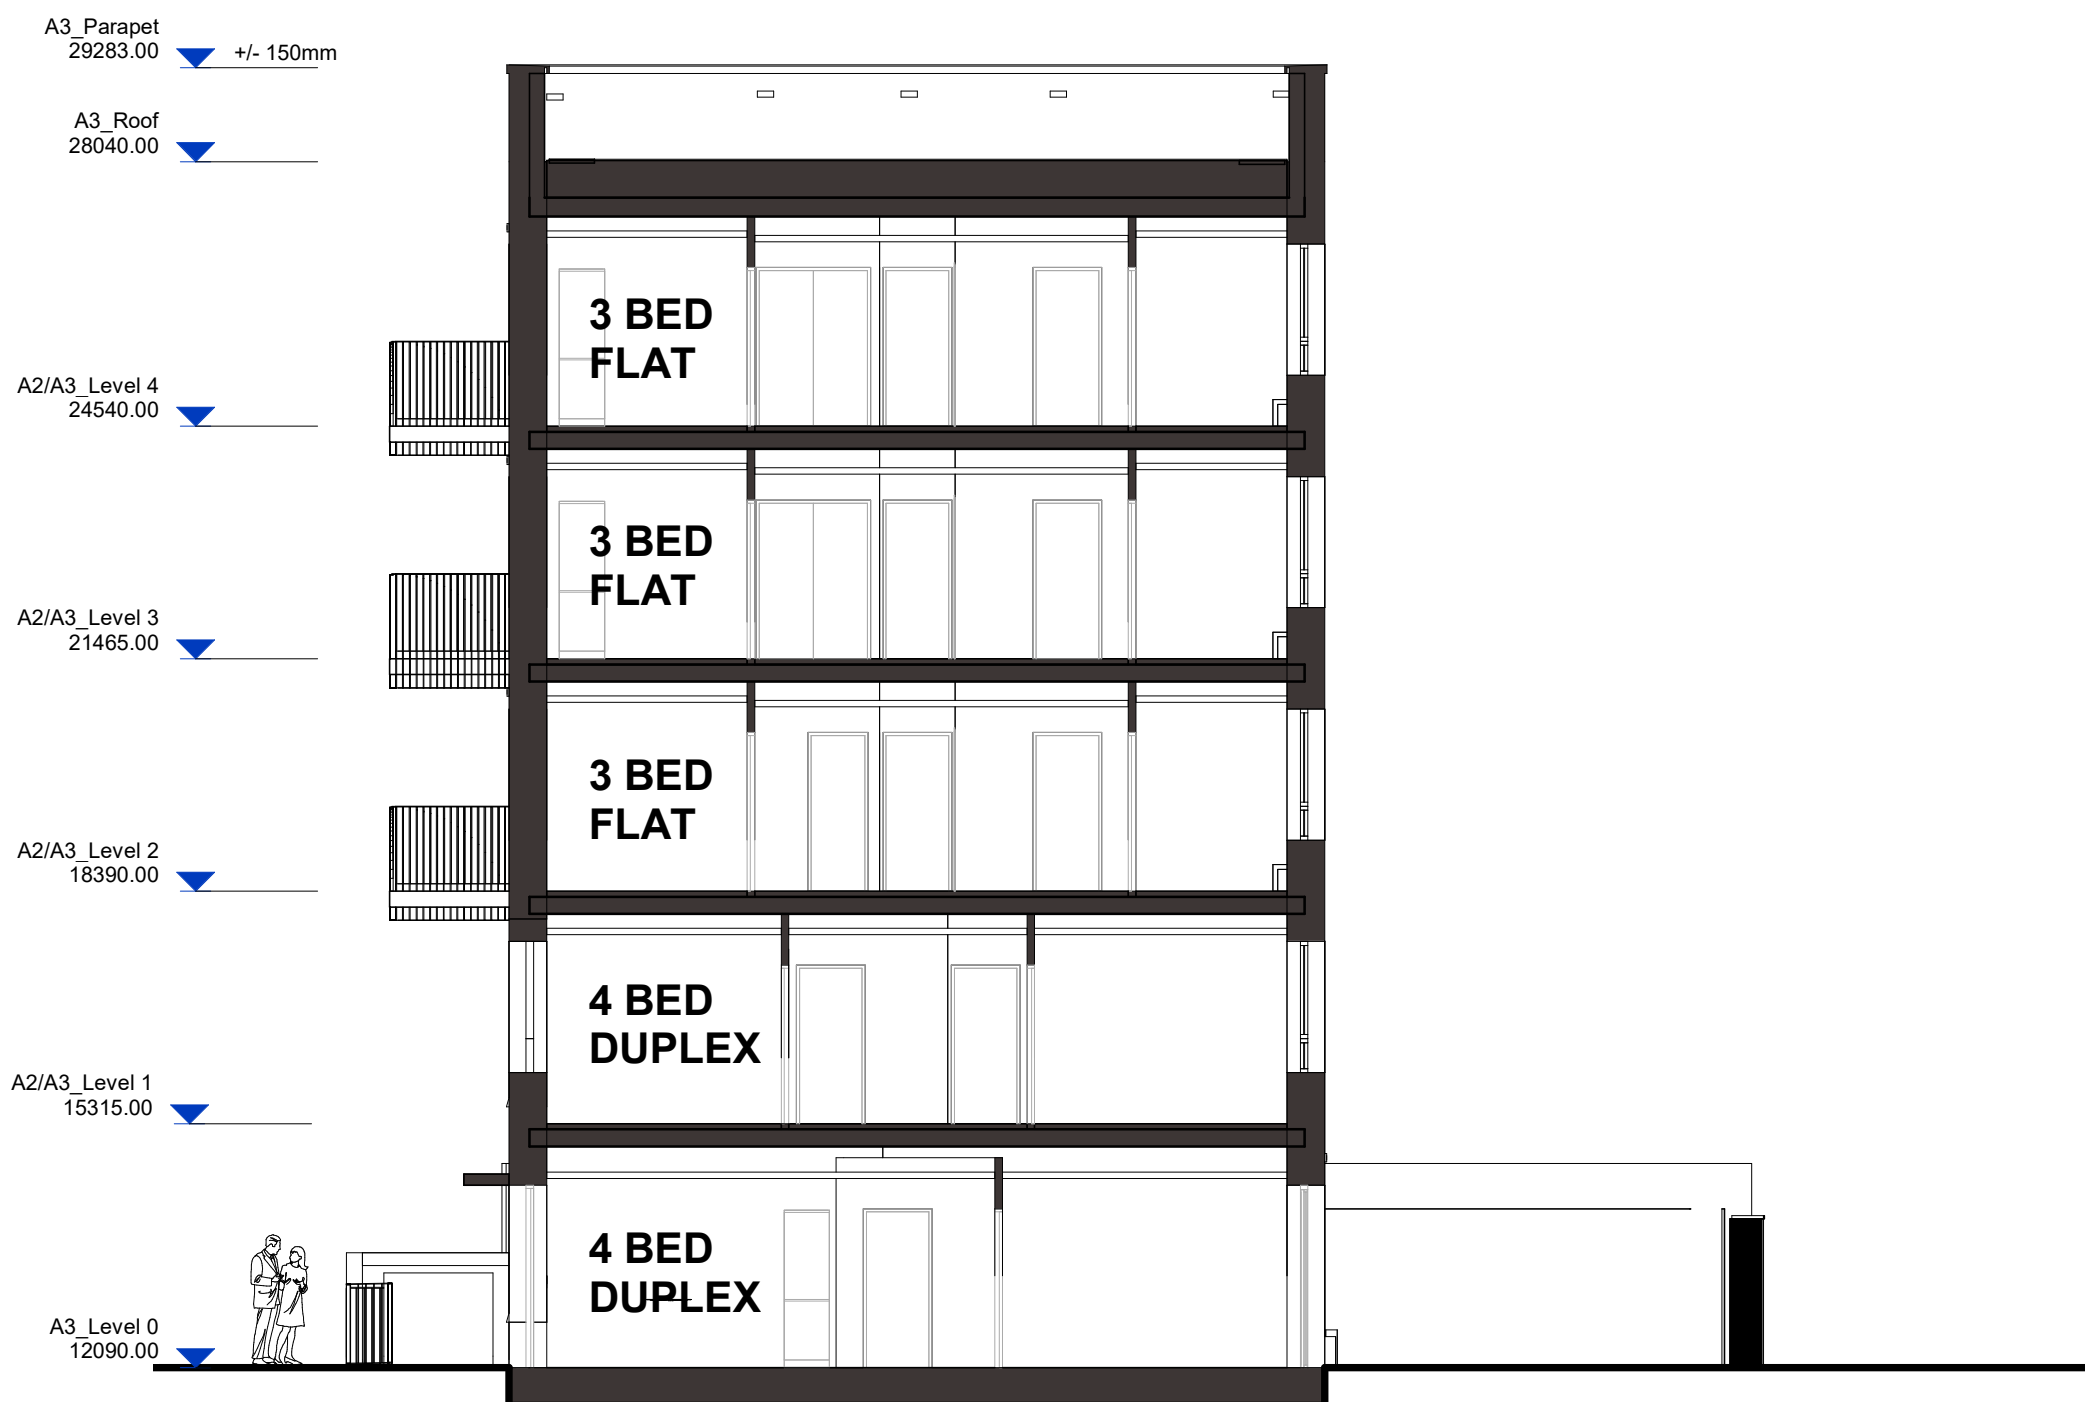

Building A3 - Section 3


NOTES
Do not scale from this drawing. To be read in conjunction with all relevant Architects', Services and Structural Engineer' information. Architect to be immediately notified of discrepancies.

DISCLAIMER:
THIS DRAWING IS COPYRIGHT OF PTE ARCHITECTS. REPRODUCTION AND ELECTRONIC DISSEMINATION MAY RESULT IN DISTORTION AND RESIZING OF DRAWING CONTENT.
PTE TAKES NO RESPONSIBILITY FOR MEASUREMENTS OR SCALING TAKEN FROM ANY OTHER DRAWING THAN THE ORIGINAL HARDCOPY ISSUED BY PTE AND NO RELIANCE MAY BE PLACED ON SUCH DIMENSIONS.
THIS DRAWING MUST BE READ IN CONJUNCTION WITH ALL OTHER RELEVANT DRAWINGS AND SPECIFICATIONS FROM THE ARCHITECT AND OTHER CONSULTANTS.


— Detailed Planning Application Boundary
► Entrance

ACRONYMS:

WAC	Wheelchair Accessible Home
L	Living Room
K	Kitchen
B1	Principal Bedroom
B2	Bedroom 2
B3	Bedroom 3

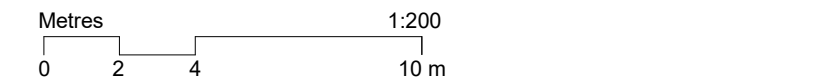

P05	NMA Final Submission Version 2	04.10.2022	AT
P04	NMA Final Submission	03.10.2022	AT
P03	NMA Draft Submission with Updated Landscape Plan	30.08.2022	AT
P02	Planning Submission - Third Draft	11.10.2021	AT
P01	Planning Submission - Second Draft	23.09.2021	AT
REV	DESCRIPTION	DATE	BY

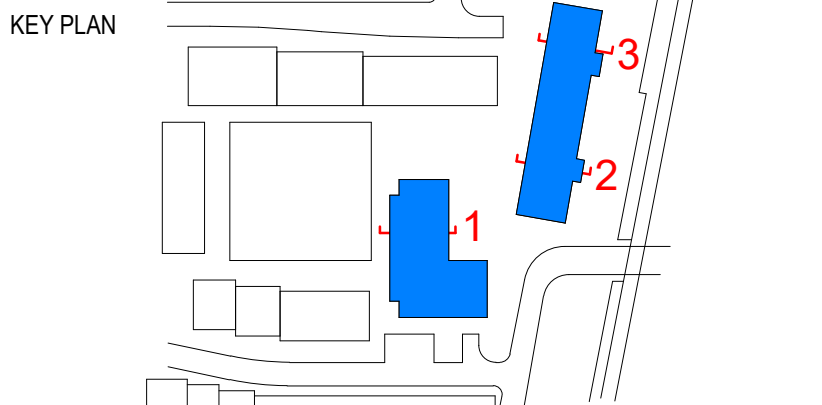

LEAD DESIGNER

Pollard Thomas Edwards
Diespeker Wharf
38 Graham Street
London N1 8JX
T +44 (0)20 7336 7777
forename.surname@ptea.co.uk

PROJECT
HIGH ROAD WEST - PLOT A
Whitehall Mews

DRAWING TITLE
Plot A - Building A1-A3 - Proposed Sections

SCALE AT A1 1 : 100	DATE: 11.10.2021	JOB NUMBER: 21-011	
SCALE AT A3 N/A	DRAWN BY: NW	CHECKED BY: AT	APPROVED BY: AT

DRAWING NUMBER HRWPA-PTE-AX-ZZ-D-A-023000	REV P05
--	------------

STATUS CODE: S4	STATUS DESCRIPTION: Suitable for Review & Authorization
--------------------	--