



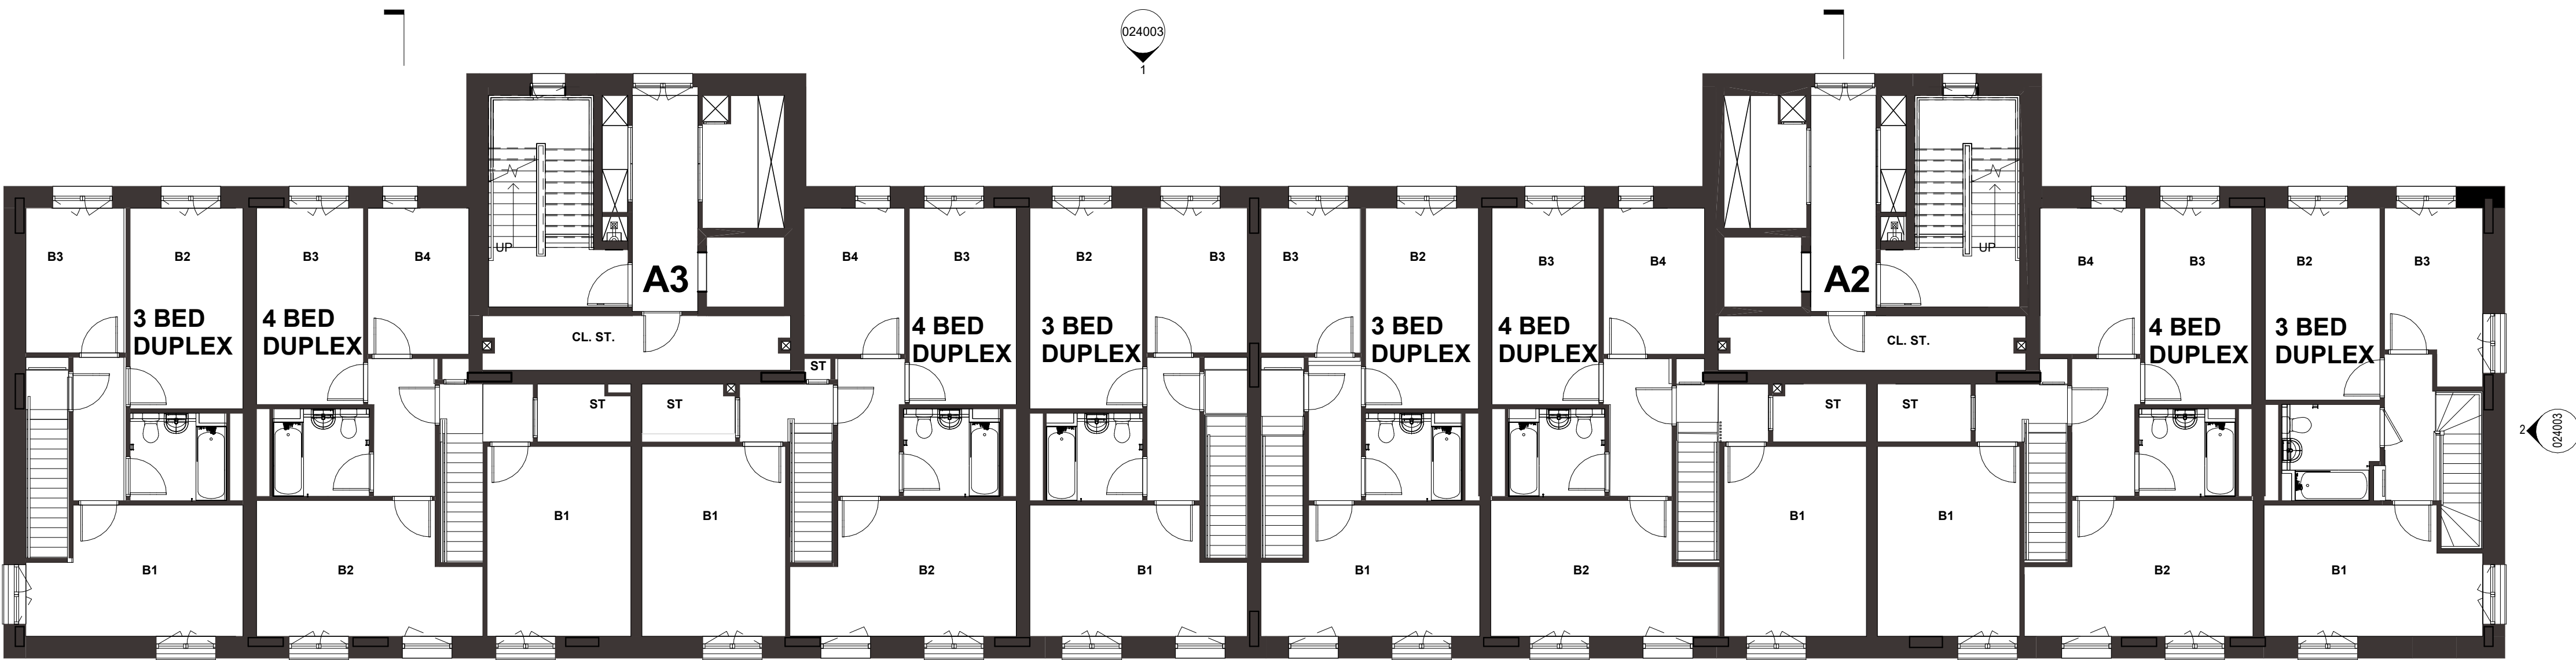

Building A2-A3 - Level 1

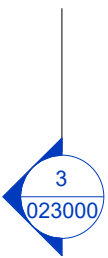

Building A2-A3 - Level 0




NOTES
Do not scale from this drawing. To be read in conjunction with all relevant Architects', Services and Structural Engineer' information. Architect to be immediately notified of discrepancies.


DISCLAIMER:
THIS DRAWING IS COPYRIGHT OF PTE ARCHITECTS. REPRODUCTION AND ELECTRONIC DISSEMINATION MAY RESULT IN DISTORTION AND RESIZING OF DRAWING CONTENT.
PTE TAKES NO RESPONSIBILITY FOR MEASUREMENTS OR SCALING TAKEN FROM ANY OTHER DRAWING THAN THE ORIGINAL HARDCOPY ISSUED BY PTE AND NO RELIANCE MAY BE PLACED ON SUCH DIMENSIONS.
THIS DRAWING MUST BE READ IN CONJUNCTION WITH ALL OTHER RELEVANT DRAWINGS AND SPECIFICATIONS FROM THE ARCHITECT AND OTHER CONSULTANTS.

— Detailed Planning Application Boundary
► Entrance

ACRONYMS:	
WAC	Wheelchair Accessible Home
L	Living Room
K	Kitchen
B1	Principal Bedroom
B2	Bedroom 2
B3	Bedroom 3

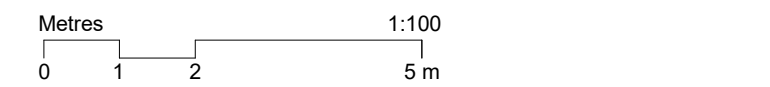

P09	NMA Final Submission Version 2	04.10.2022	AT
P08	NMA Final Submission	03.10.2022	AT
P07	NMA Draft Submission with Updated Landscape Plan	30.08.2022	AT
P06	NMA Draft Submission	22.08.2022	AT
P05	Planning Submission - Third Draft	11.10.2021	AT
P04	Planning Submission - Second Draft	23.09.2021	AT
P03	External Bike Store Changes	20.09.2021	AT
P02	Draft Planning Submission	01.09.2021	AT
C01	Stage 02 Submission	18.08.2021	AT
P01	Draft Stage 02 Submission	06.08.2021	NPW

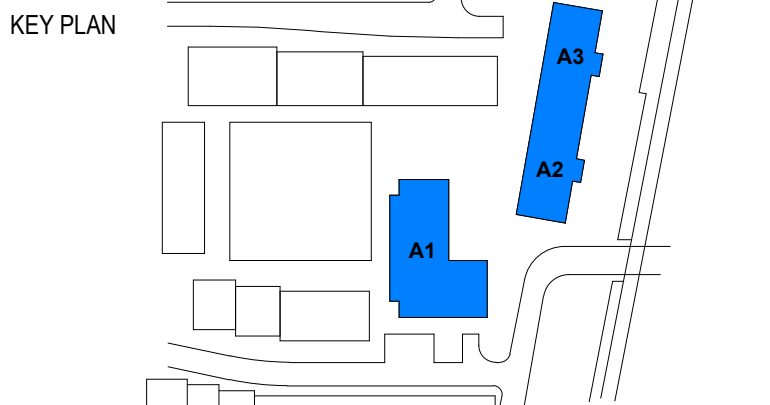

LEAD DESIGNER

Pollard Thomas Edwards
Diespeker Wharf
38 Graham Street
London N1 8JX
T +44 (0)20 7336 7777
forename.surname@ptea.co.uk

PROJECT
HIGH ROAD WEST - PLOT A
Whitehall Mews

DRAWING TITLE
Plot A - Buildings A2 - A3 - Plans - Level 0 - 01

SCALE AT A1 1 : 100	DATE: 11.10.2021	JOB NUMBER: 21-011	
SCALE AT A3 N/A	DRAWN BY: NPW	CHECKED BY: AT	APPROVED BY: AT

DRAWING NUMBER HRWPA-PTE-A2-ZZ-D-A-022003	REV P09
--	------------

STATUS CODE: S4	STATUS DESCRIPTION: Suitable for Review & Authorization
--------------------	--