




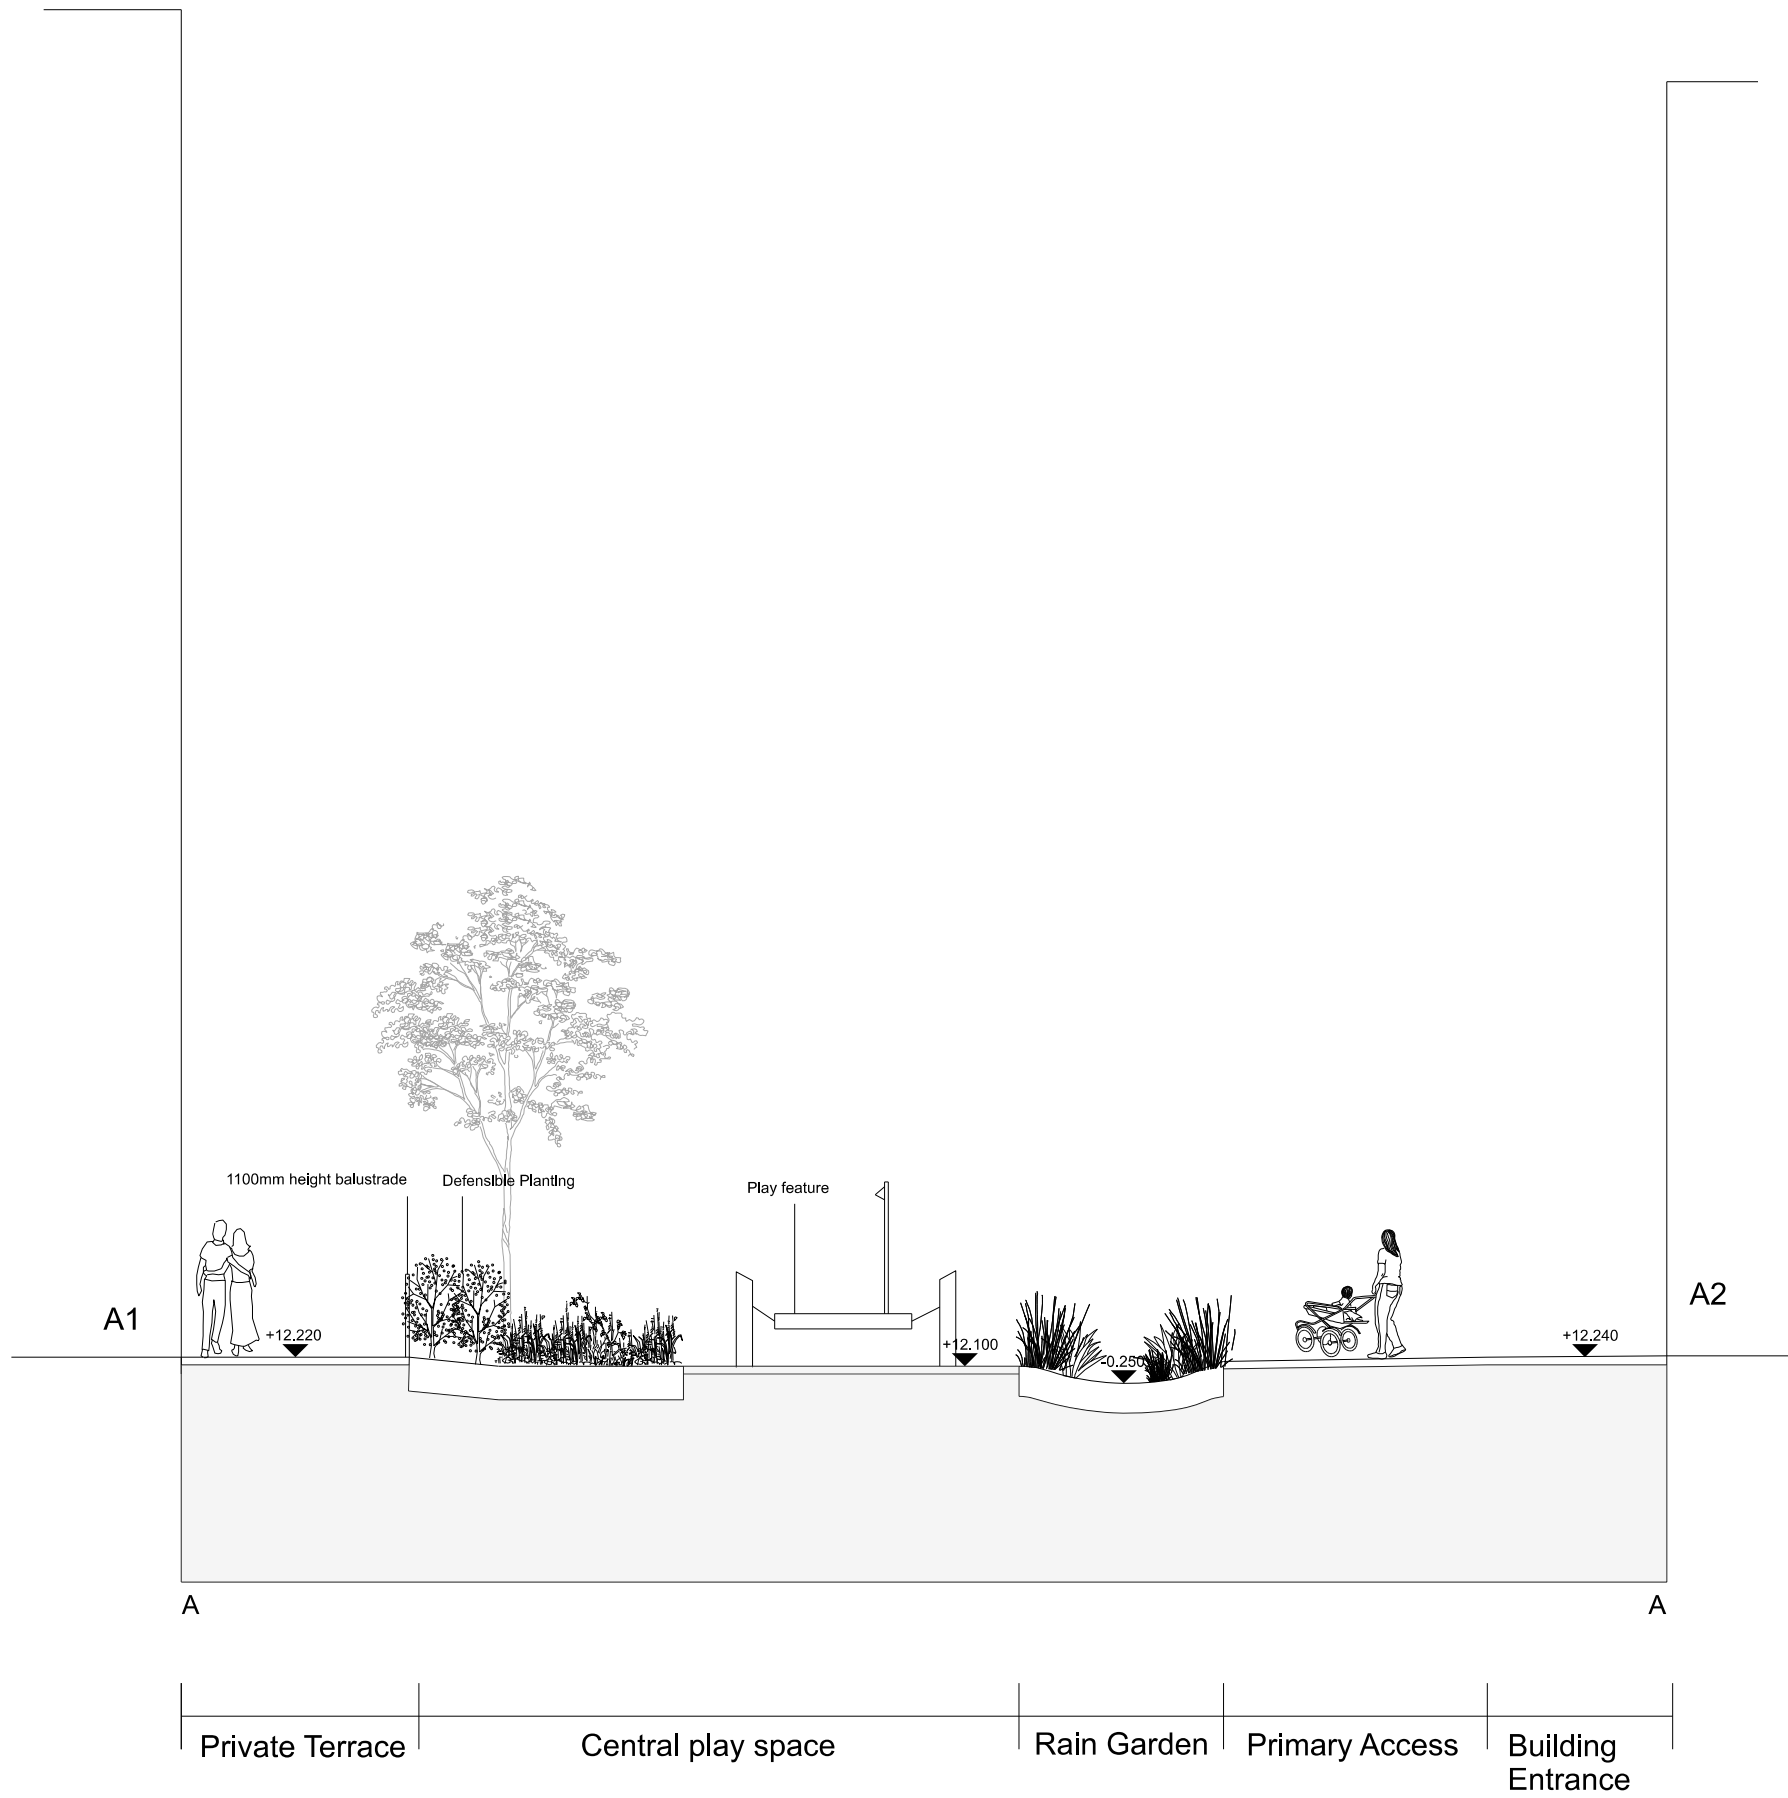


Section A-A - 1:100

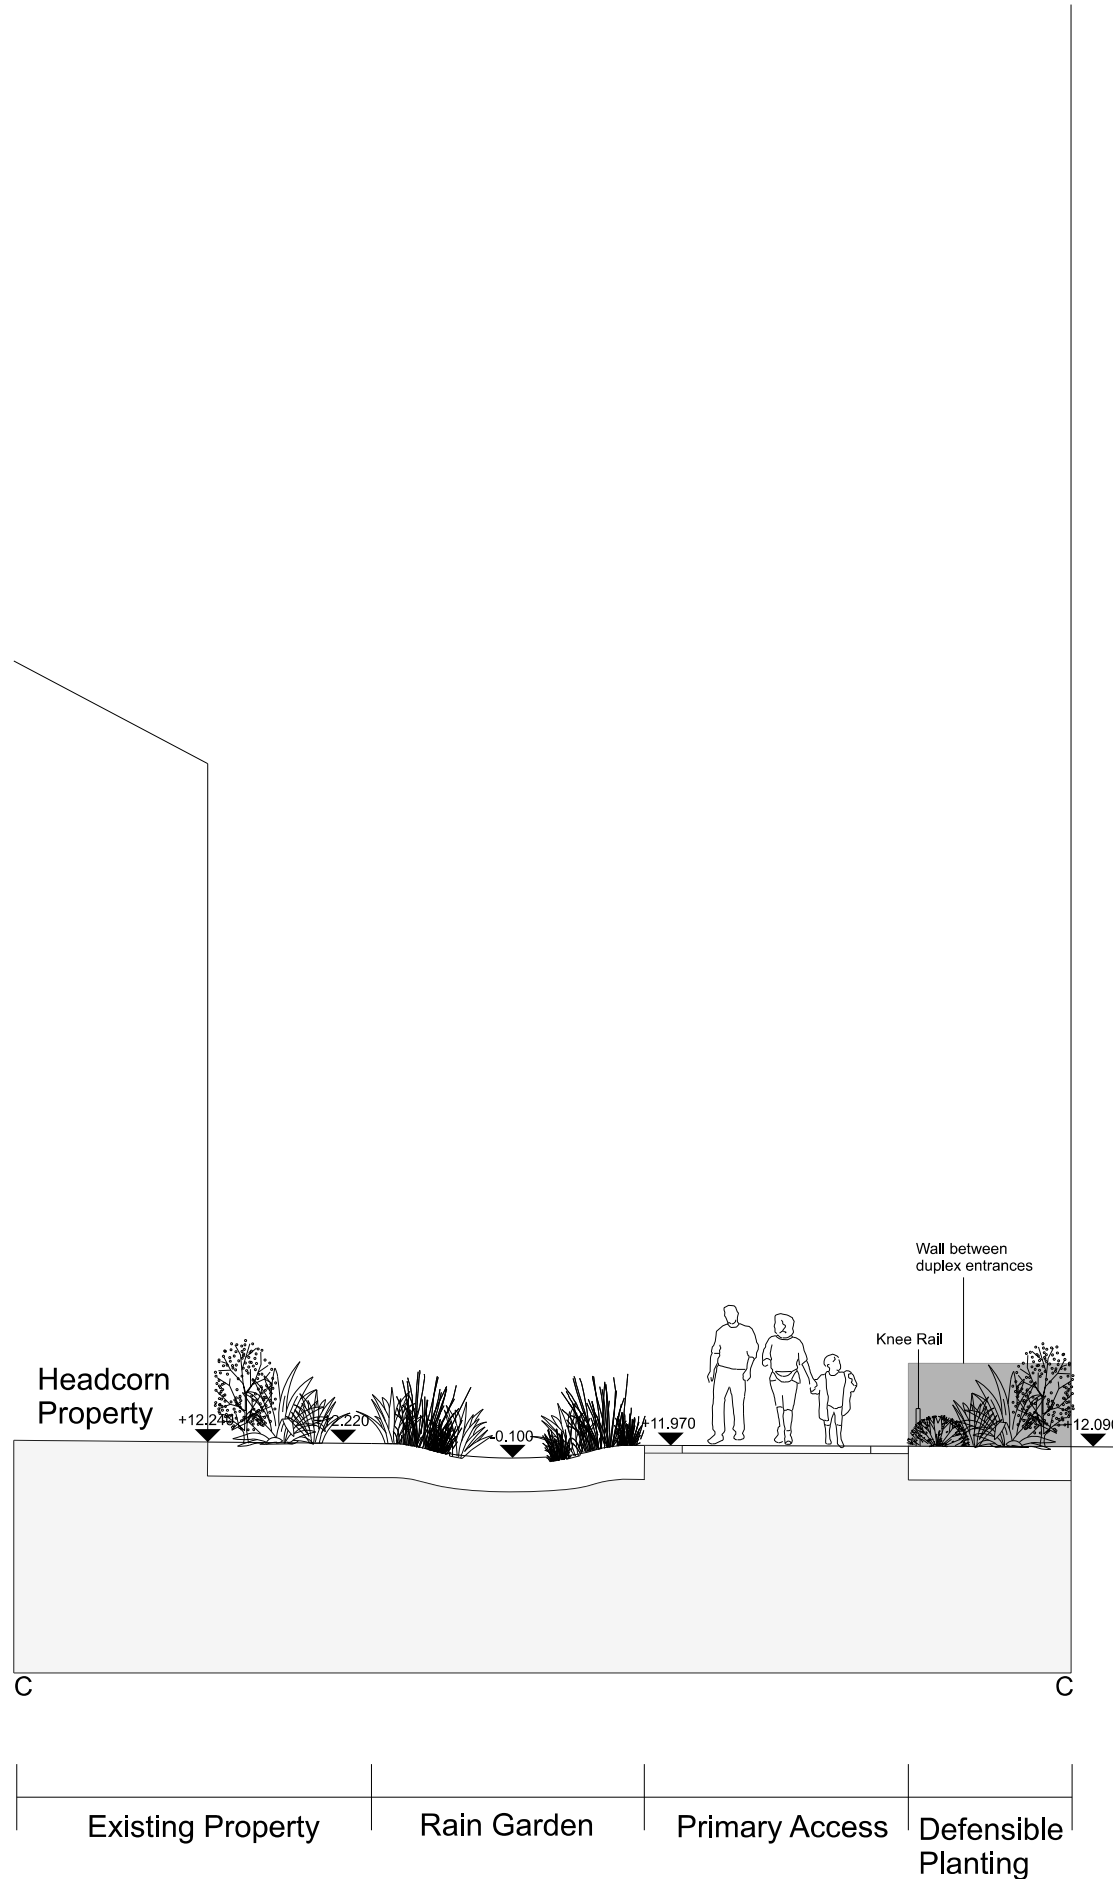

Section C-C - 1:100

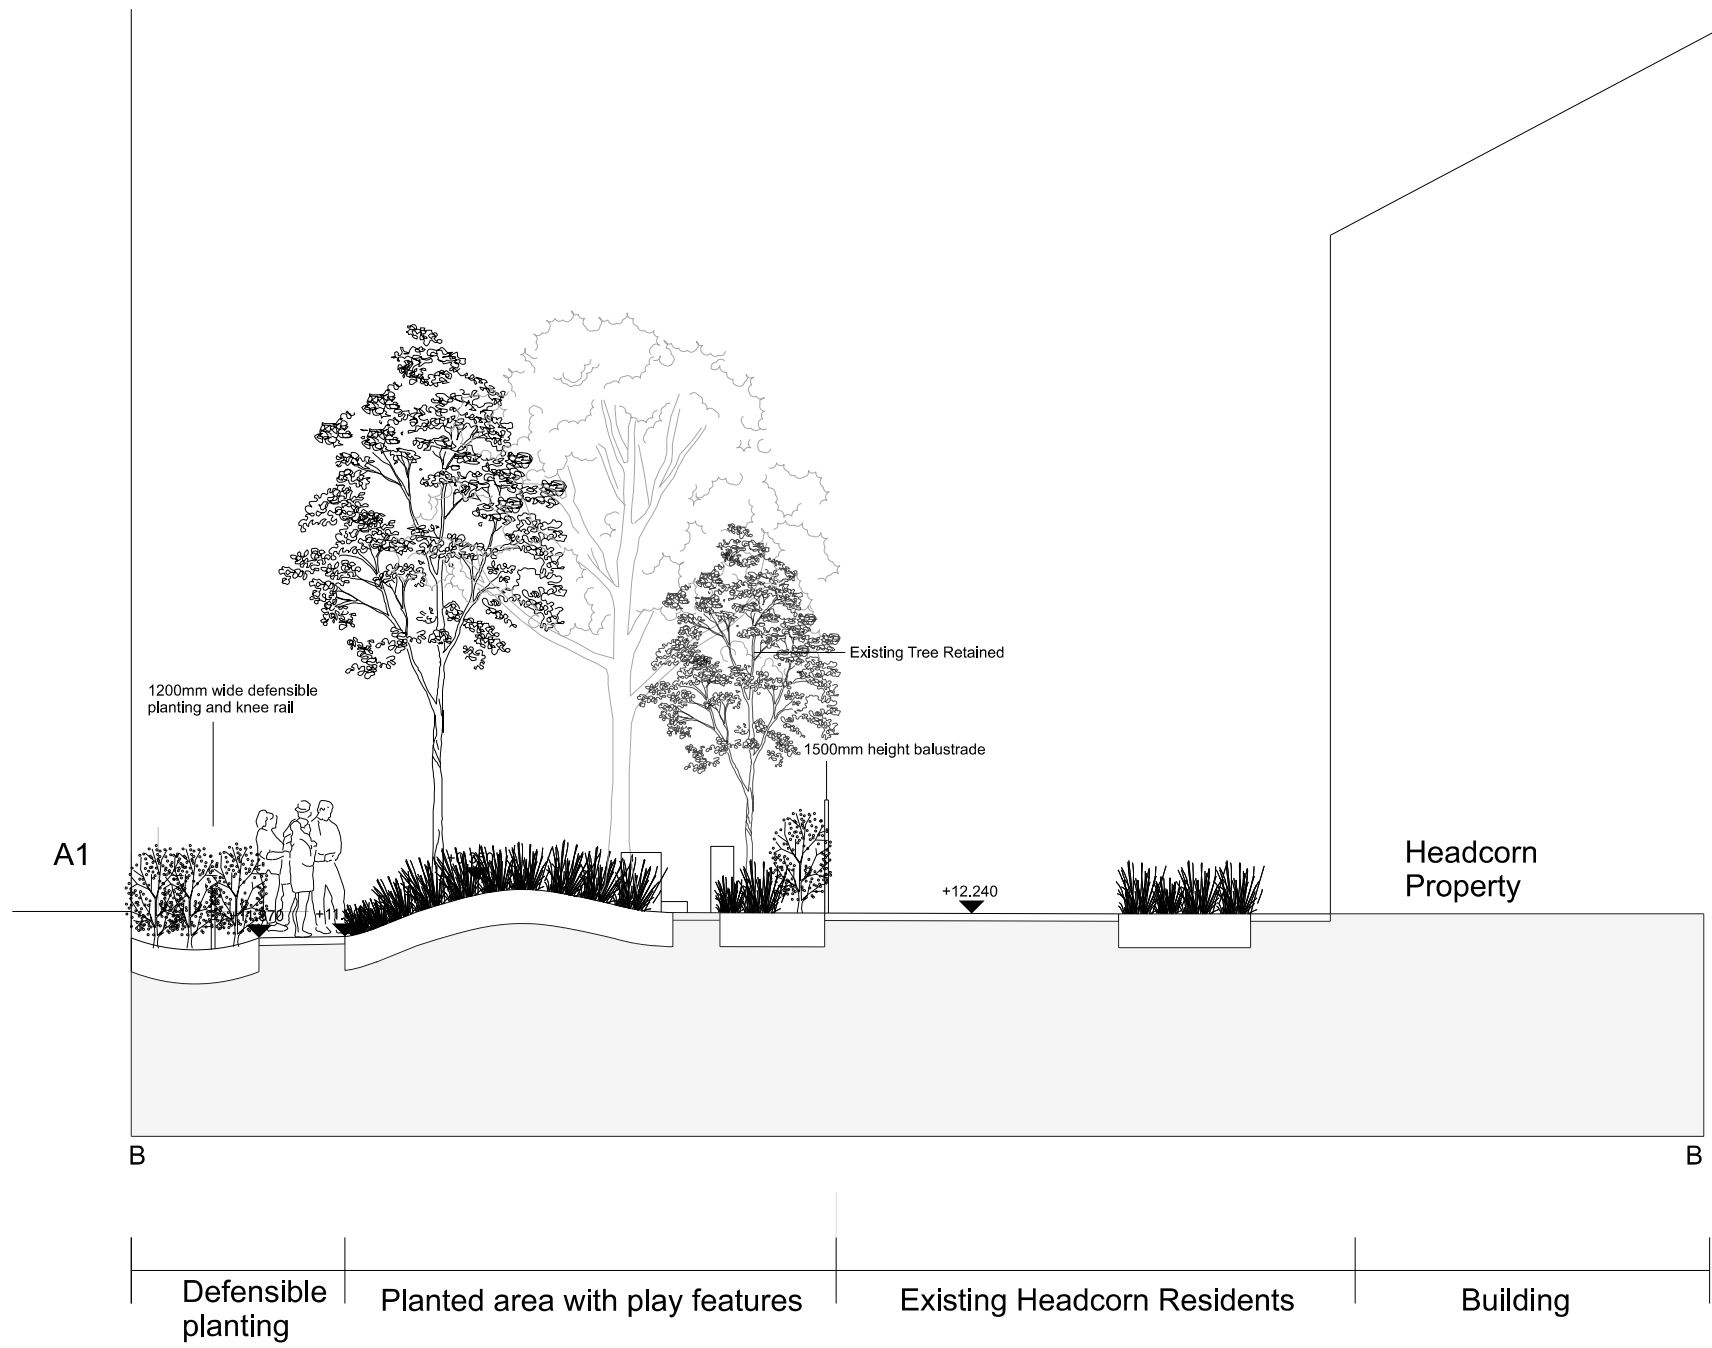

Section B-B - 1:100

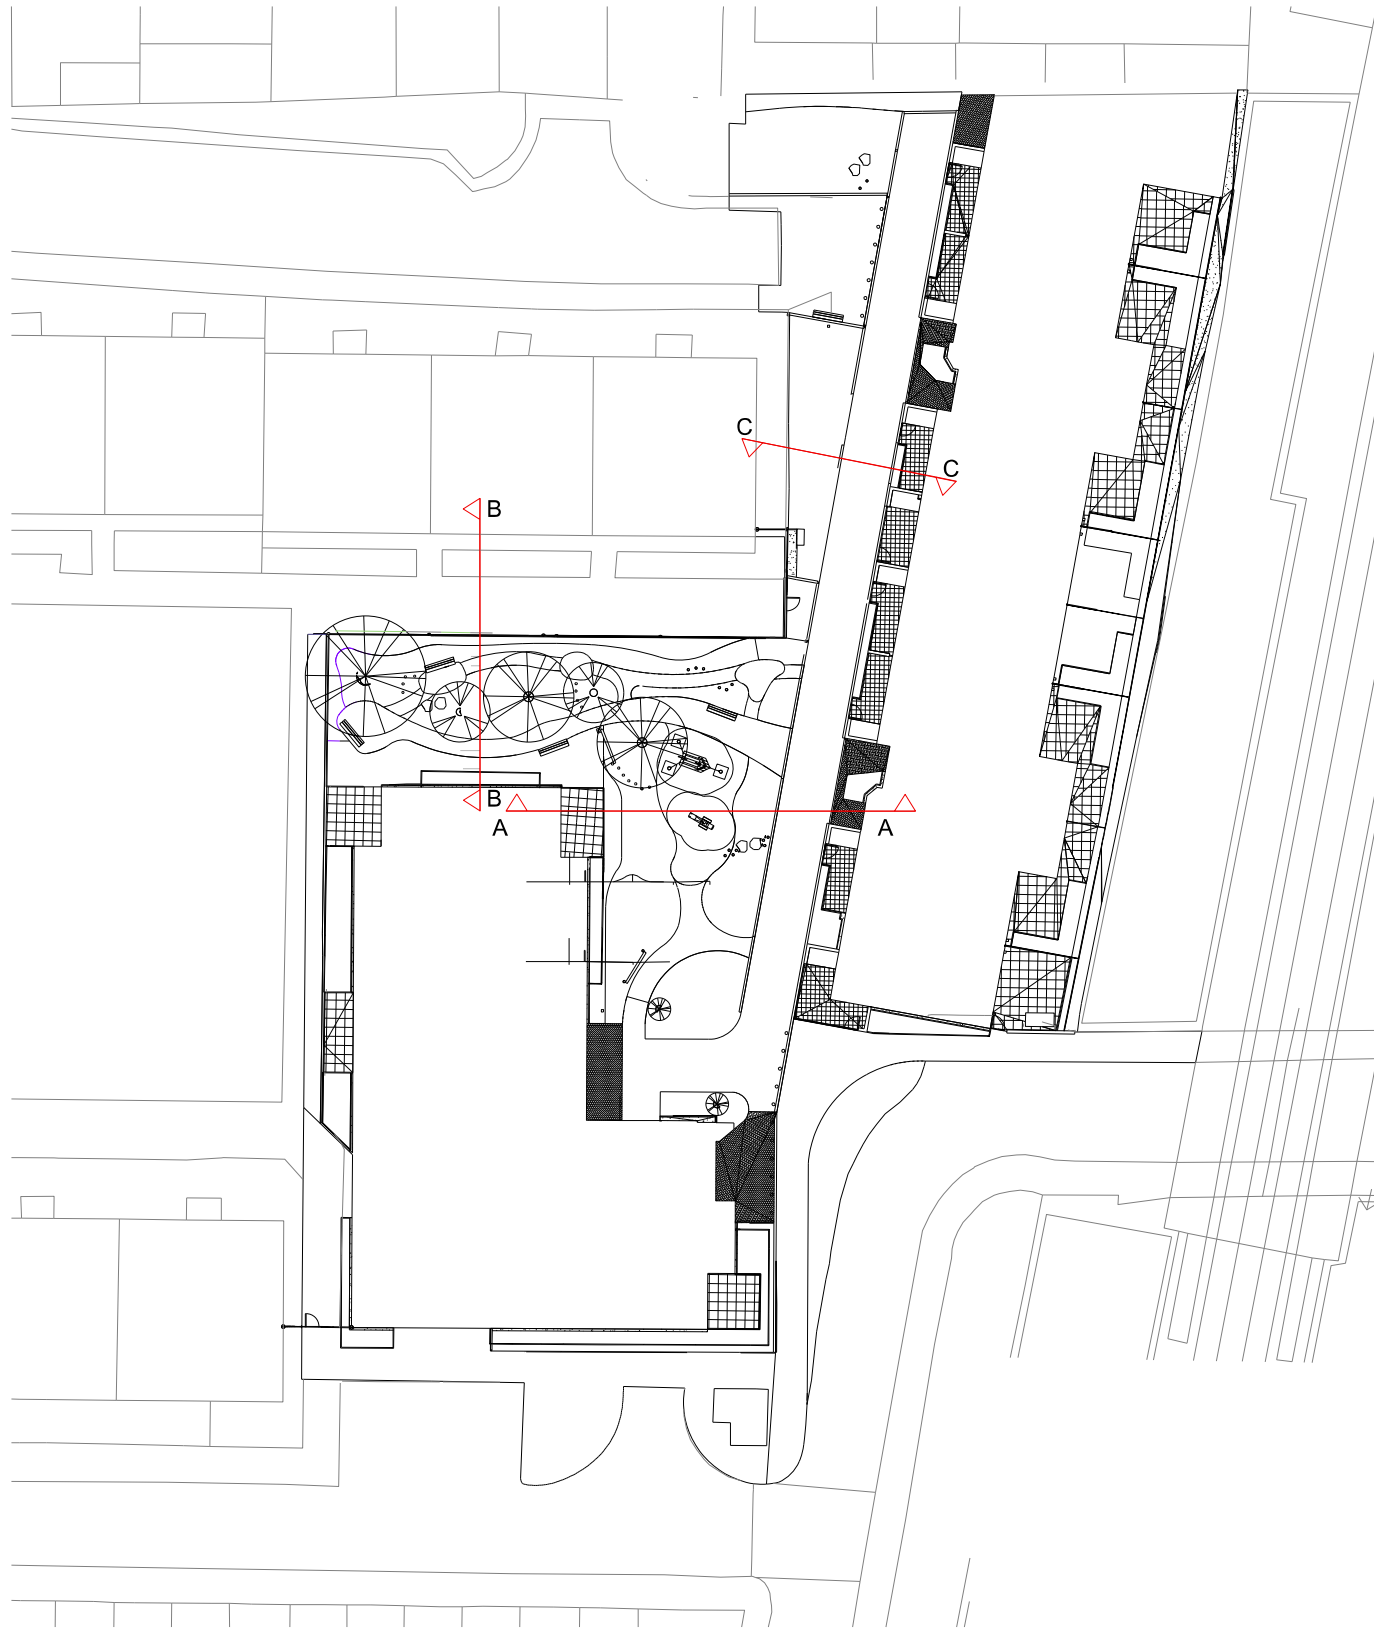

Reference Plan - 1:500

GENERAL NOTES

Do not scale from this drawing. To be read in conjunction with all relevant Architects', Services and Structural Engineer' information. Architect to be immediately notified of discrepancies.

P04	NMA SUBMISSION	21.09.22	TH
C03	Planning Submission	22.10.21	TH
P03	DRAFT Planning Submission	23.09.21	TH
P02	DRAFT Planning Submission	09.09.21	TH
C02	Stage 2 Submission	03.09.21	TH
P01	Final Stage 2 Submission	17.08.21	TH

REV	DESCRIPTION	DATE	BY
-----	-------------	------	----

KEY PLAN

LANDSCAPE ARCHITECT

Studio Egret West

Studio Egret West
3 Brewhouse yard
London EC1V 4JQ, UK
T +44 (0)20 7 5491730
hello@egretwest.com

PROJECT

HRW - Whitehall Mews



DRAWING TITLE

Site Sections

SCALE AT A1 1:100	DATE: 17.08.21	JOB NUMBER: 0407	
SCALE AT A3	DRAWN BY: TH	CHECKED BY: SEW	APPROVED BY: SEW

DRAWING NUMBER	REV
HRWPA-SEW-ZZ-GF-D-L-007200	P04

STATUS CODE: S3	STATUS DESCRIPTION: Suitable for Review and Comment
--------------------	--