



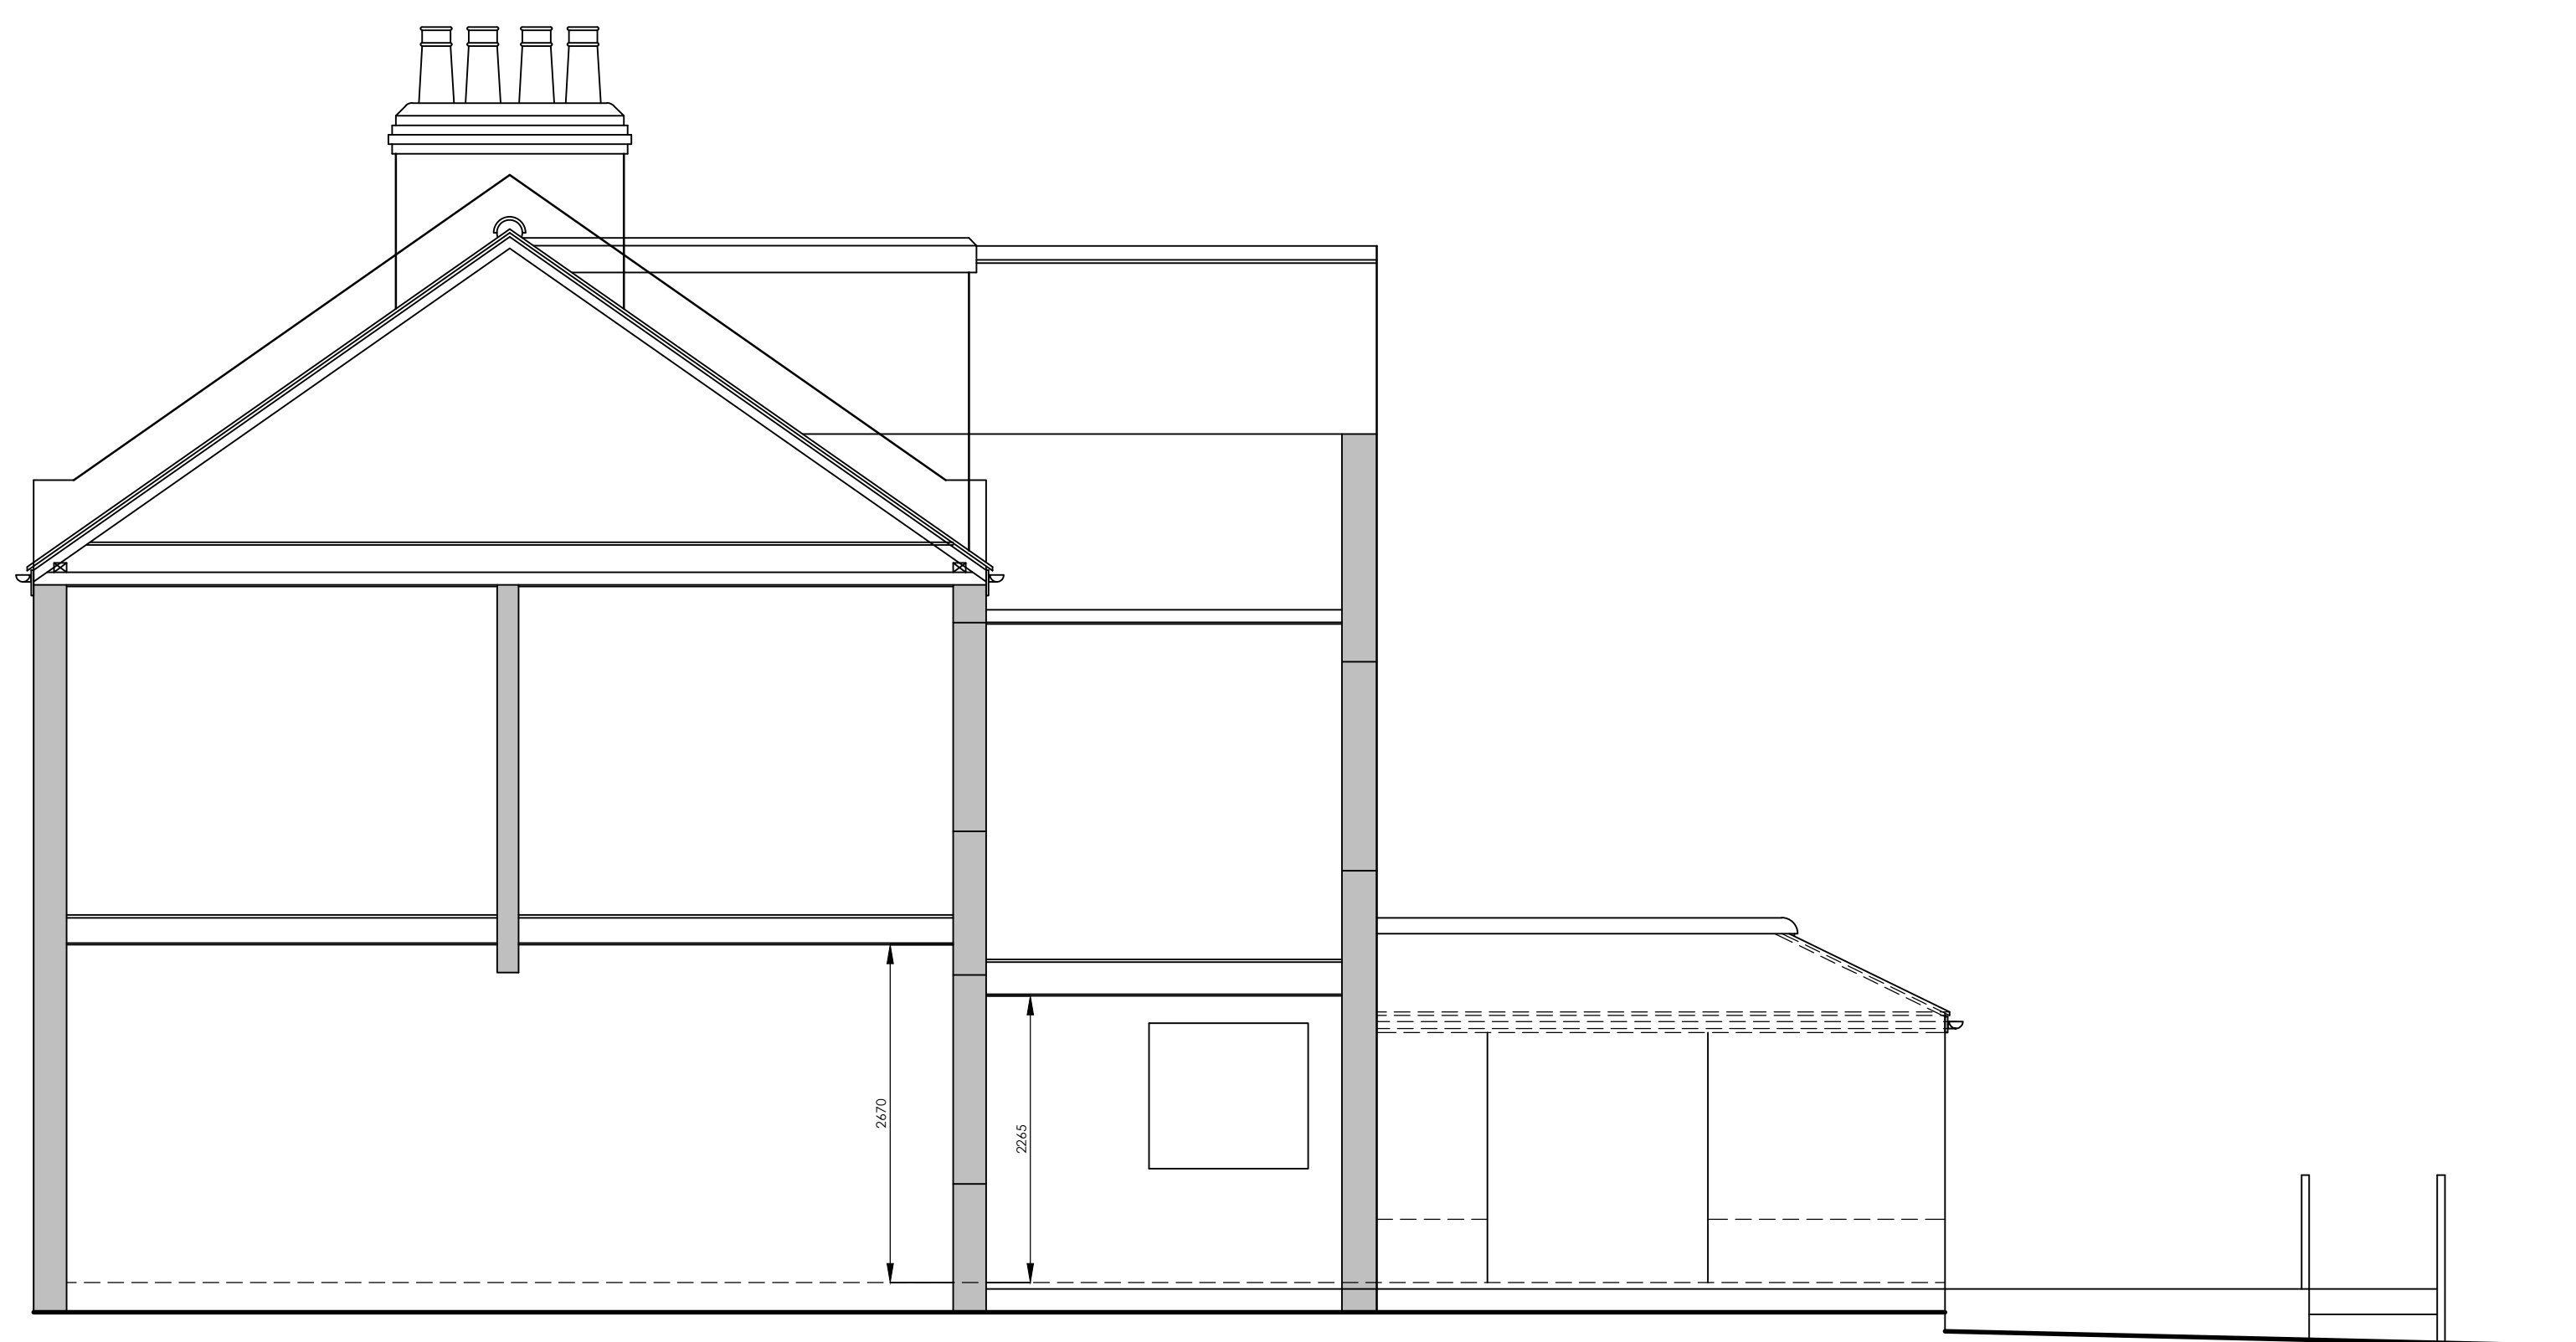

EXISTING SECTION 1:50

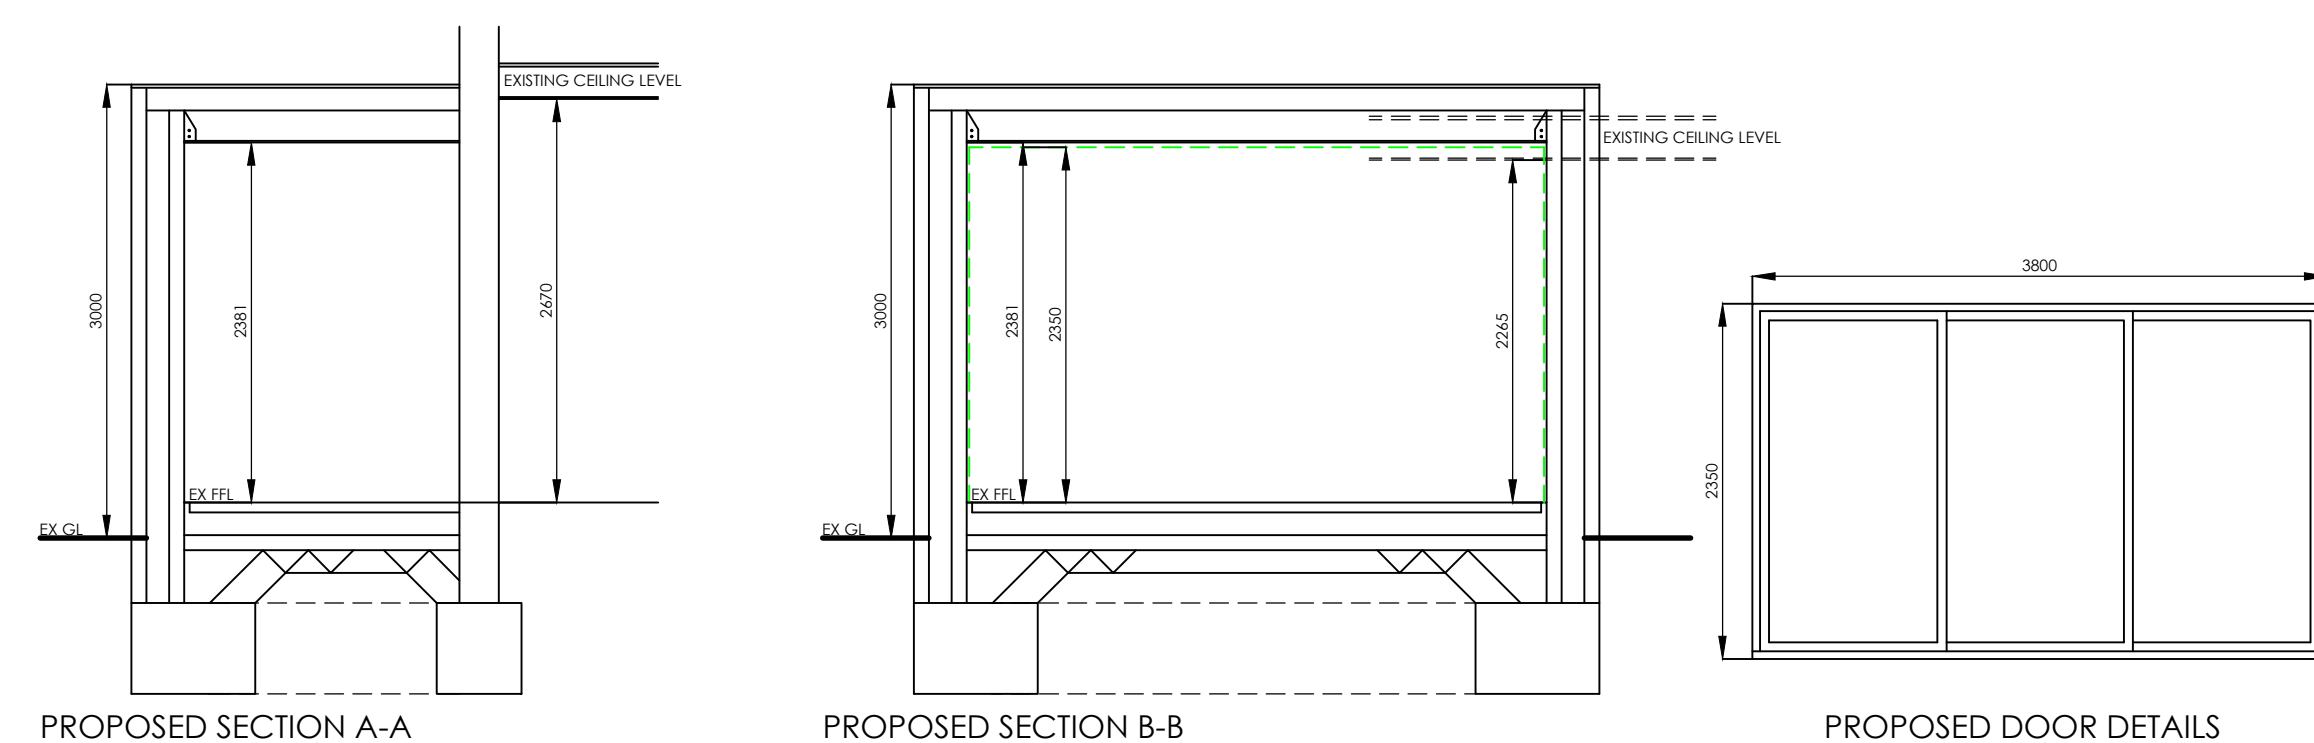

PROPOSED SECTION A-A

PROPOSED SECTION B-B

PROPOSED DOOR DETAILS

1M2M3M4M5M6M7M8M9M10M SCALE 1:500	
 plusrooms HOME EXTENSIONS - KITCHEN EXTENSIONS - LOFT CONVERSIONS - REFURBISHMENTS	
REVISION : REV A - CLIENT AMENDMENTS - 13/09/22 REV B - CLIENT AMENDMENTS - 15/09/22 REV C - PLANNING PERMISSION - 26/09/22	
DRAWING : EXTENDING AND PROPOSED SECTIONS	
DATE : JUNE 22	PROJECT : PROPOSED SINGLE STOREY REAR EXTENSION
SCALE @ A1 : 1:50	CLIENT : BOYAN YORDANOV
DRAWING NO. P22-58.3	CLIENT ADDRESS : 2 CLONMELL ROAD LONDON N17 6JX
ALL PLANS TO BE CHECKED BY CONTRACTORS FOR ACCURACY AND DIMENSIONS BEFORE WORKS ON SITE. ANY QUERIES MUST BE RELAYED TO DESIGNS BEFORE PROCEEDING. ANY CHANGES TO THE PLANS MUST BE APPROVED BY THE ARCHITECT BEFORE PROCEEDING.	
 KITCHEN EXTENSIONS  LOFT CONVERSIONS  REFURBISHMENTS	
PLUS ROOMS Alexander house, 7, oaklands gate, Northwood, HA8 3AA T: 0800 917 7127 Plus Rooms is a trading name of plusrooms.com ltd Company registration no. 7504758 Registered Office: Second House, 42-43rd Road, Barnet, Herts. EN5 8PQ Directors James and Robert Bennett	