


COPYRIGHT IS RESERVED BY THE LOFT CONVERTER (CITY) LTD AND THE DRAWING IS ISSUED ON THE CONDITION THAT IS NOT COPIED, REPRODUCED, RETAINED OR DISCLOSED BY ANY UNAUTHORISED PERSON, WHOLLY OR IN PART, WITHOUT THE CONSENT IN WRITING OF THE LOFT CONVERTER (CITY) LTD.

A. DO NOT SCALE FROM THIS DRAWING. USE FIGURED DIMENSIONS ONLY
B. ALL DIMENSIONS ARE IN MILLIMETERS UNLESS STATED OTHERWISE
C. THE CONTRACTOR IS TO CHECK DRAWINGS AND TO VERIFY ALL DIMENSIONS ONSITE BEFORE COMMENCING ANY WORK OR MAKING ANY SHOP DRAWINGS.
D. ANY DISCREPANCIES ARE TO BE NOTIFIED TO THE LOFT CONVERTER (CITY) LTD IMMEDIATELY.
E. THE DRAWING IS THE PROPERTY OF THE LOFT CONVERTER (CITY) LTD.
F. ALL WORK IS TO BE CARRIED OUT IN ACCORDANCE WITH THE CURRENT BUILDING REGULATIONS.

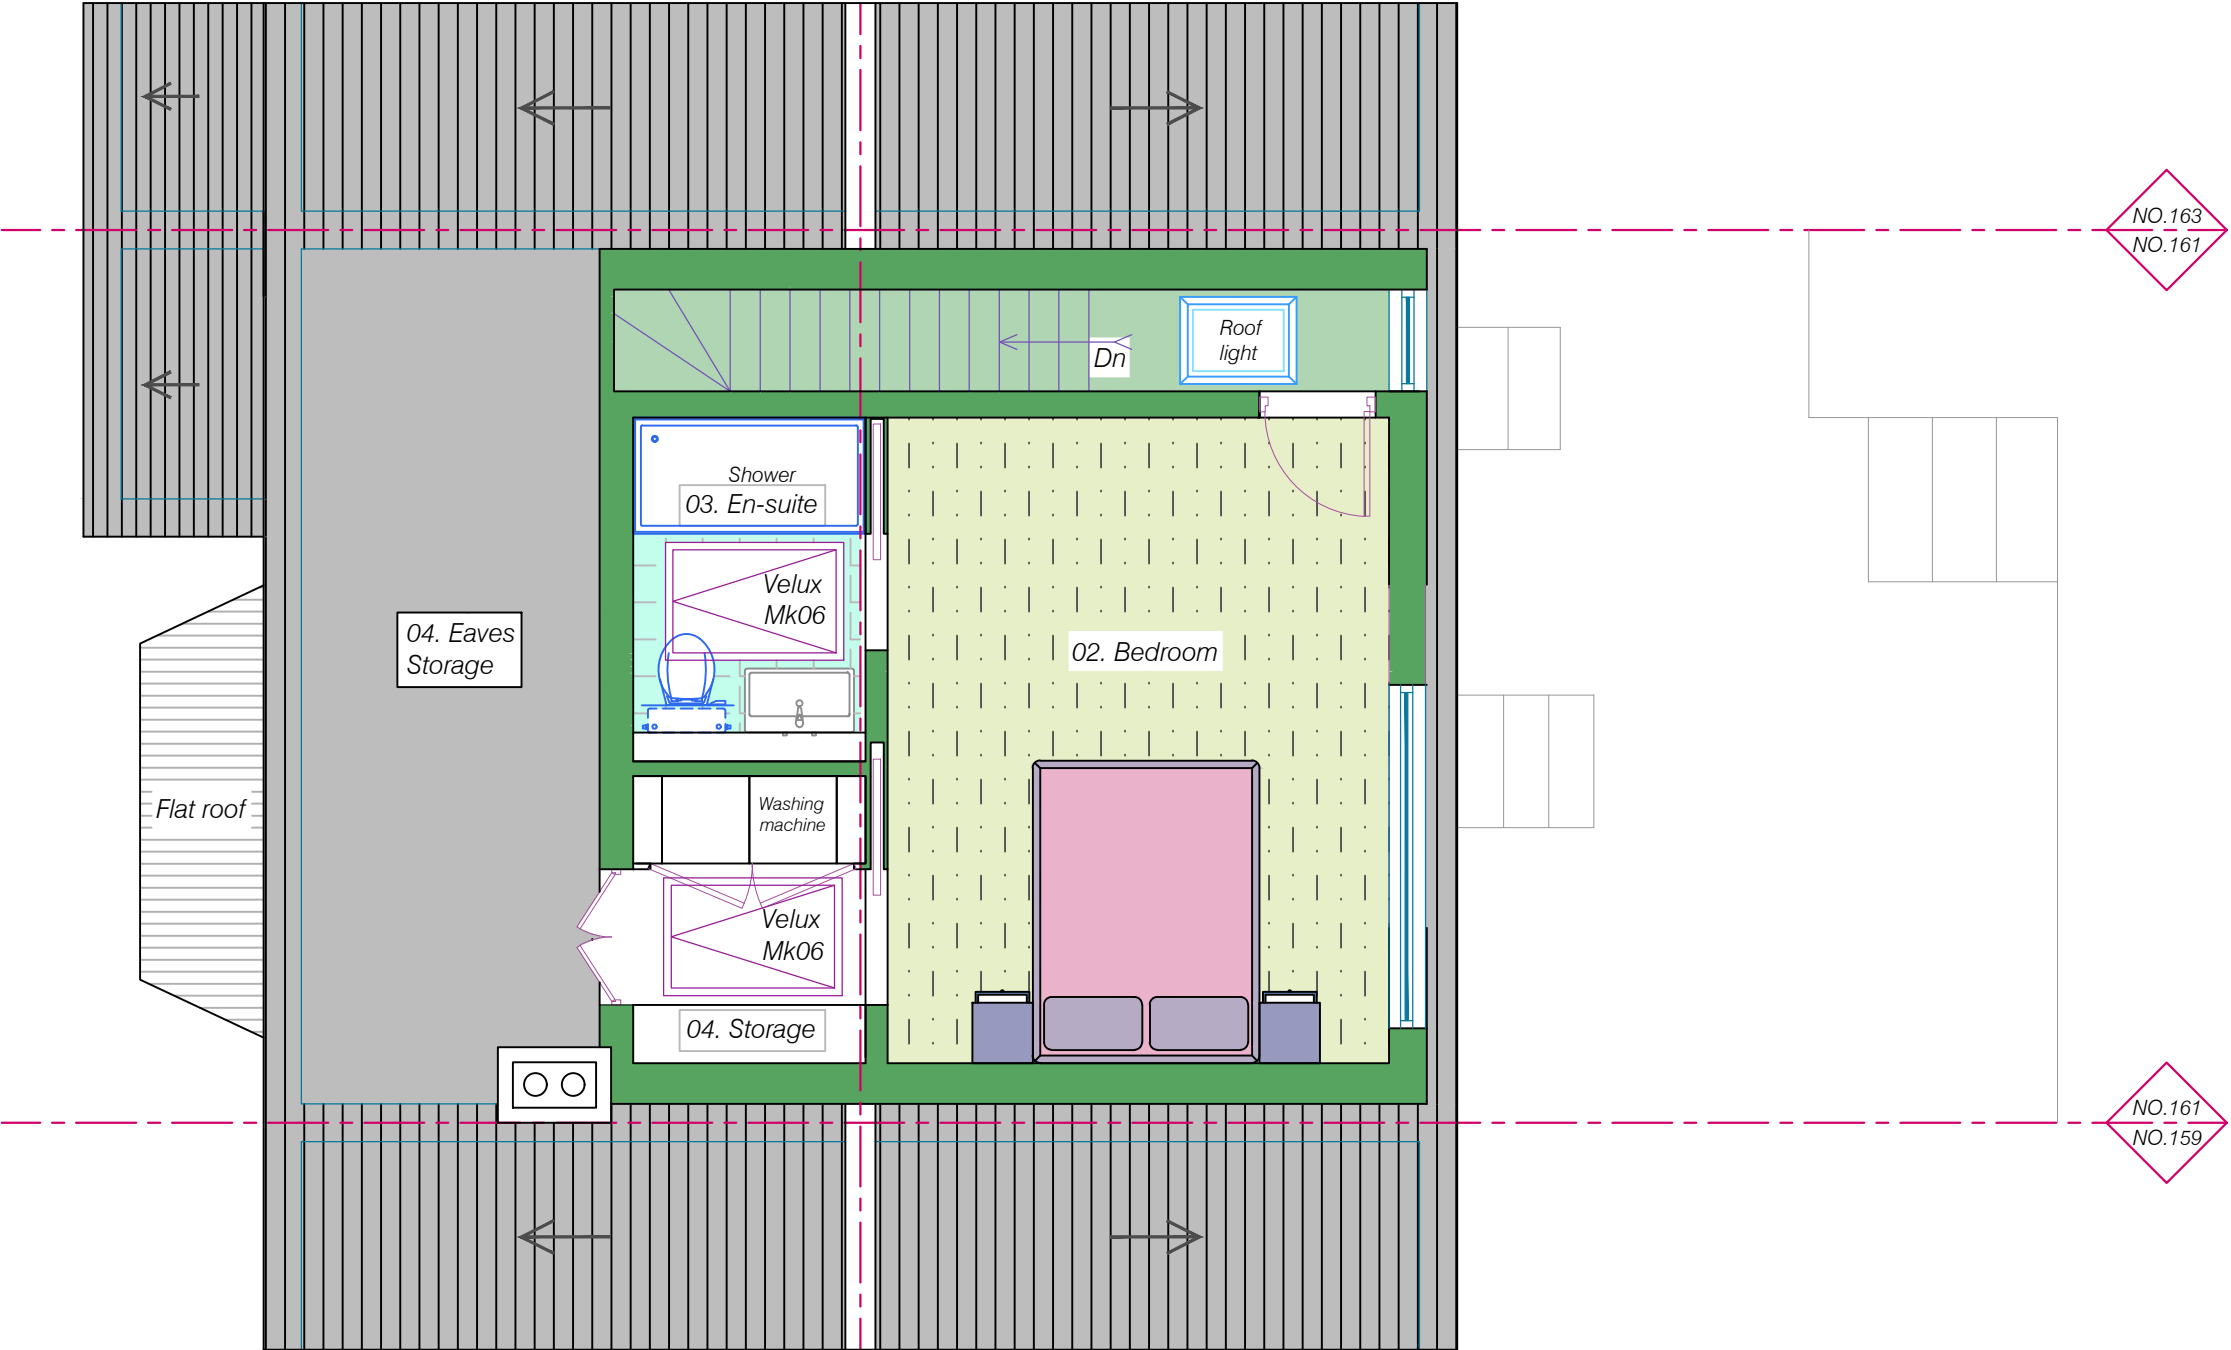

PROPOSED LOFT PLAN



THE LOFT CONVERTER

The Loft Converter (City) Ltd
33 East Barnet road New barnet EN4 8RN
info@theloftconverter.com
www.theloftconverter.com
Mobile: 07525041120
Tel:0208 361 7458

Client

161 HIGHAM ROAD, N17 6NX

Drawing Title

PROPOSED LOFT PLAN

Scale	Date	Checked	Drawn By
1:50	04/10/2022	AZ	AZ
Drawing Number			Revision
D04			