




PLEASE NOTE - A4 PLANS TO BE PRINTED "AS IN DOCUMENT" NOT ENLARGED OR SHRUNK TO FIT PAGE

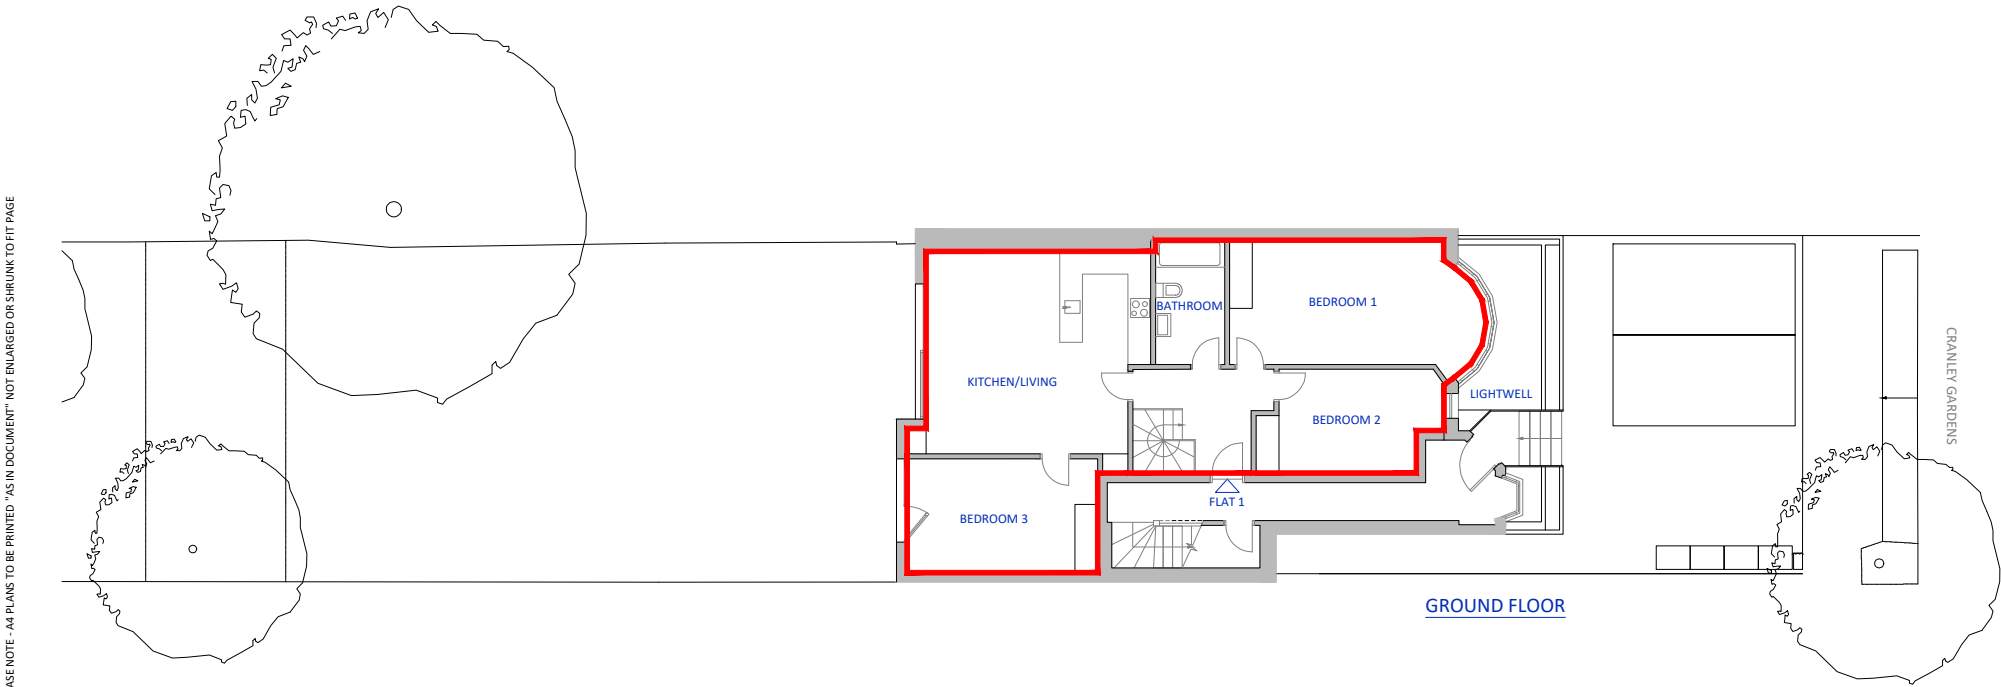

GROUND FLOOR

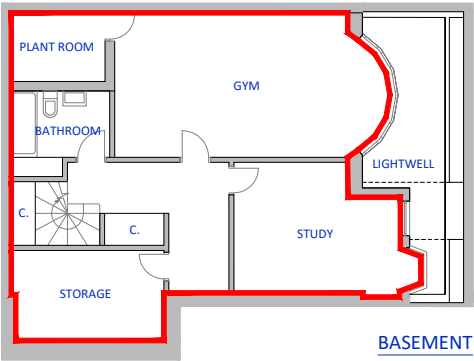

BASEMENT

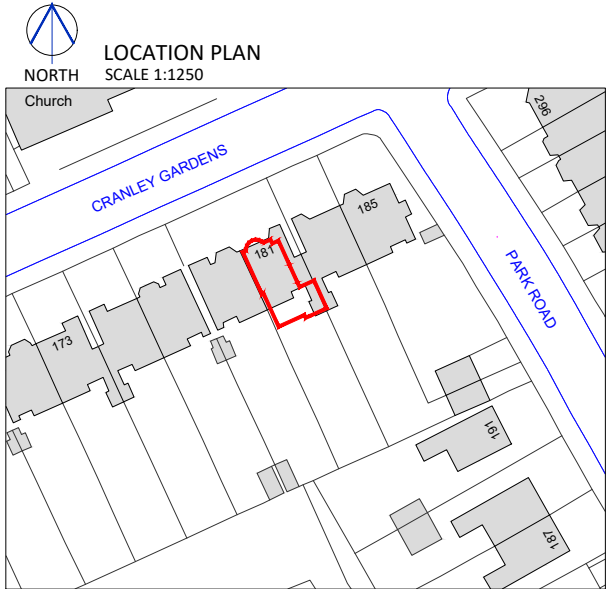

NORTH
SCALE 1:1250
LOCATION PLAN



client		address FLAT 1 181 CRANLEY GARDENS LONDON N10 3AG	location BASEMENT AND GROUND FLOOR LEASE PLAN	date 07.09.2018	scale 1:200	sheet A4	 Plan London Plan London Ltd 35 David's Road London SE23 3EP T 0845 2262776 E surveys@plan-london.co.uk W plan-london.co.uk
				dwg no. PL11757-01	revision SB	drawn SB	checked AA

PLEASE NOTE - THIS DRAWING HAS BEEN PRODUCED FOR LAND REGISTRATION PURPOSES ONLY.

PLAN LONDON LTD©COPYRIGHT PROTECTED 2018