






A Existing Site Plan
PL02 1:200


0 5 10 20 m

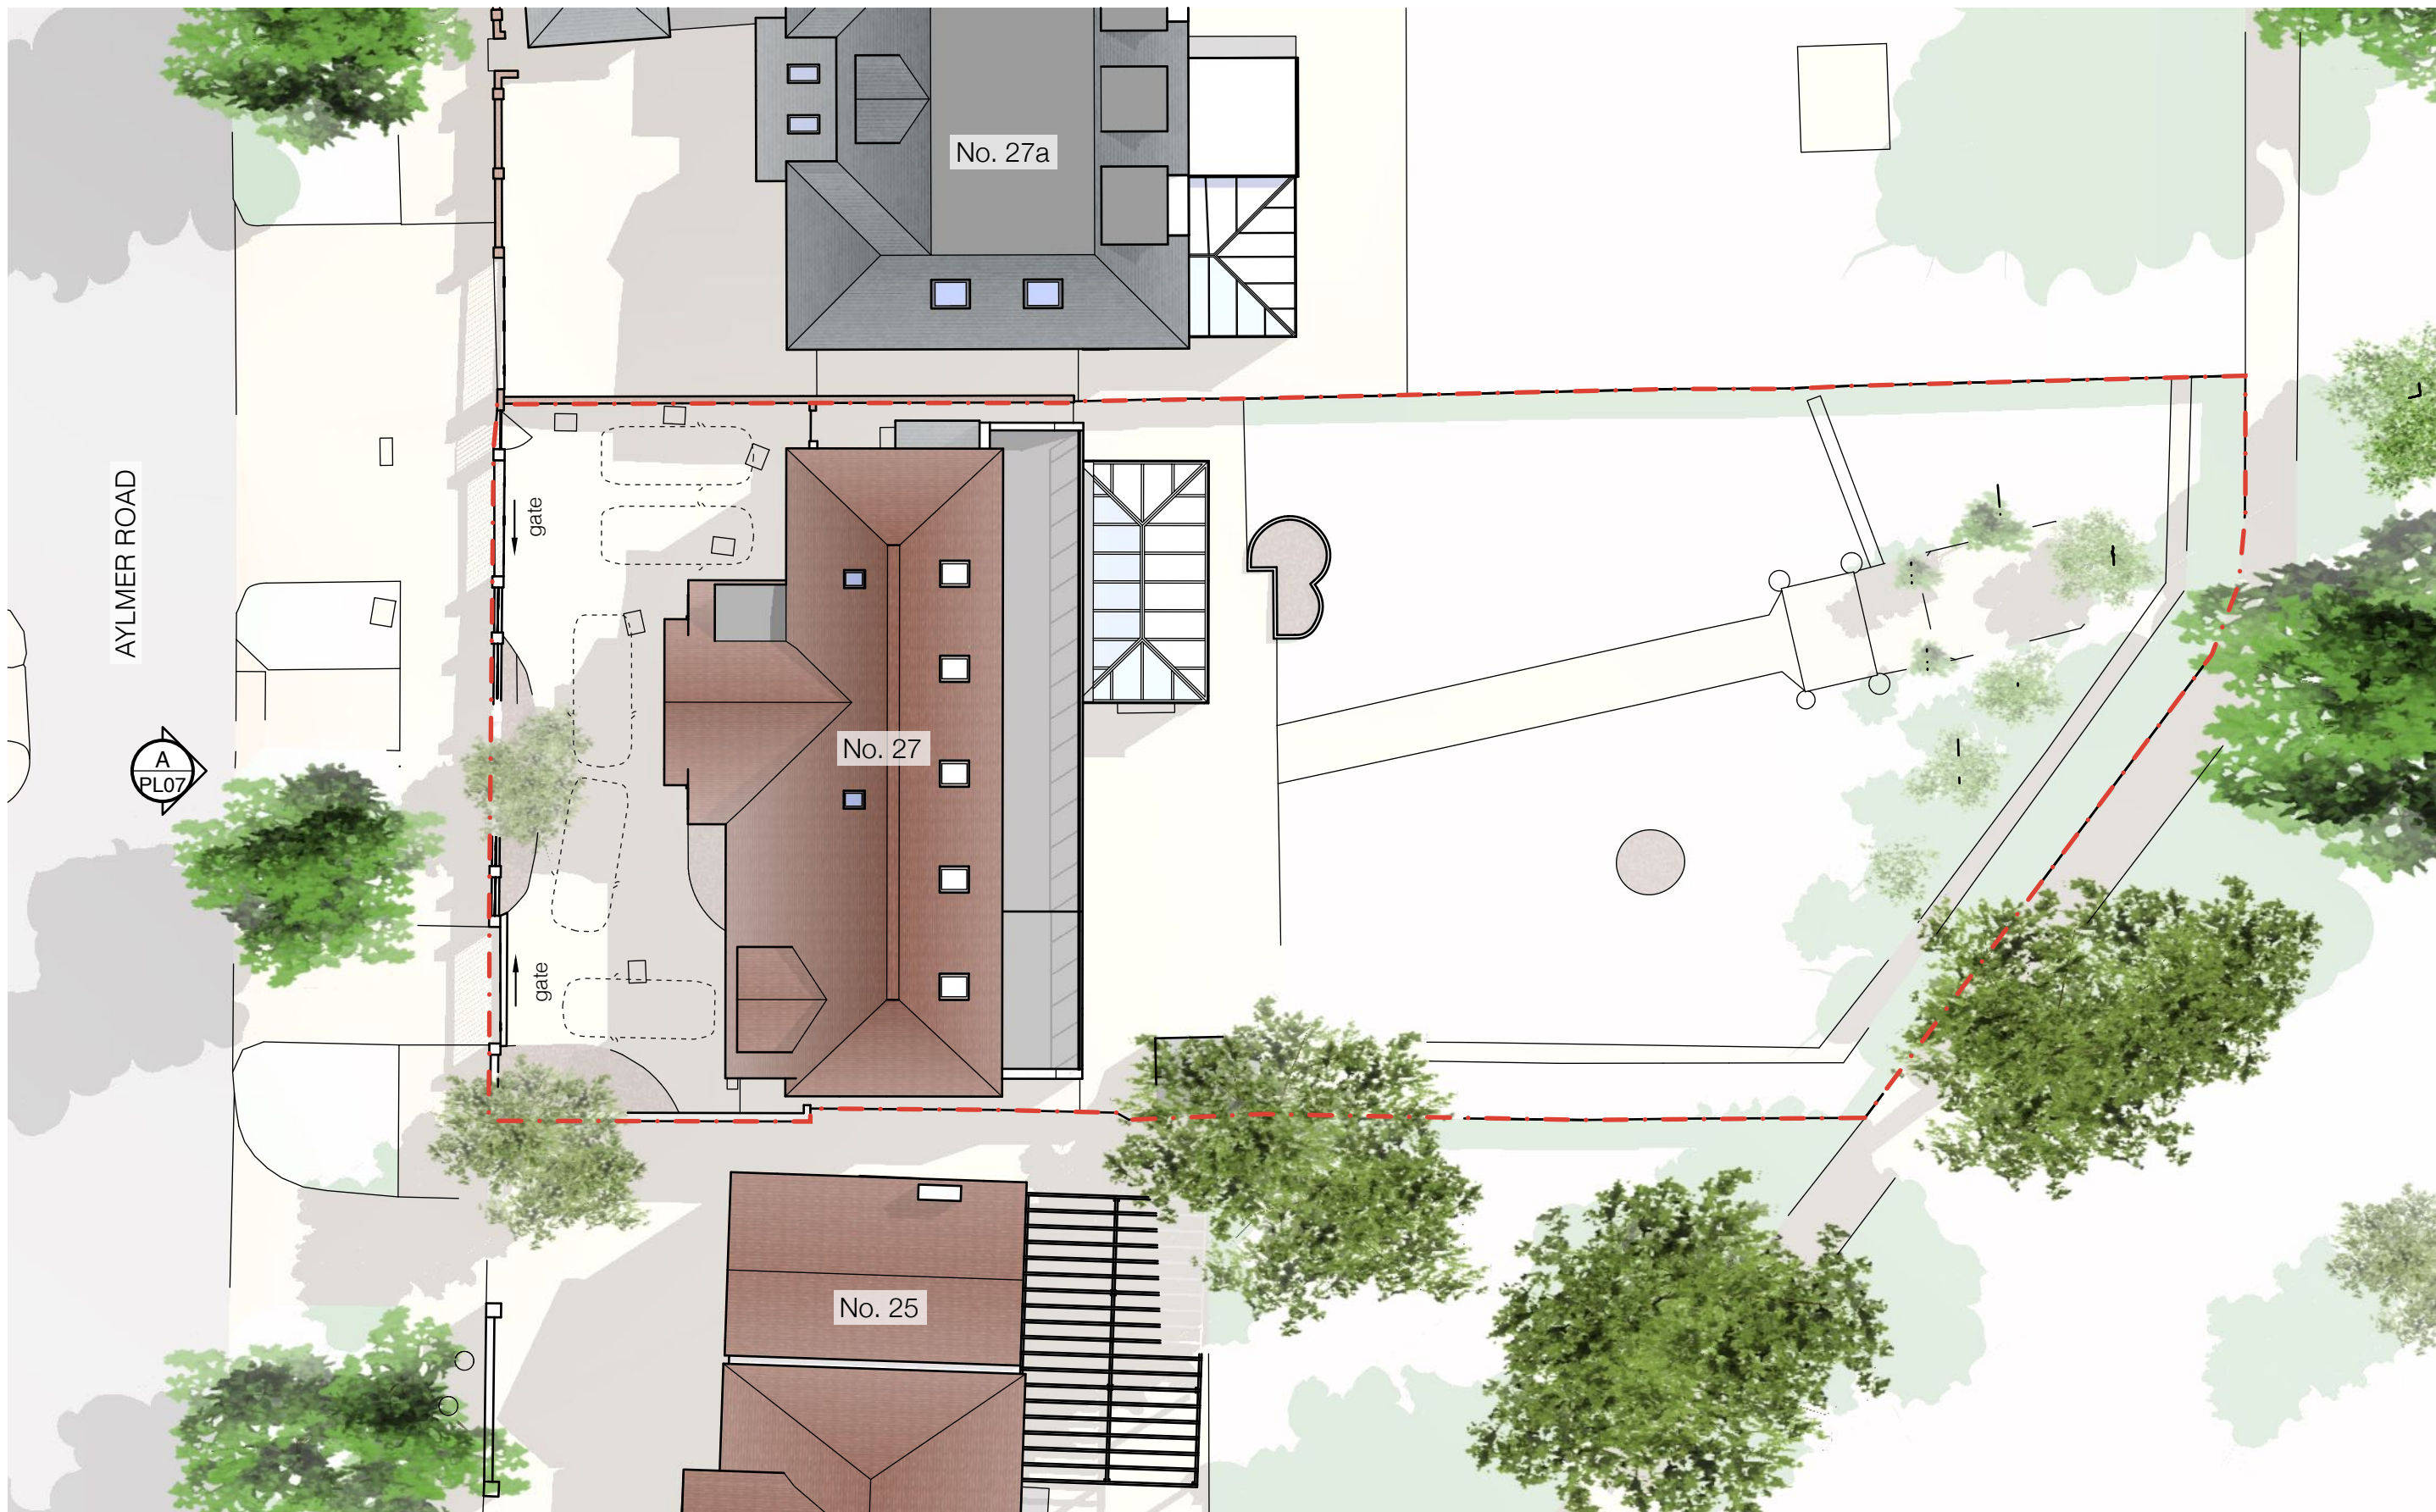

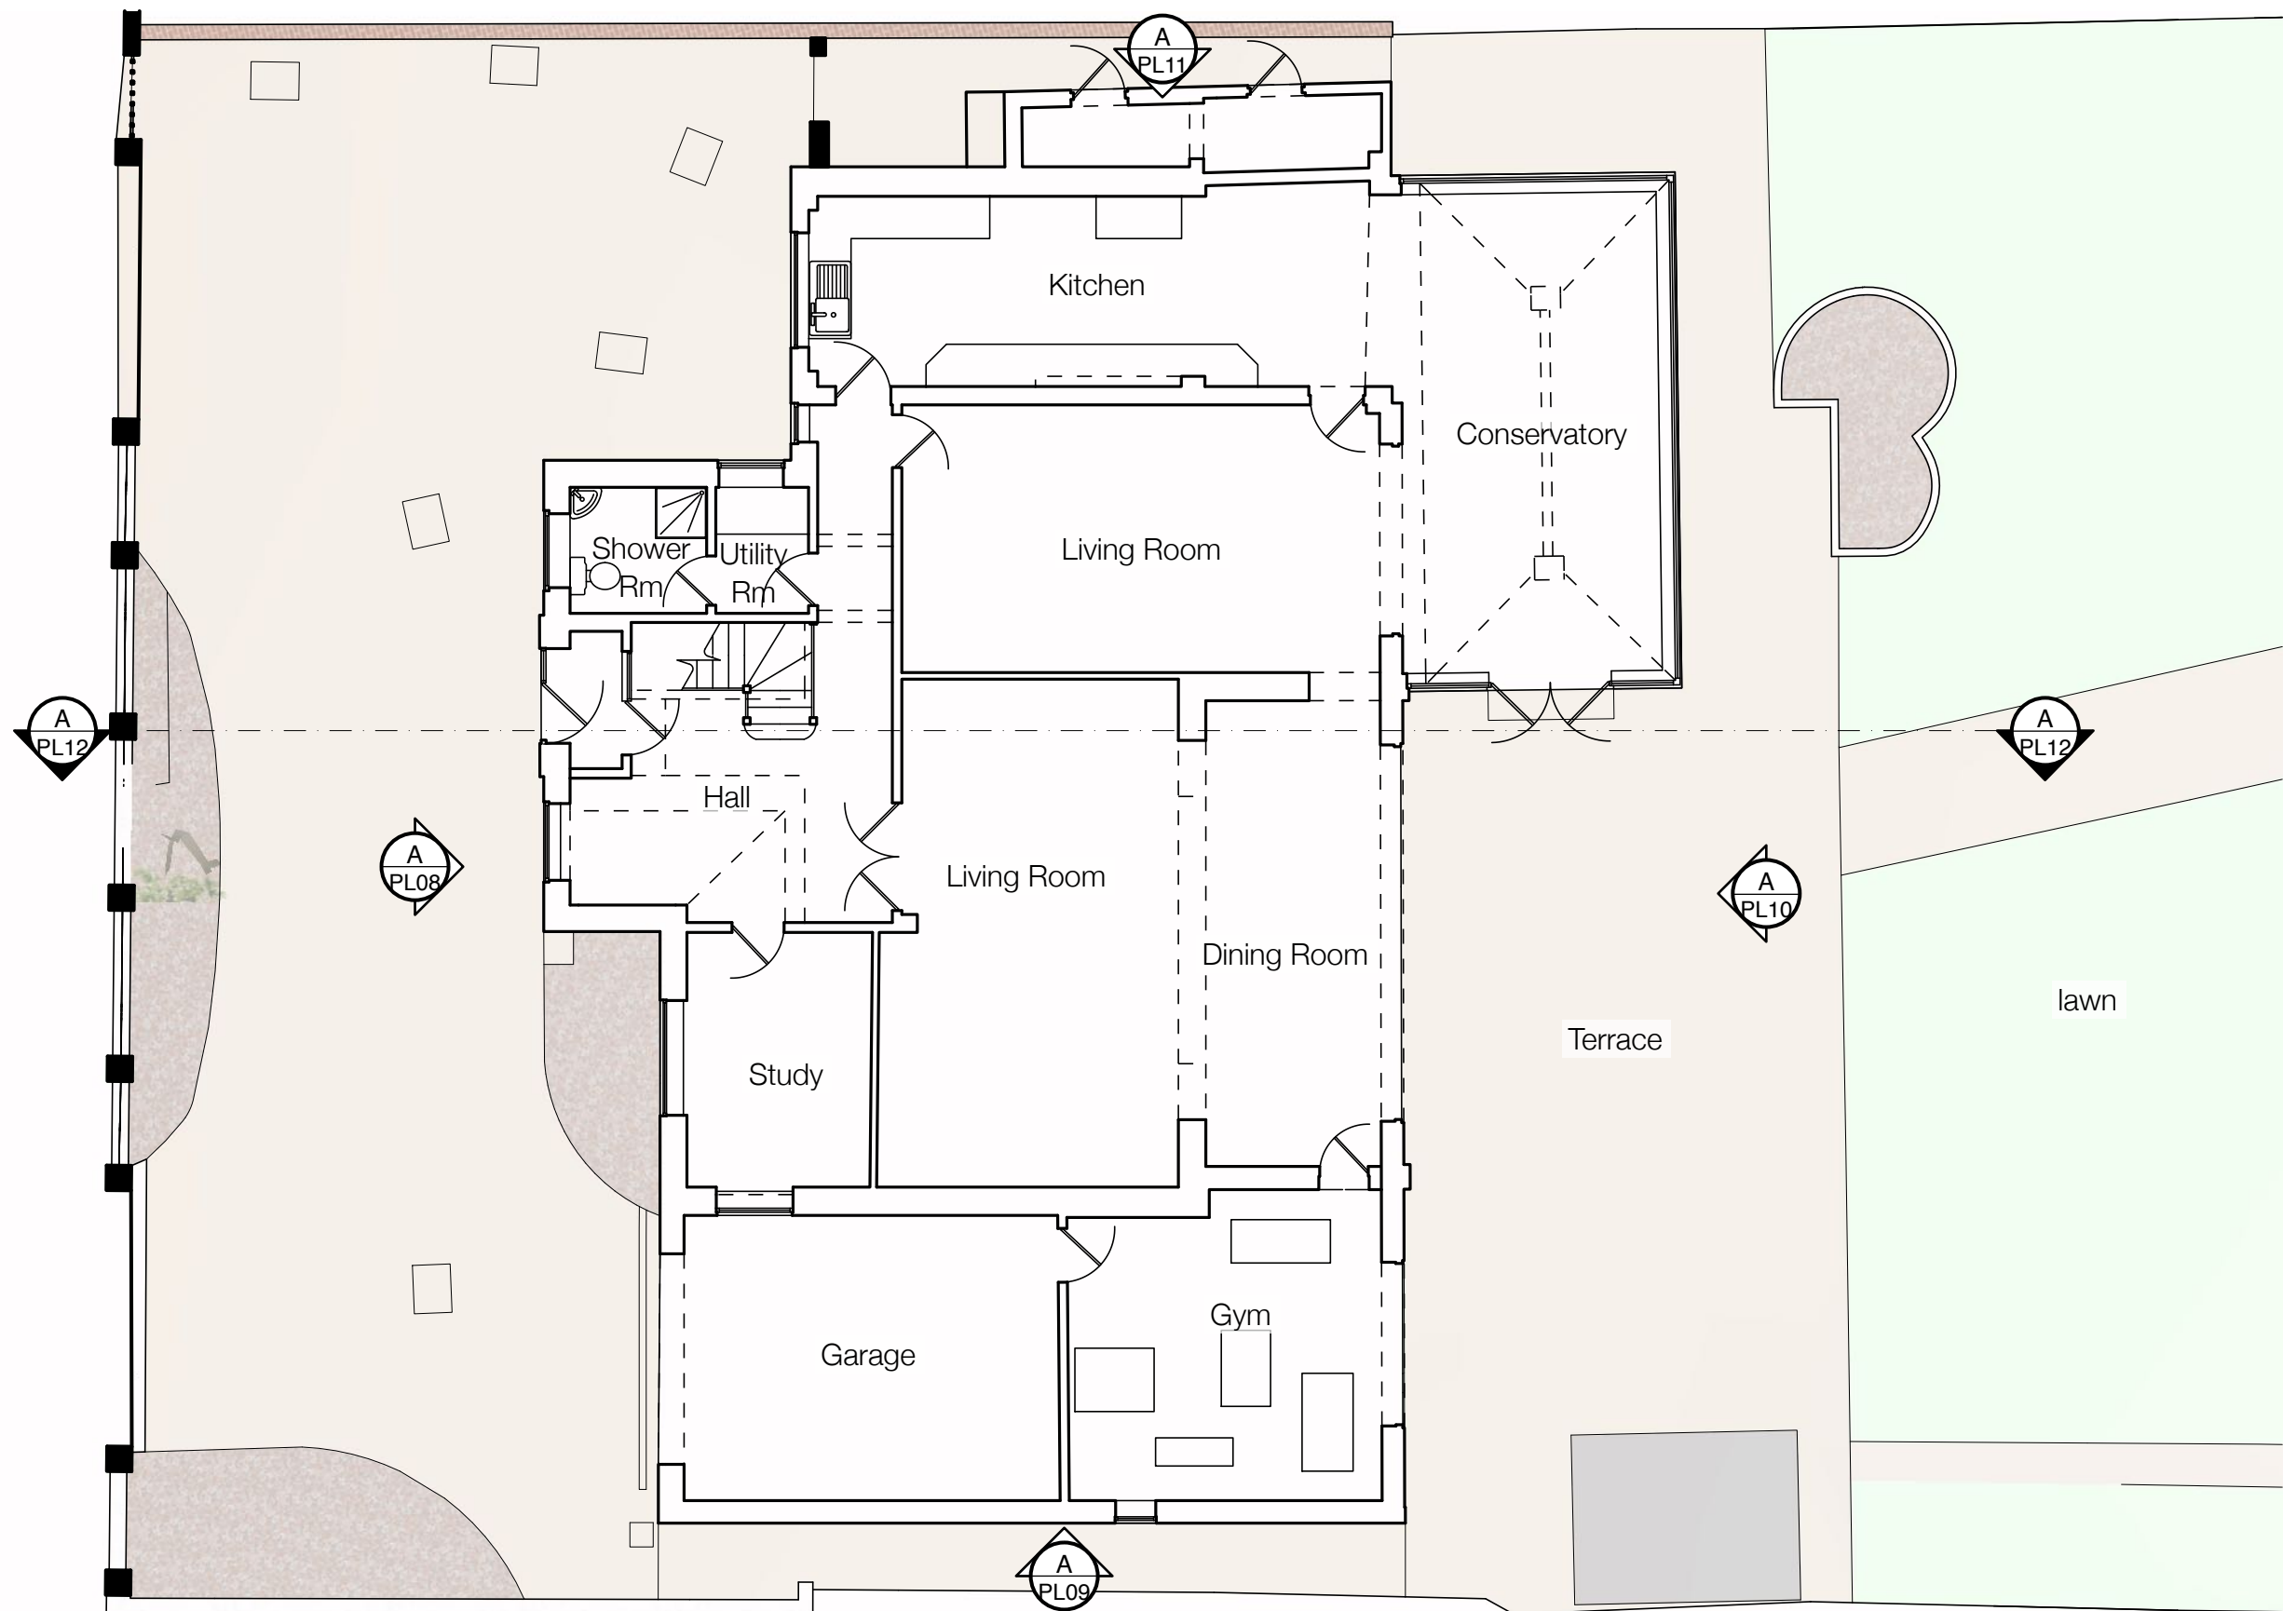


A
PL03 Existing Ground Floor Plan
1:100

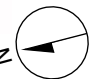

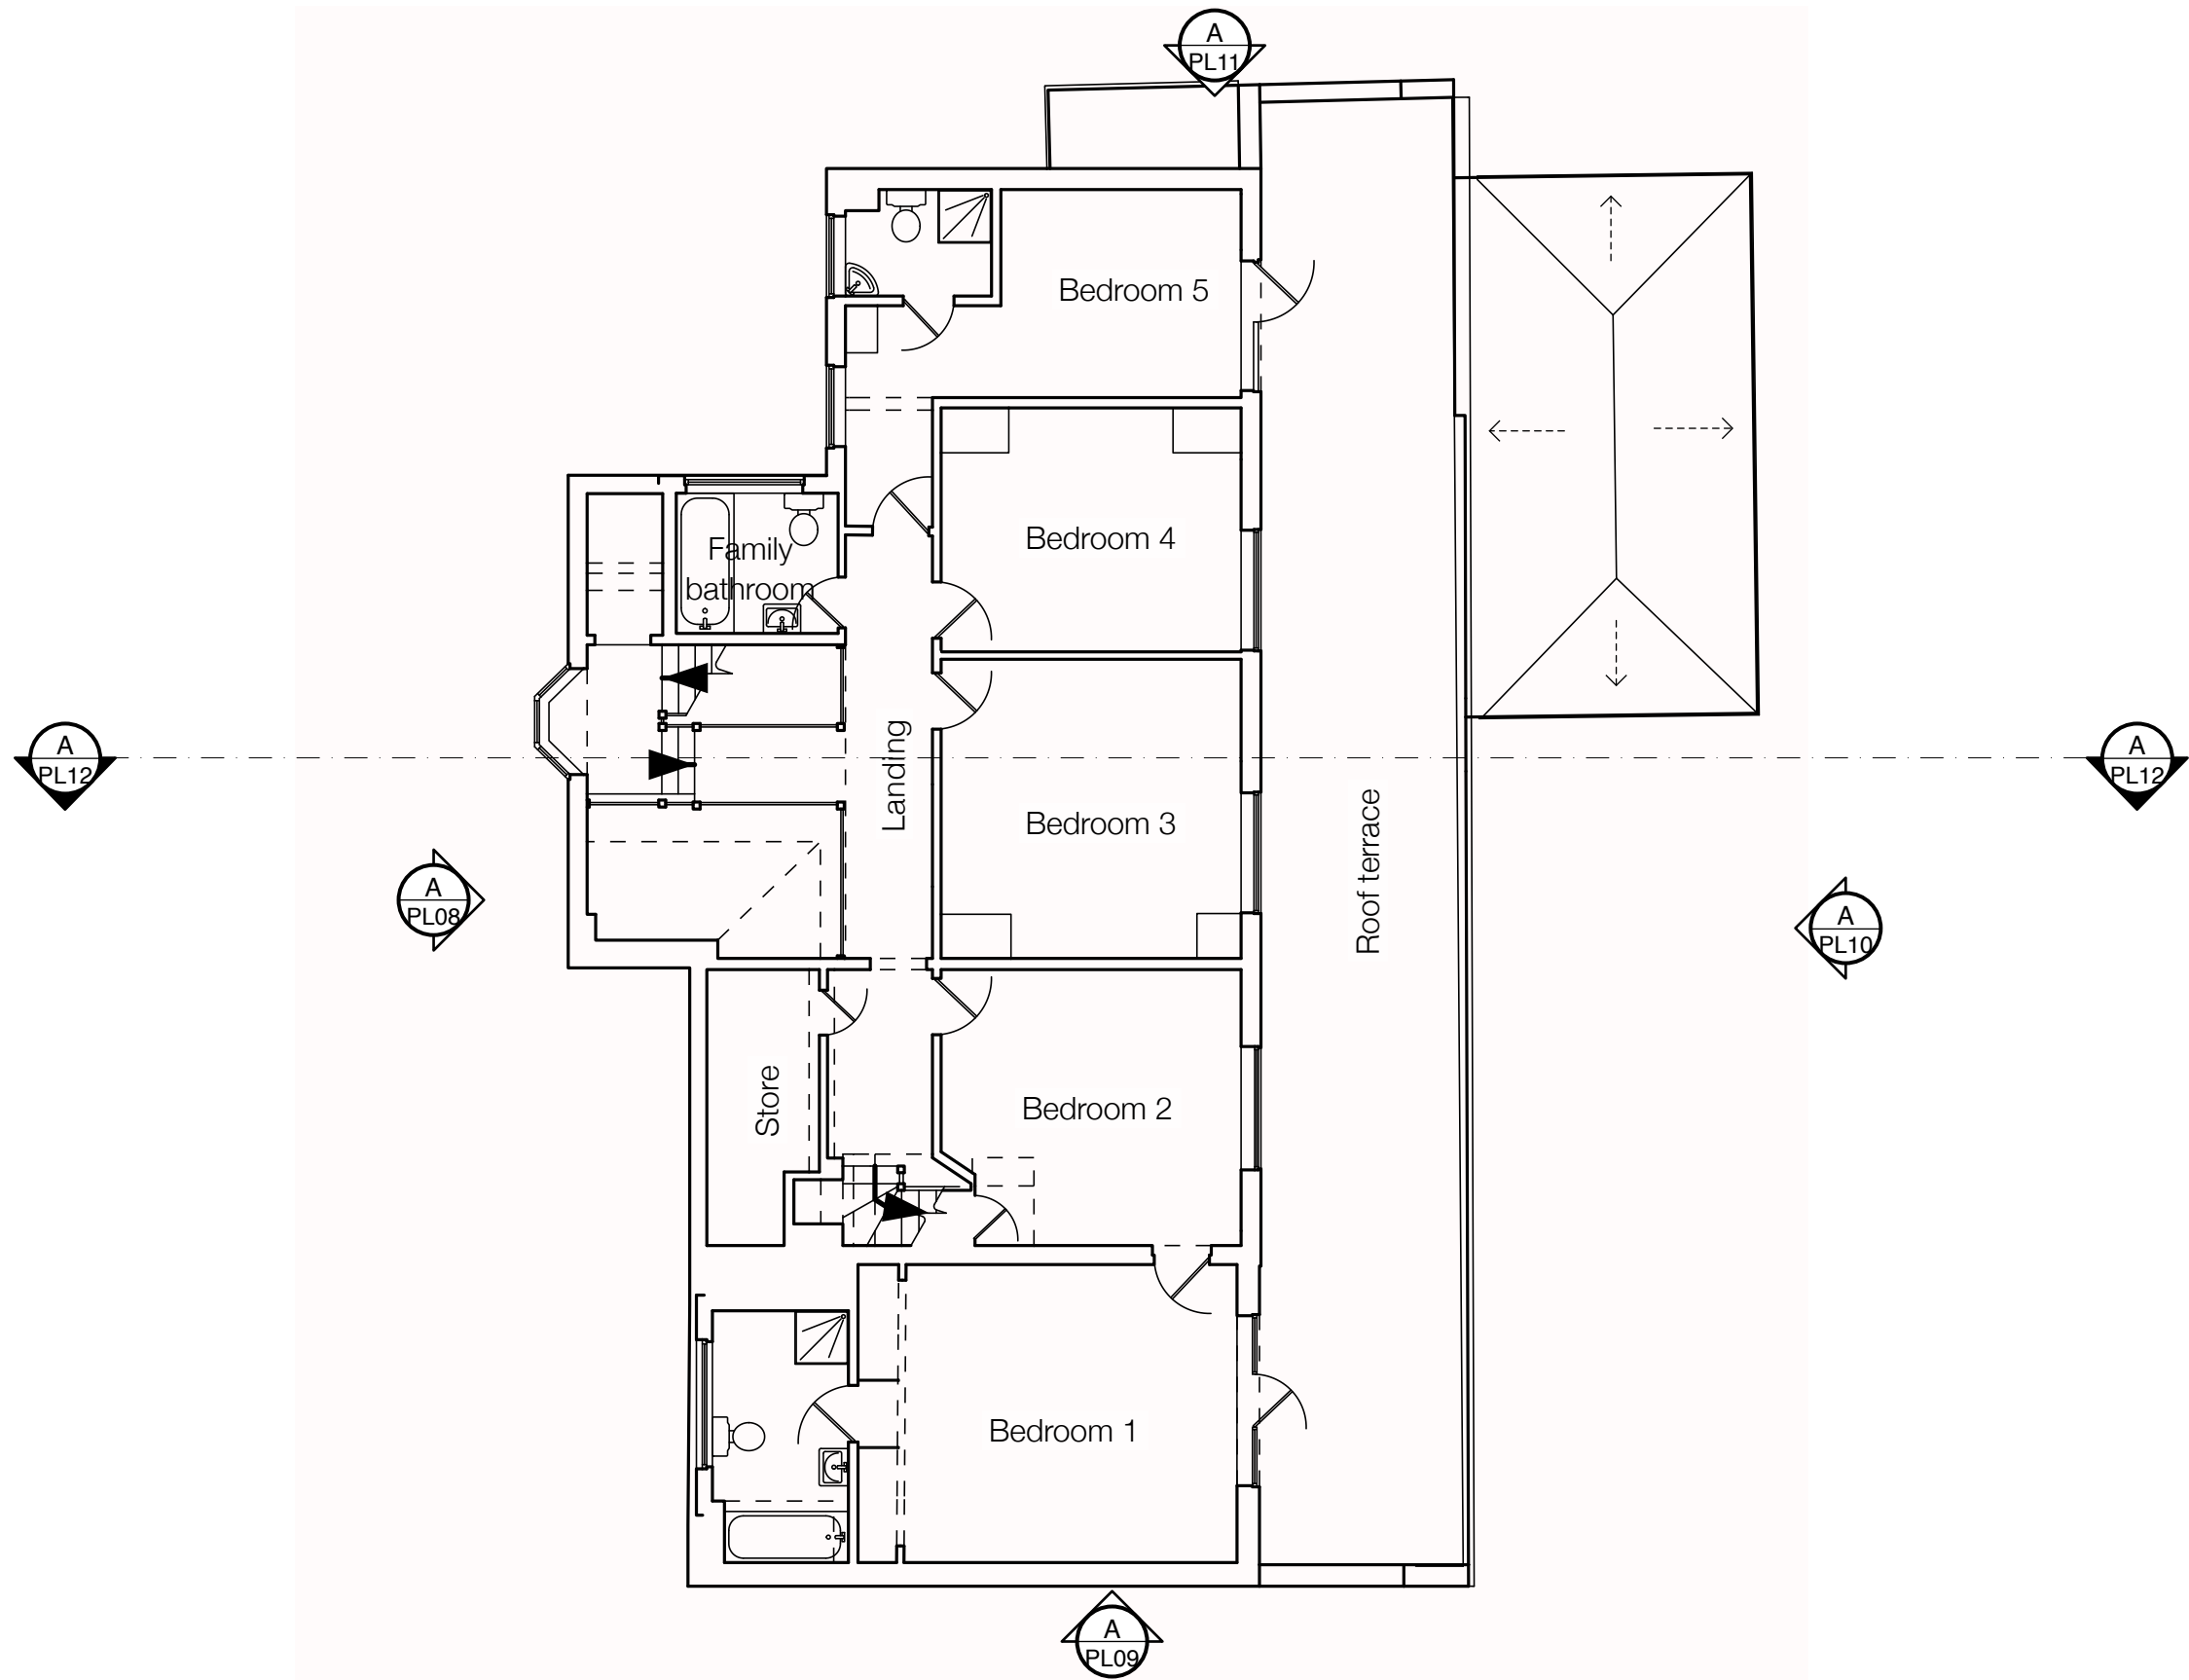

A
PL04 Existing First Floor Plan
1:100

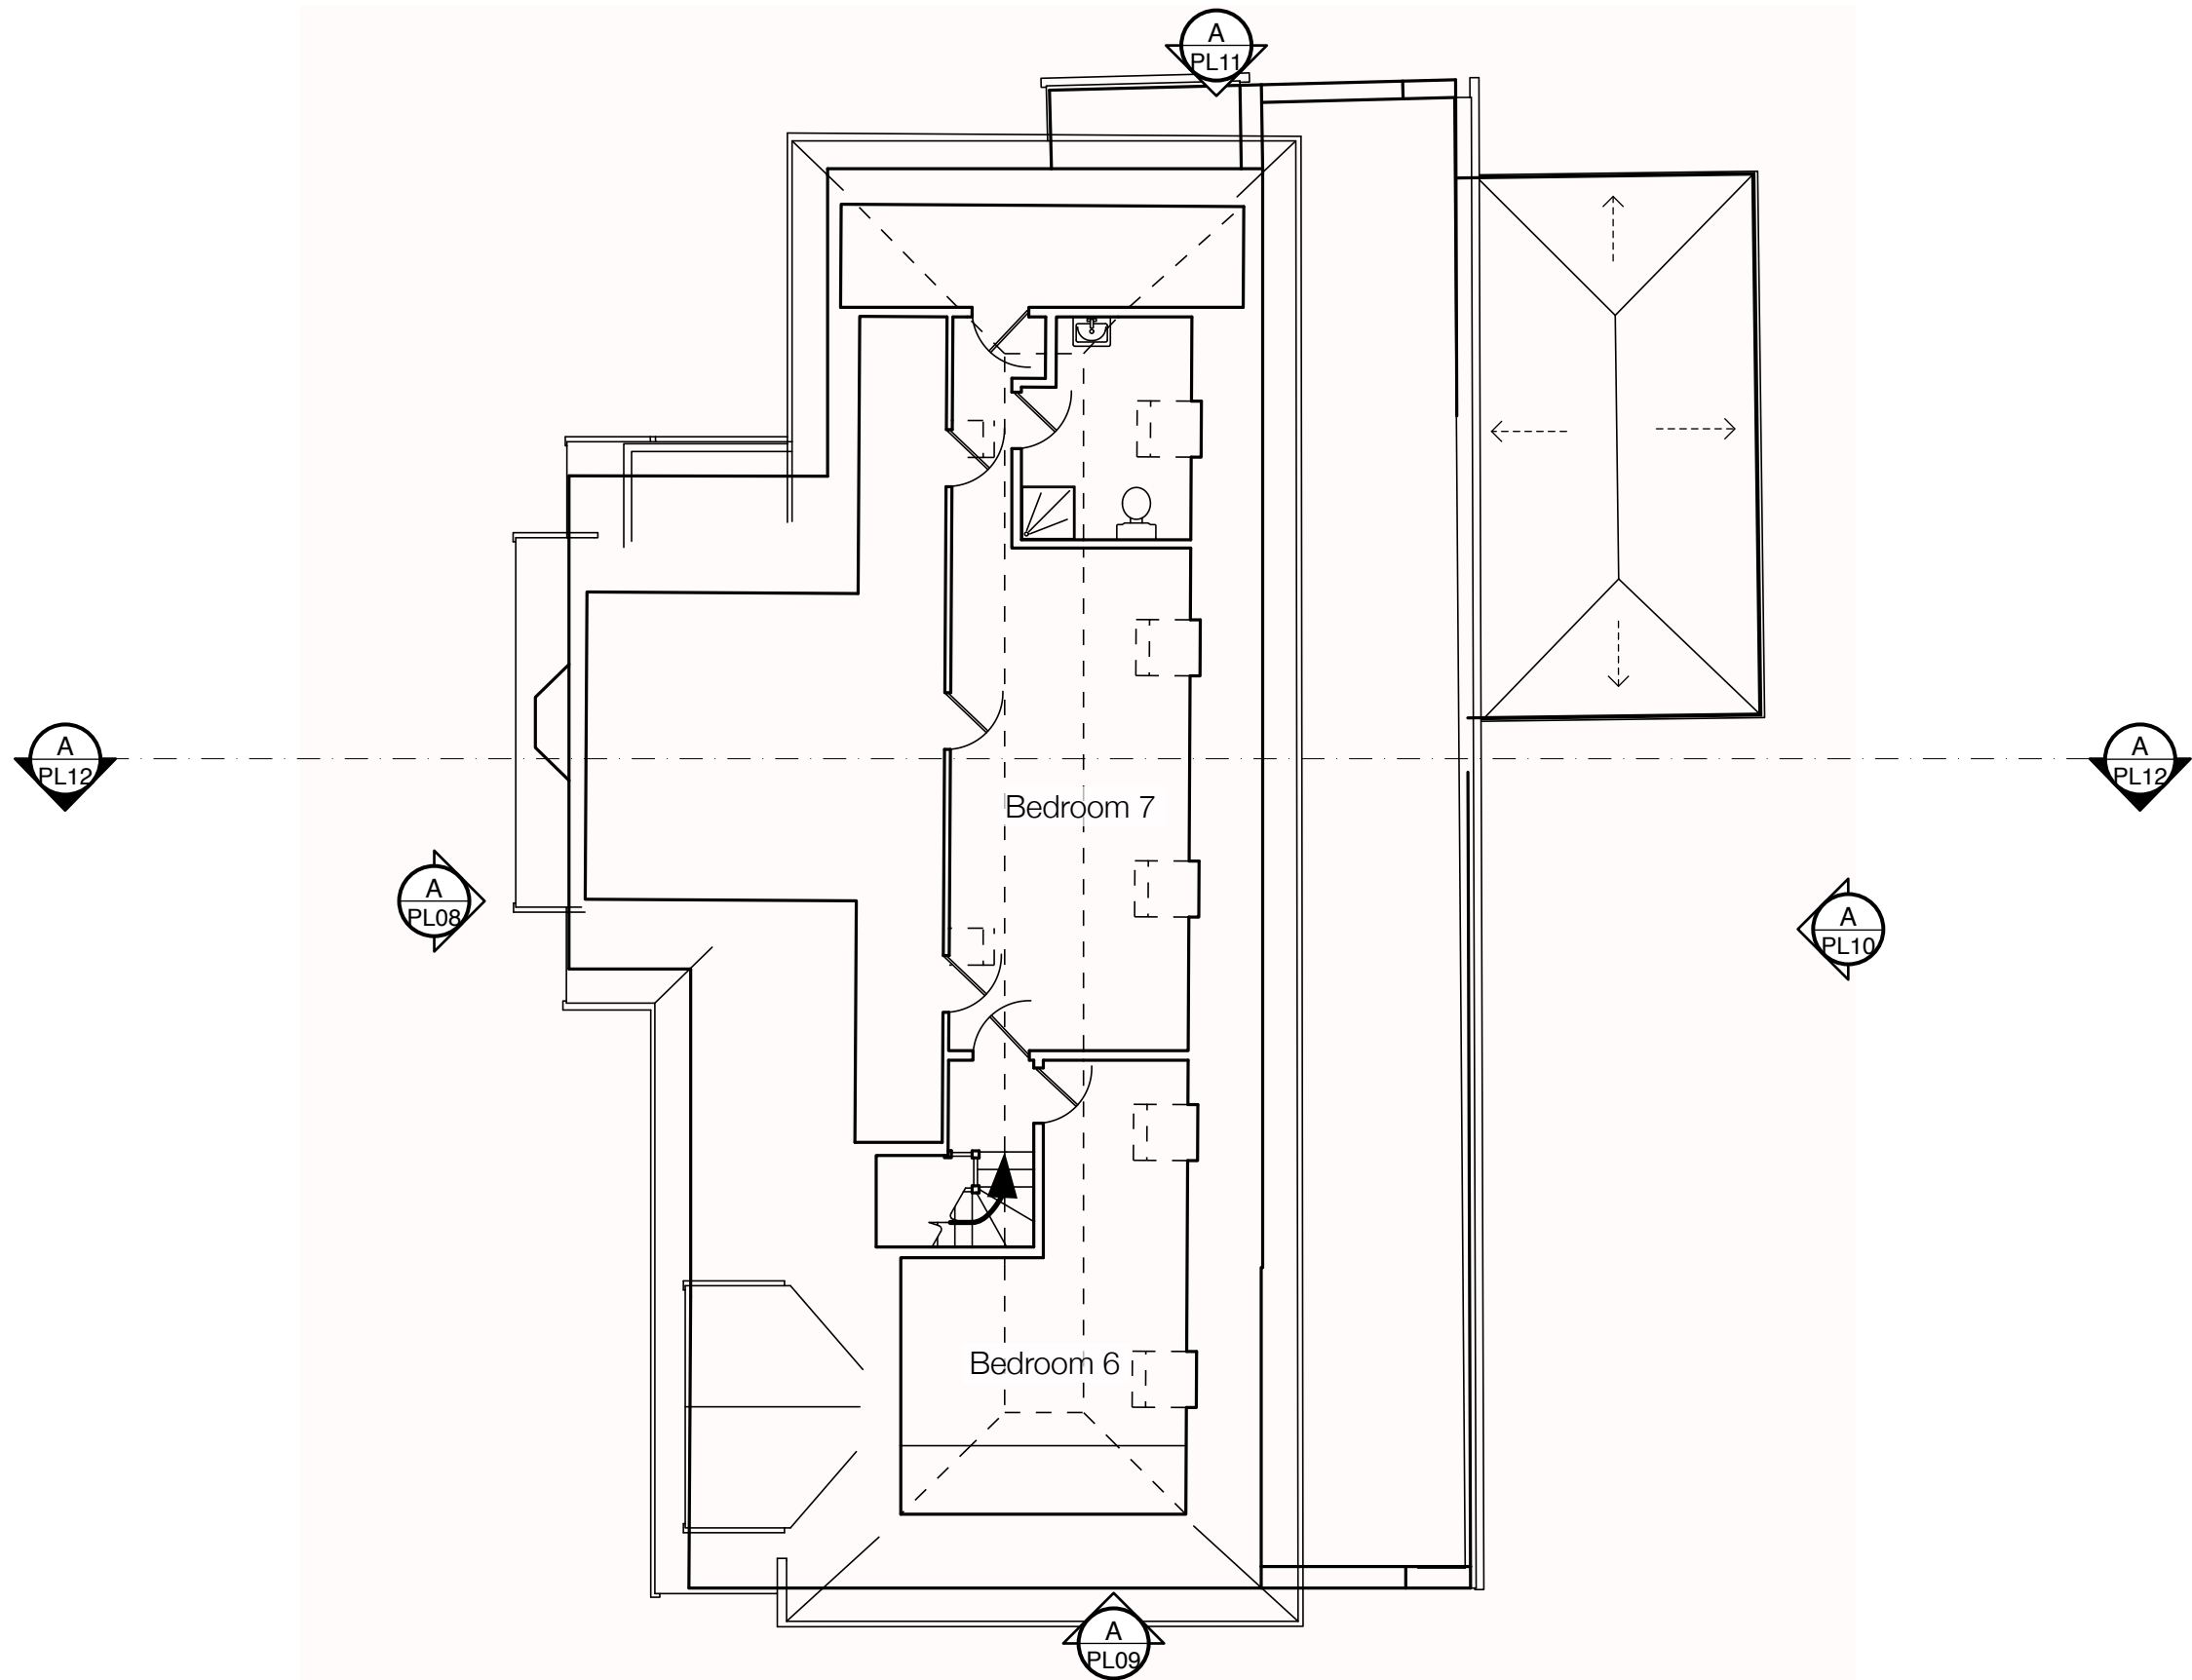

A Existing Second Floor Plan
PL05 1:100



A Existing Roof Plan
PL06 1:100




Existing Street Elevation

1:200

metal sliding gates, painted black

Front boundary wall: masonry wall rendered and painted white

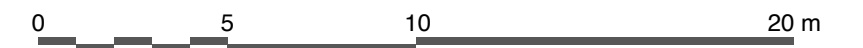



0 5 10 m



A Existing Side (West) Elevation
PL09 1:100




A Existing Rear Elevation
PL10 1:100

0 5 10 m



A Existing Side (East) Elevation
PL11 1:100

0 5 10 m

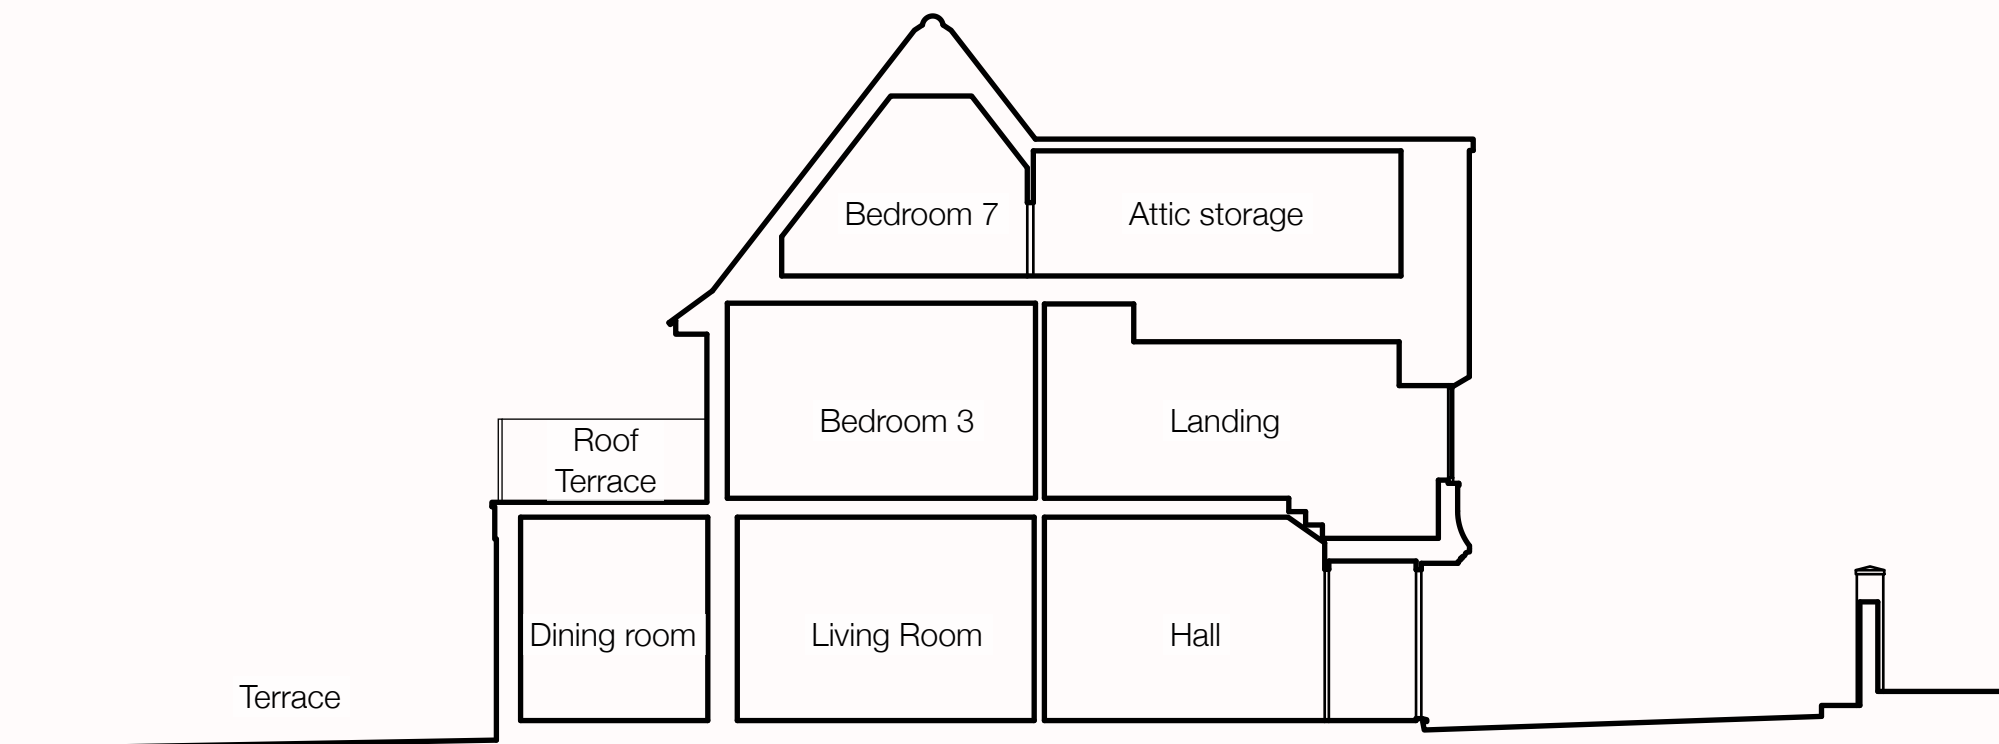

Existing Section A2

1:100

