
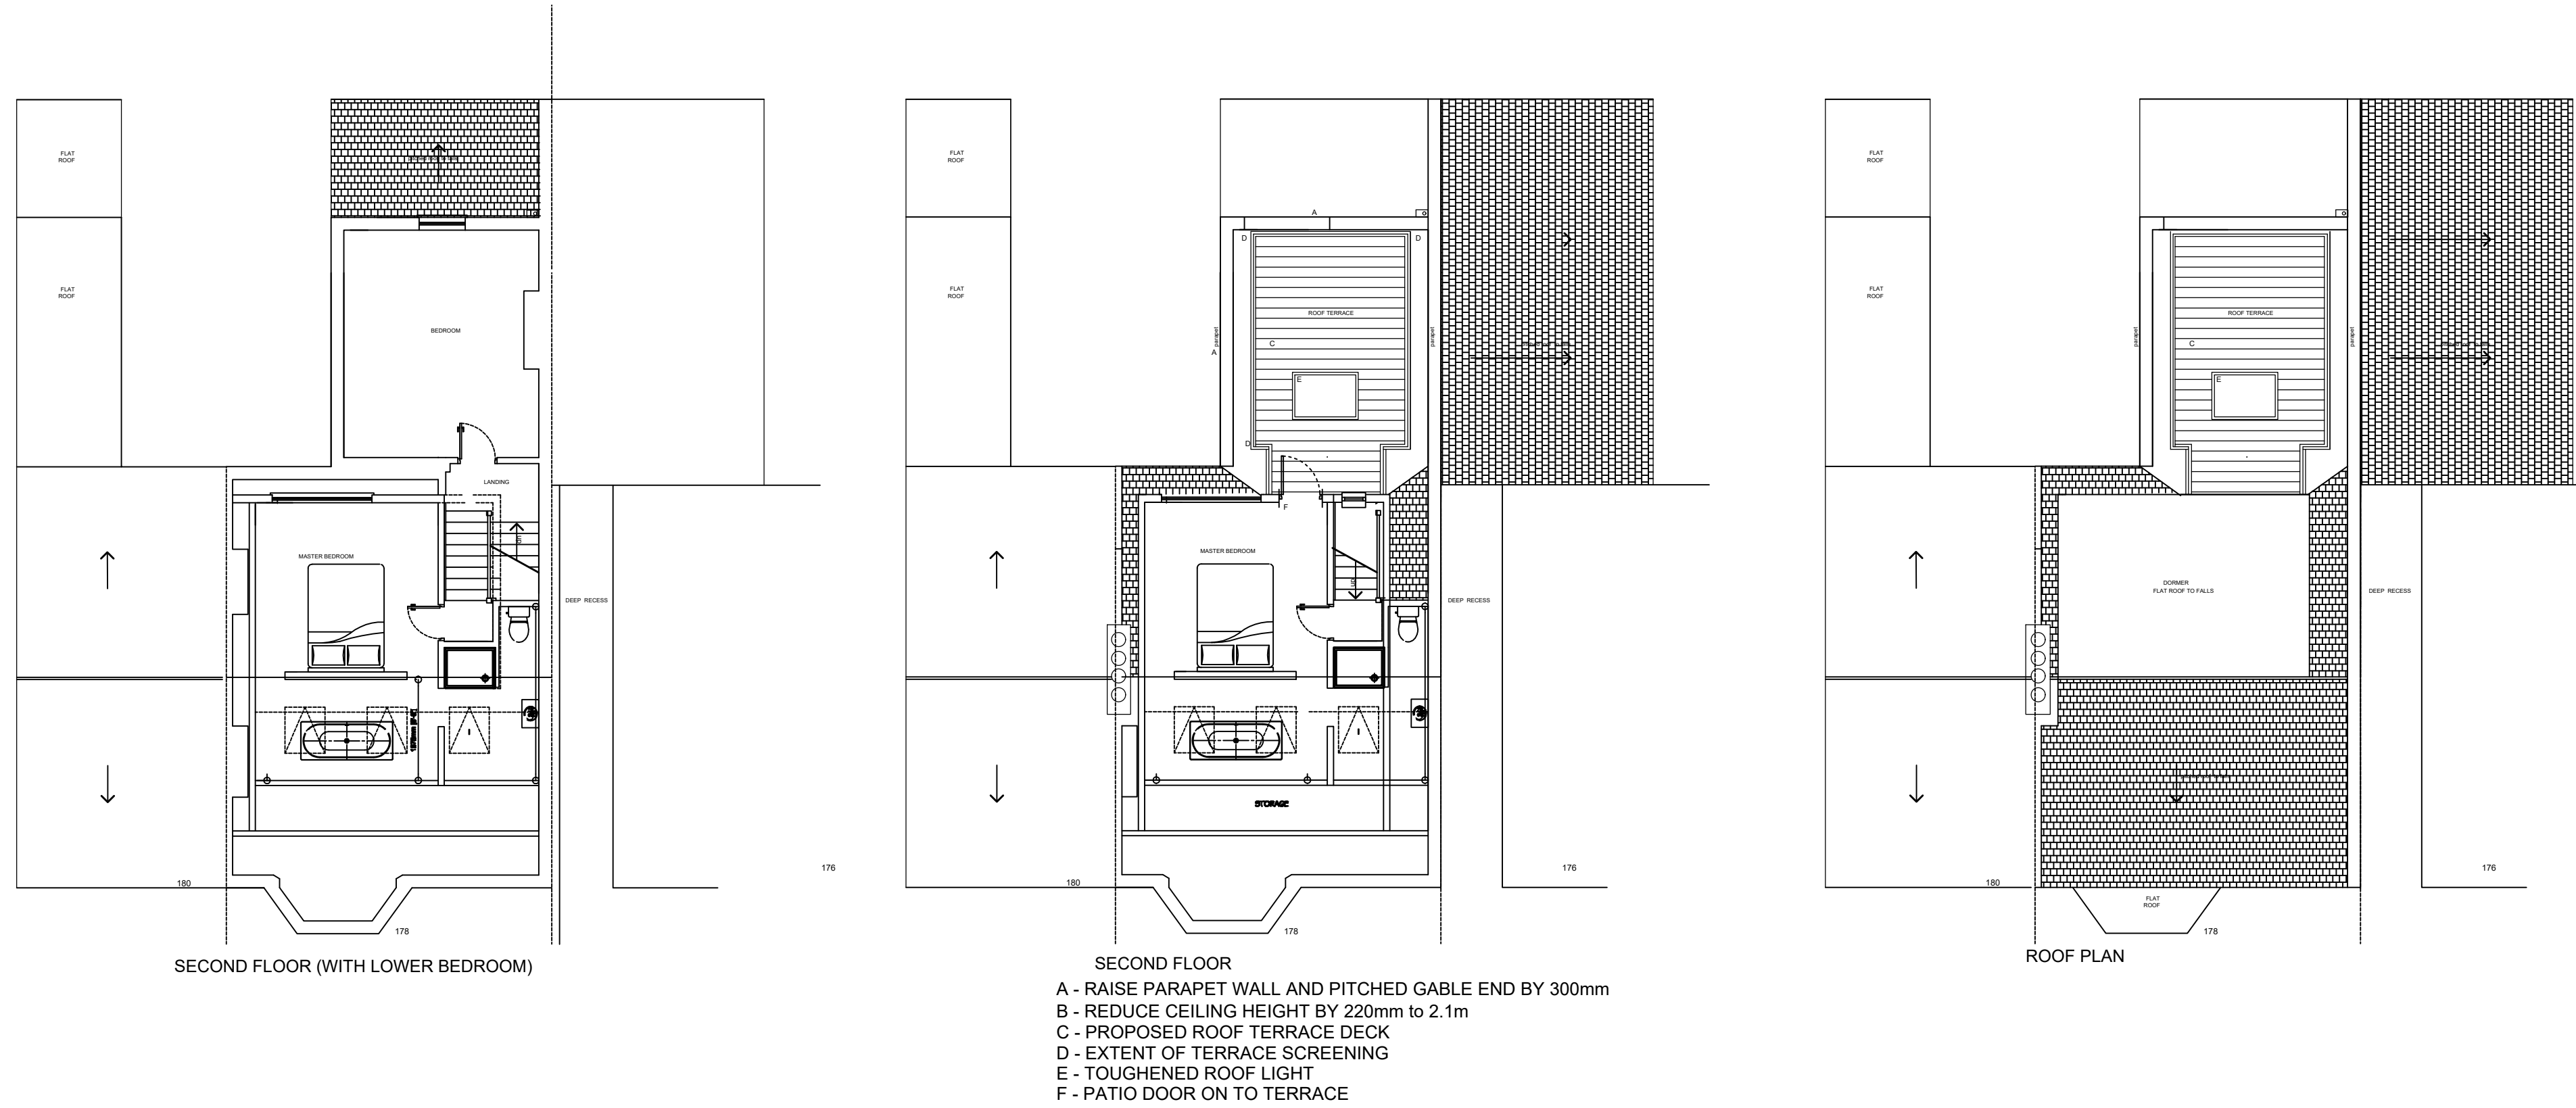


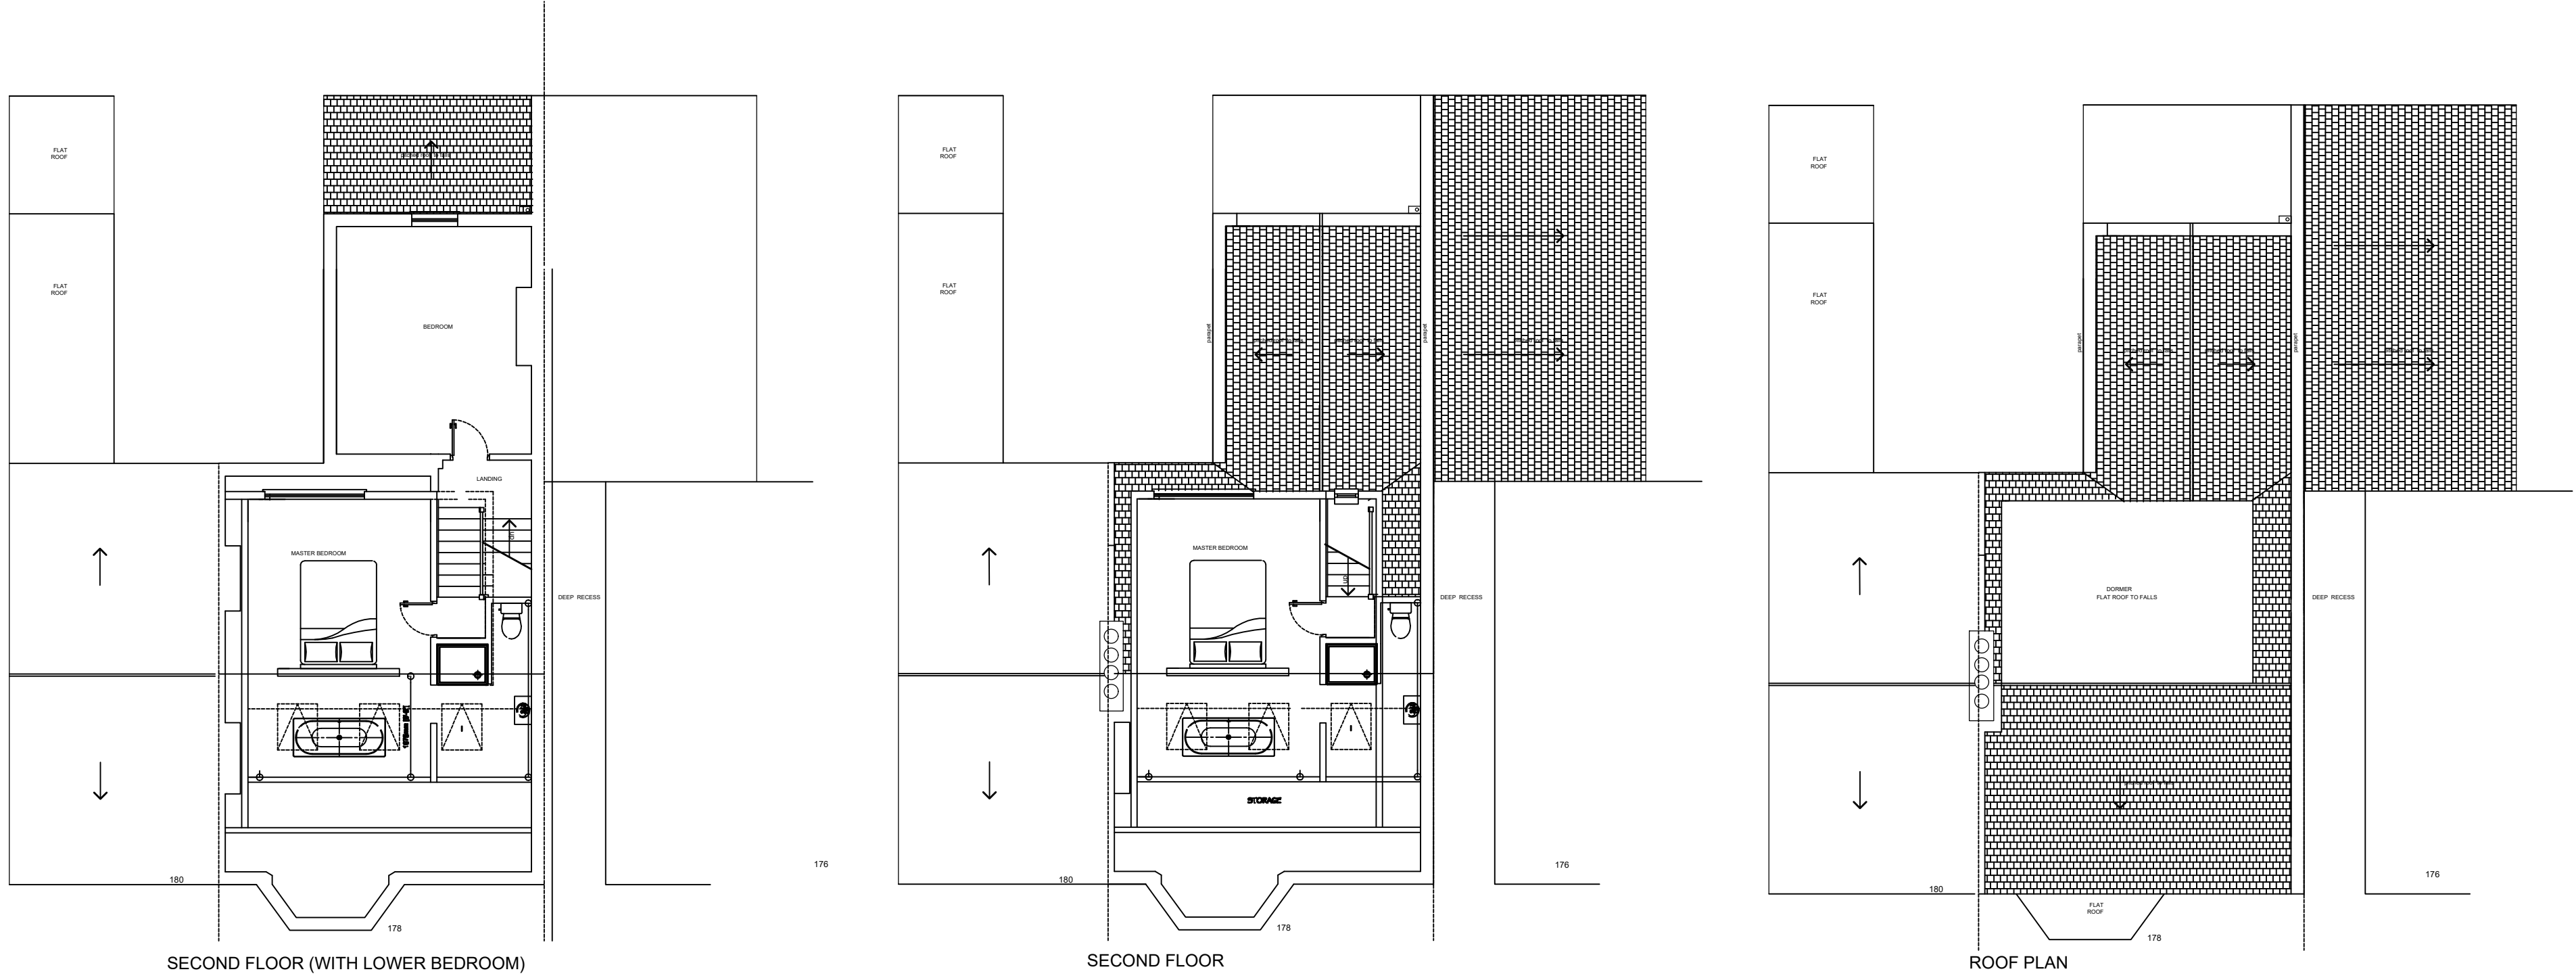

Existing / PROPOSED Plans


F254 /E03

drawing title
MRS O SMYTH
FLAT B 178 NELSON RD, Crouch End, N8 9NR
client / project

drawing number
1:100 / 1:200
scale @ A1 / A3

F254
project number

sJAM
originated by

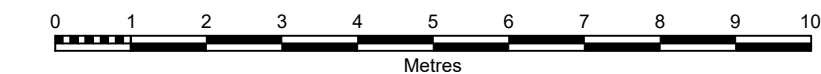

FOR PLANNING
status

