



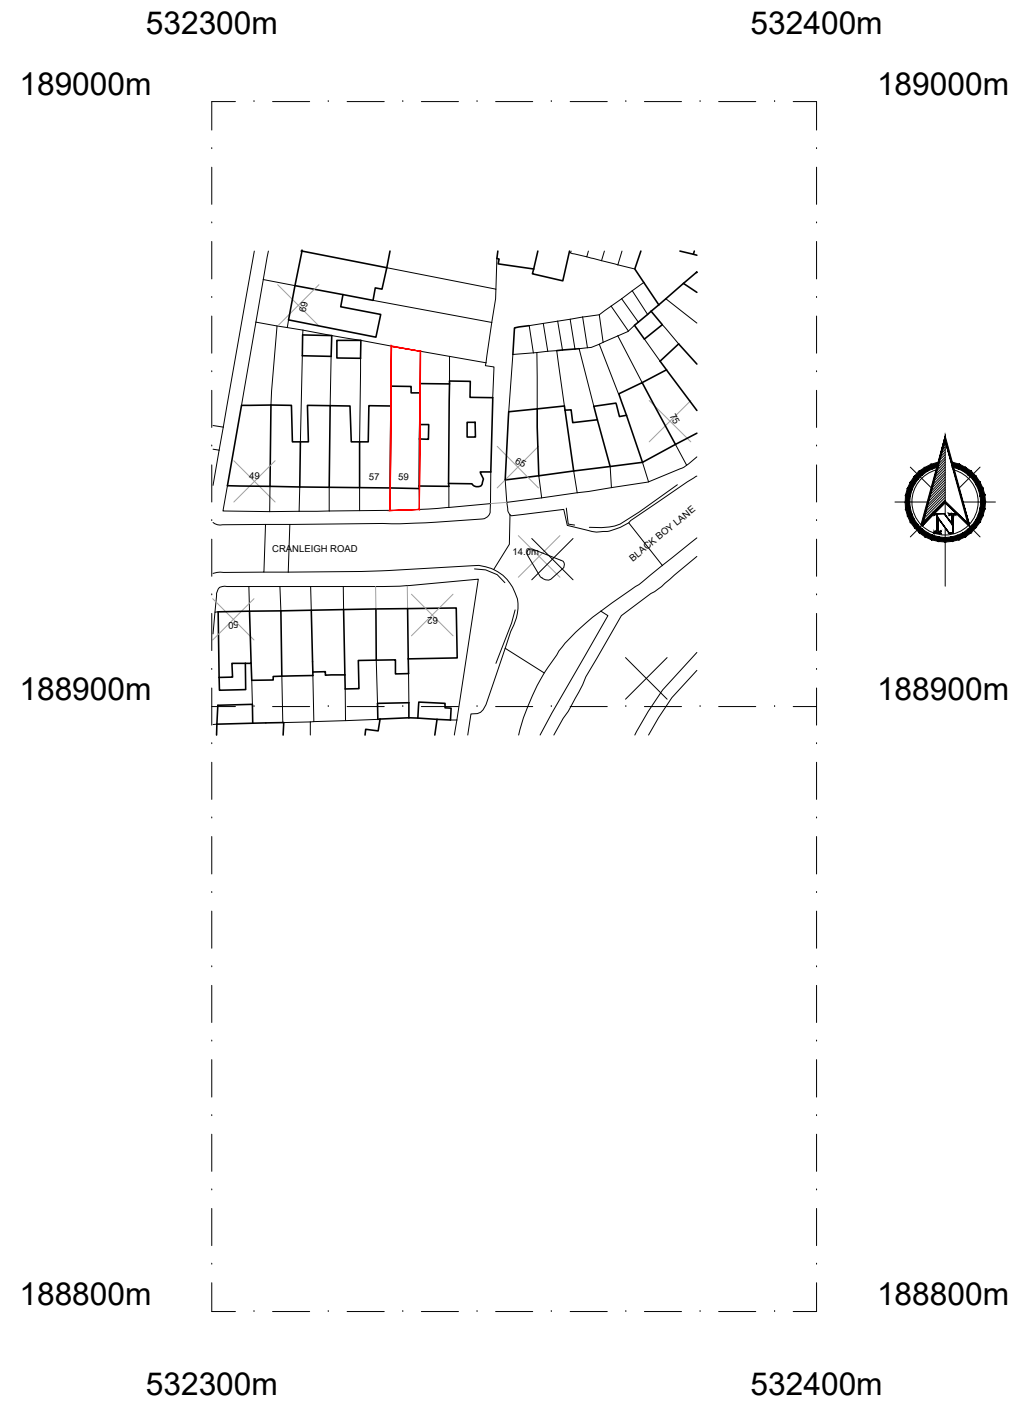

©Crown Copyright and database rights 2020 OS Licence no. 100019980

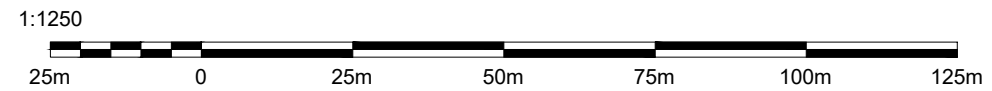

Application to rebuilt existing Conservatory space with a wraparound flat roof and to incorporate space into the Dining/Kitchen Area

Project 59 Cranleigh Rd., Westgreen, London N15 3AH	Drawing Title O.S Location Plan	Date Sep 22 2022	Scale 1-1250@A3	Dwg.No. SP-01	A3
		Drawn	Checked	Sheet.No.	