


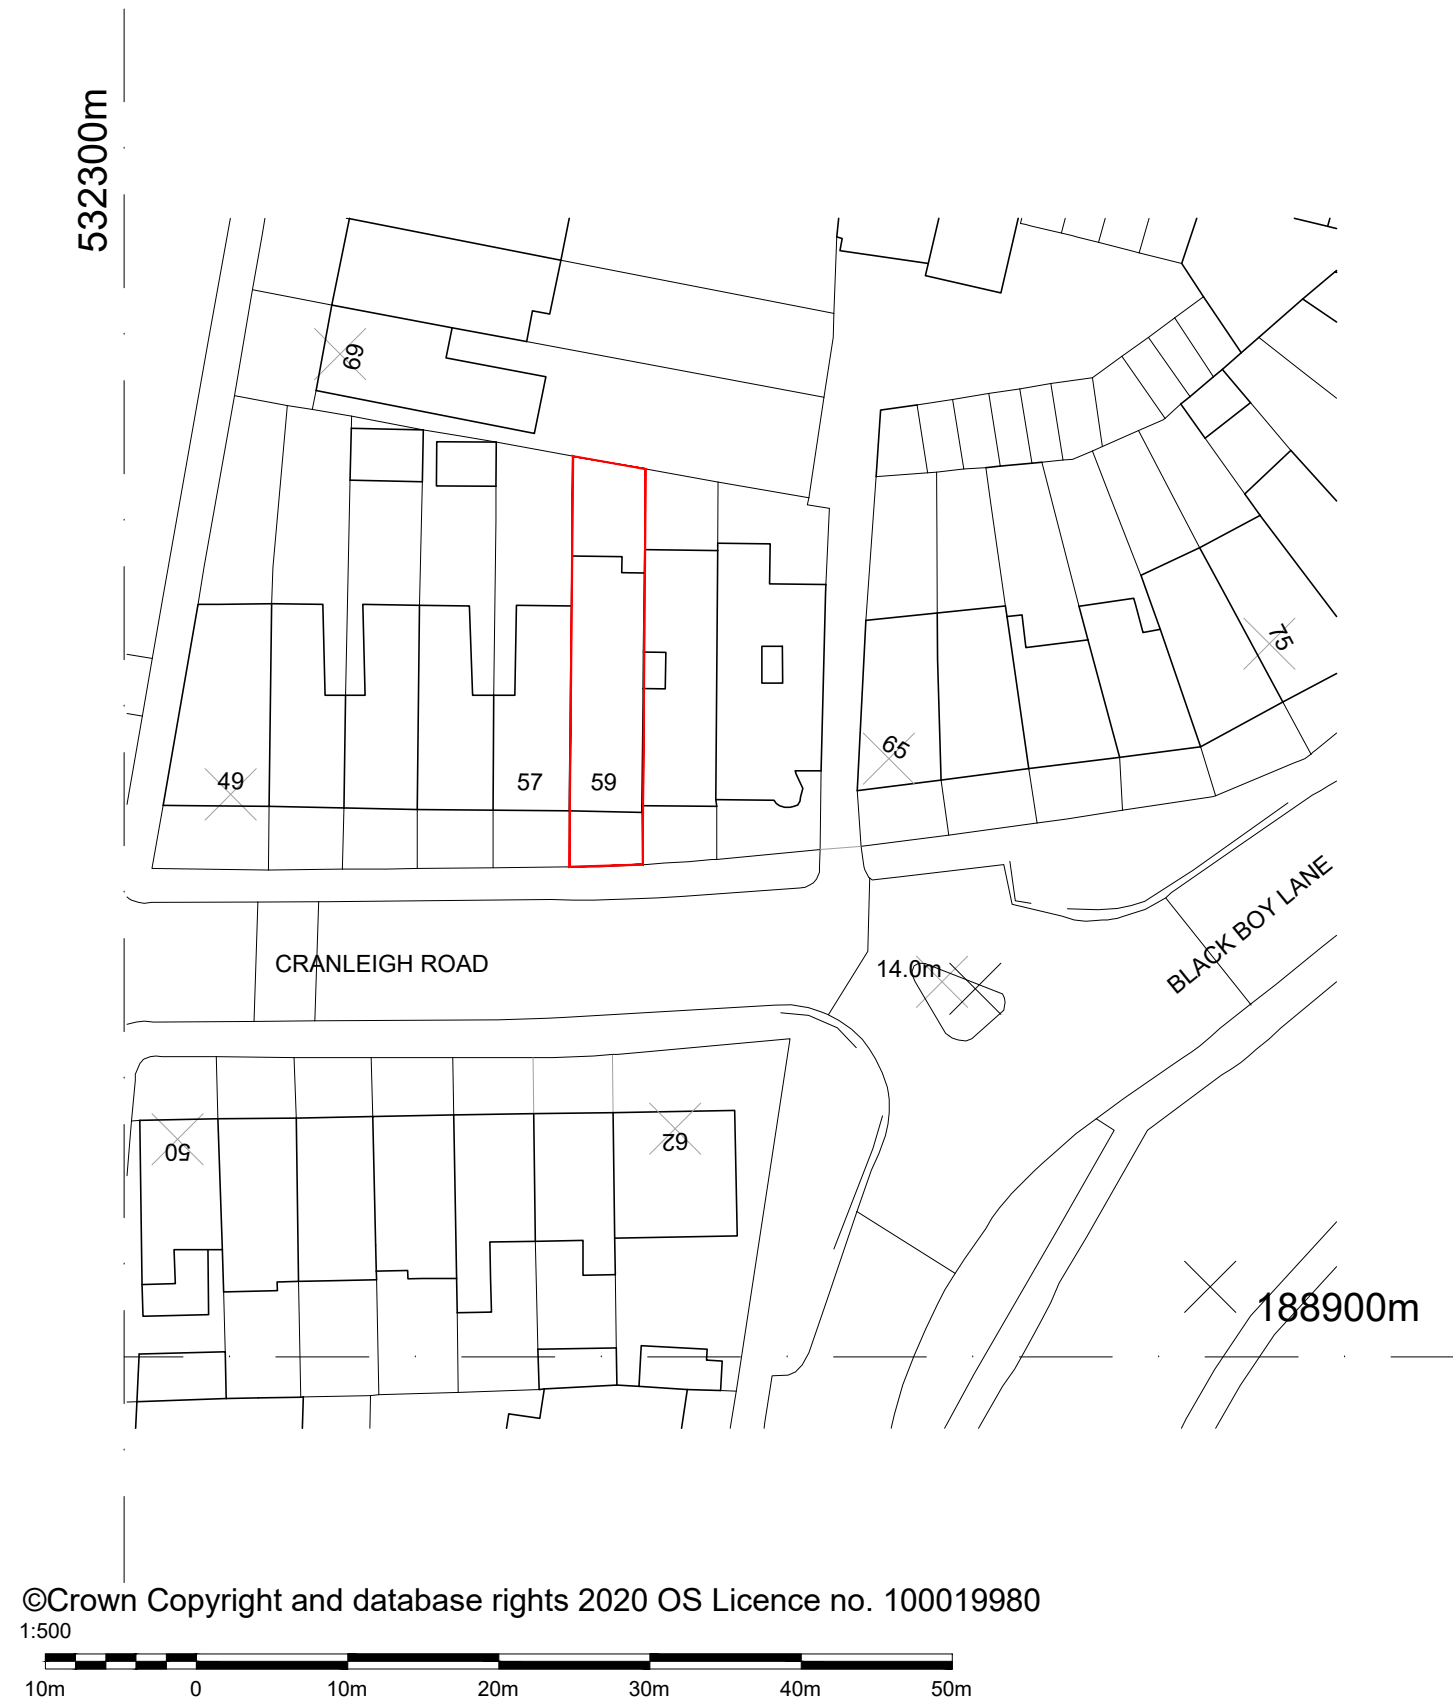

Application to rebuilt existing Conservatory space with a wraparound flat roof and to incorporate space into the Dining/Kitchen Area

Project 59 Cranleigh Rd., Westgreen, London N15 3AH	Drawing Title Site Block Plan	Date Sep 22 2022	Scale 1/ 500 @A3	Dwg.No.	A3
Client		Drawn	Checked	Sheet.No. SP-02	