




5 Boundary detail BT 8 - 1
1 : 20

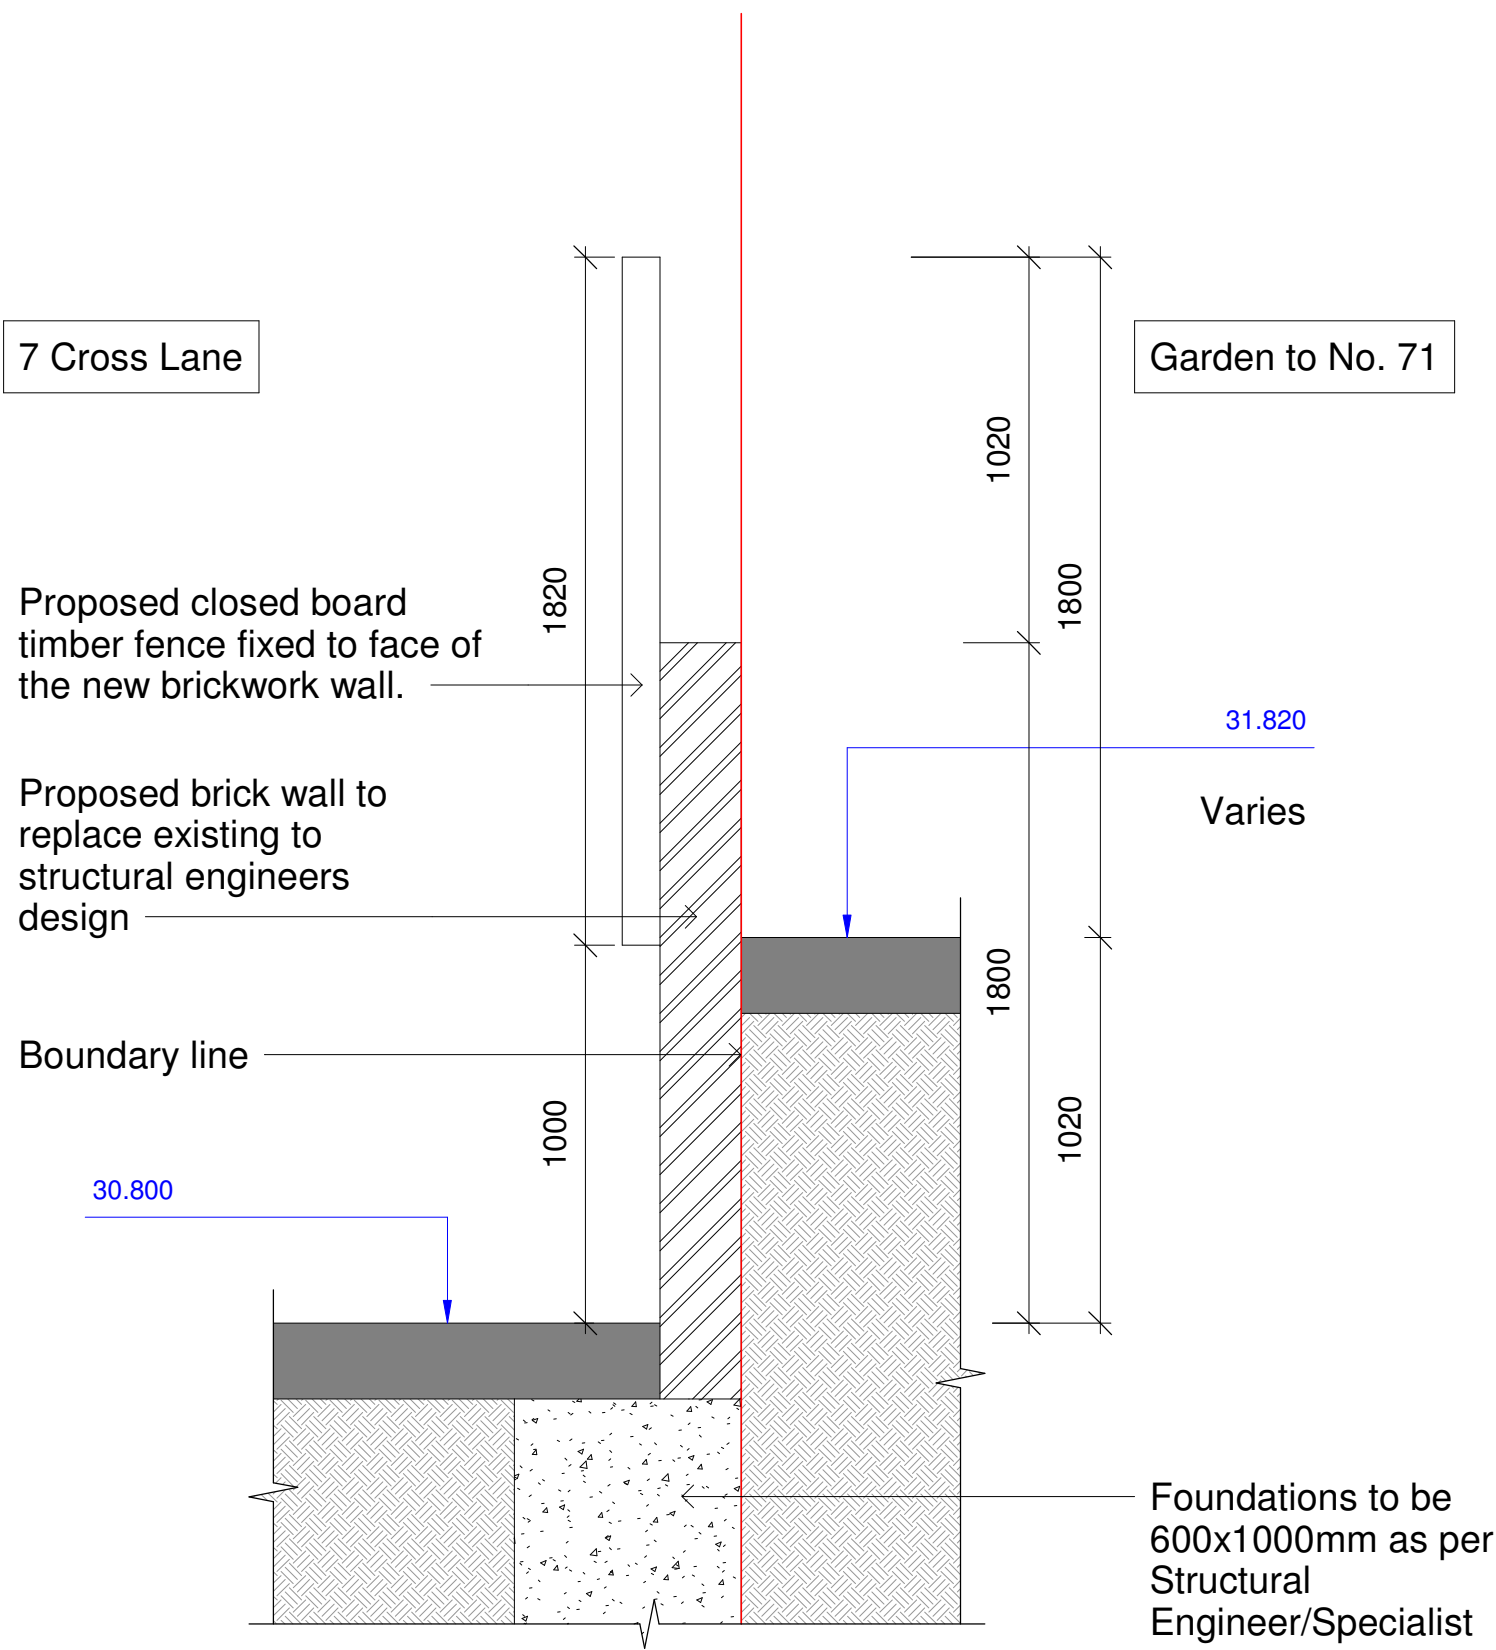


5.1 Boundary detail BT 8 - 1 - Existing
1 : 20

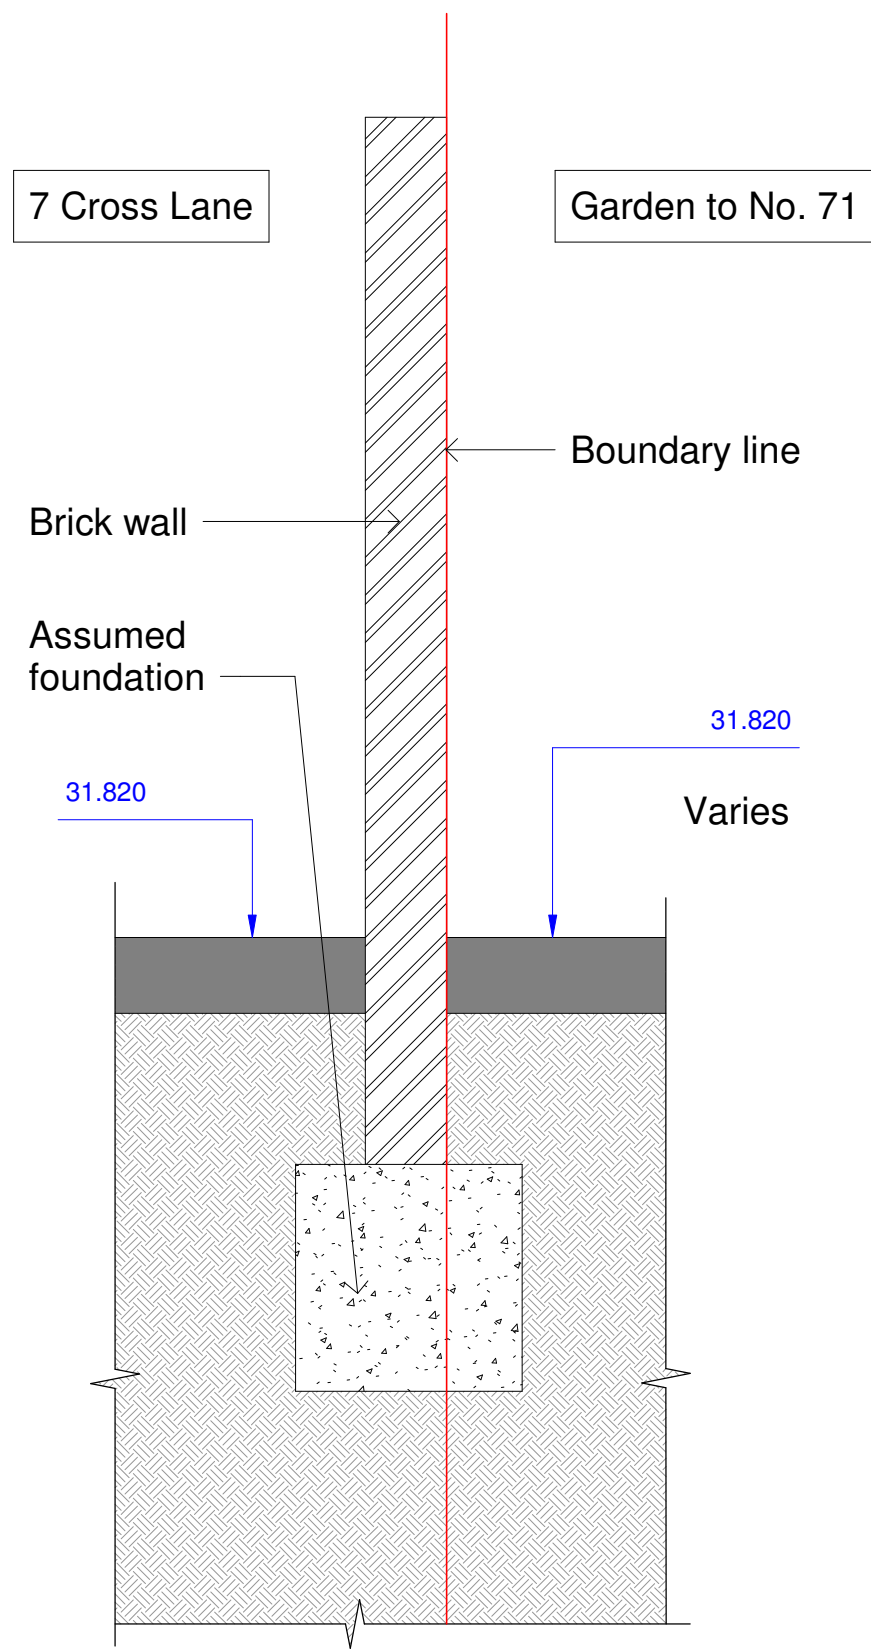

6 Boundary detail BT 8 - 2
1 : 20

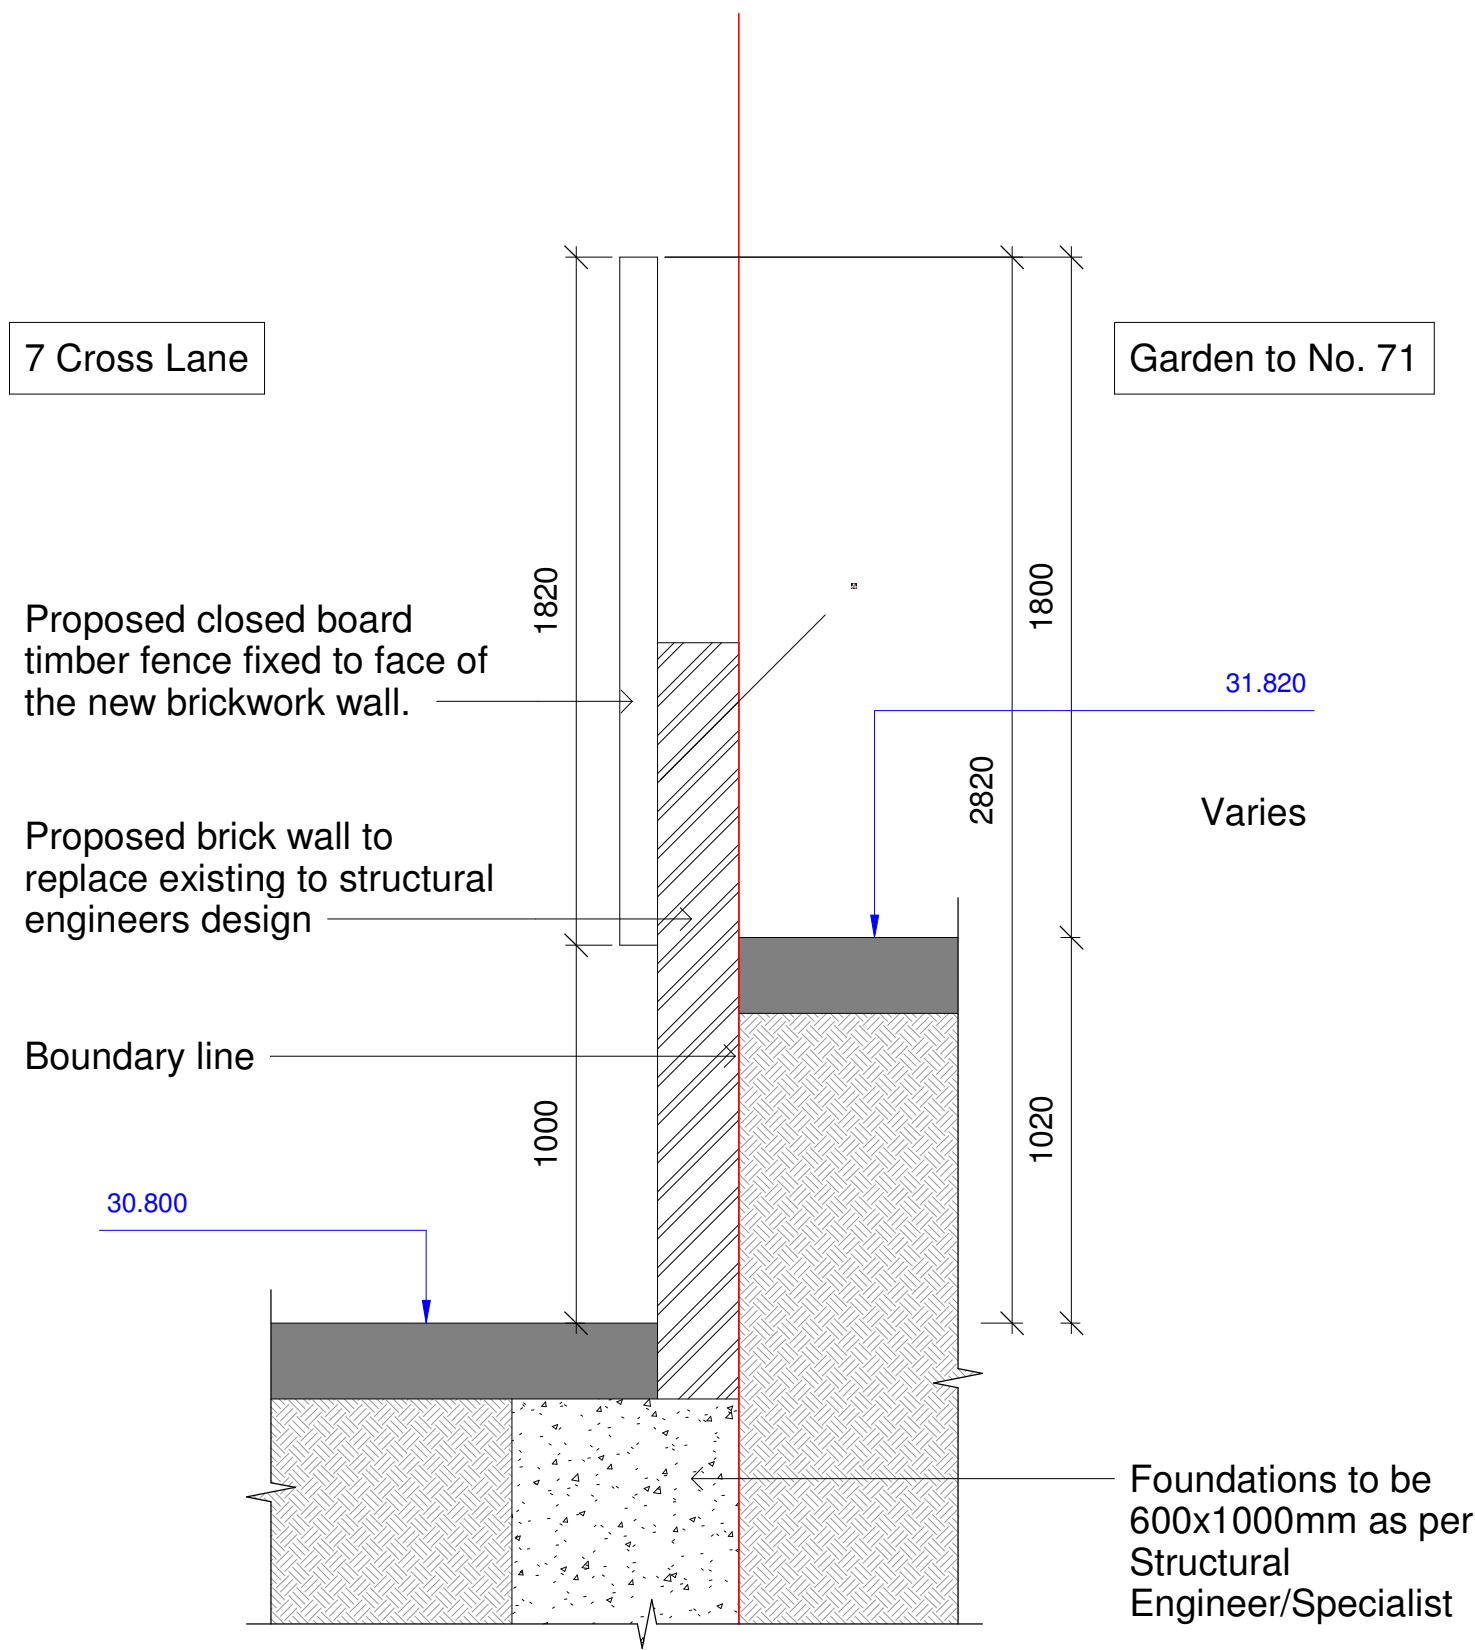



6.1 Boundary detail BT 8 - 2 - Existing
1 : 20

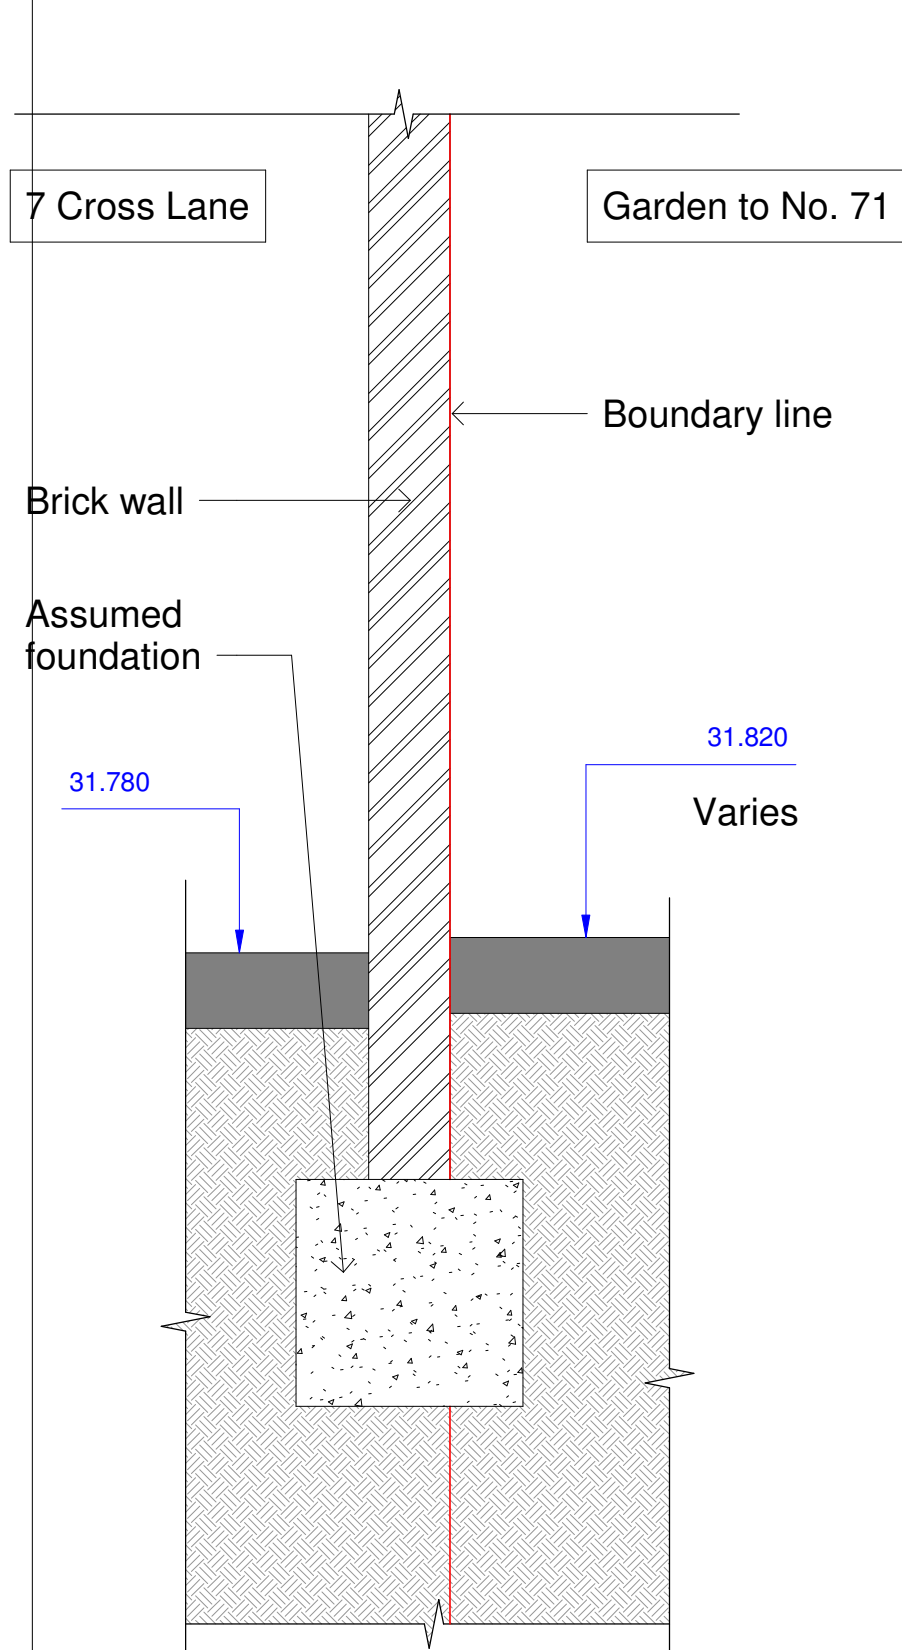


Do not scale from drawings
All dimensions are in mm unless otherwise stated
All dimensions to be verified on site before proceeding with the work
Any discrepancies to be notified in writing to the Architect immediately
All fire related information indicated on this drawing to be verified by a specialist
All boundaries indicative only and to be confirmed by others




7 Boundary detail BT 12 - 1
1 : 20

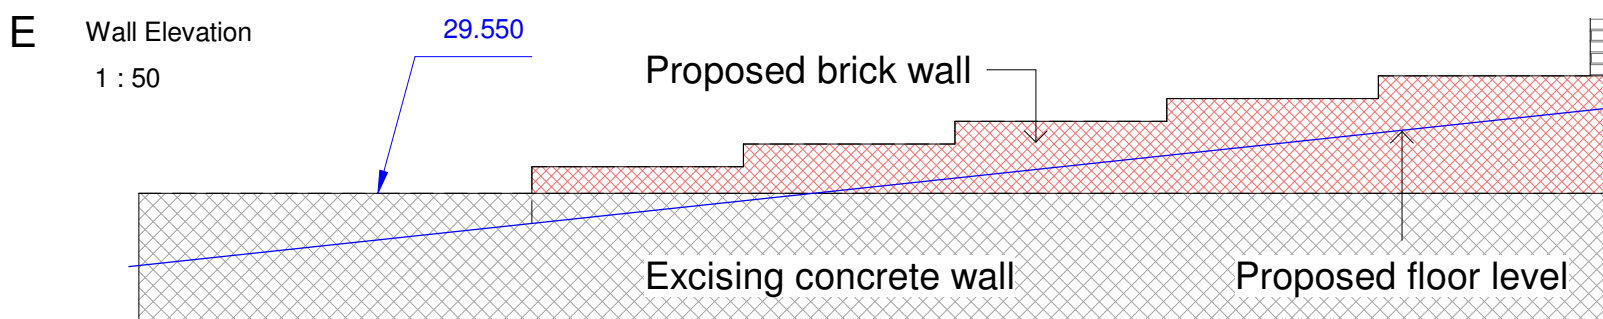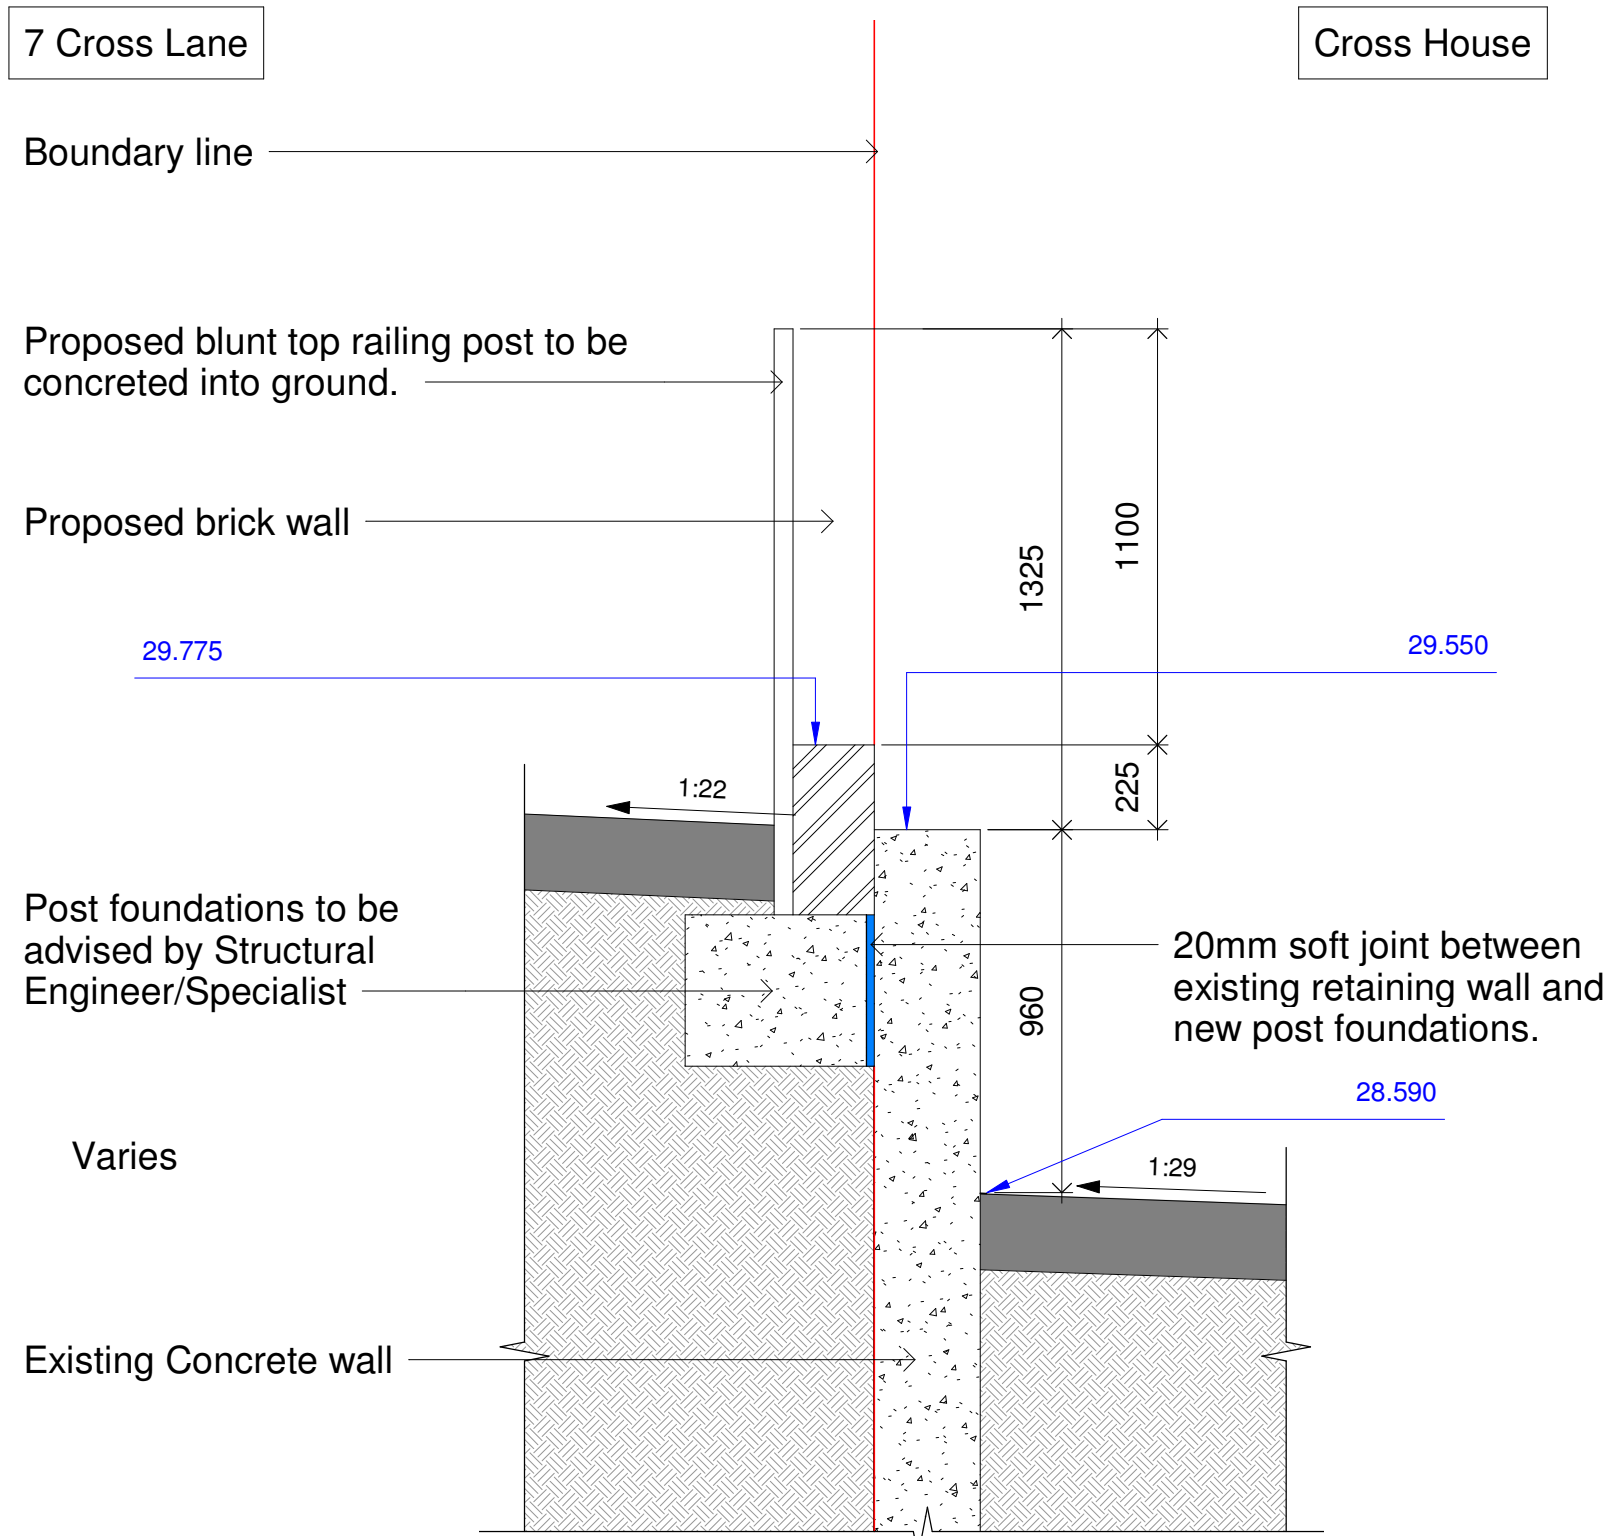

8 Boundary detail BT 12 - 2
1 : 20

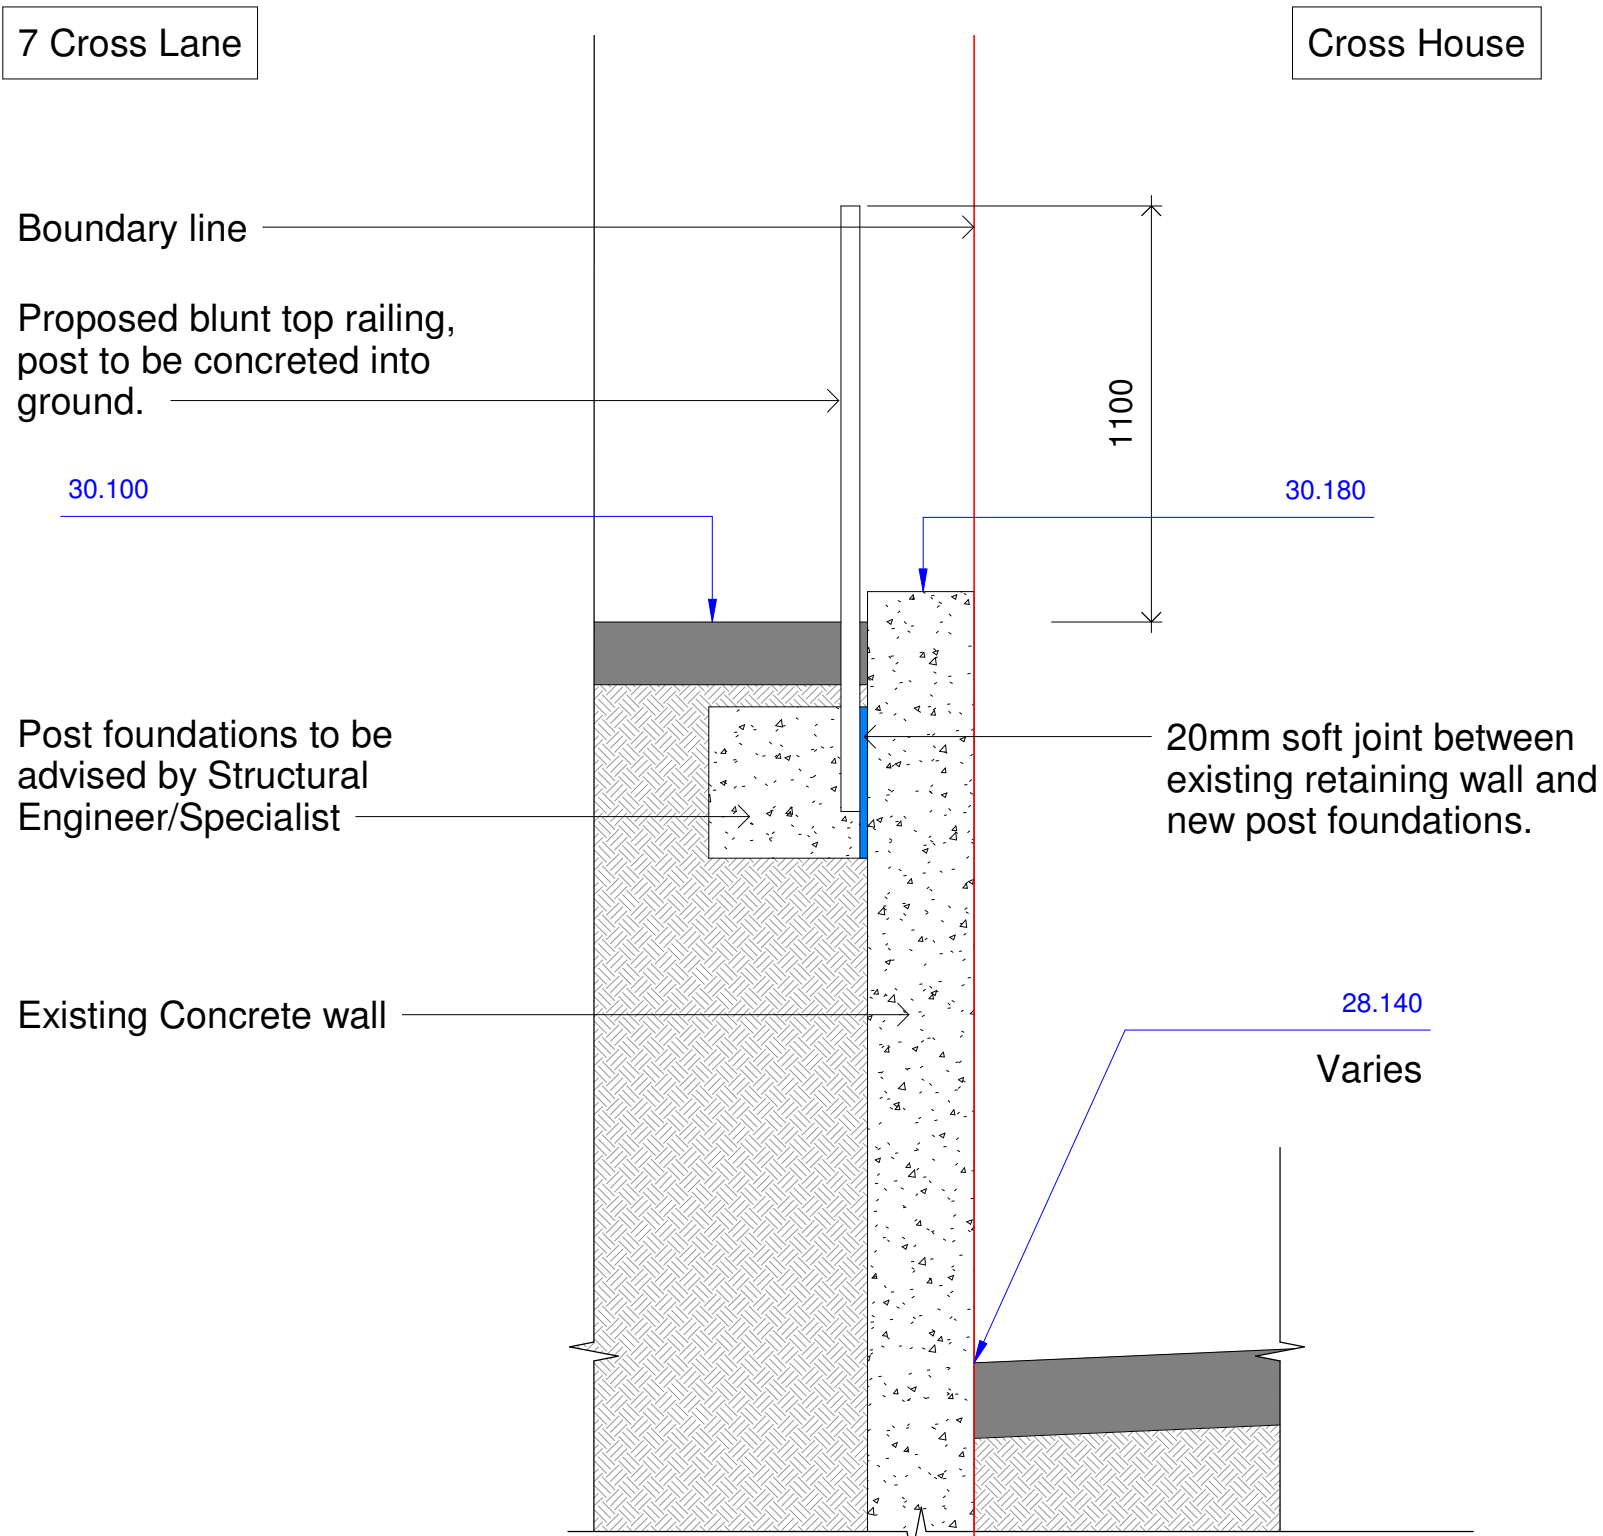

9 Boundary detail BT 12 1
1 : 20

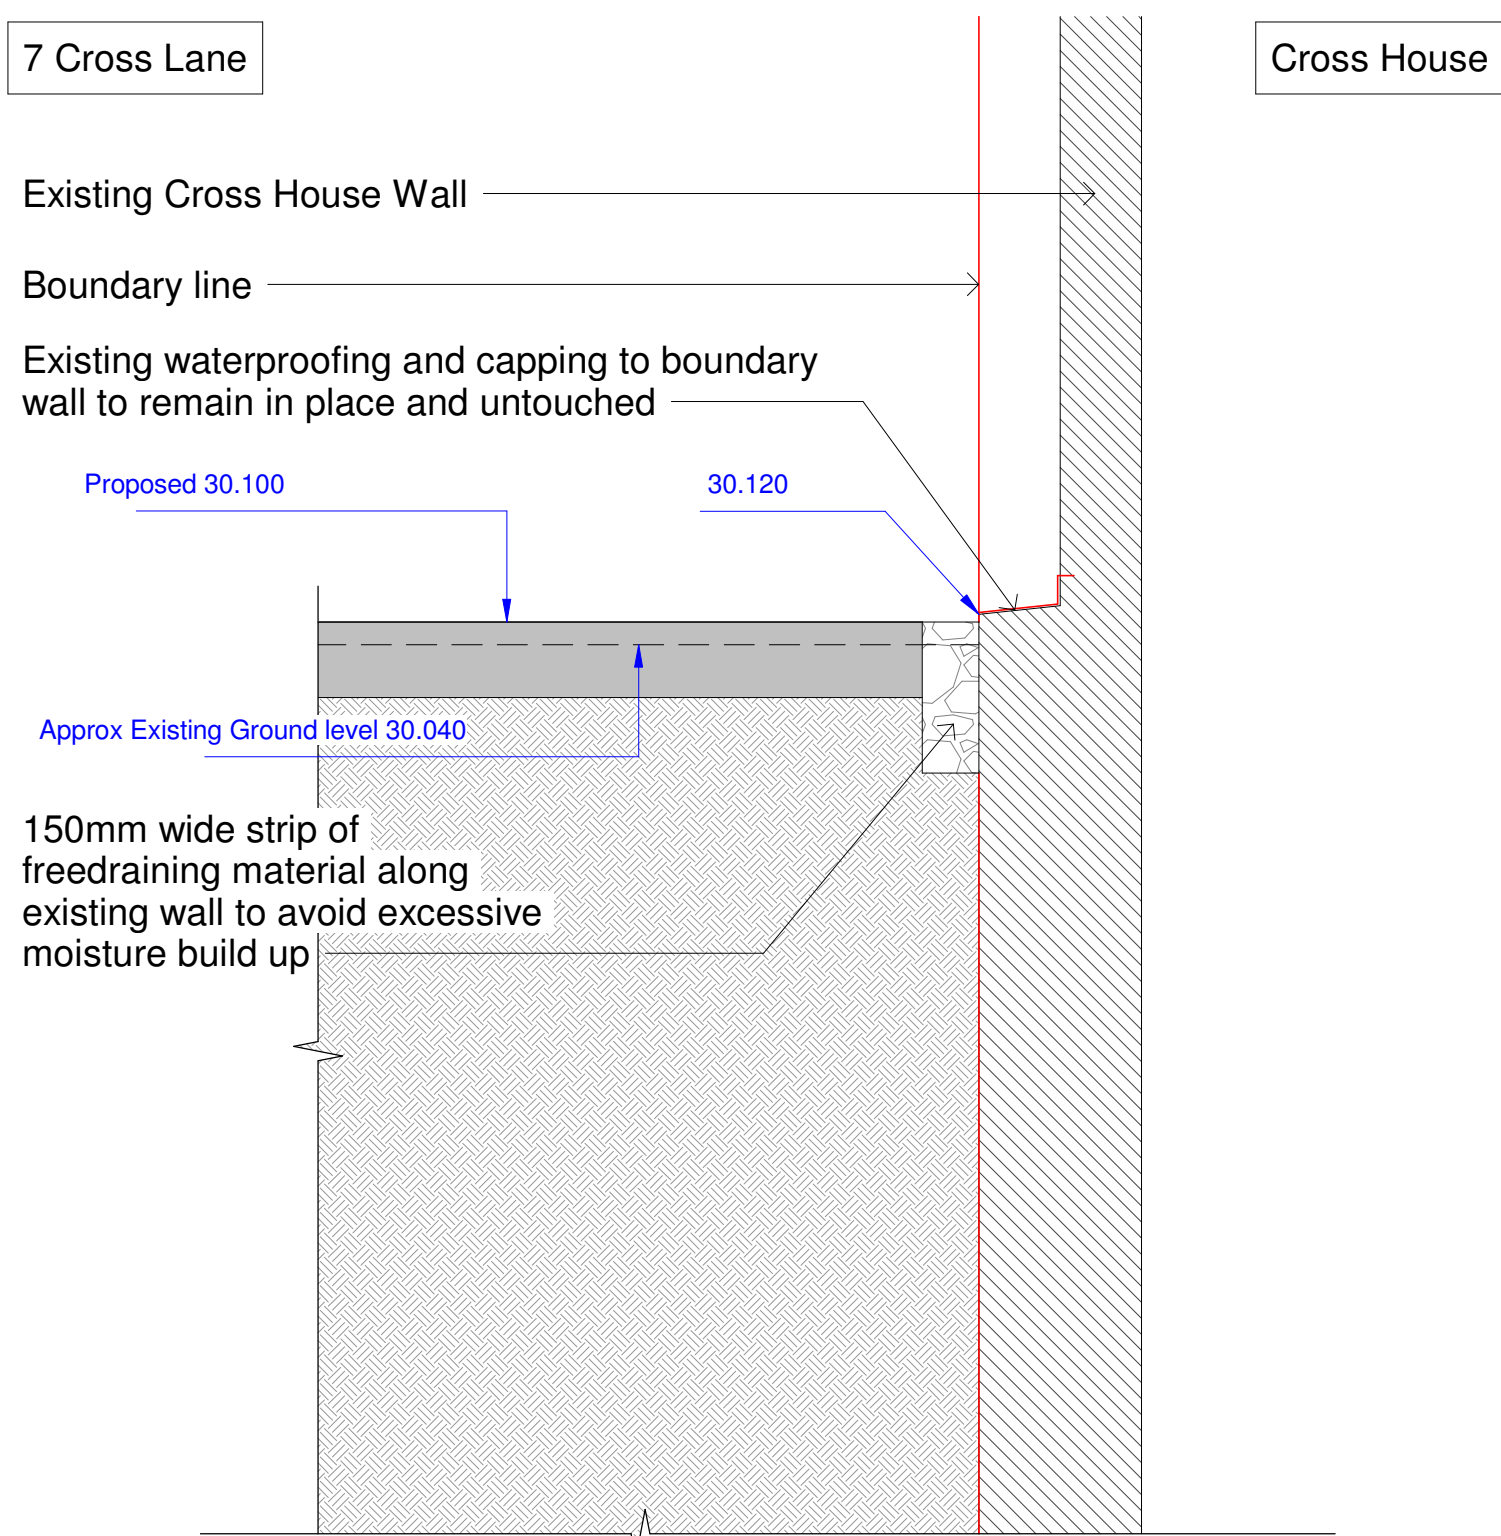

C1	12.10.2022	Construction issue	MT
P2	15.09.2022	Detail 4 updated to suit comments. Existing details added for details 5 and 6	MT
P1	29.07.2022	First Issue for comments	MT
REV	DATE	NOTES	ISSUED BY

Status:

CONSTRUCTION

Scale: As indicated@A1

Drawn By: MM Checked: MT Date: 26/07/2022

Client:

ARJ / New Ways

Project Name:

7 Cross Lane

Project Number:

21012

Drawing Title:

Boundary Wall Details 2-2

Drawing No.:

21012-FA-CL-ZZ-DR-A-1903

Revision:

C1

FUSE ARCHITECTS

The Leather Market,
11- 13 Weston Street,
London, England, SE1 3ER

t: +44 (0)20 7378 8789
email: info@fusearchitects.co.uk

www.fusearchitects.co.uk



14/10/2022 11:32:18