


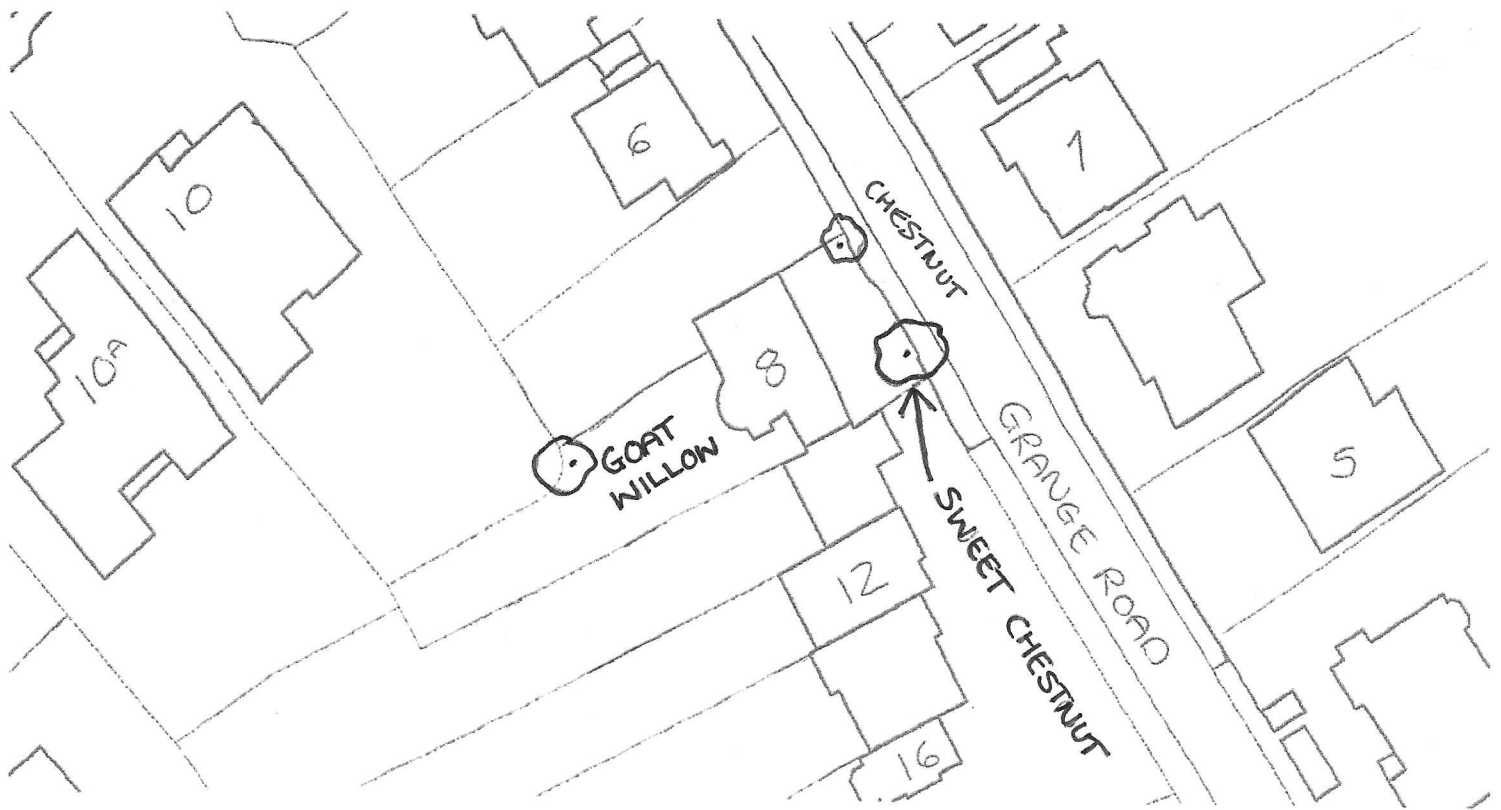

CLIENT  
MR PURVES  
8, GRANGE ROAD,  
LONDON,  
N6 4AP

AGENT  
CUSTOM CUTTERS TREE SPECIALISTS LTD  
46, STANLEY ROAD,  
LONDON,  
N11 2LE