



FRAME/ROOF colour 2 white  
HANDLE colour silver  
TETRA CLEAR FRAME GLASS  
Full Roof with Lapped

SKIP ON DRIVE/ON ROAD  
ACCESS SIDE, REAR, THROUGH  
DRAINAGE STRAIGHT/RESERVED

m of COE + LAD  
m of JOINT TIMBER W  
COEEX GUILT ME. PINS

**PLANS VIEWED  
EXTERNALLY.**

TRAM colour  
65, 45, 25 D, 0000.  
Hollow CLAD.  
WINDOW BOARDS.

Client Address Mr/MRS K...  
18A THE AVENUE  
N8 0JR

07800 799 399

Job Title  
PROPOSED REAR  
- EXTENSION  
INFIL.

Drawing Title  
**PLANS AND ELEVATIONS**  
AS EXISTING

APPROVED DATE

1:50  
0 1m 2m 3m 4m 5m


Scale - 1:50 / 1:100 / 1:200 AT A3

Date 28/1/22 Drawn By Q2

1:100  
0 2m 4m 6m 8m 10m

Drg No. 57012 ①

Rev

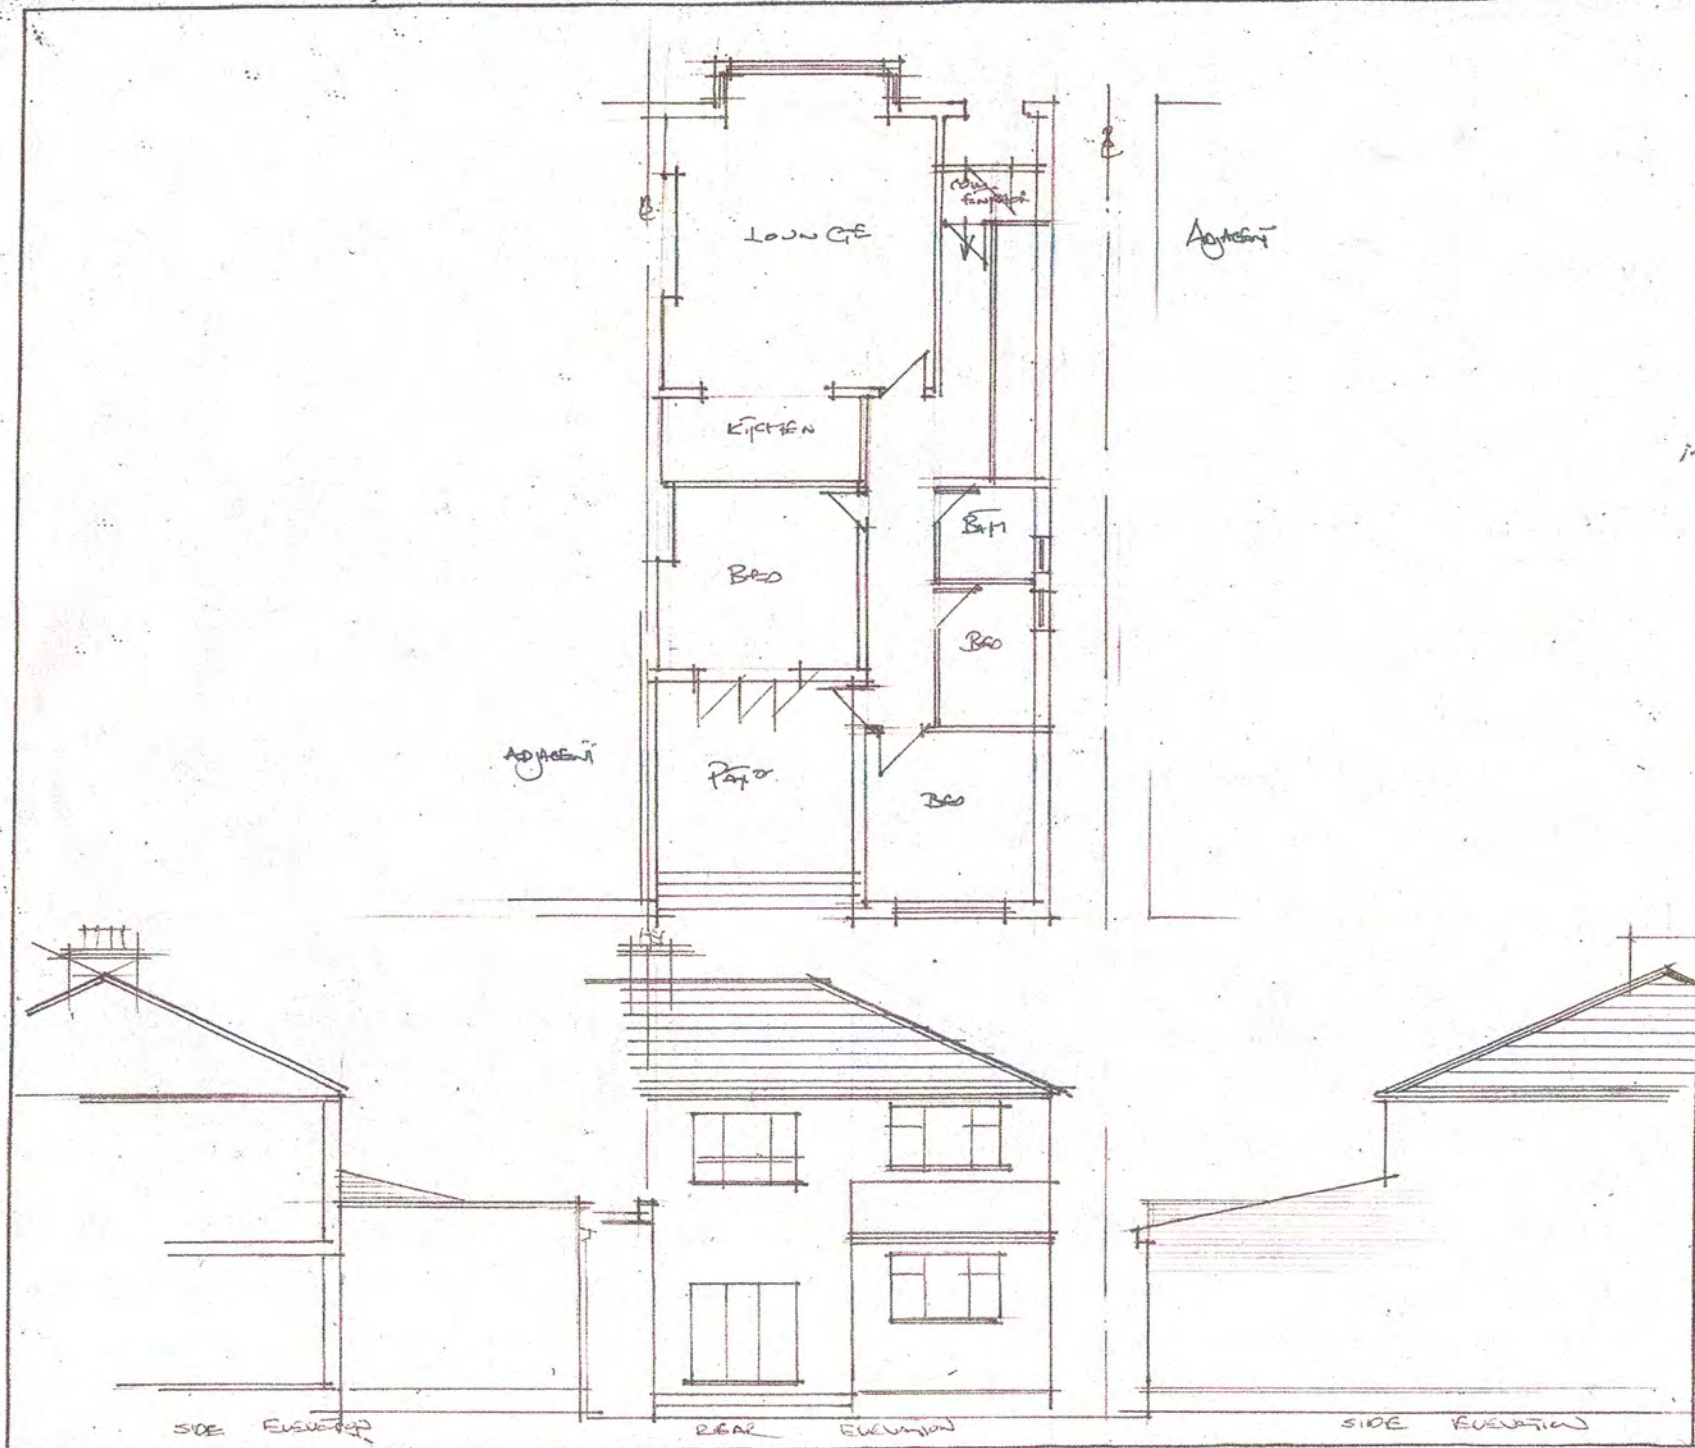

FRAME/ROOF COLOURS WHITE  
HANDLE COLOUR SILVER  
TITSE COLOUR FRAME GLASS  
FUR ROOF WITH LIGHTS

SKIP (ON DRIVE/ON ROAD)  
ACCESS SIDE, REAR, THROUGH  
DURING STRAIGHT/REVERSE

M OF COE + LEAD  
M OF JOIST TIMBER W  
COEEX QUILT ME. PINS

**PLANS VIEWED  
EXTERNALLY.**

TRAM COLOUR  
6S, 4S, 2SD, QWOO.  
HOLLOW CLAD.  
WINDOW BOARDS.

Client Address Mr/MRS' CIEIR  
18A THE AVENUE  
N8 0SR

07888 799 399

Job Title  
PROPOSED REAR  
- EXTENSION

infil.

Drawing Title  
**PLANS AND ELEVATIONS**

AS PROPOSED


APPROVED

DATE




Scale - 1:50 / 1:100 / 1:200 A13

Date SEP 22 Drawn By J

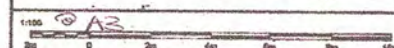

Drg No. 57012 (1)

Rev

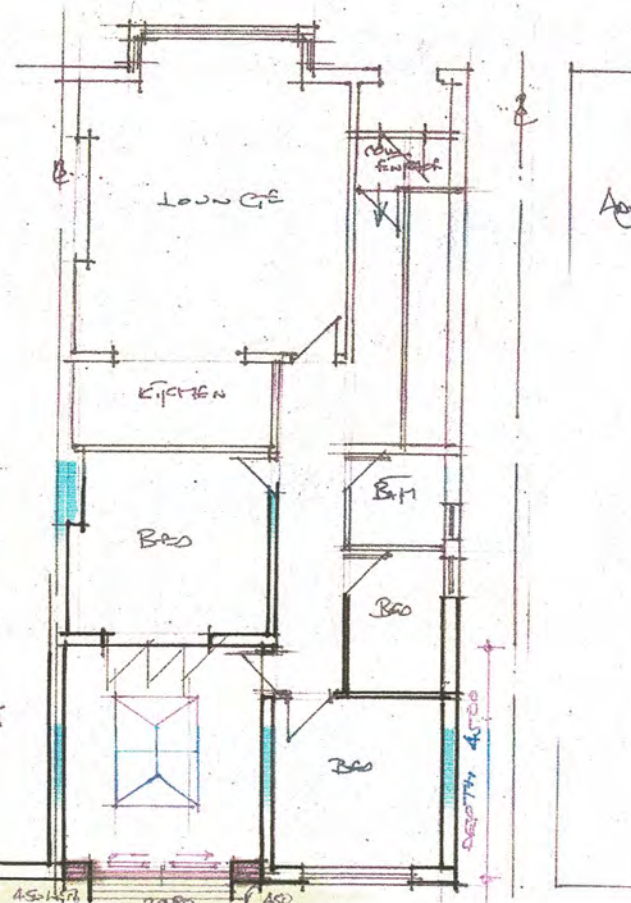


Adjacent

Adjacent

DEPTH 4500

1400  
2300  
650

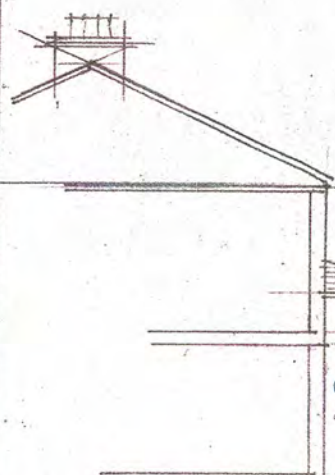


LINE OF NEW ROOF  
ON THIS SIDE OF  
EXISTING WALL

PROPOSED SIDE ELEVATION (AS EXISTING)



LINE OF NEW ROOF  
ON OTHER SIDE  
OF EXISTING WALL


PROPOSED REAR ELEVATION

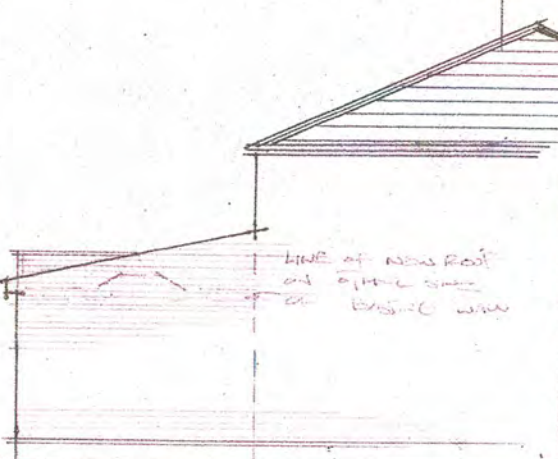

PROPOSED SIDE ELEVATION AS EXISTING



LOCATION PLAN 1:1250 @ A2

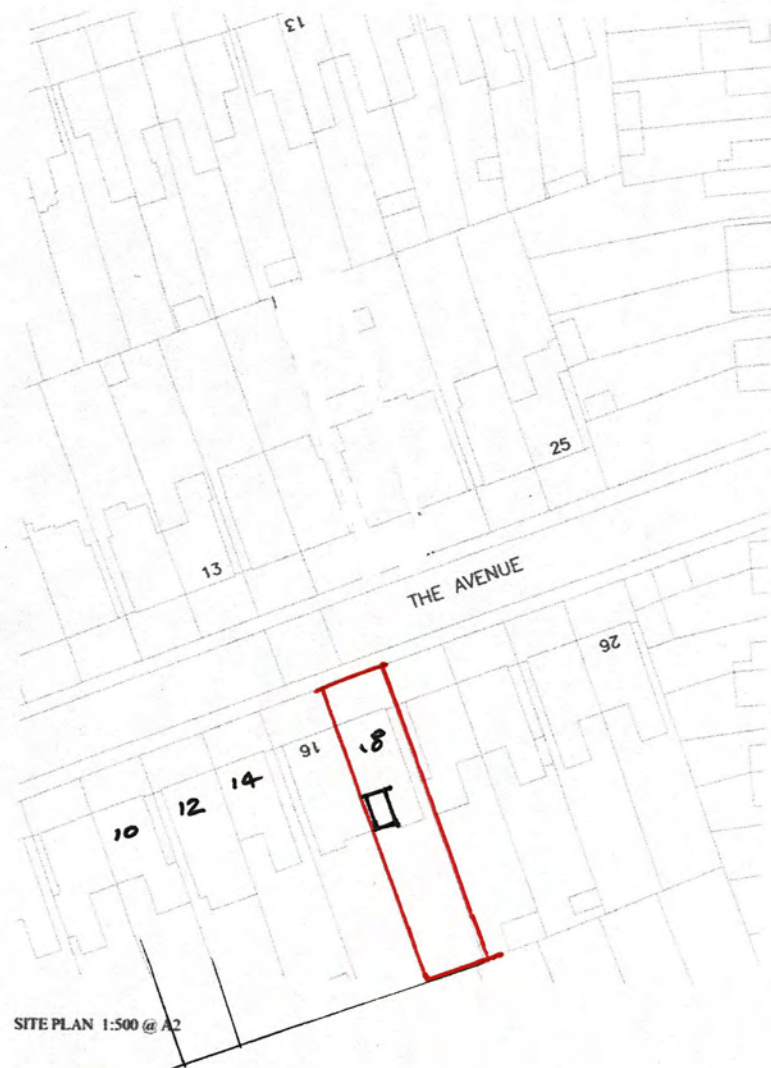

SITE PLAN 1:500 @ A2

Location on Site Plan  
18A THE AVENUE. NO OJR